
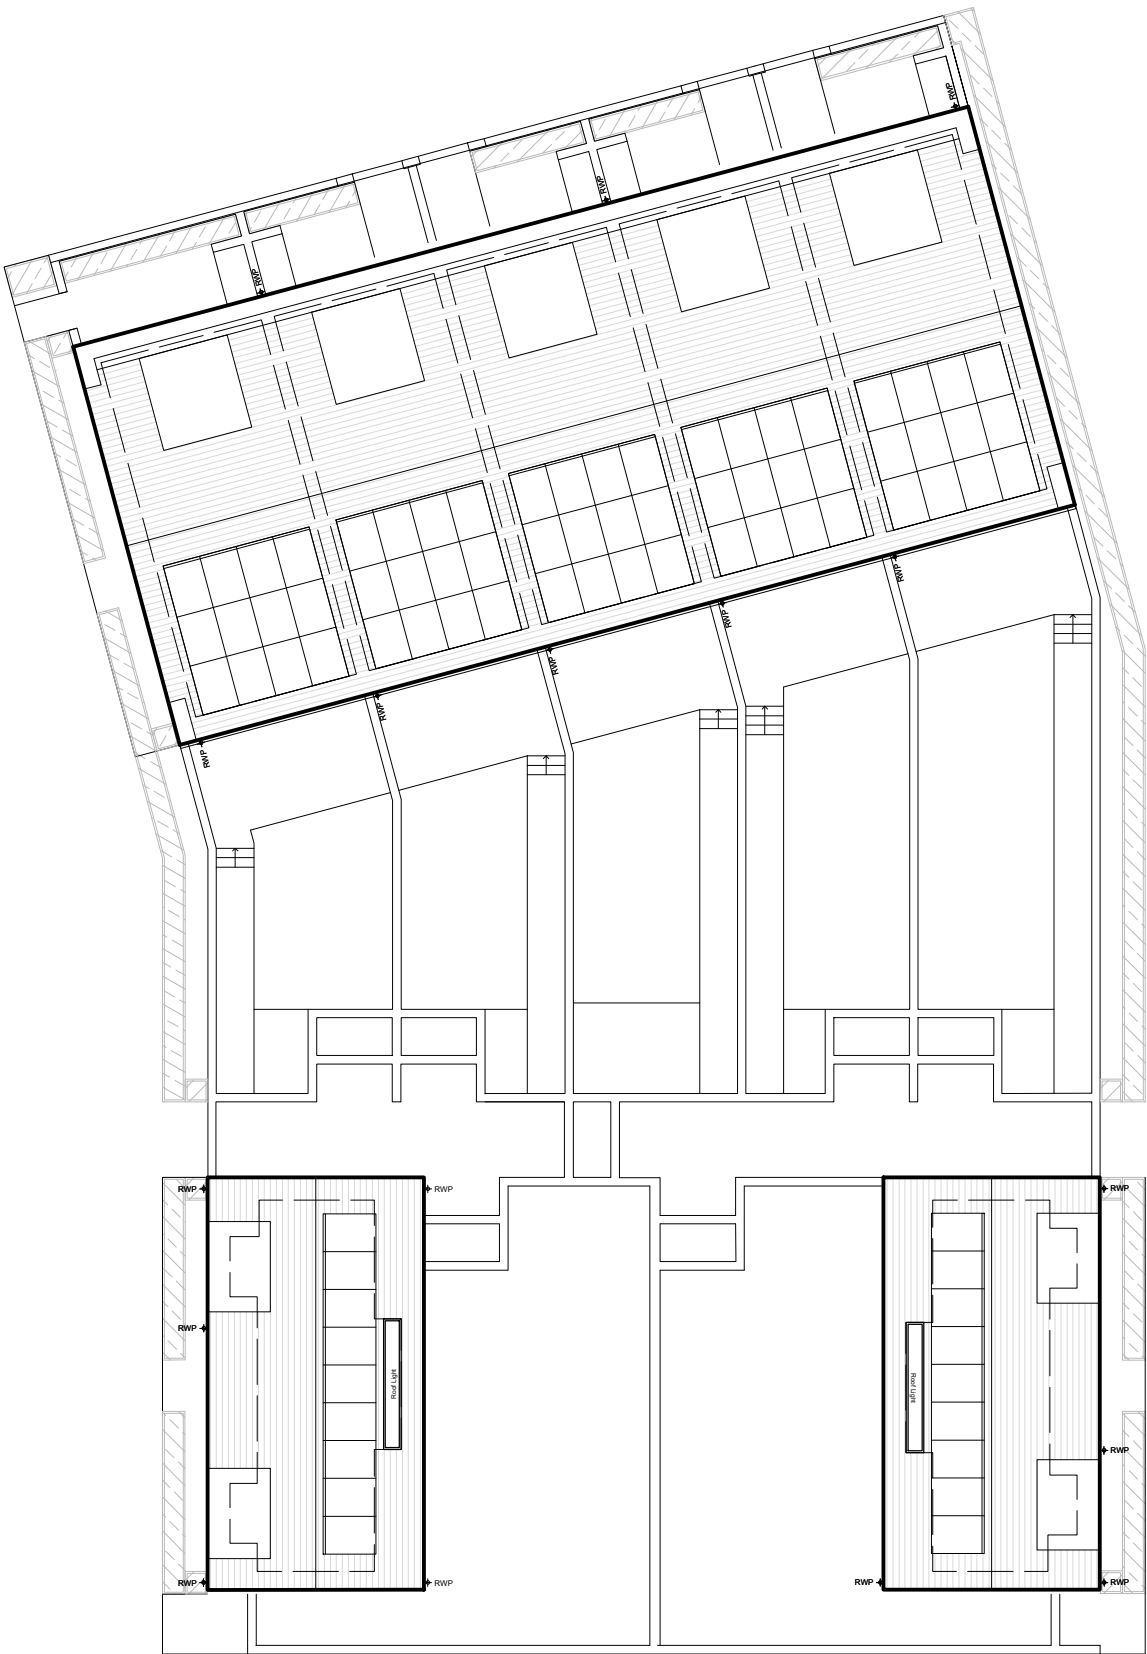



Block Location Plan

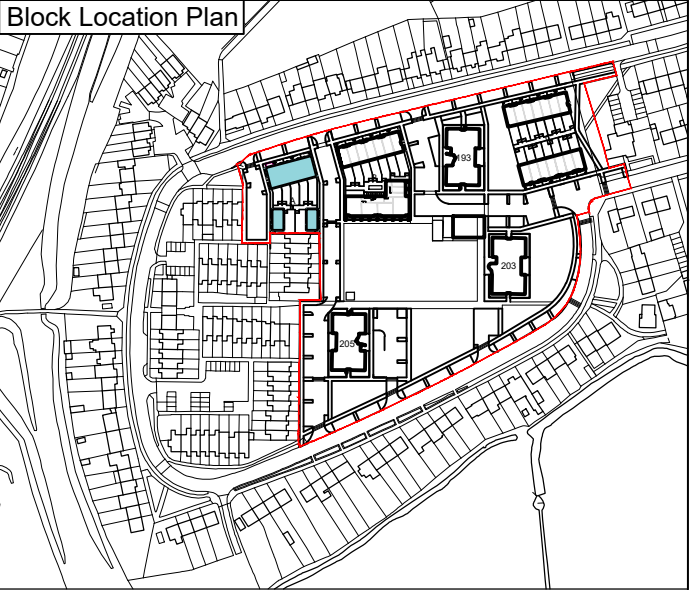

Rev	Date	Drawn	Description
A	18/11/19	RUH	Initial Issue
B	02/12/19	PPR	Issue to Consultants
C	20/12/19	PPR	Issue to Consultants
	22/01/20	RUH	Issue for Planning

Notes:
Do not scale from drawings unless by agreement with HTA. Use figured dimensions only. Check all dimensions on site prior to commencing the works. Drawing to be read in conjunction with other relevant consultant information.

This drawing is the copyright of HTA Design LLP and must not be copied or reproduced in part, or in whole, without the express permission of HTA Design LLP. Drawing to be read in conjunction with specification.

 

Block A - Roof Plan

drawing title Wensley Road, Reading

Reading Borough Council
Wensley Road

client / project

HTA-A_DR_0203

drawing number

Scale
1 : 200 @ A3

RBC-WLR
project number

C

revision

RUH
originated by

FOR PLANNING

status



HTA Design LLP
www.hta.co.uk
London | Edinburgh | Manchester | Bristol

