


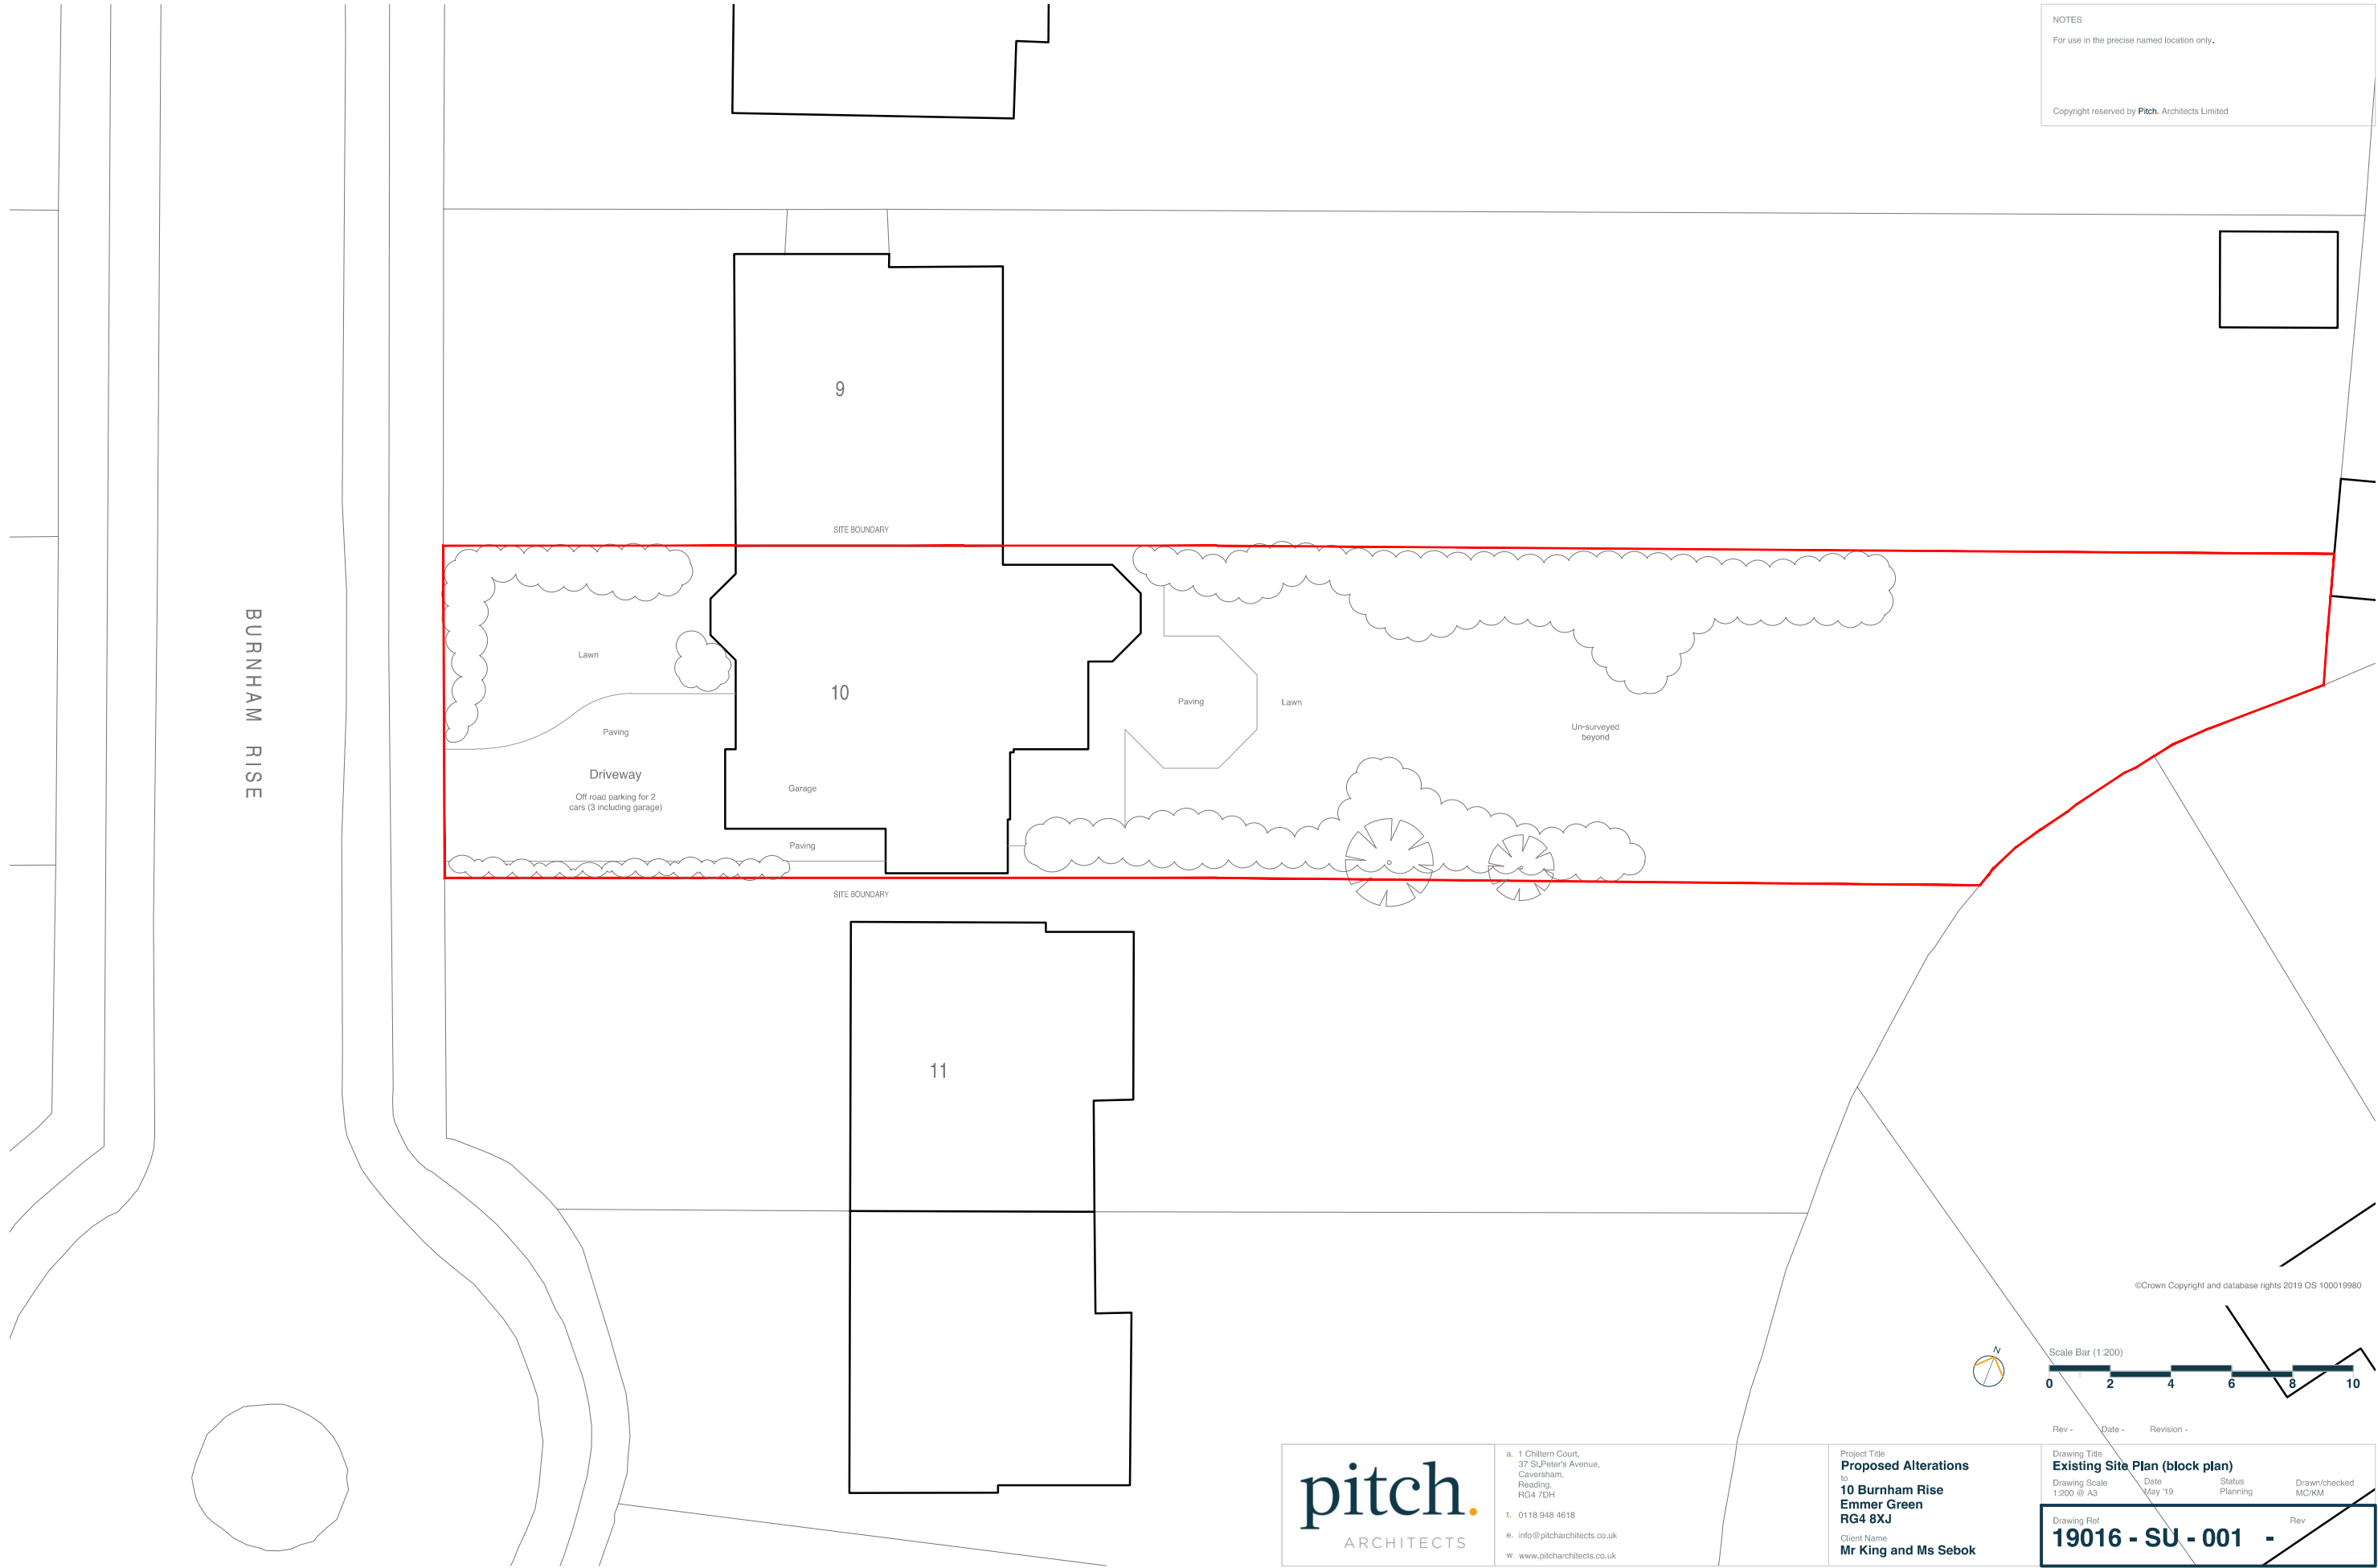

NOTES
For use in the precise named location only.

Copyright reserved by **Pitch**, Architects Limited

a. 1 Chiltern Court,
37 St.Peter's Avenue,
Caversham,
Reading,
RG4 7DH

t. 0118 948 4618

e. info@pitcharchitects.co.uk

w. www.pitcharchitects.co.uk

Project Title
**Proposed Alterations
to
10 Burnham Rise
Emmer Green
RG4 8XJ**

Client Name
Mr King and Ms Sebok

Drawing Title
Existing Site Plan (block plan)

Drawing Scale
1:200 @ A3

Date
May 19

Status
Planning

Drawn/checked
MC/KM

Drawing Ref
19016 - SU - 001

Rev

Scale Bar (1:200)

0 2 4 6 8 10

Rev - Date - Revision -

© Crown Copyright and database rights 2019 OS 100019980

© Pitch, Architects Limited