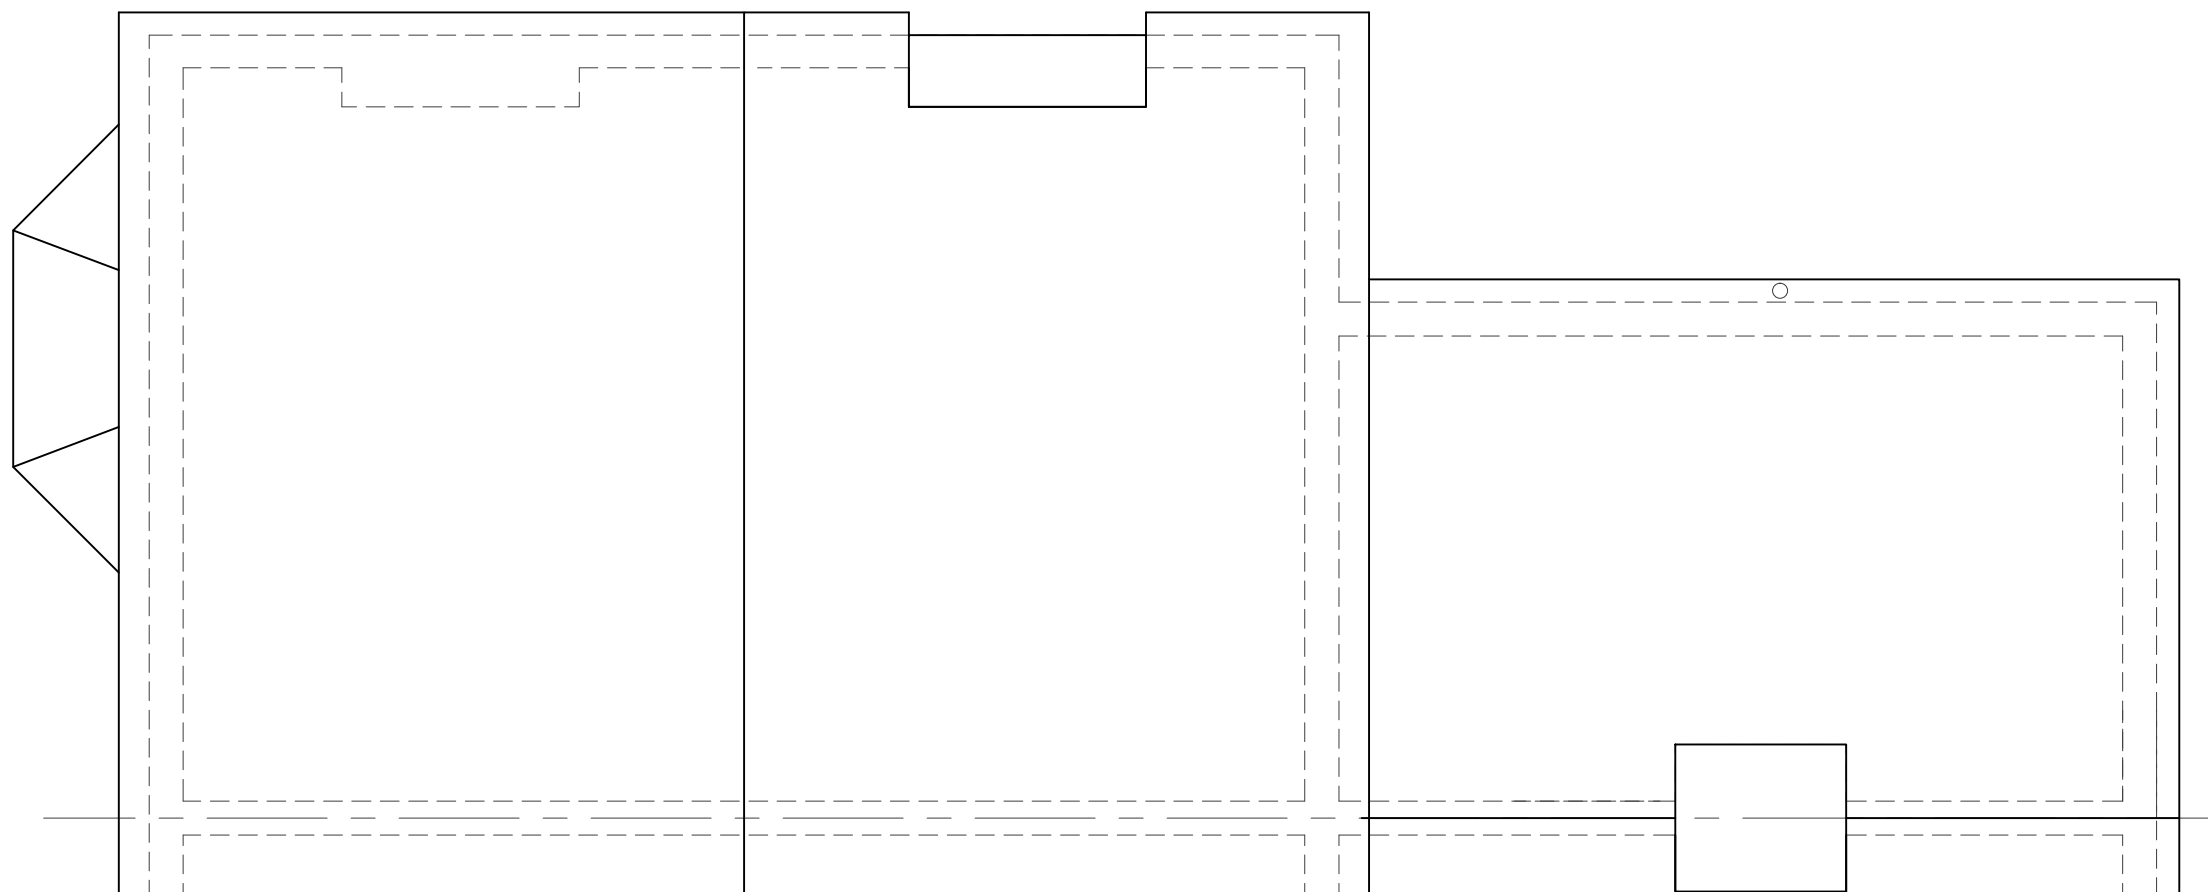


SCALE 1:50

EXISTING ROOF PLAN

PROJECT
PROPOSED DEVELOPMENT AT ;
66 ERLEIGH ROAD
READING
RG1 5NH

TITLE

EXISTING ROOF PLAN



CREATIVE DESIGN &
STRUCTURE Ltd.

HENSON HOUSE NEWTOWN ROAD
HENLEY-ON-THAMES RG9 1HG
Tel 01491 411922

info@creativedesignandstructure.co.uk www.creativedesignandstructure.co.uk

DRAWN
DD

SCALE @ A3

1:50

DATE
OCTOBER 2019

DRAWING No.

REV.

27619-03
