


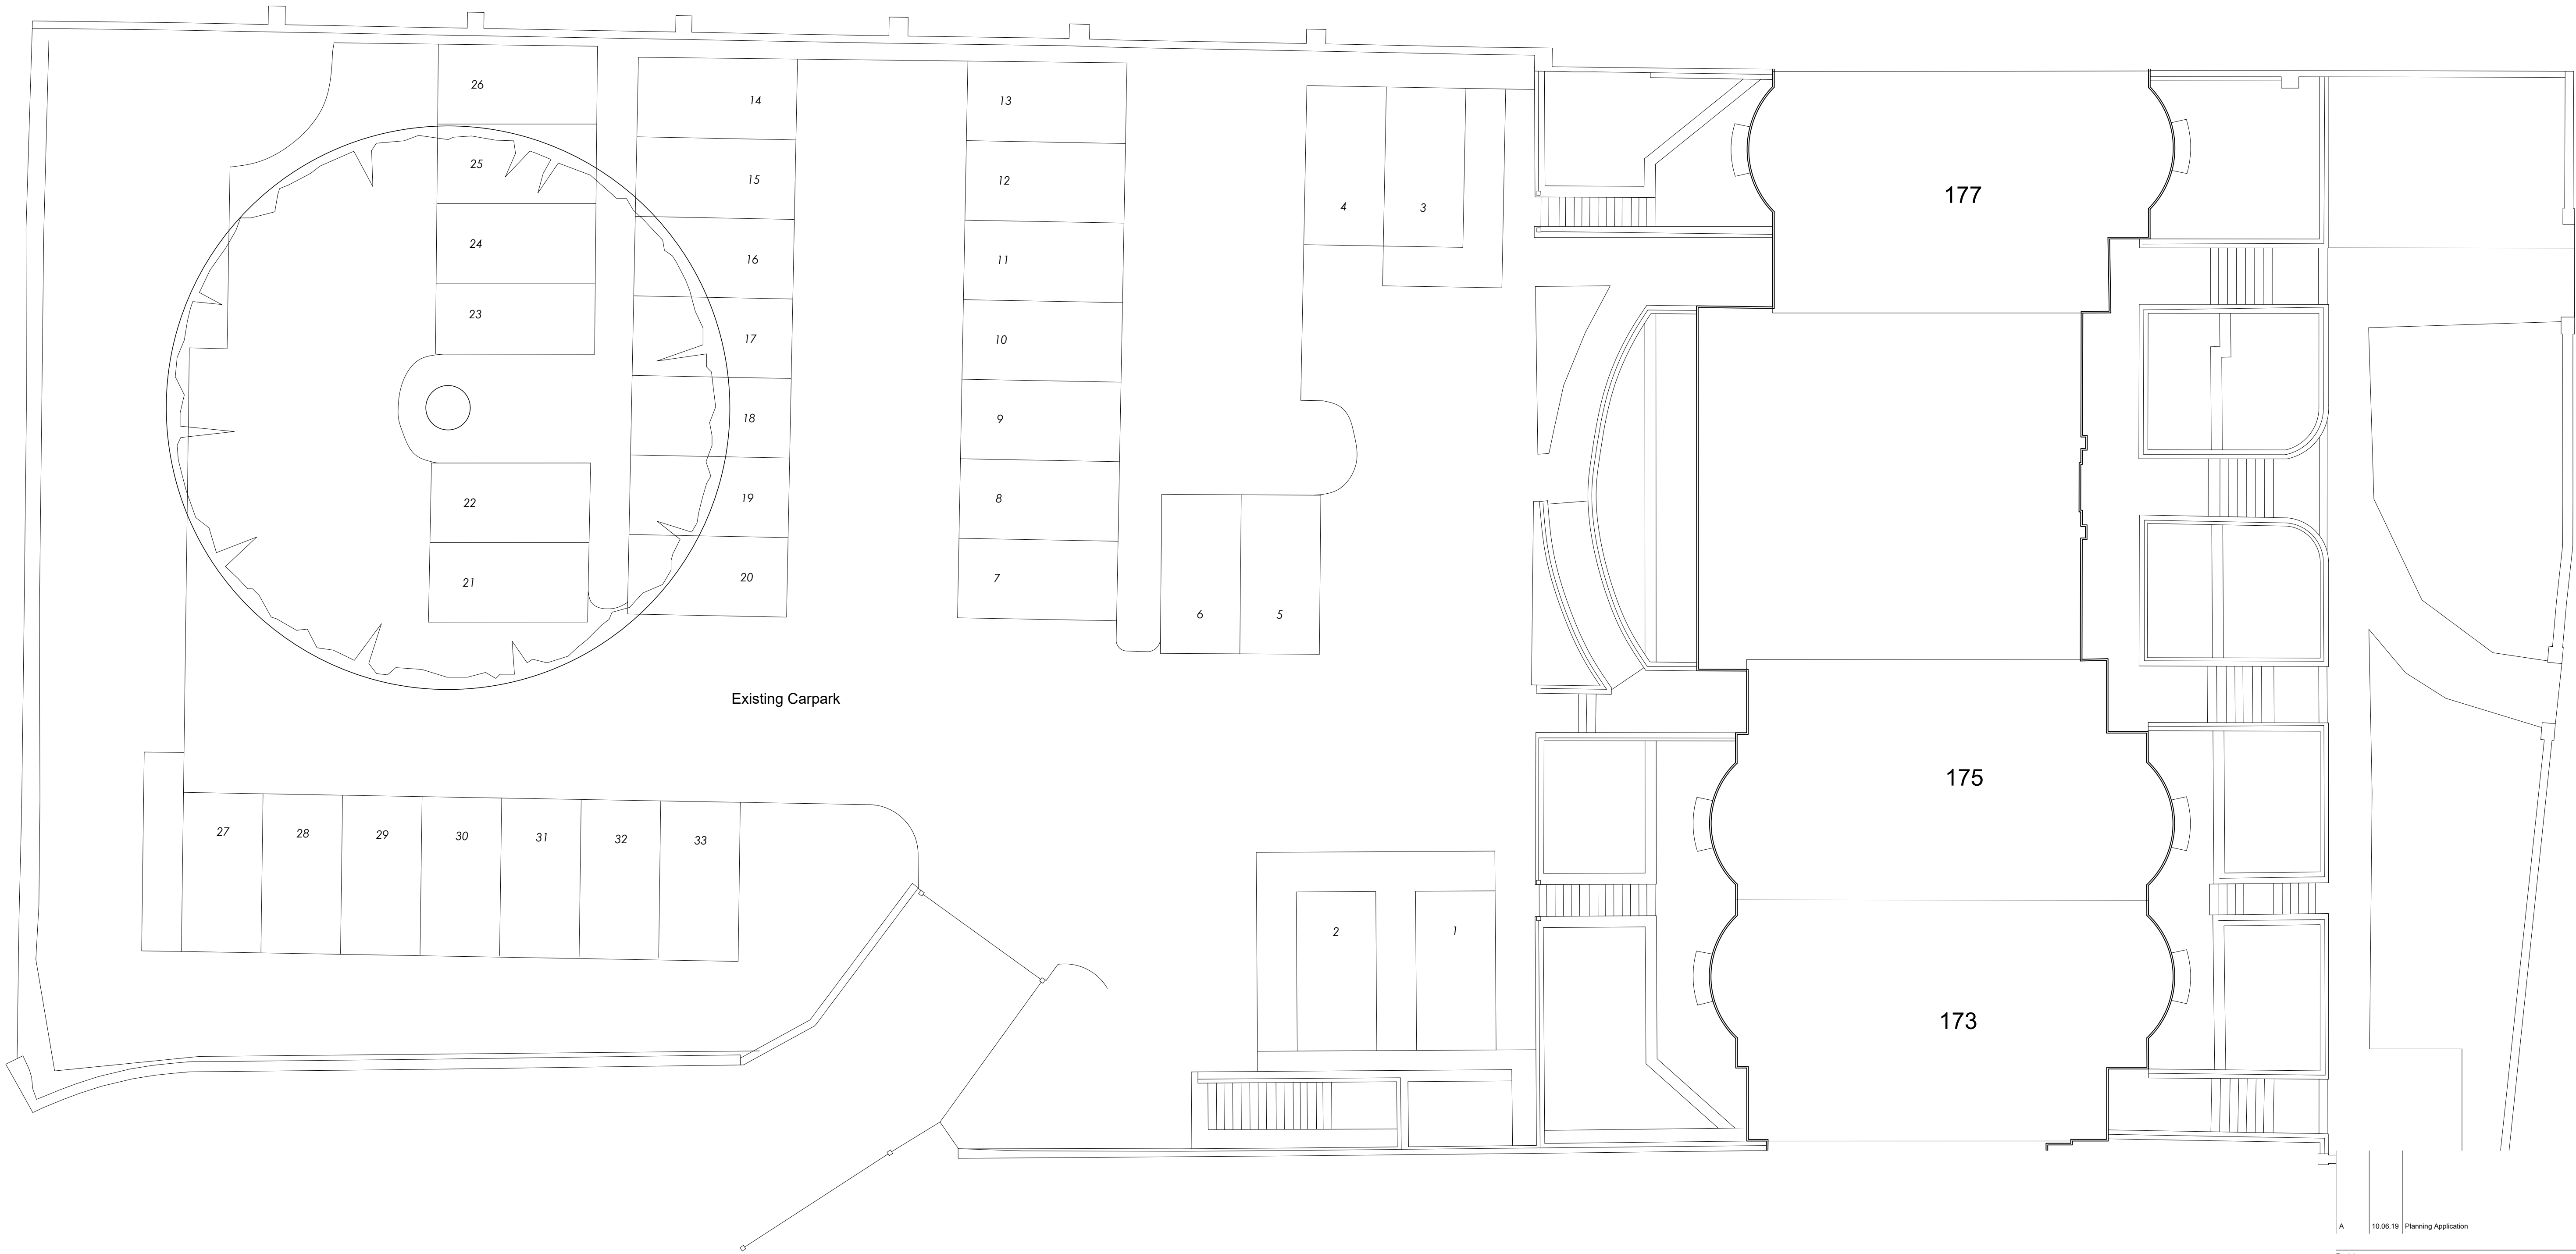

Revisions		
Client		

Project		
Residential Development 173-177 Kings Road Reading Berkshire RG1 4EX		
Status		
Planning		
Date		
2018.07.18		
Scale		Size
1:100		A1
Title		
Existing Site Plan		
Number	Revision	
17.35-113	A	

Spires Architects

9 Monks Way | Reading | RG30 3DP
Tel 07495 529905

This drawing is copyright and may not be reproduced in whole or part without written authority.

Existing Site Plan - Scale 1:100

