


Drive way

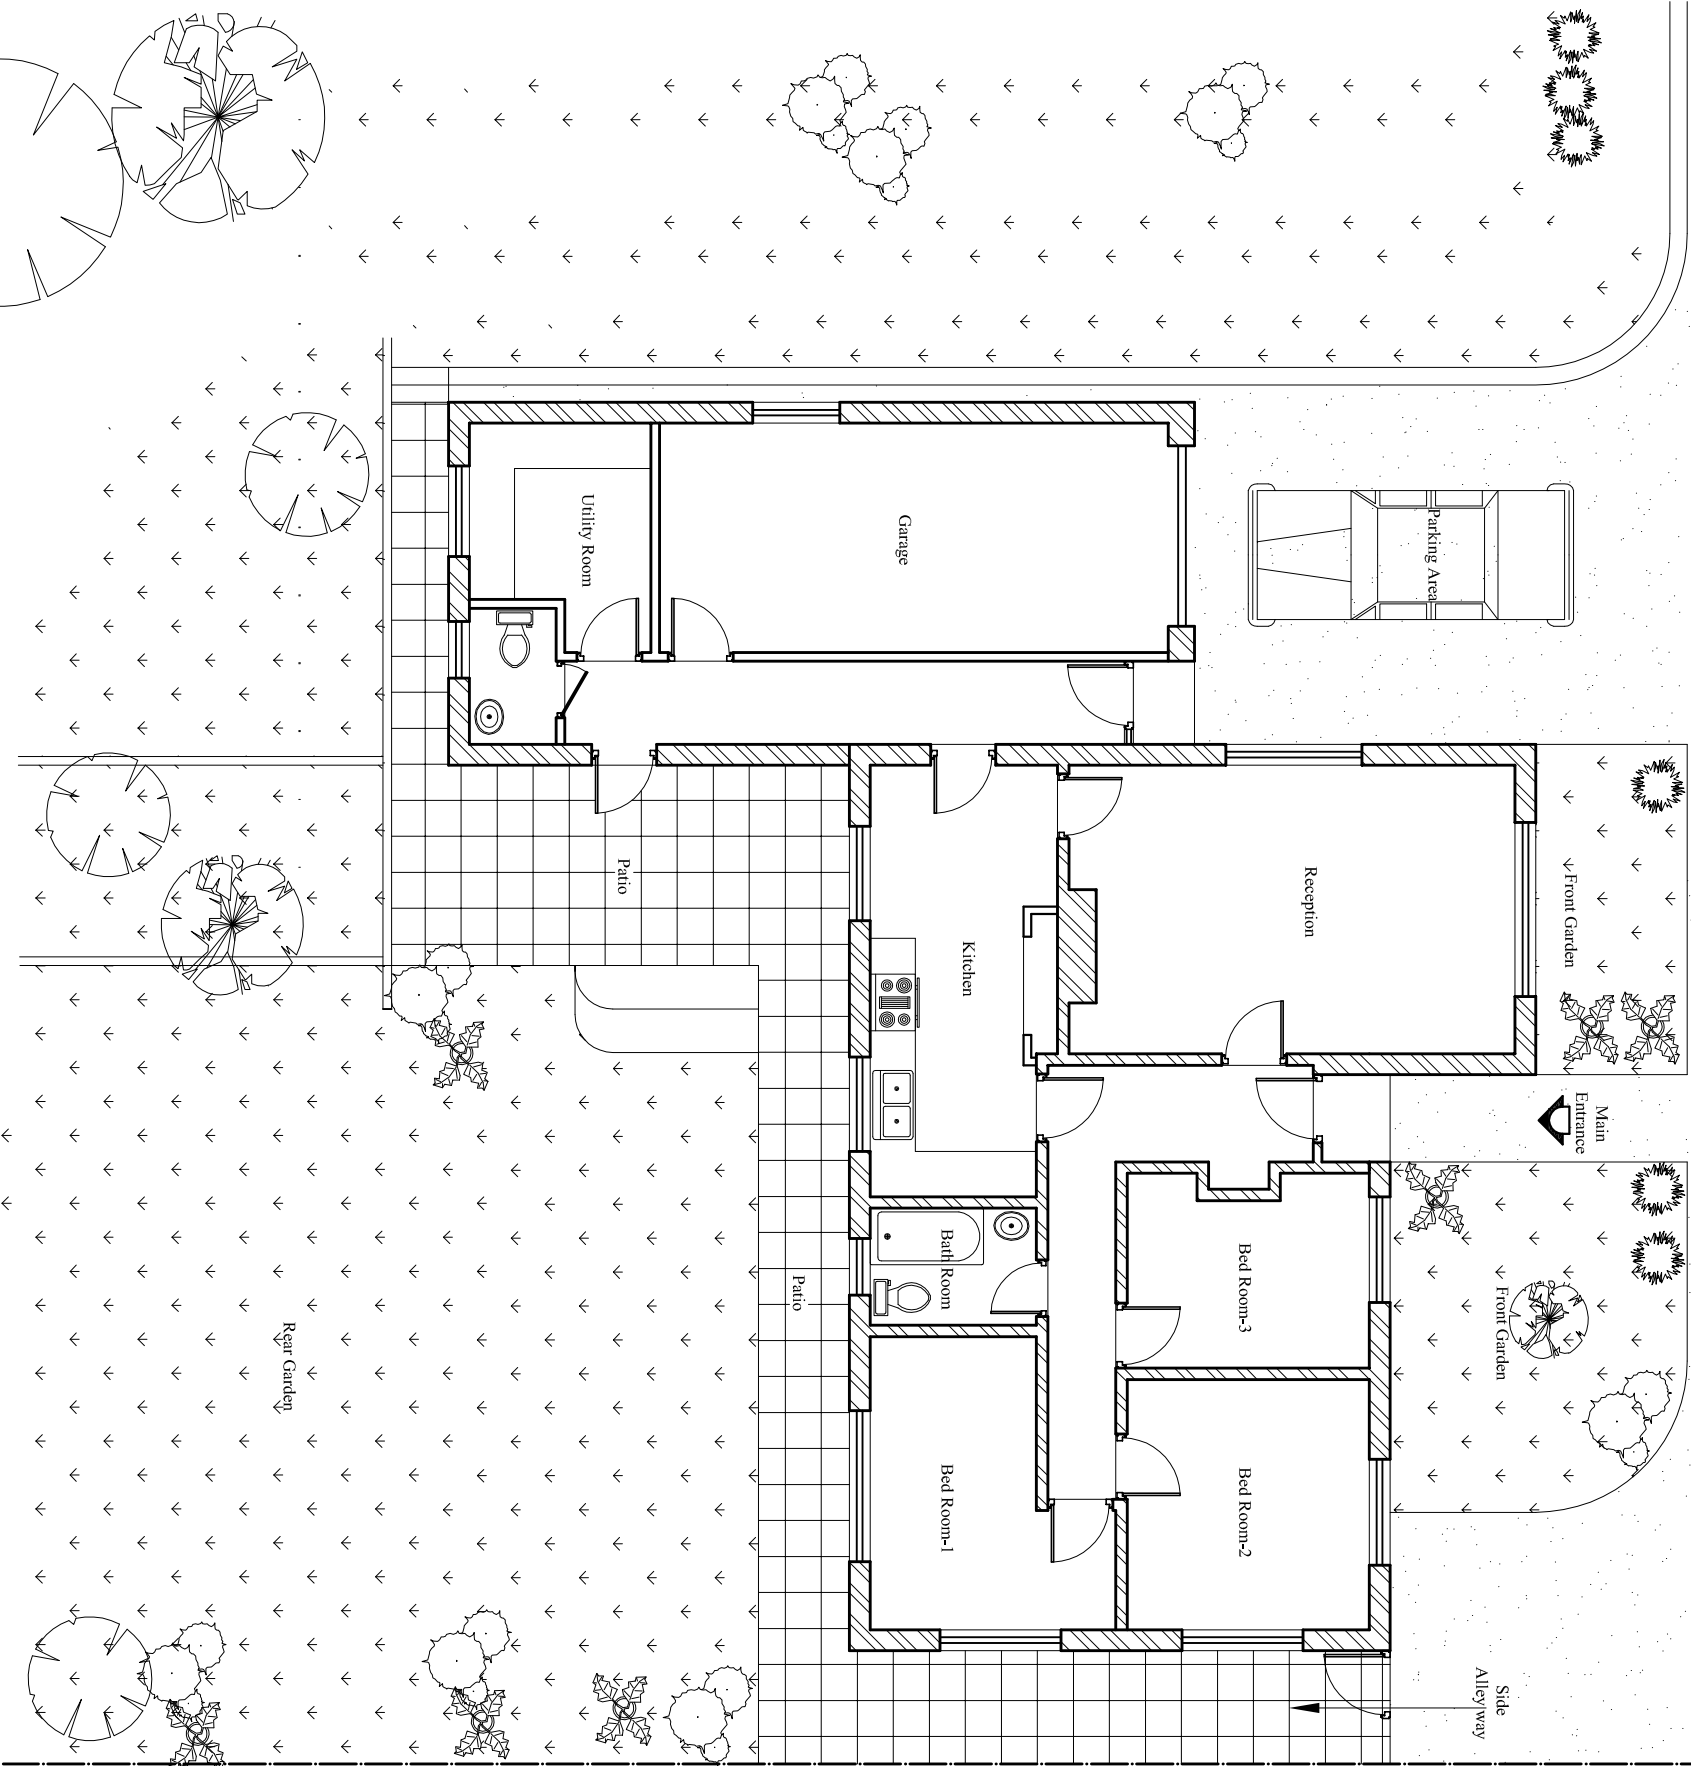

Existing Ground floor Plan
Scale:1:100



BLUE ARCHITECTURE LIMITED
Consulting Architects, Engineers and Interiors.
102 Dorchester Way, Hayes, Middlesex,
UB4 0HY, London.

Contact:
Email: rahbithadka@hotmail.co.uk, Cell: 044 + 078 3293 8374
Web site: www.bluearchdesign.co.uk

Notes:
© 2019 Blue Architecture Limited.
All rights reserved.
All drawings are for the purpose of gaining
Planning Permission approval only.
All written dimensions to be taken in
preferences to scaled dimensions.

Extend Carpet Area:-
Rear Infilled : 57.00 Sq.M
Front Infilled :14.45 Sq.M
Total infilled : **71.45** Sq.M

Rev.	Description	By	C/d	Date

Client:
Mrs. Winnie Want.

Project:
Front and Rear single storey infilled and
Existing Garage converted into Habitable room
and existing Eaves level lift up Max. 3.0 M

Location:
The Barons, Prist Hill, Caversham,
Reading, RG4 7RY.

Status:
PLANNING

Title:
Existing Ground Floor plan.

Drawn by:	Str. Fr.	Checked by:
L.p	---	R.k
Project no:	Sheet Size	Sheet no.
BAL-1238	A3	
Date:	Scale:	
07/04/2019	1:100	