


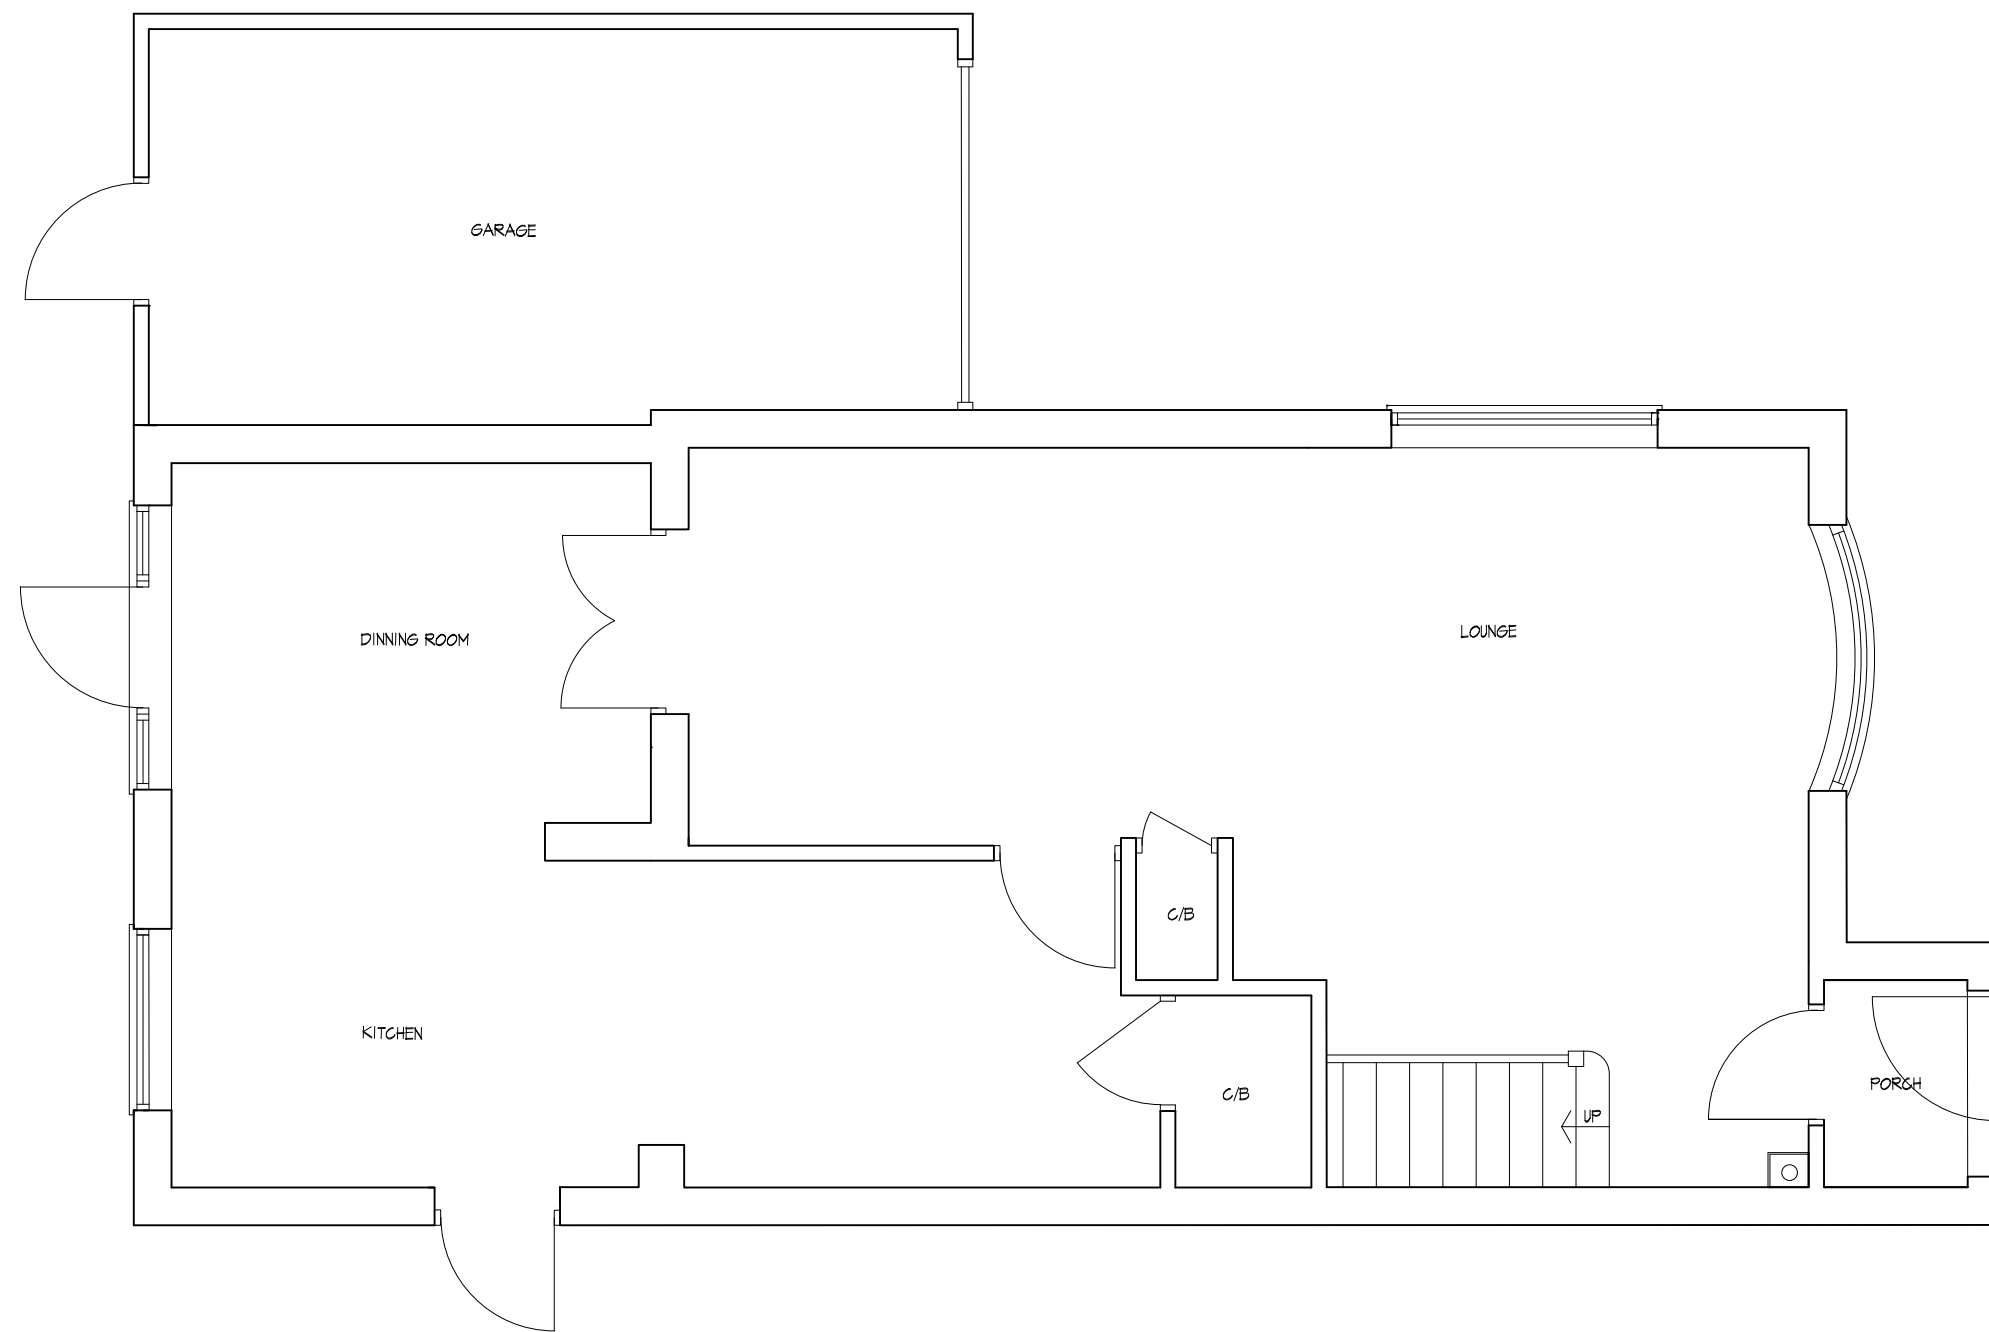

SCALE 1:50

EXISTING GROUND FLOOR PLAN

PROJECT PROPOSED DEVELOPMENT AT ; 4 DARTINGTON CLOSE TILEHURST RG30 6DG				
TITLE EXISTING GROUND FLOOR PLAN				
 CREATIVE DESIGN & STRUCTURE Ltd. HENSON HOUSE NEWTOWN ROAD HENLEY-ON-THAMES RG9 1HG Tel 01491 411922 info@creativedesignandstructure.co.uk www.creativedesignandstructure.co.uk				
DRAWN DD		SCALE @ A3 1:50		
DATE AUGUST 2019				
DRAWING No.			REV.	
23919-01				