




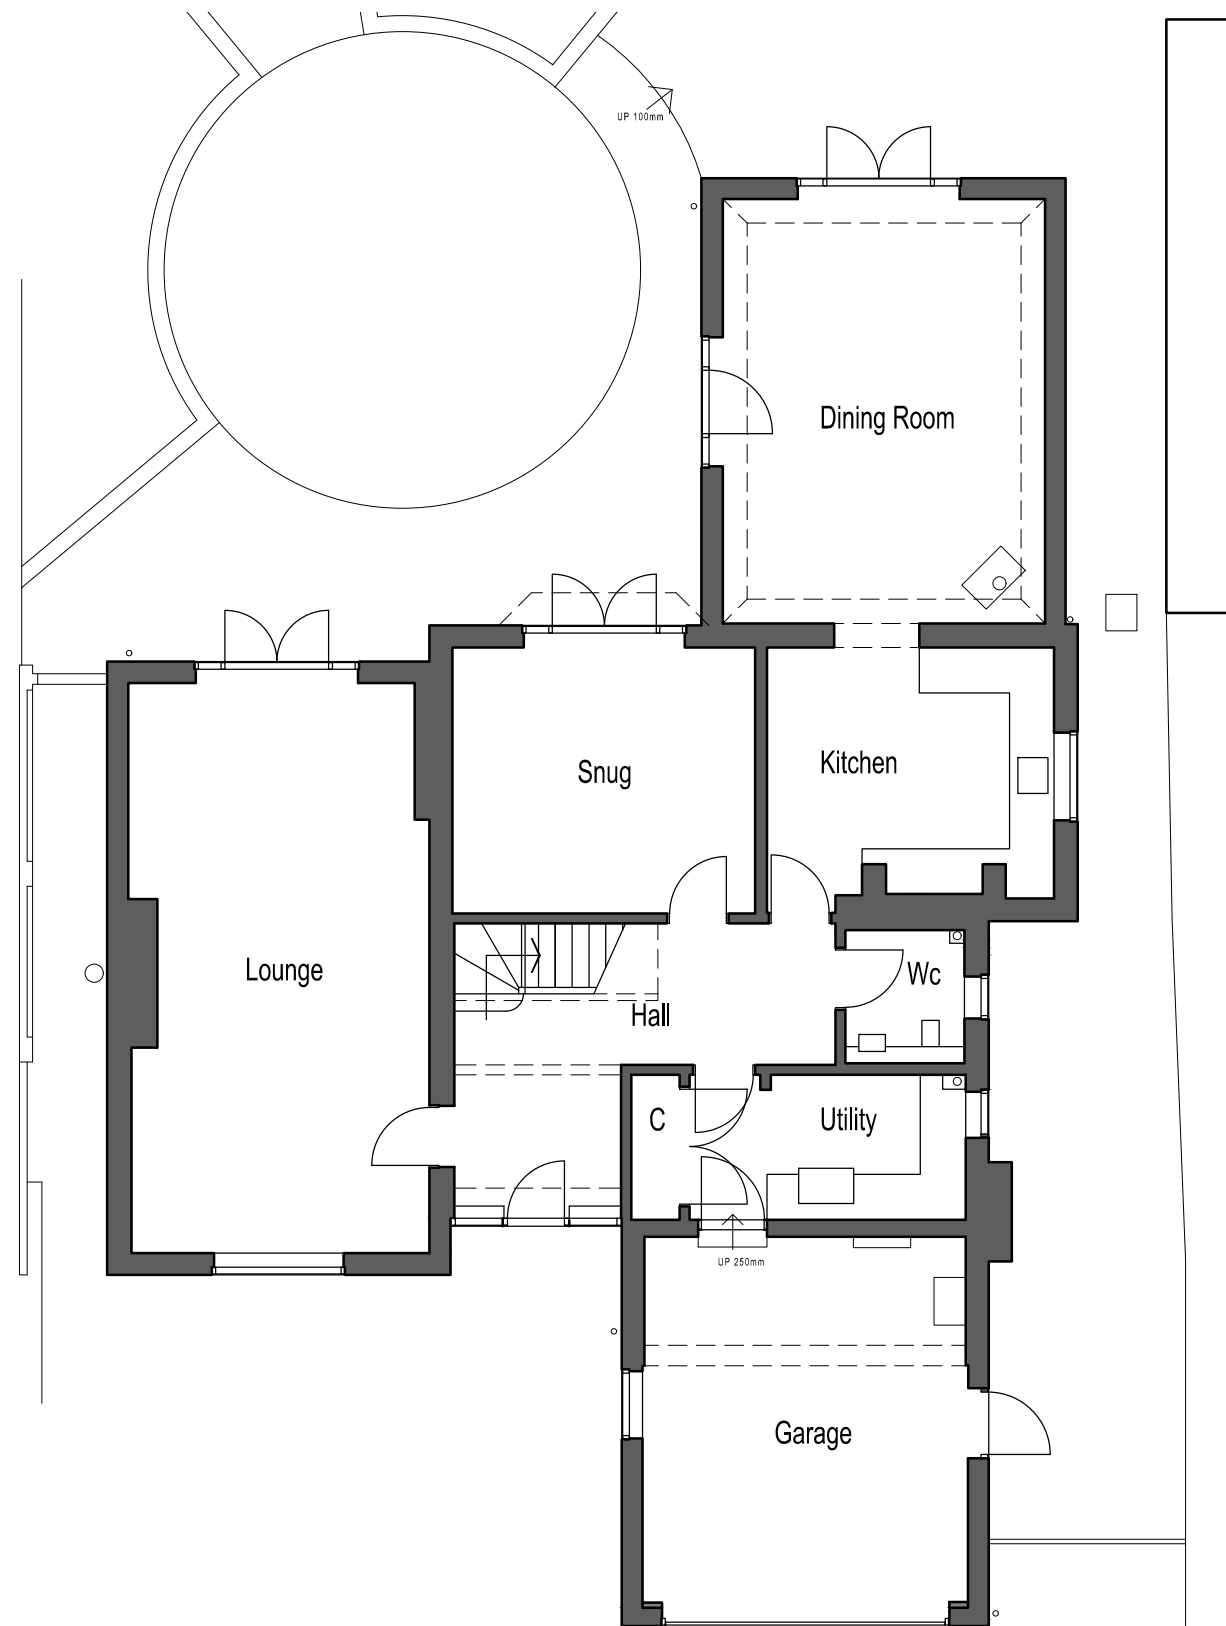

EXISTING GROUND FLOOR PLAN

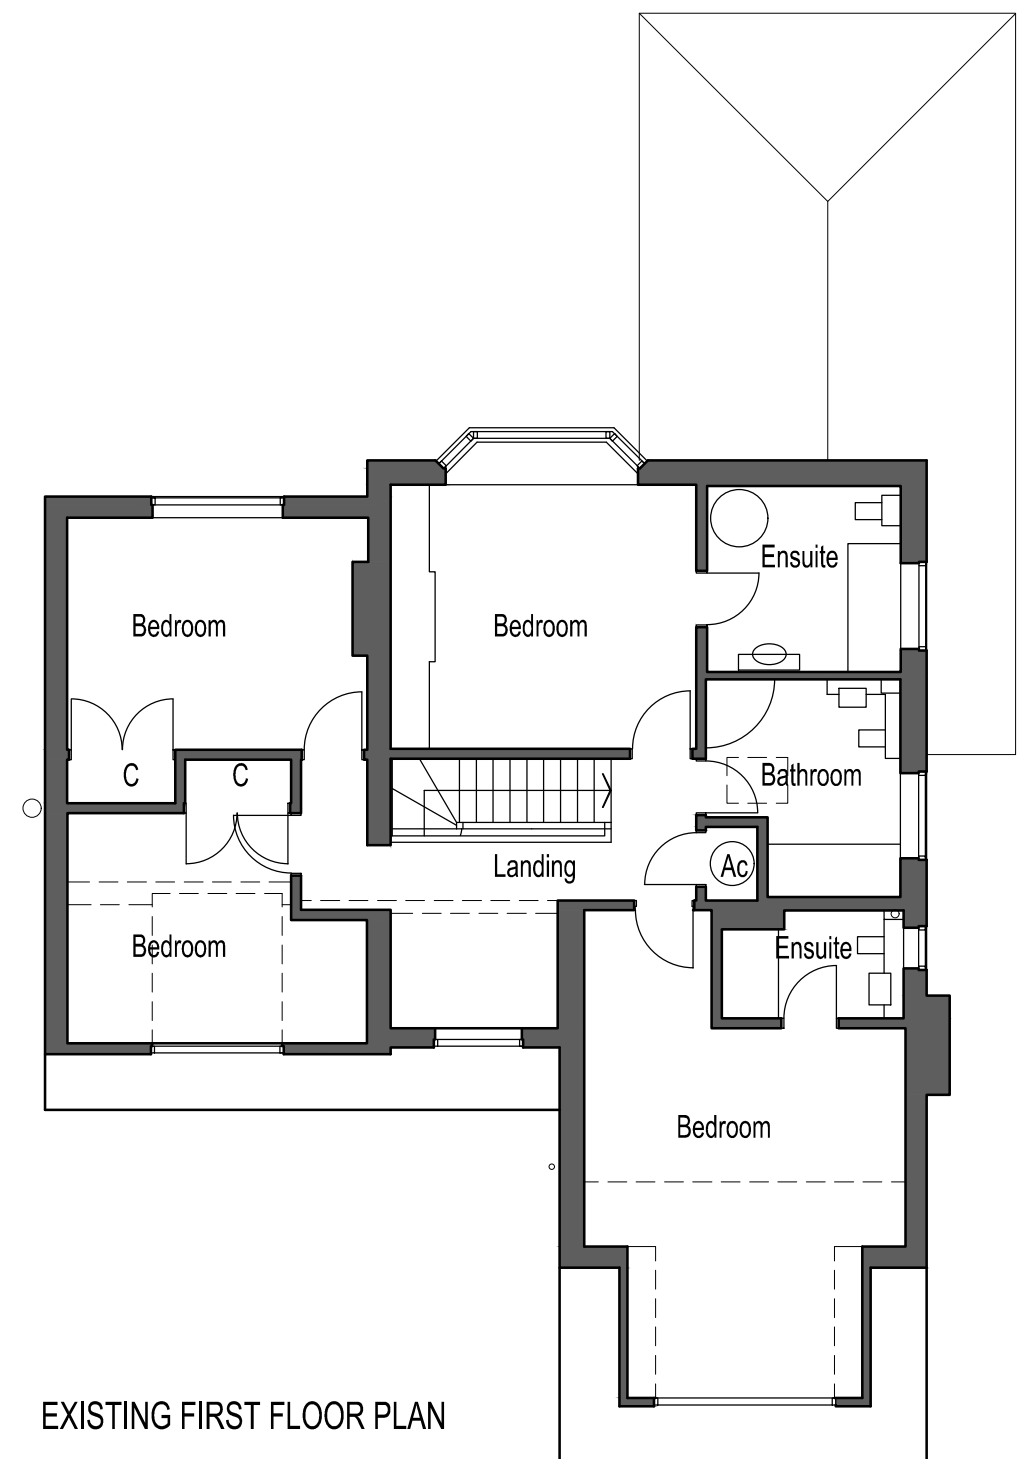

EXISTING FIRST FLOOR PLAN

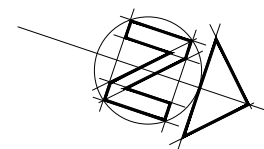

1:100 scale Bar  
This Drawing has been produced for printing onto A3 size paper,



**CLIENT** Mr & Mrs J. Lavell  
**PROJECT** 37 Kidmore End Road,  
Emmer Green, Reading, RG4 8SN.

**DRAWING** Existing Floor Plans

**STATUS** **DATE** JUN 2019

**SCALE** 1:100 A3 **DRAWN** DNA **CHECKED** NO 3610/101 **REV** ..

THIS DRAWING MUST NOT BE SCALED UNLESS ISSUED FOR PLANNING PURPOSES. ALL DIMENSIONS ARE TO BE VERIFIED PRIOR TO SETTING OUT, COMMENCING WORK, OR PRODUCTION OF FABRICATION DRAWINGS. REPORT ANY DISCREPANCIES TO THE SUPERVISING OFFICER IMMEDIATELY. ©

| REV | COMMENTS | DATE |
|-----|----------|------|
|     |          |      |