


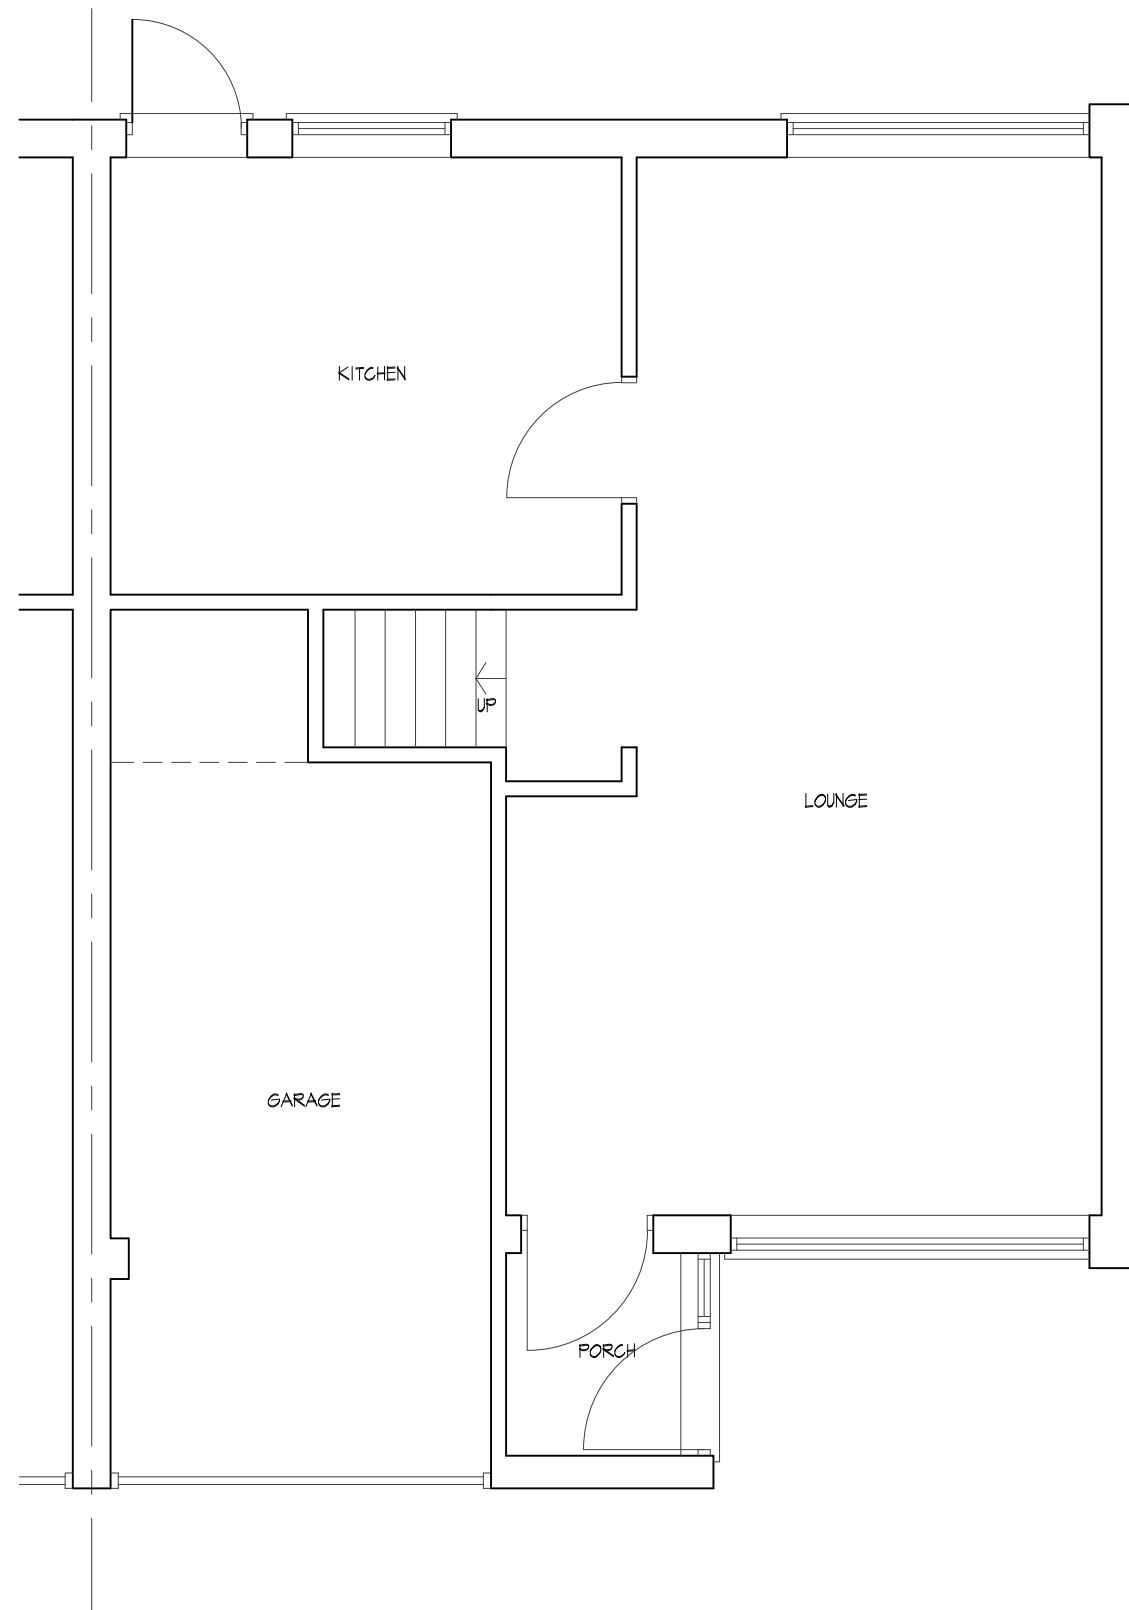

SCALE 1:50

EXISTING GROUND FLOOR PLAN

PROJECT			
PROPOSED DEVELOPMENT AT ; 11 LYTHAM CLOSE READING RG30 3HU			
TITLE			
EXISTING GROUND FLOOR PLAN			
 CREATIVE DESIGN & STRUCTURE Ltd.			
HENSON HOUSE NEWTOWN ROAD HENLEY-ON-THAMES RG9 1HG Tel 01491 411922			
info@creativedesignandstructure.co.uk www.creativedesignandstructure.co.uk			
DRAWN		SCALE @ A3	
ED		1:50	
DATE			
JAN 2020			
DRAWING No.			REV.
00920-01			