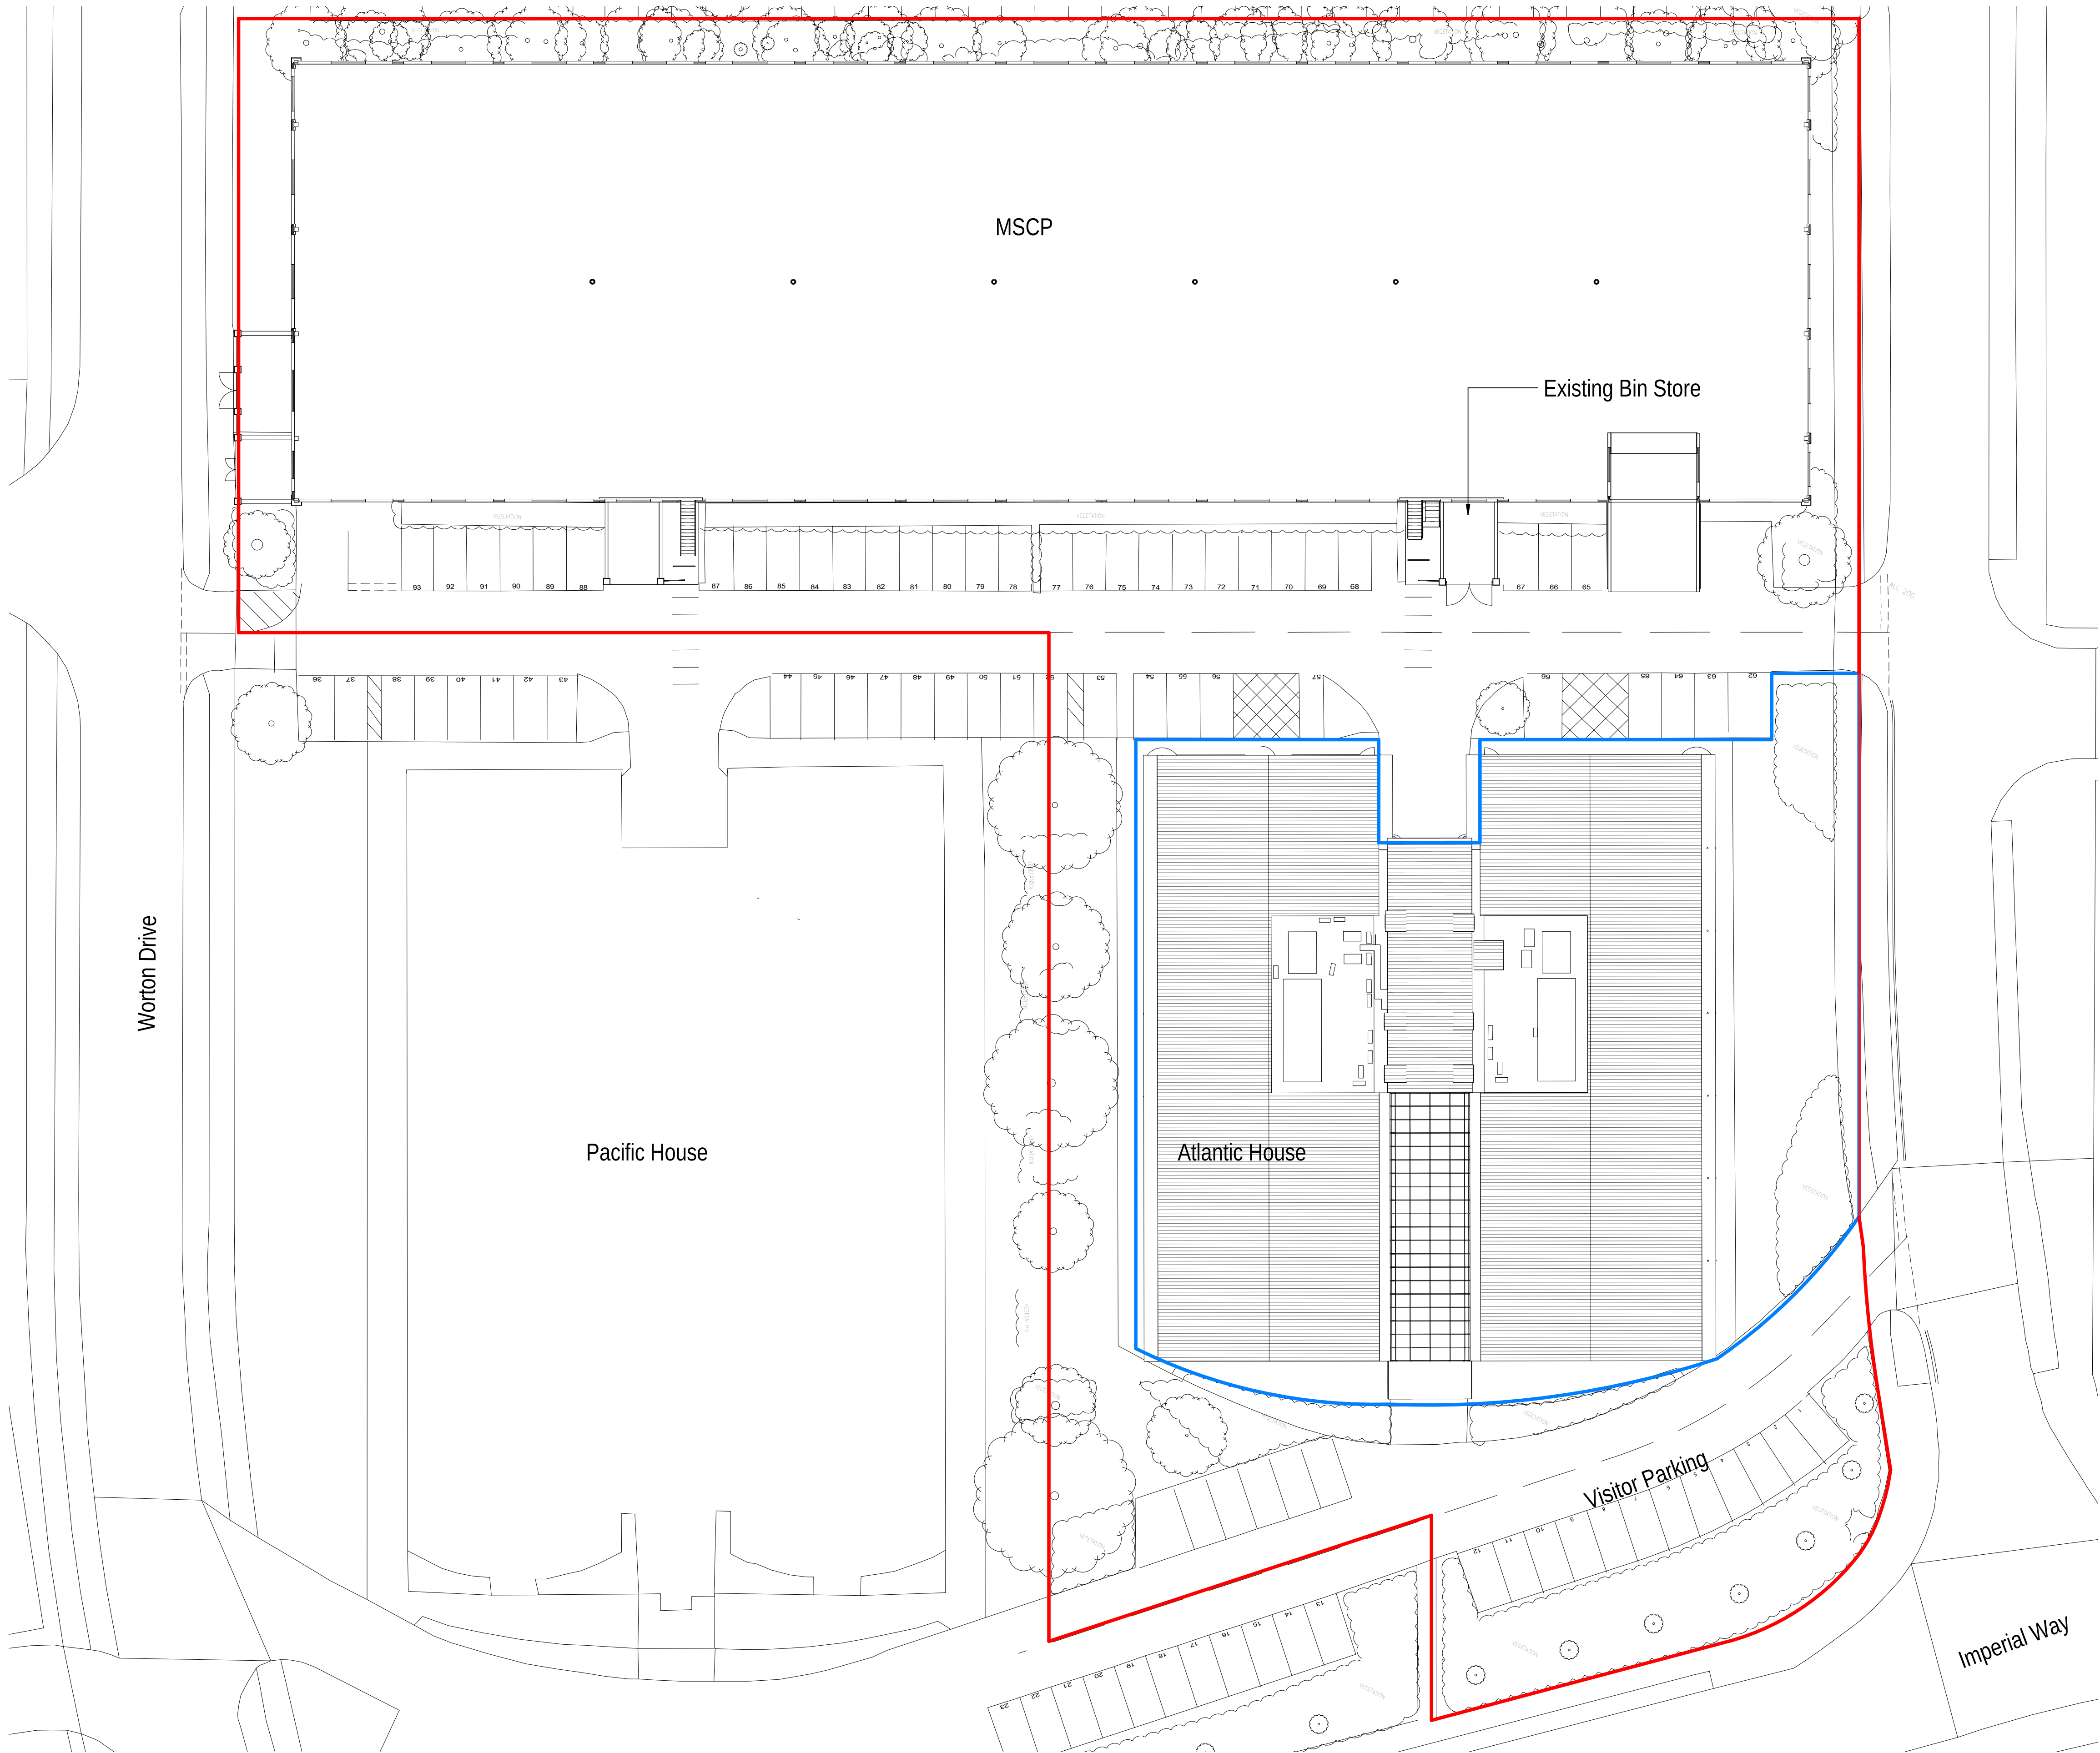


BUILDING DESIGN PARTNERSHIP SHALL HAVE NO RESPONSIBILITY FOR ANY USE MADE OF THIS DOCUMENT OTHER THAN FOR THAT WHICH IT WAS PREPARED AND ISSUED.

ALL DIMENSIONS SHOULD BE CHECKED ON SITE.

DO NOT SCALE FROM THIS DRAWING

ANY DRAWING ERRORS OR DIVERGENCIES SHOULD BE BROUGHT TO THE ATTENTION OF BUILDING DESIGN PARTNERSHIP AT THE ADDRESS SHOWN BELOW.

DRAWINGS SHALL BE READ IN CONJUNCTION WITH THE FOLLOWING BEFORE WORK COMMENCES:

- THE CDM DESIGN ISSUES REGISTER
- THE BDP RISK SERIES OF DRAWINGS
- THE PROJECT CDM RISK REGISTER

NOTES

- Site Ownership
- Application Boundary

P02	Planning Issue	RT	EH	16.01.20
P01	Draft Planning Issue	RT	EH	27/11/19

REVISION	DESCRIPTION	DRAWN	CHECKED	DATE
----------	-------------	-------	---------	------

REVISION

CLIENT

BDP.

7 Hill Street
Bristol
BS1 5RW
United Kingdom

T + 44 (0)117 929 9861
www.bdp.com

PROJECT TITLE
Thames Valley Police Multi Story Car Park

BDP JOB NUMBER
P2007586

PROJECT CLASSIFICATION
Commercial In Confidence

DRAWING TITLE
Existing Site Plan

SCALE
As indicated

DATE FIRST ISSUED
11/27/19

DRAWING NO.
TVP-BDP-XX-XX-PL-A-90-0010

REVISION
P02

Existing Site Plan

1:250

2 0 2 4 6 8 10
SCALE 1:250 m