




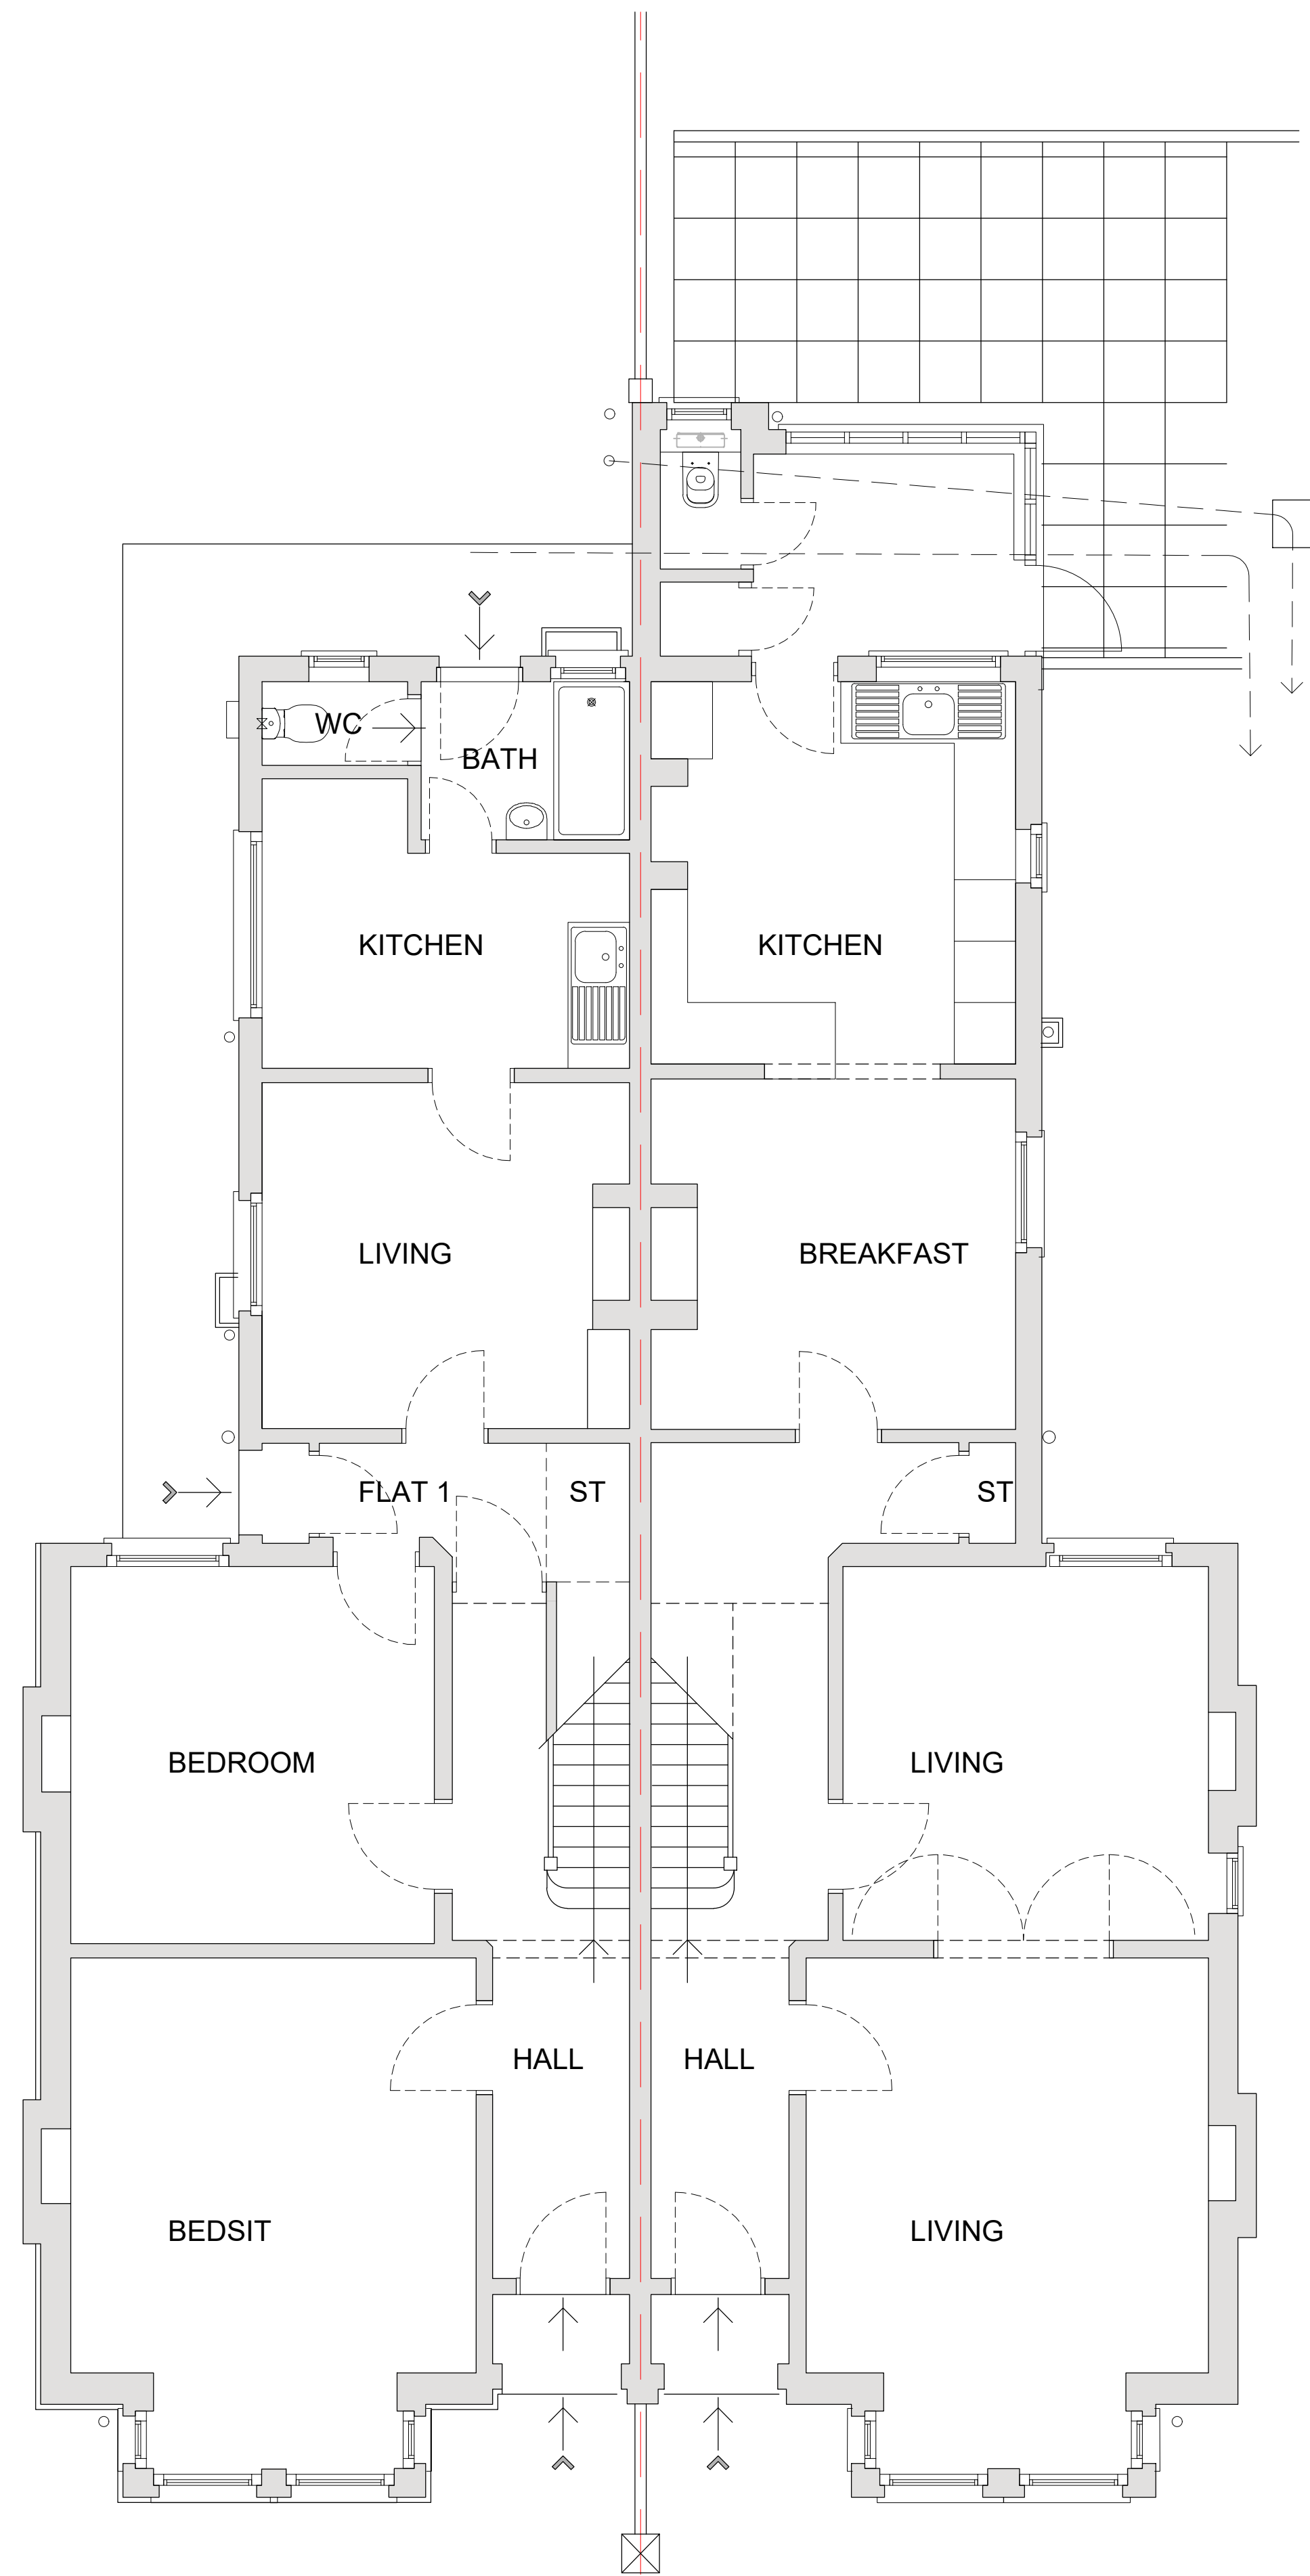

EXISTING GROUND FLOOR PLAN 1:50

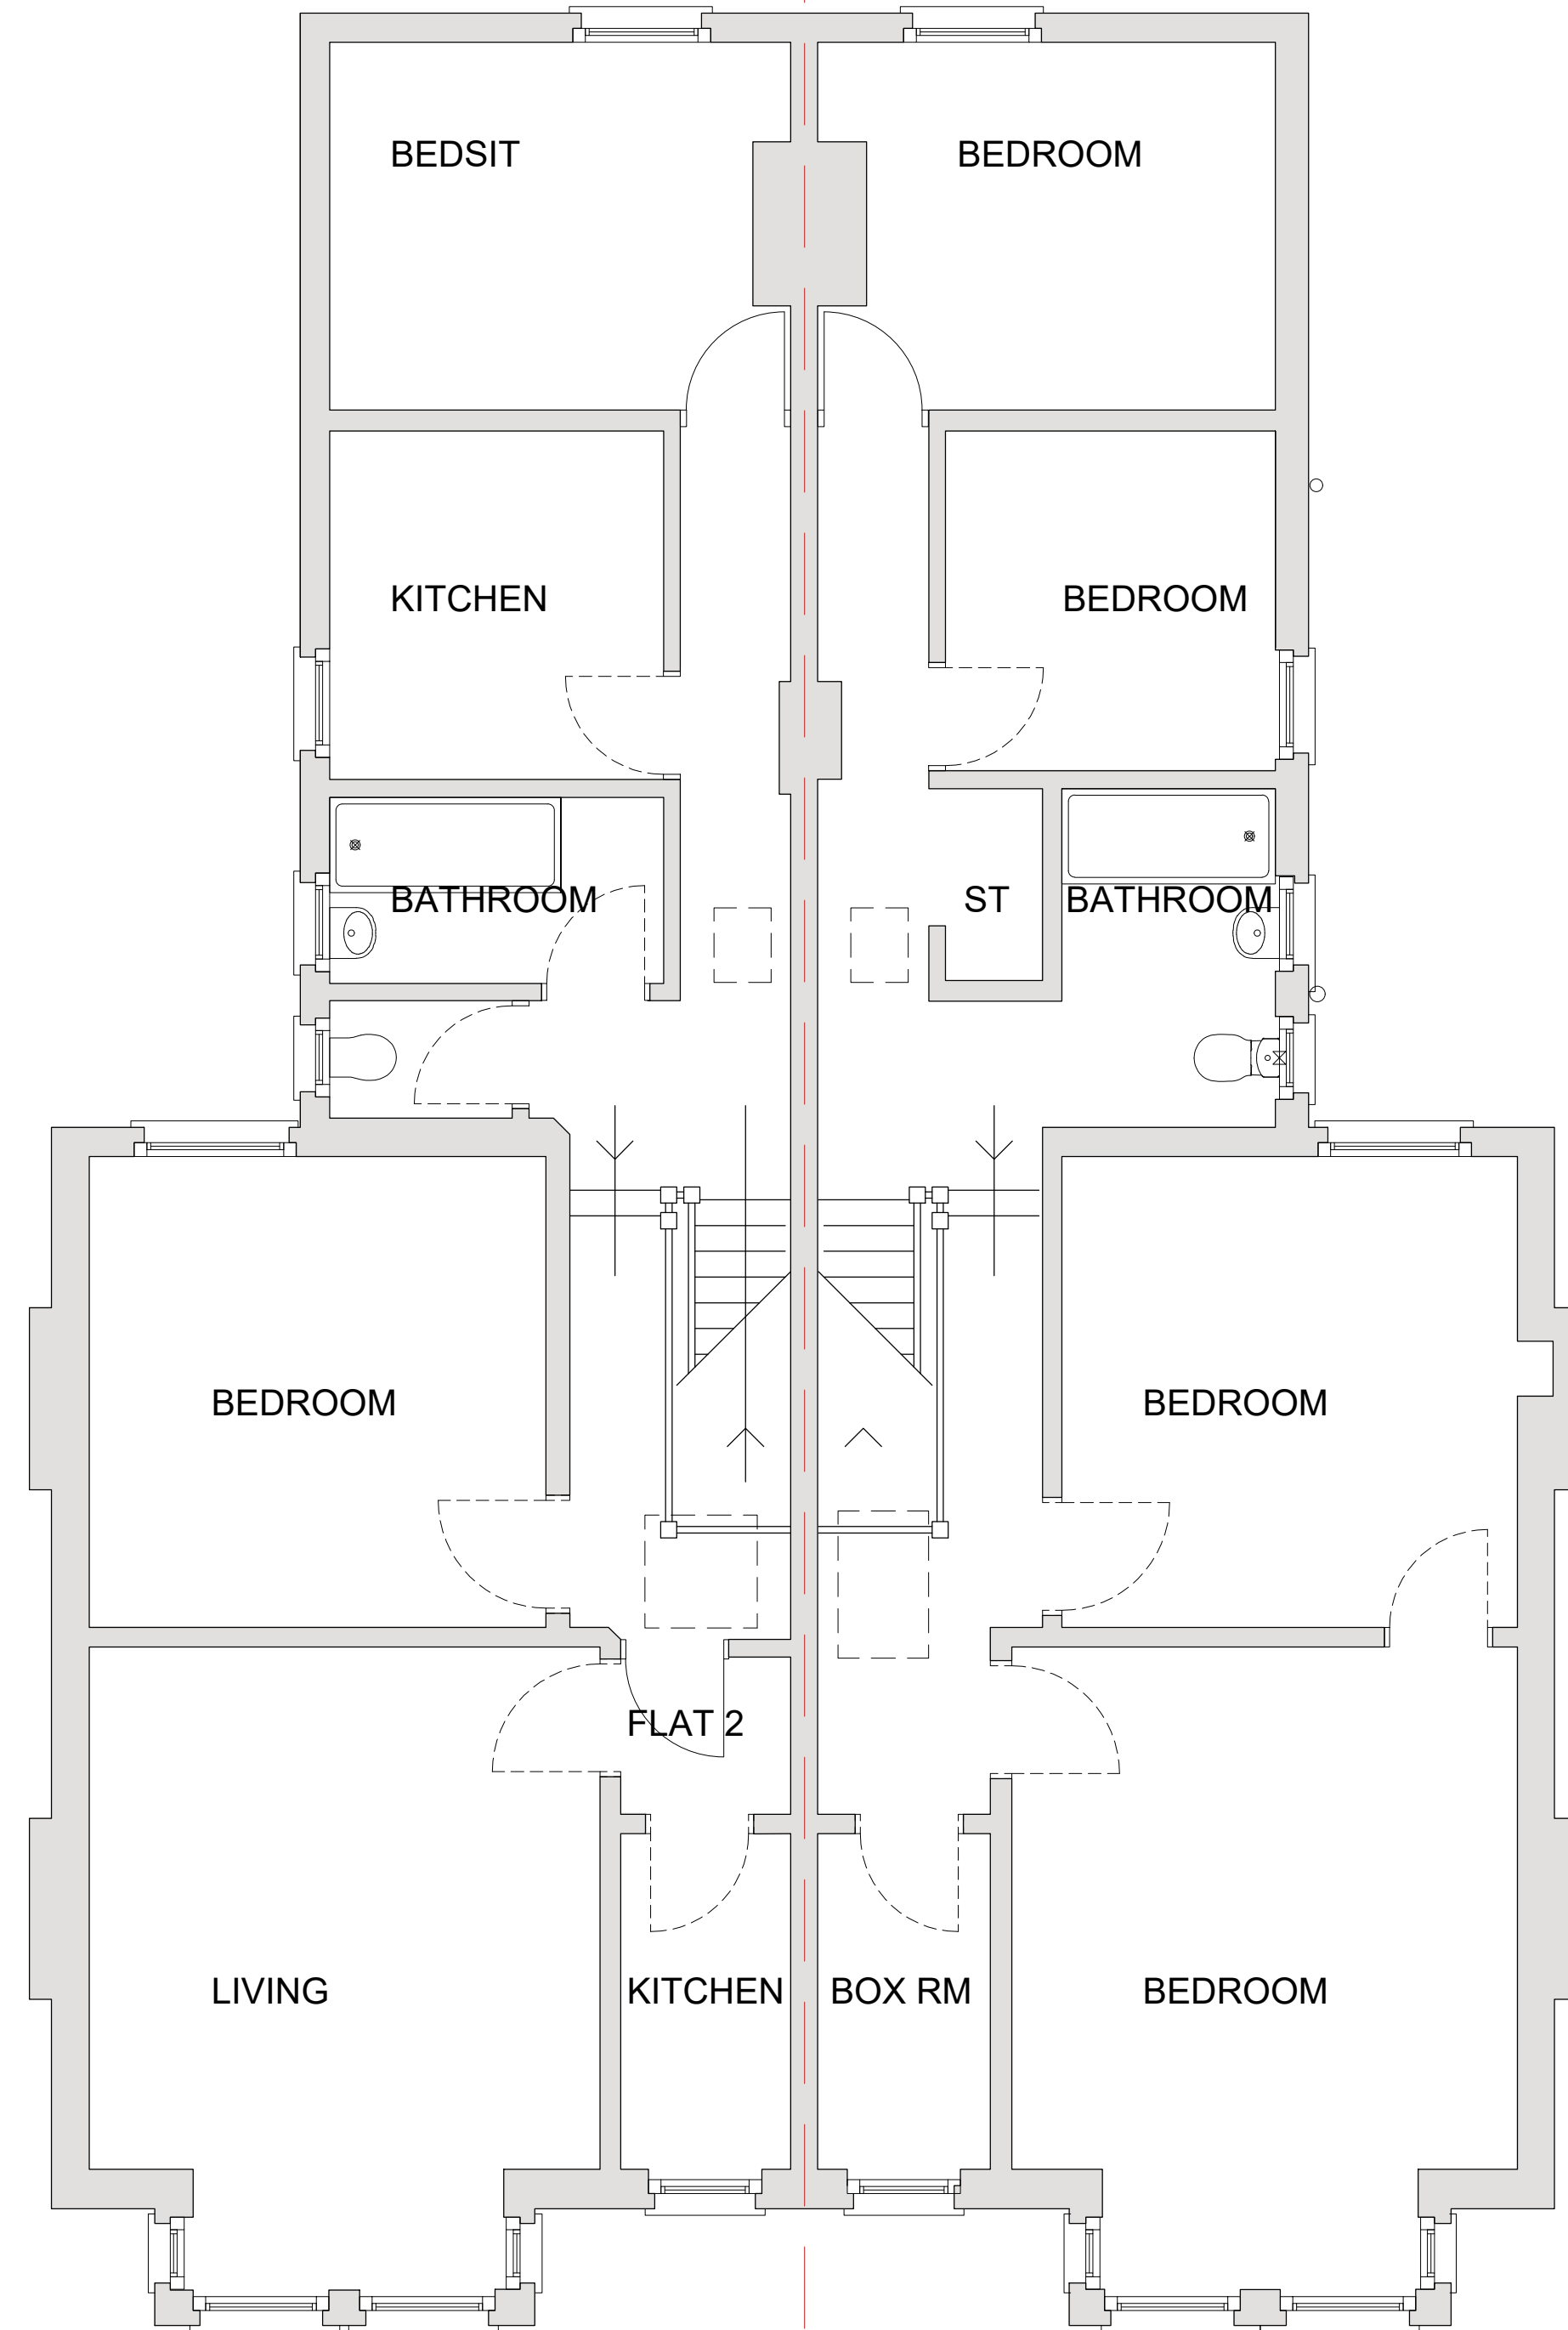

EXISTING FIRST FLOOR PLAN 1:50

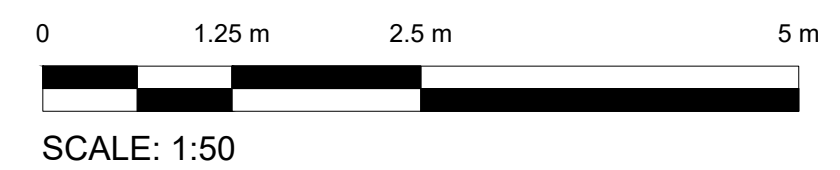

New Drawing Sheet		24.4.19	mt
Rev	Note	Date	Initial
Status		Planning	
robert rigby architects			
			
42 Portman Road, Reading, Berks RG30 1EA			
Telephone:		0118 95770 10	
Fax:		0118 95770 19	
E-Mail:		enquiries@rigbyarchitects.com	
Project:			
Development at			
86 Bulmershe Road			
Reading			
RG1 5RJ			
Client			
Drawing Title:			
Plans as Existing			
Scale:	1:50 @ A1	Dwg. No.:	Rev.:
	1:100 @ A3	1918.01	
Drawn by:	mt		
Date:	Nov 2019		