



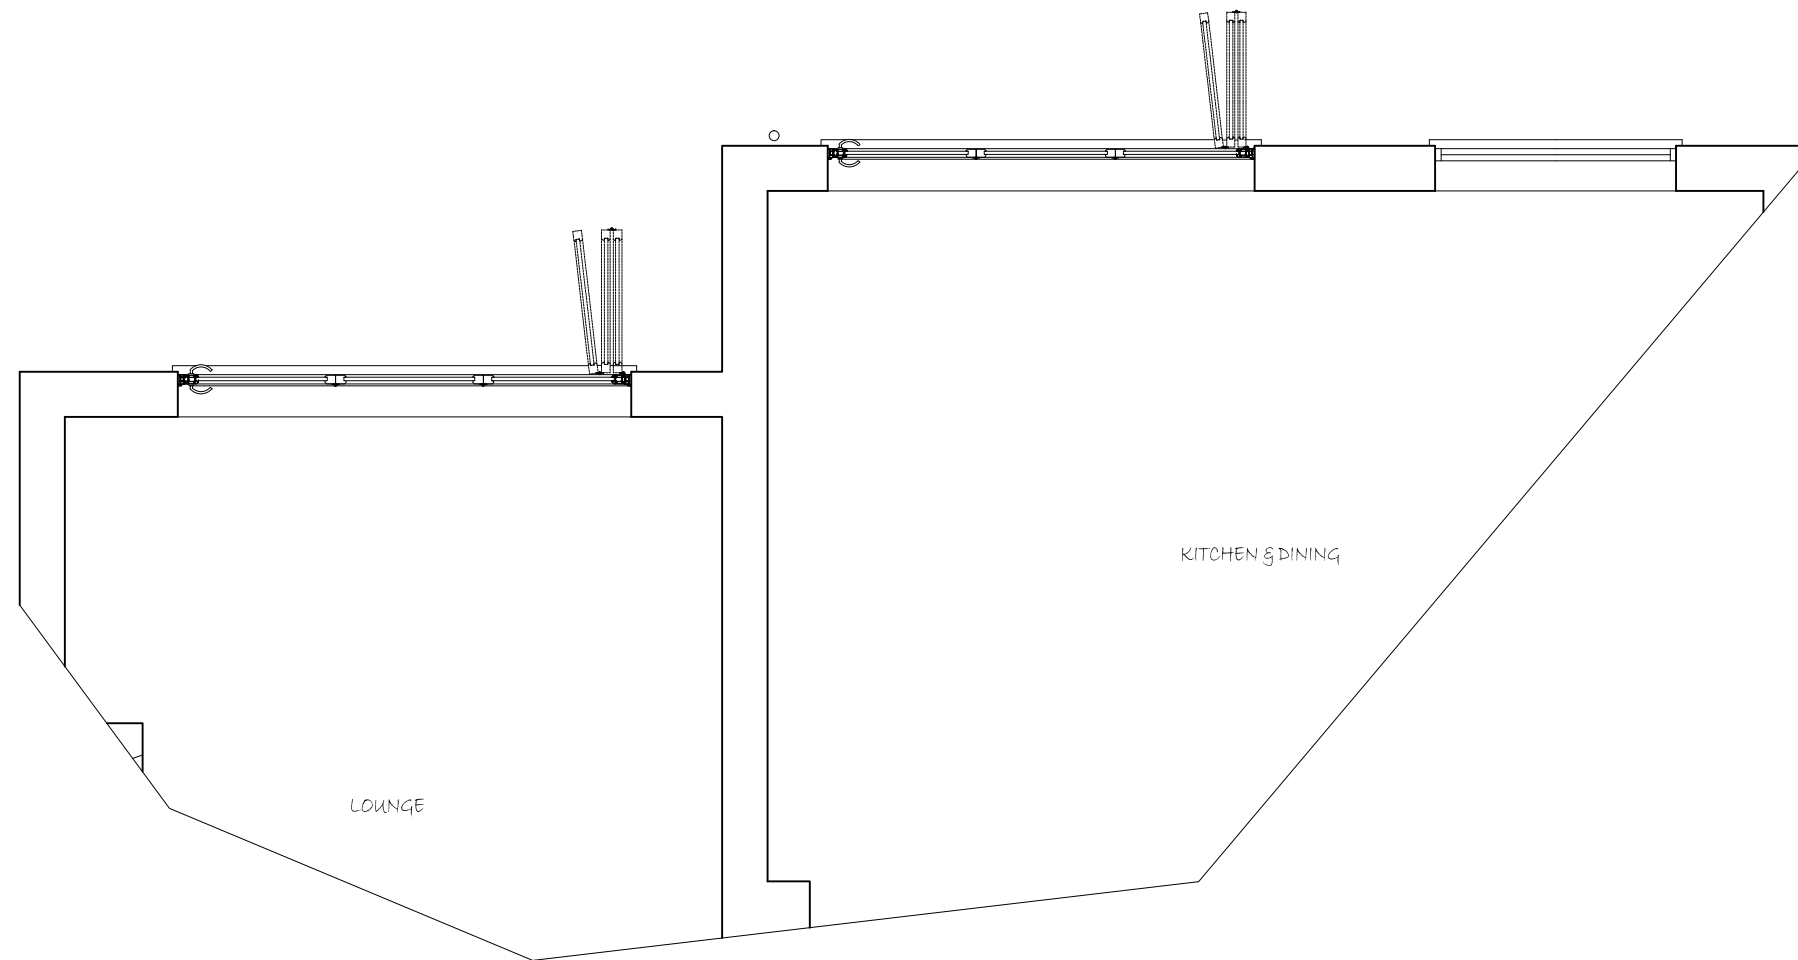

EXISTING GROUND FLOOR PLAN

 

SCALE 1:50

PROJECT
PROPOSED DEVELOPMENT AT ;
179 PEPPARD ROAD
EMMER GREEN, READING
RG48TS

TITLE

EXISTING GROUND
FLOOR PLAN



CREATIVE DESIGN &
STRUCTURE Ltd.

NEWTOWN HOUSE NEWTOWN ROAD
HENLEY-ON-THAMES RG9 1HG
Tel 01491 411922

info@creativedesignandstructure.co.uk www.creativedesignandstructure.co.uk

DRAWN ED	SCALE @ A3 1:50			
DATE OCTOBER 2018				
DRAWING NO.	REV.			
35318-01				