

STATION HILL

READING

AMENDMENTS TO RMA REF
190466 PLOT F

NOV 2019

INTRODUCTION

This document sets out the changes in the approved plans to application ref: 190466 following the design development of the scheme since March 2019.

The amendments are a result of the alterations to the internal layouts to improve the residents approach into the development and amendments to the plant rooms and substations.

The alterations to the façades respond to changes in regulation 7 for combustible materials used in glass balustrades and changes to the facade to provide screening to louvres along the main elevations and changes as a result of the design development.

The following sections provide a more detailed summary of the changes.

CONTENTS

1

GENERAL ARRANGEMENTS

2

ELEVATION - PLOT F GARRARD STREET

3

ELEVATION - PLOT F MERCHANTS PLACE

4

ELEVATION - PLOT F FRIARS WALK

5

ELEVATION - PLOT F SOUTHERN FACADE

1

GENERAL ARRANGEMENTS

SUMMARY OF CHANGES

Alterations to the lower ground floor layout have been made following consultation with SSE to suit the access requirements for future maintenance.


Internal alterations to the plant space following further design development or the space requirement.

At mezzanine level internal alterations to plantroom space follow changes at lower ground level. Storage reduce to provide additional residential unit space.

At ground floor level the entrance has moved south with amendments to entrance lobby and amenity space, resulting with an increased from 76m² to 133m² to the amenity provision.

APPROVED


All rights reserved.
All drawings and written material appearing here, constitute original and unpublished work of the Architect and may not be duplicated, used or disclosed without written consent of the Architect.
Notes and material designations are typical for similar conditions unless otherwise indicated.

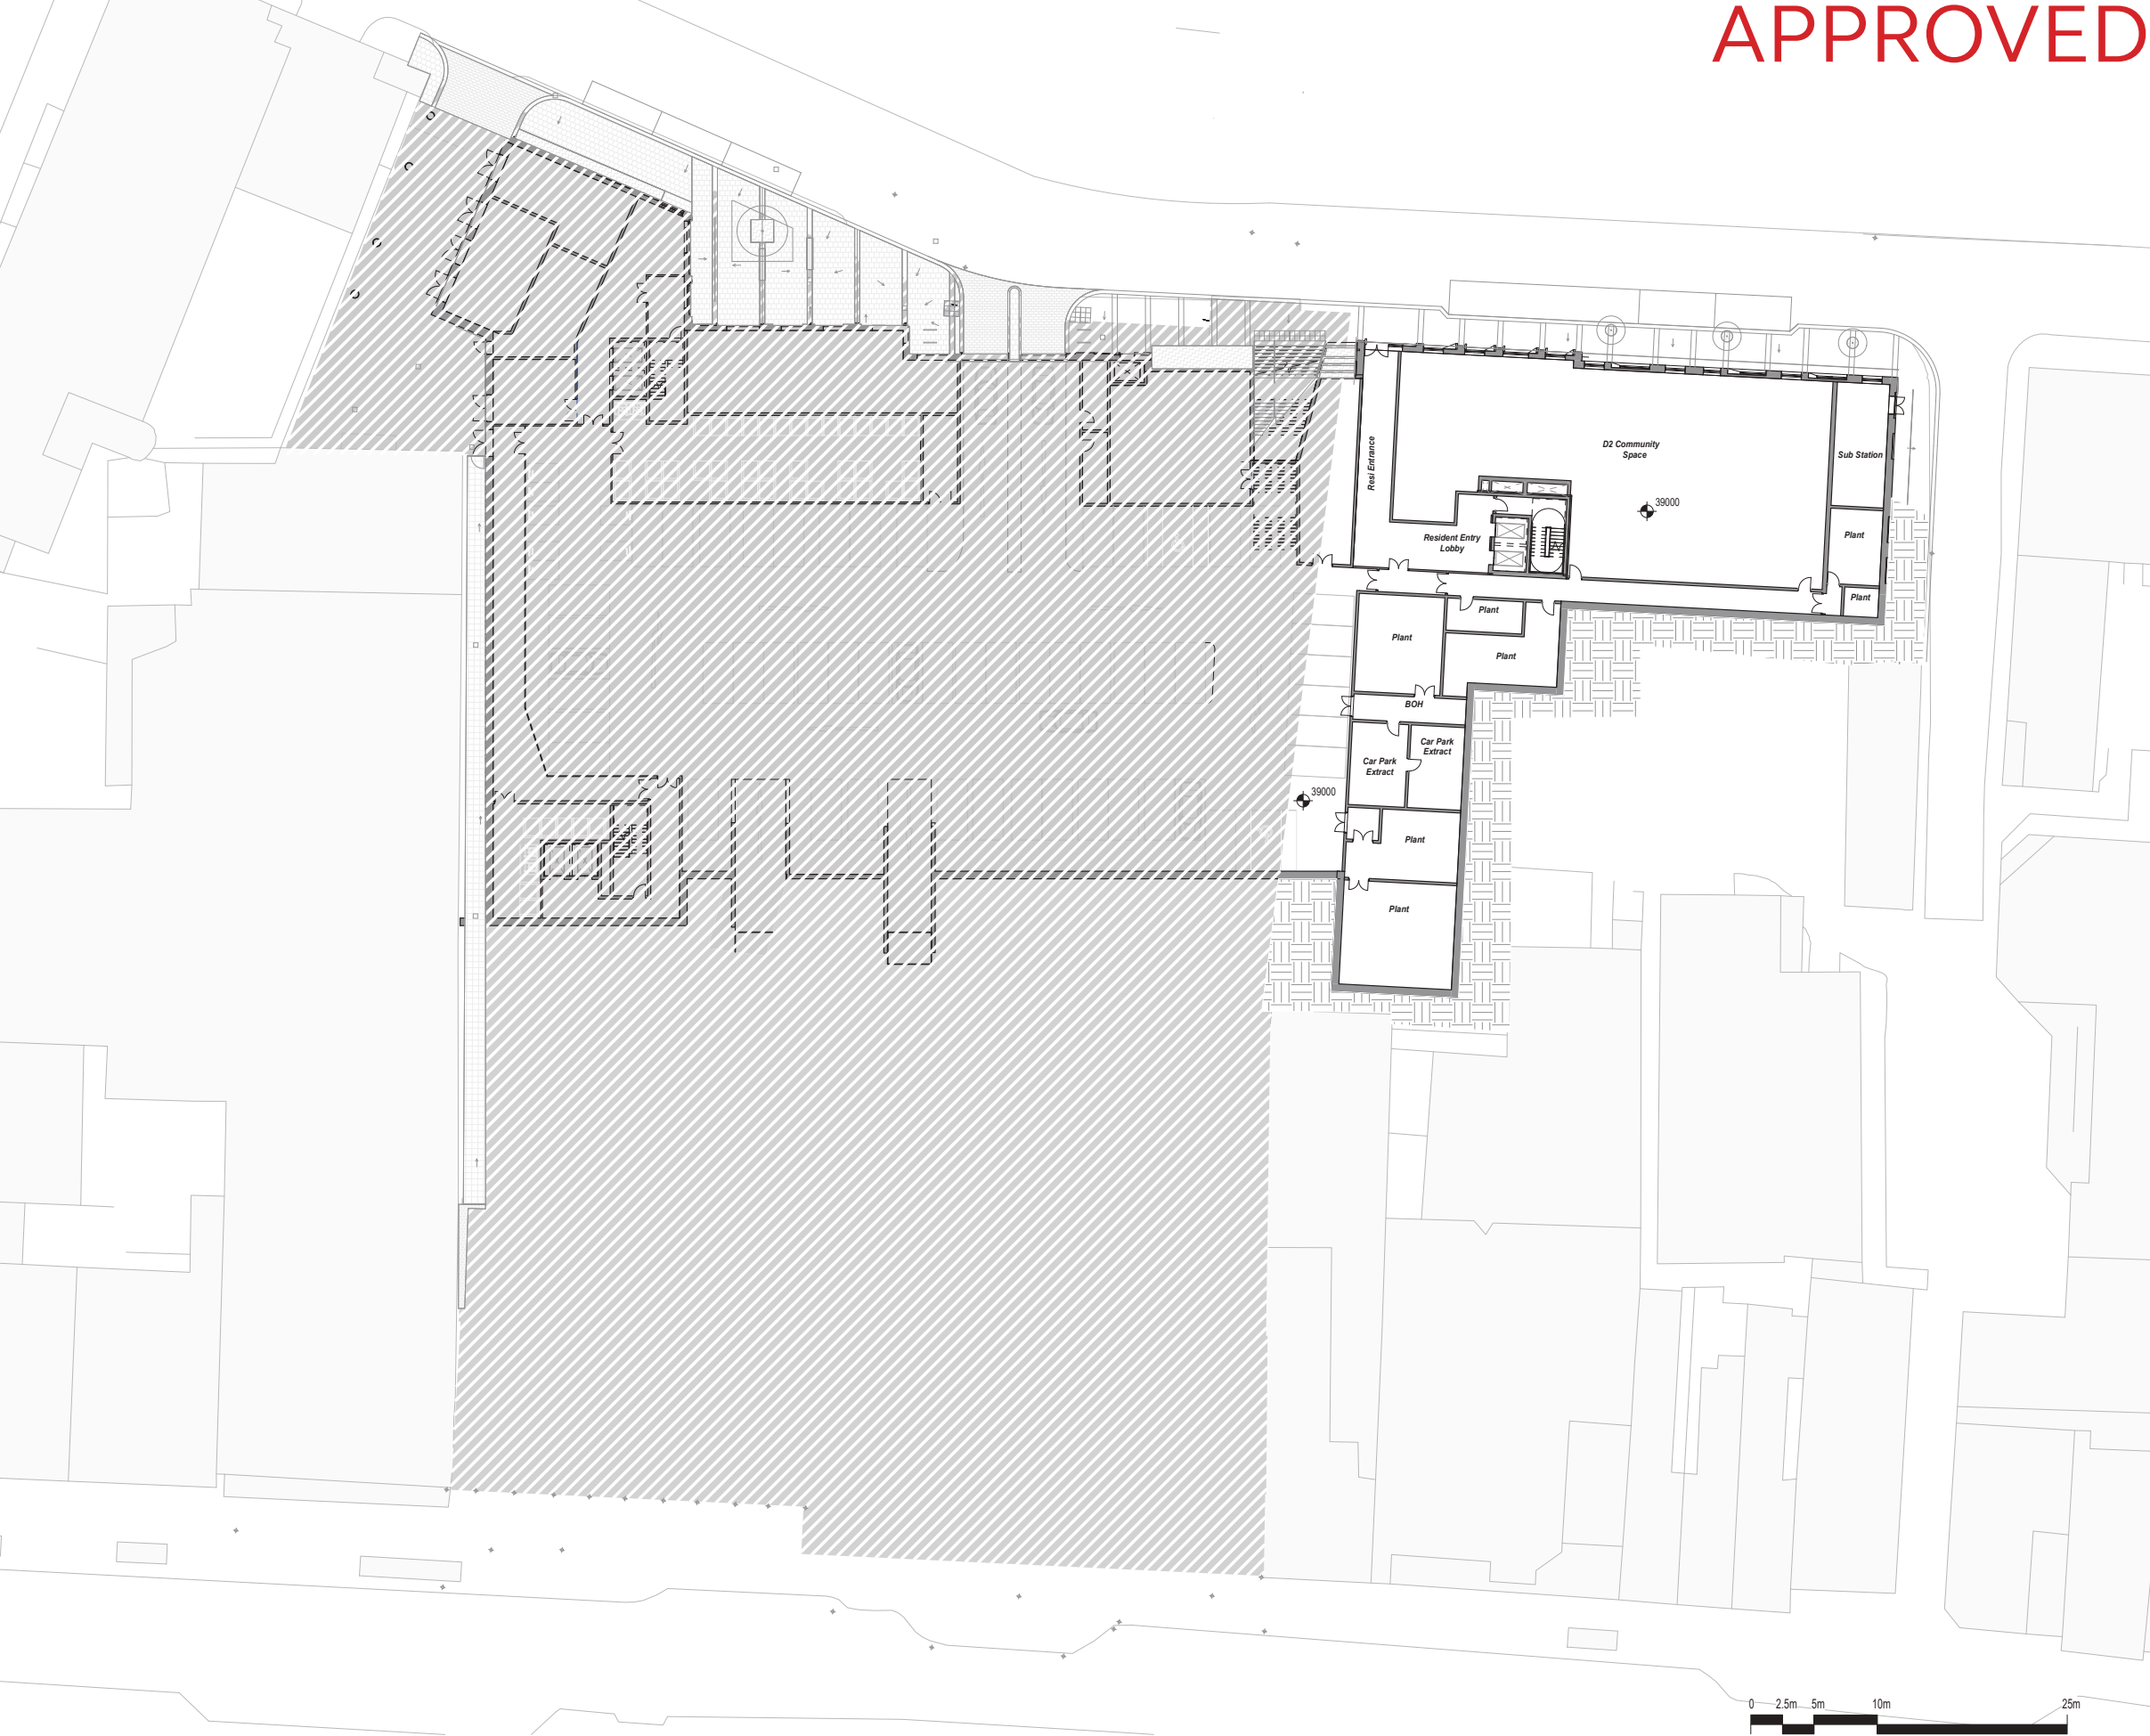

1 Block E - Lower Ground Floor Level
1 : 250

P10	2019-0315	Issued for Planning		
REV No.	DATE	DESCRIPTION	OWN	CHK

KEY PLAN

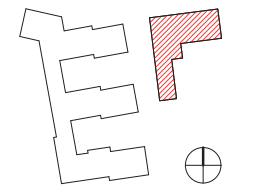

PROJECT
Station Hill, Reading

CLIENT
SH Reading Master LLP

CALLISONRTKL
A DESIGN CONSULTANCY OF ARCHOSIS

CallisonRTKL - UK Ltd.
25 Farringdon Street, 10th Floor
London EC4A 4AB
T: +44(0)20 7306 0404


SHEET IDENTIFICATION
TITLE
Plot F - Lower Ground
Floor Level (39 AOD)

STATUS Planning				
PROJECT NUMBER 050-170073	DATE DRAWN 09/27/18	SCALE @ A1: 1 : 250	DRAWN BY: AM	CHECKED BY: AR
PROJECT ORIGINATOR SHR - CRL - SB - LG - PL	ZONE A	LEVEL 400.404	TYPE PLA	

03/2019 14:58:01

PROPOSED

All rights reserved.
All drawings and written material appearing here, constitute original and unpublished work of the Architect and may not be duplicated, used or disclosed without written consent of the Architect.
Notes and material designations are typical for similar conditions unless otherwise indicated.

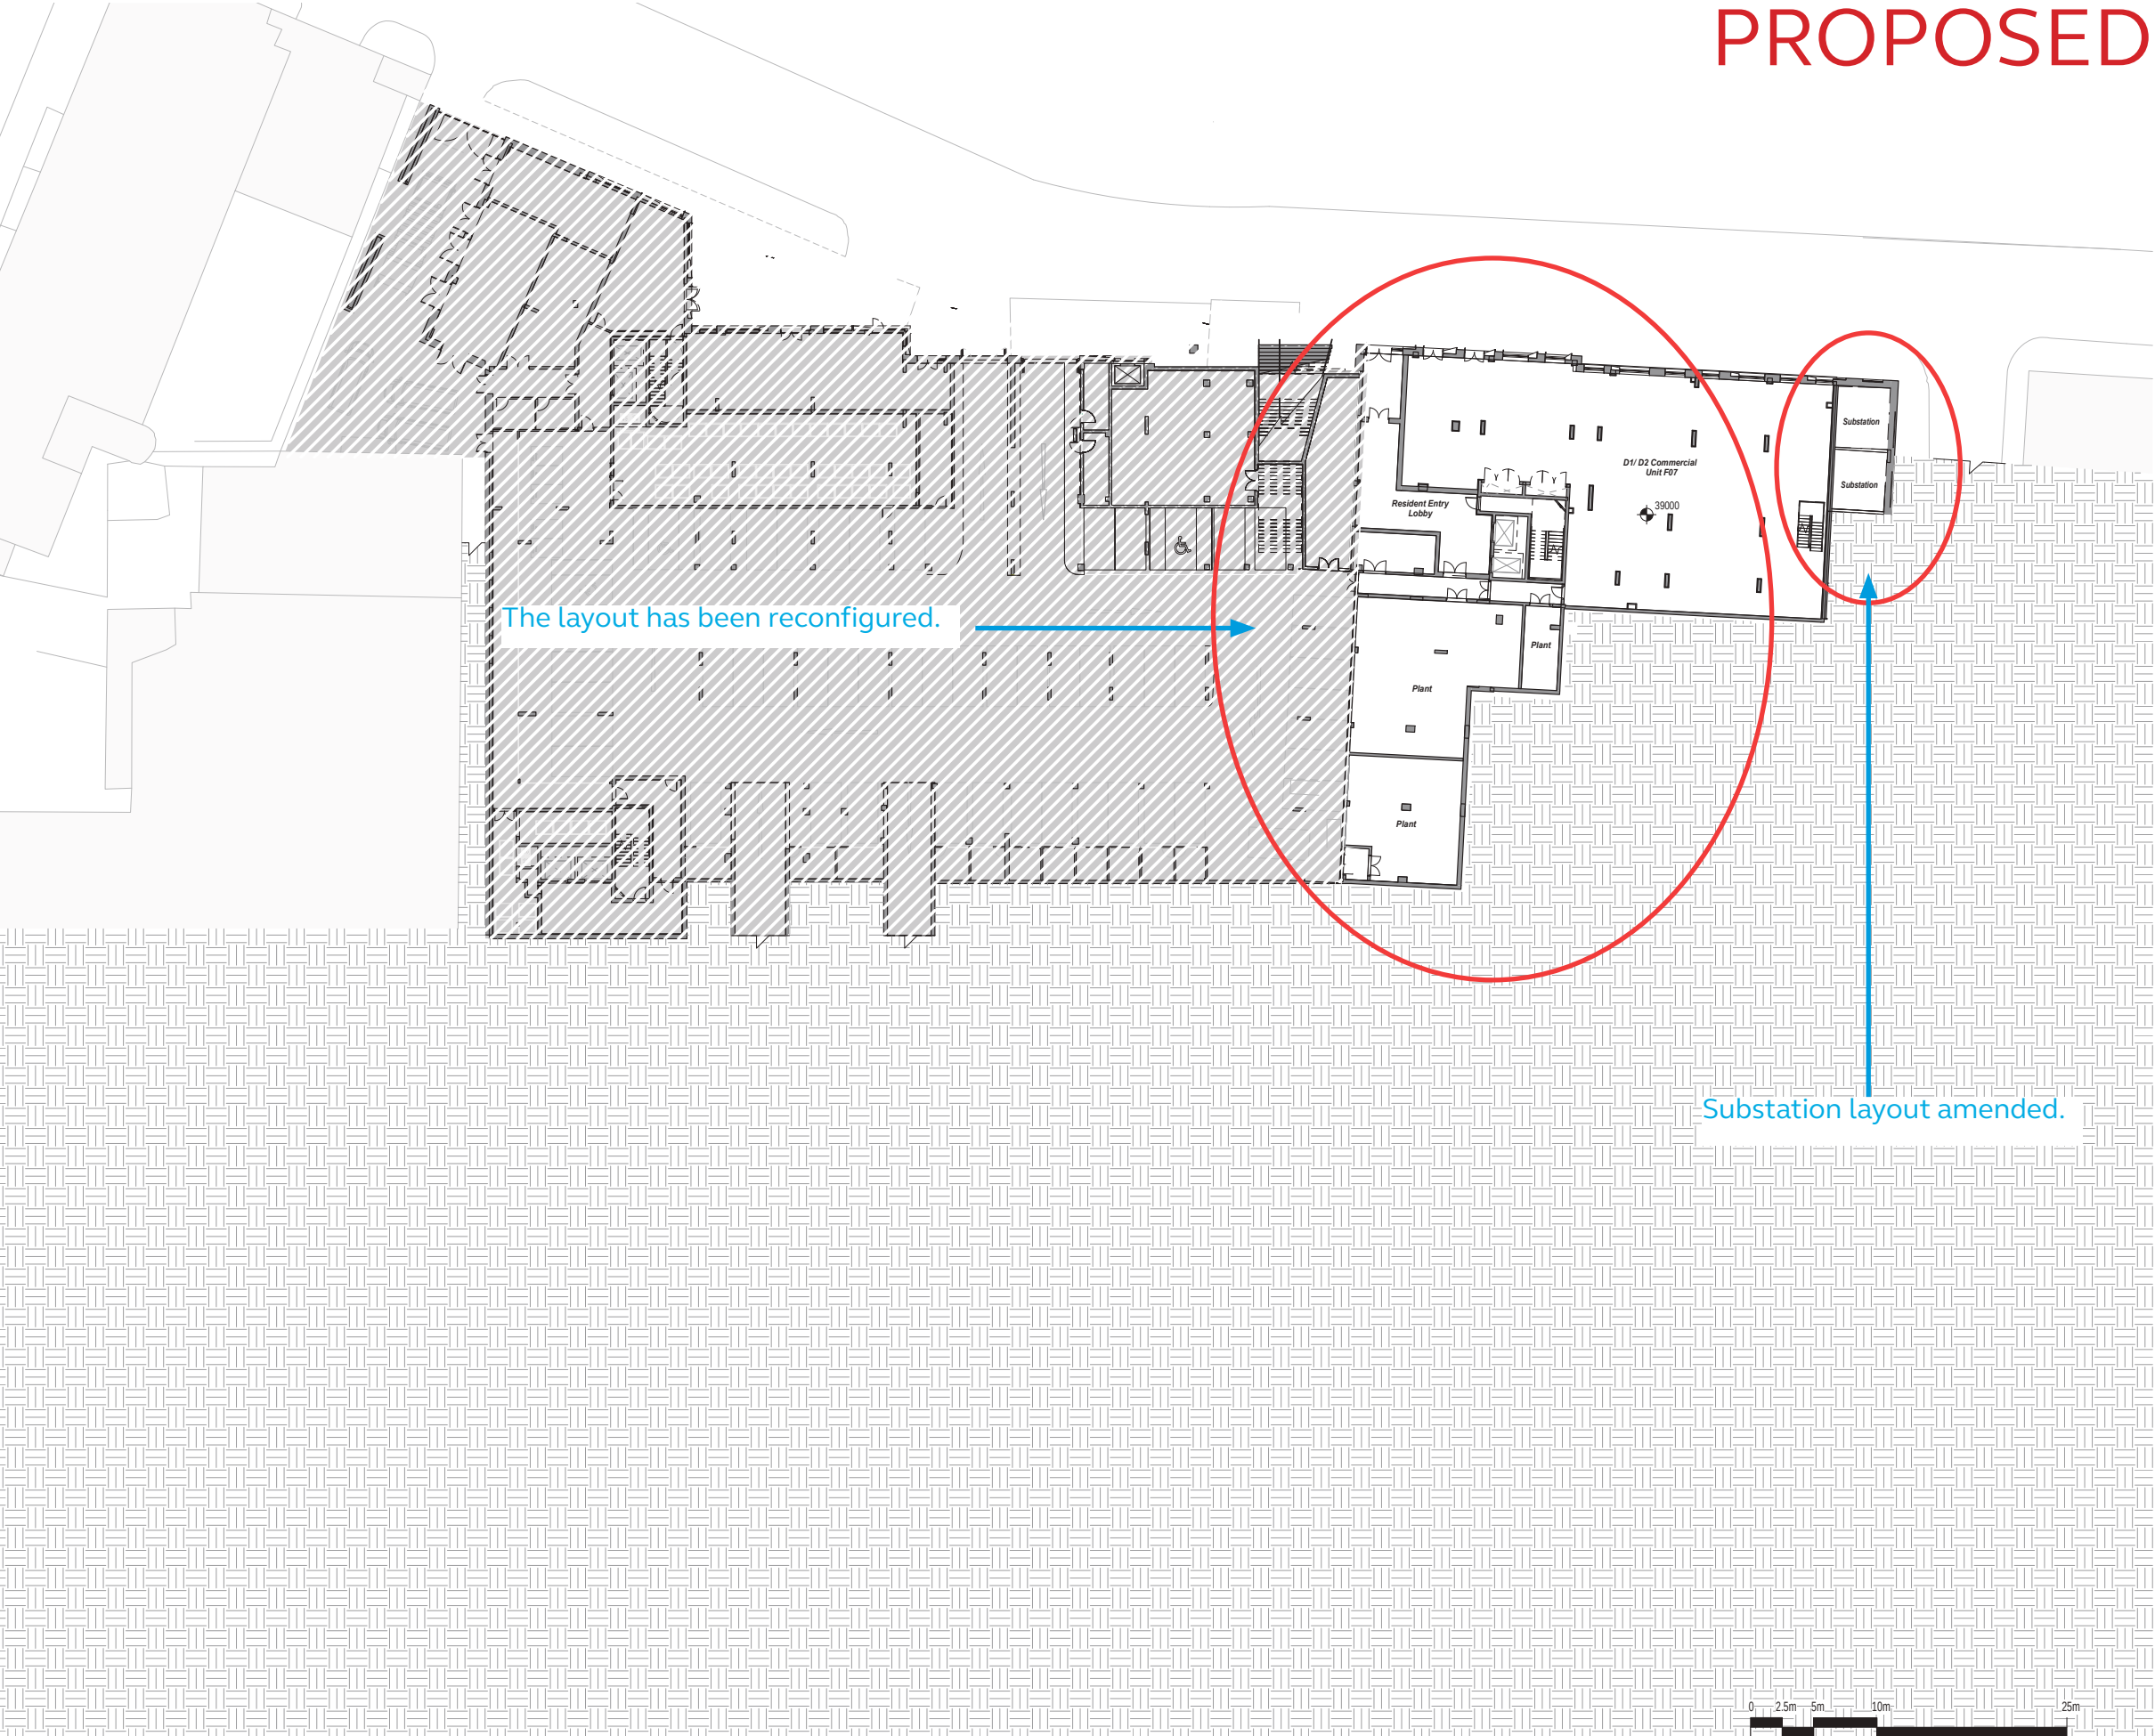


The layout has been reconfigured.

Substation layout amended.

REV No.	DATE	DESCRIPTION	DWN	CHK
P14	2019-10-28	NMA 1		
P13	2019-07-04	Amended partition between plant rooms West end of building		
P12	2019-06-28	Cycle spaces consolidated. DCA spaces repositioned. D1 / D2 spaces noted.		
P11	2019-05-31	Door Swings Amended		
P10	2019-03-15	Issued for Planning		

KEY PLAN

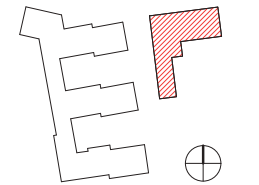

PROJECT

Station Hill, Reading

CLIENT

SH Reading Master LLP

CALLISONRTKL
A DESIGN CONSULTANCY OF ARCHICAD

CallisonRTKL - UK Ltd.
25 Farringdon Street, 10th Floor
London EC4A 4AB
T: +44(0)20 7306 0404

SHEET IDENTIFICATION

Plot F - Lower Ground Floor Level (39 AOD)

STATUS

Planning

PROJECT NUMBER: 050-170073

DATE DRAWN: 09/27/18

SCALE @ A1: 1 : 250

DRAWN BY: AM

CHECKED BY: AR

PROJECT ORIGINATOR: ZONE: LEVEL: TYPE:


SHR - CRL - SB - LG - PL

ROLE: NUMBER: REVISION: 1 100 101 D14

1 Block E - Lower Ground Floor Level
1 : 250


APPROVED

All rights reserved.
All drawings and written material appearing here, constitute original and unpublished work of the Architect and may not be duplicated, used or disclosed without written consent of the Architect.
Notes and material designations are typical for similar conditions unless otherwise indicated.

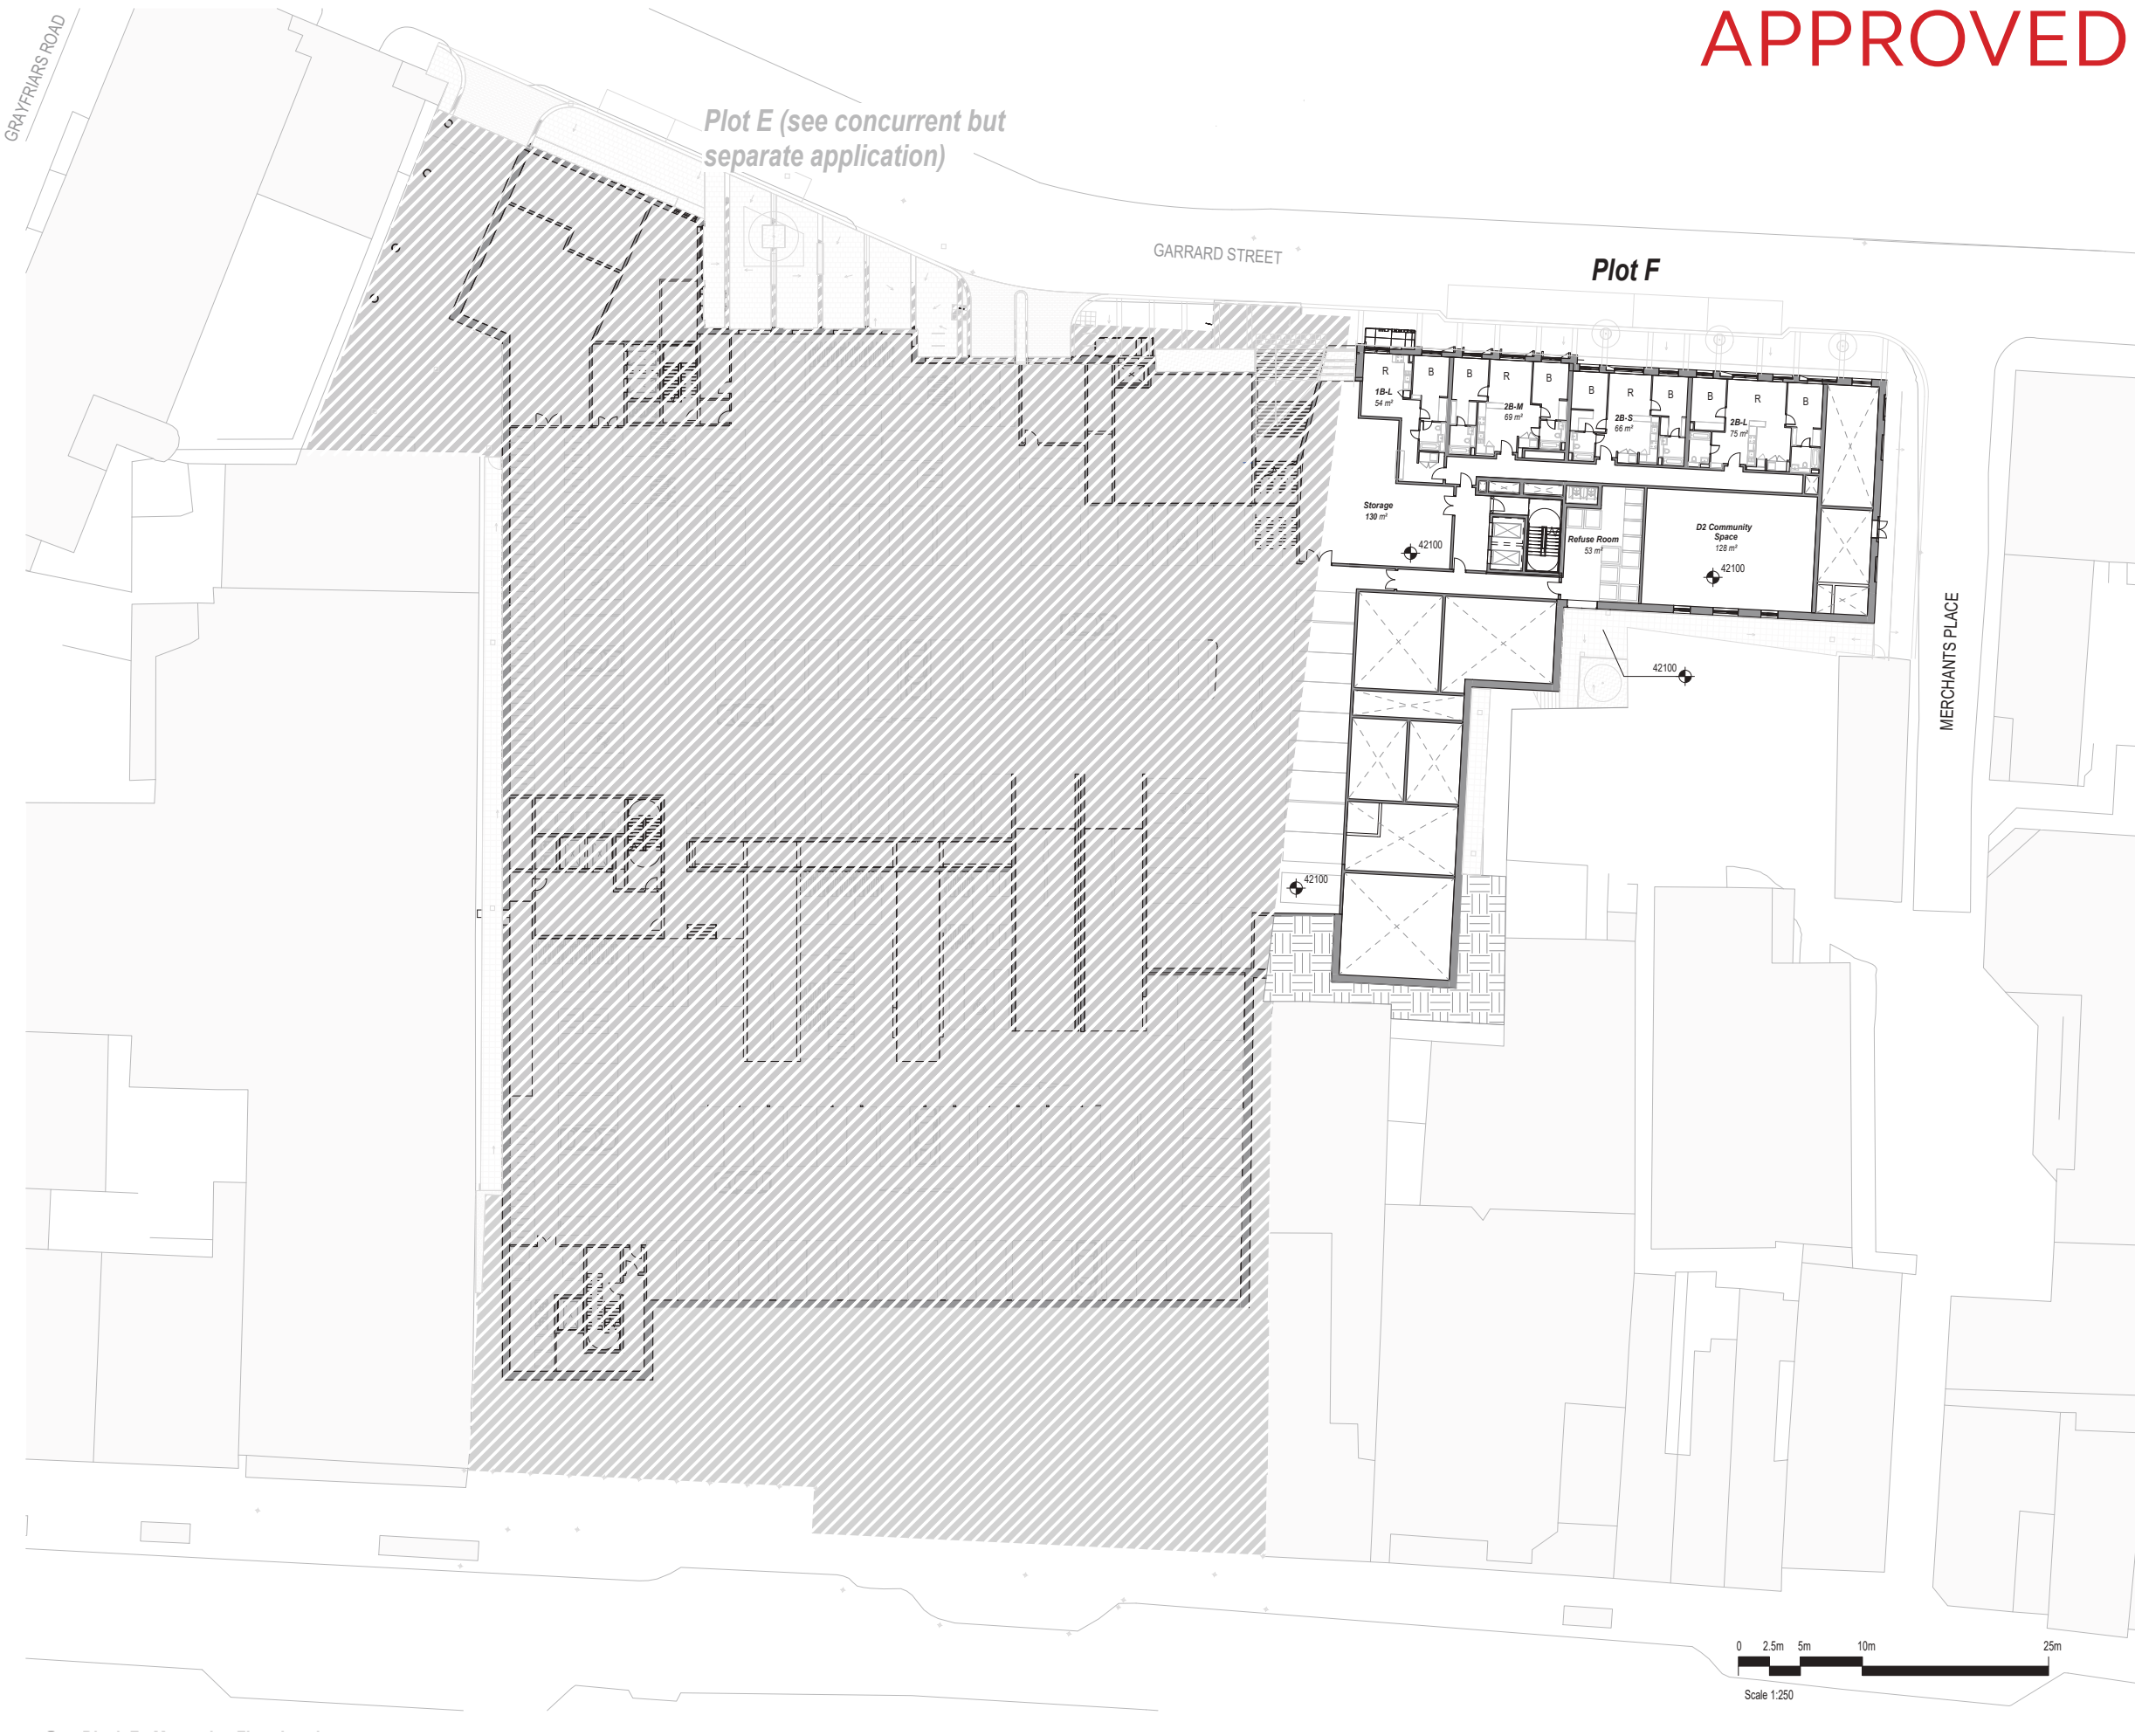

P10	2019-0315	Issued for Planning		
REV No.	DATE	DESCRIPTION	DWN	CHK

KEY PLAN

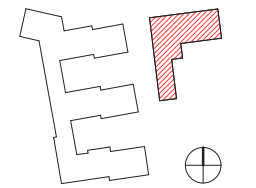

PROJECT

Station Hill, Reading

CLIENT

SH Reading Master
LLP

CALLISONRTKL
A DESIGN CONSULTANT OF ARCADIS

CallisonRTKL - UK Ltd.
25 Farringdon Street, 10th Floor
London EC4A 4AB
T: +44(0)20 7306 0404

SHEET IDENTIFICATION

**Plot F - Mezzanine Floor
Level (41.3 - 42.1 AOD)**


STATUS

Planning

PROJECT NUMBER 050-170073	DATE DRAWN 09/27/18
DRAWN BY AM	SCALE @ A1: 1 : 250
CHECKED BY AR	
PROJECT ORIGINATOR SHR - CRL - SB - MZ - PL	ZONE LEVEL TYPE
ROLE A 100 100 100	NUMBER REVISION

03/2019 14:58:19

PROPOSED

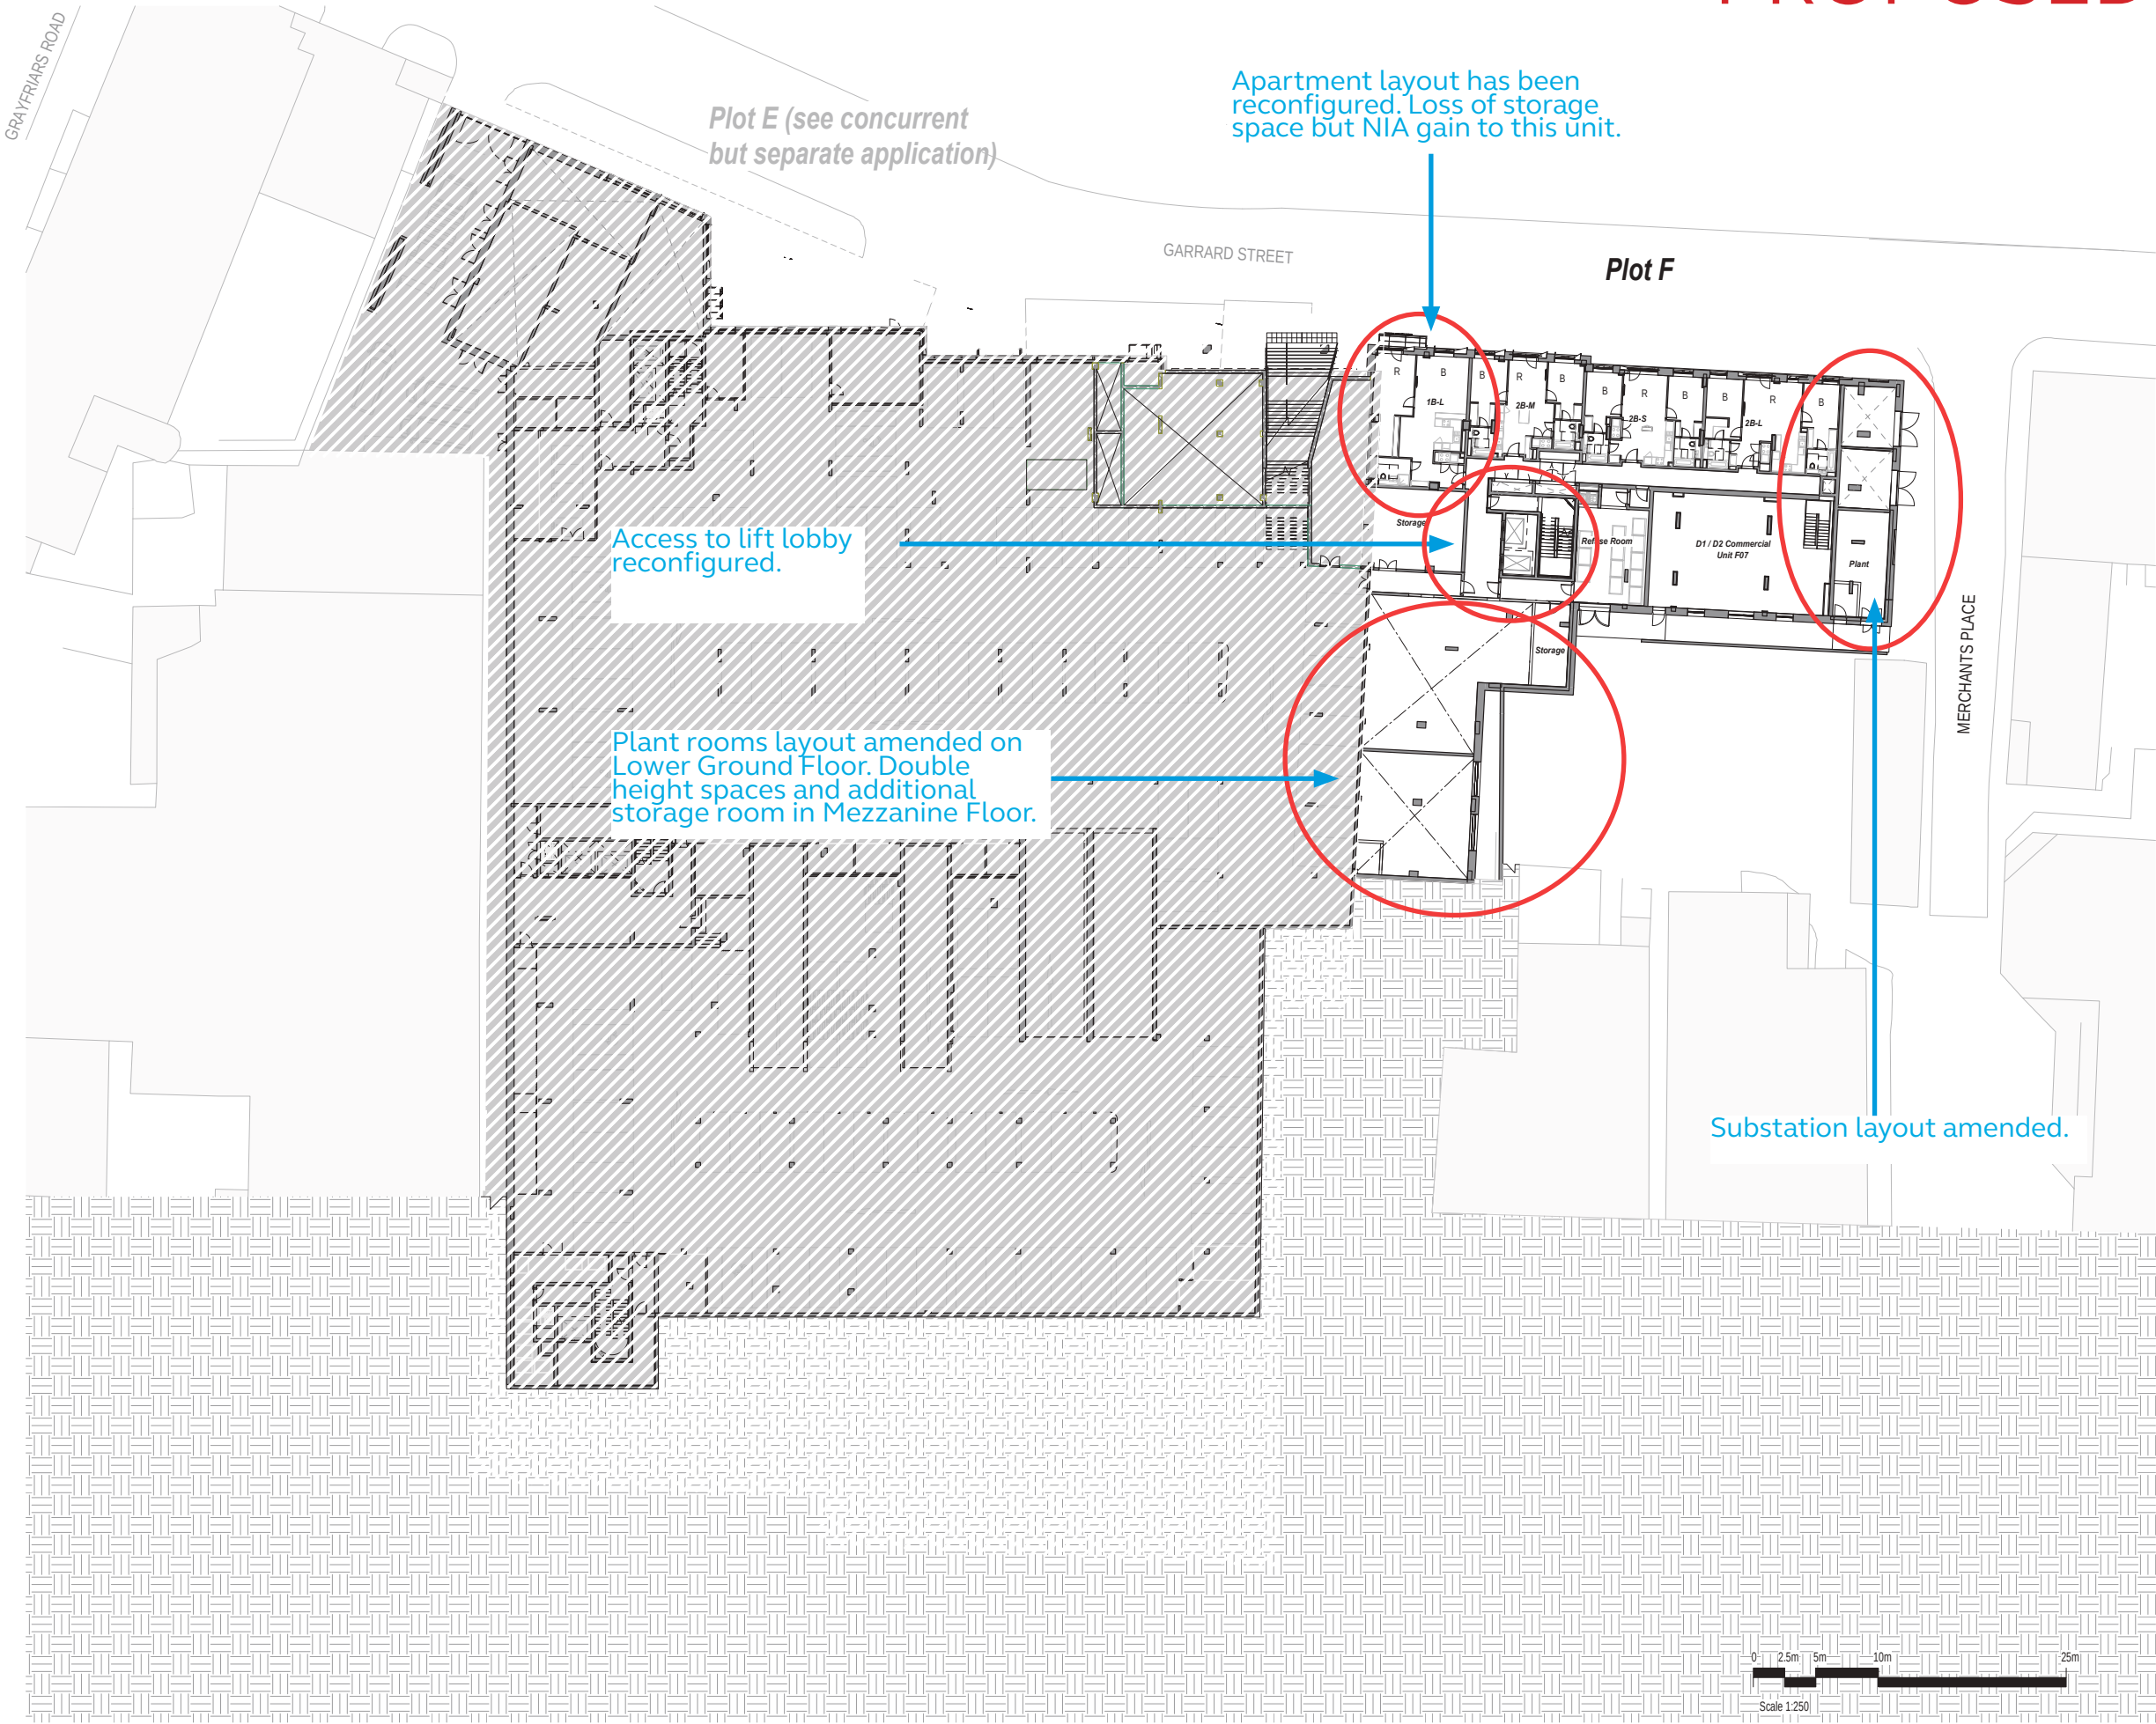


All rights reserved.

All drawings and written material appearing here, constitute original and unpublished work of the Architect and may not be duplicated, used or disclosed without written consent of the Architect.

Notes and material designations are typical for similar conditions unless otherwise indicated.

REV No.	DATE	DESCRIPTION	DWN	CHK
P14	2019-10-28	NMA 1		
P13	2019-07-04	Amended partition between plant rooms West end of building		
P12	2019-06-28	Cycle spaces consolidated. DCA spaces repositioned. D1 / D2 spaces noted.		
P11	2019-05-31	Door Swings Amended		
P10	2019-03-15	Issued for Planning		

KEY PLAN

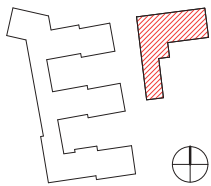

PROJECT

Station Hill, Reading

CLIENT

SH Reading Master LLP

CALLISONRTKL
A DESIGN CONSULTANCY OF ARCHOS

CallisonRTKL - UK Ltd.
25 Farringdon Street, 10th Floor
London EC4A 4AB
T: +44(0)20 7306 0404

SHEET IDENTIFICATION

Plot F - Mezzanine Floor Level (41.3 - 42.1 AOD)

STATUS

Planning


PROJECT NUMBER: 050-170073
DATE DRAWN: 09/27/18
SCALE @ A1: 1 : 250
DRAWN BY: AM
CHECKED BY: AR

PROJECT	ORIGINATOR	ZONE	LEVEL	TYPE
SHR	CRL	SB	MZ	PL
ROLE	NUMBER	REVISION		
A	100	100	D14	

13/03/2019 12:48:10


APPROVED

All rights reserved.
All drawings and written material appearing here, constitute original and unpublished work of the Architect and may not be duplicated, used or disclosed without written consent of the Architect.
Notes and material designations are typical for similar conditions unless otherwise indicated.

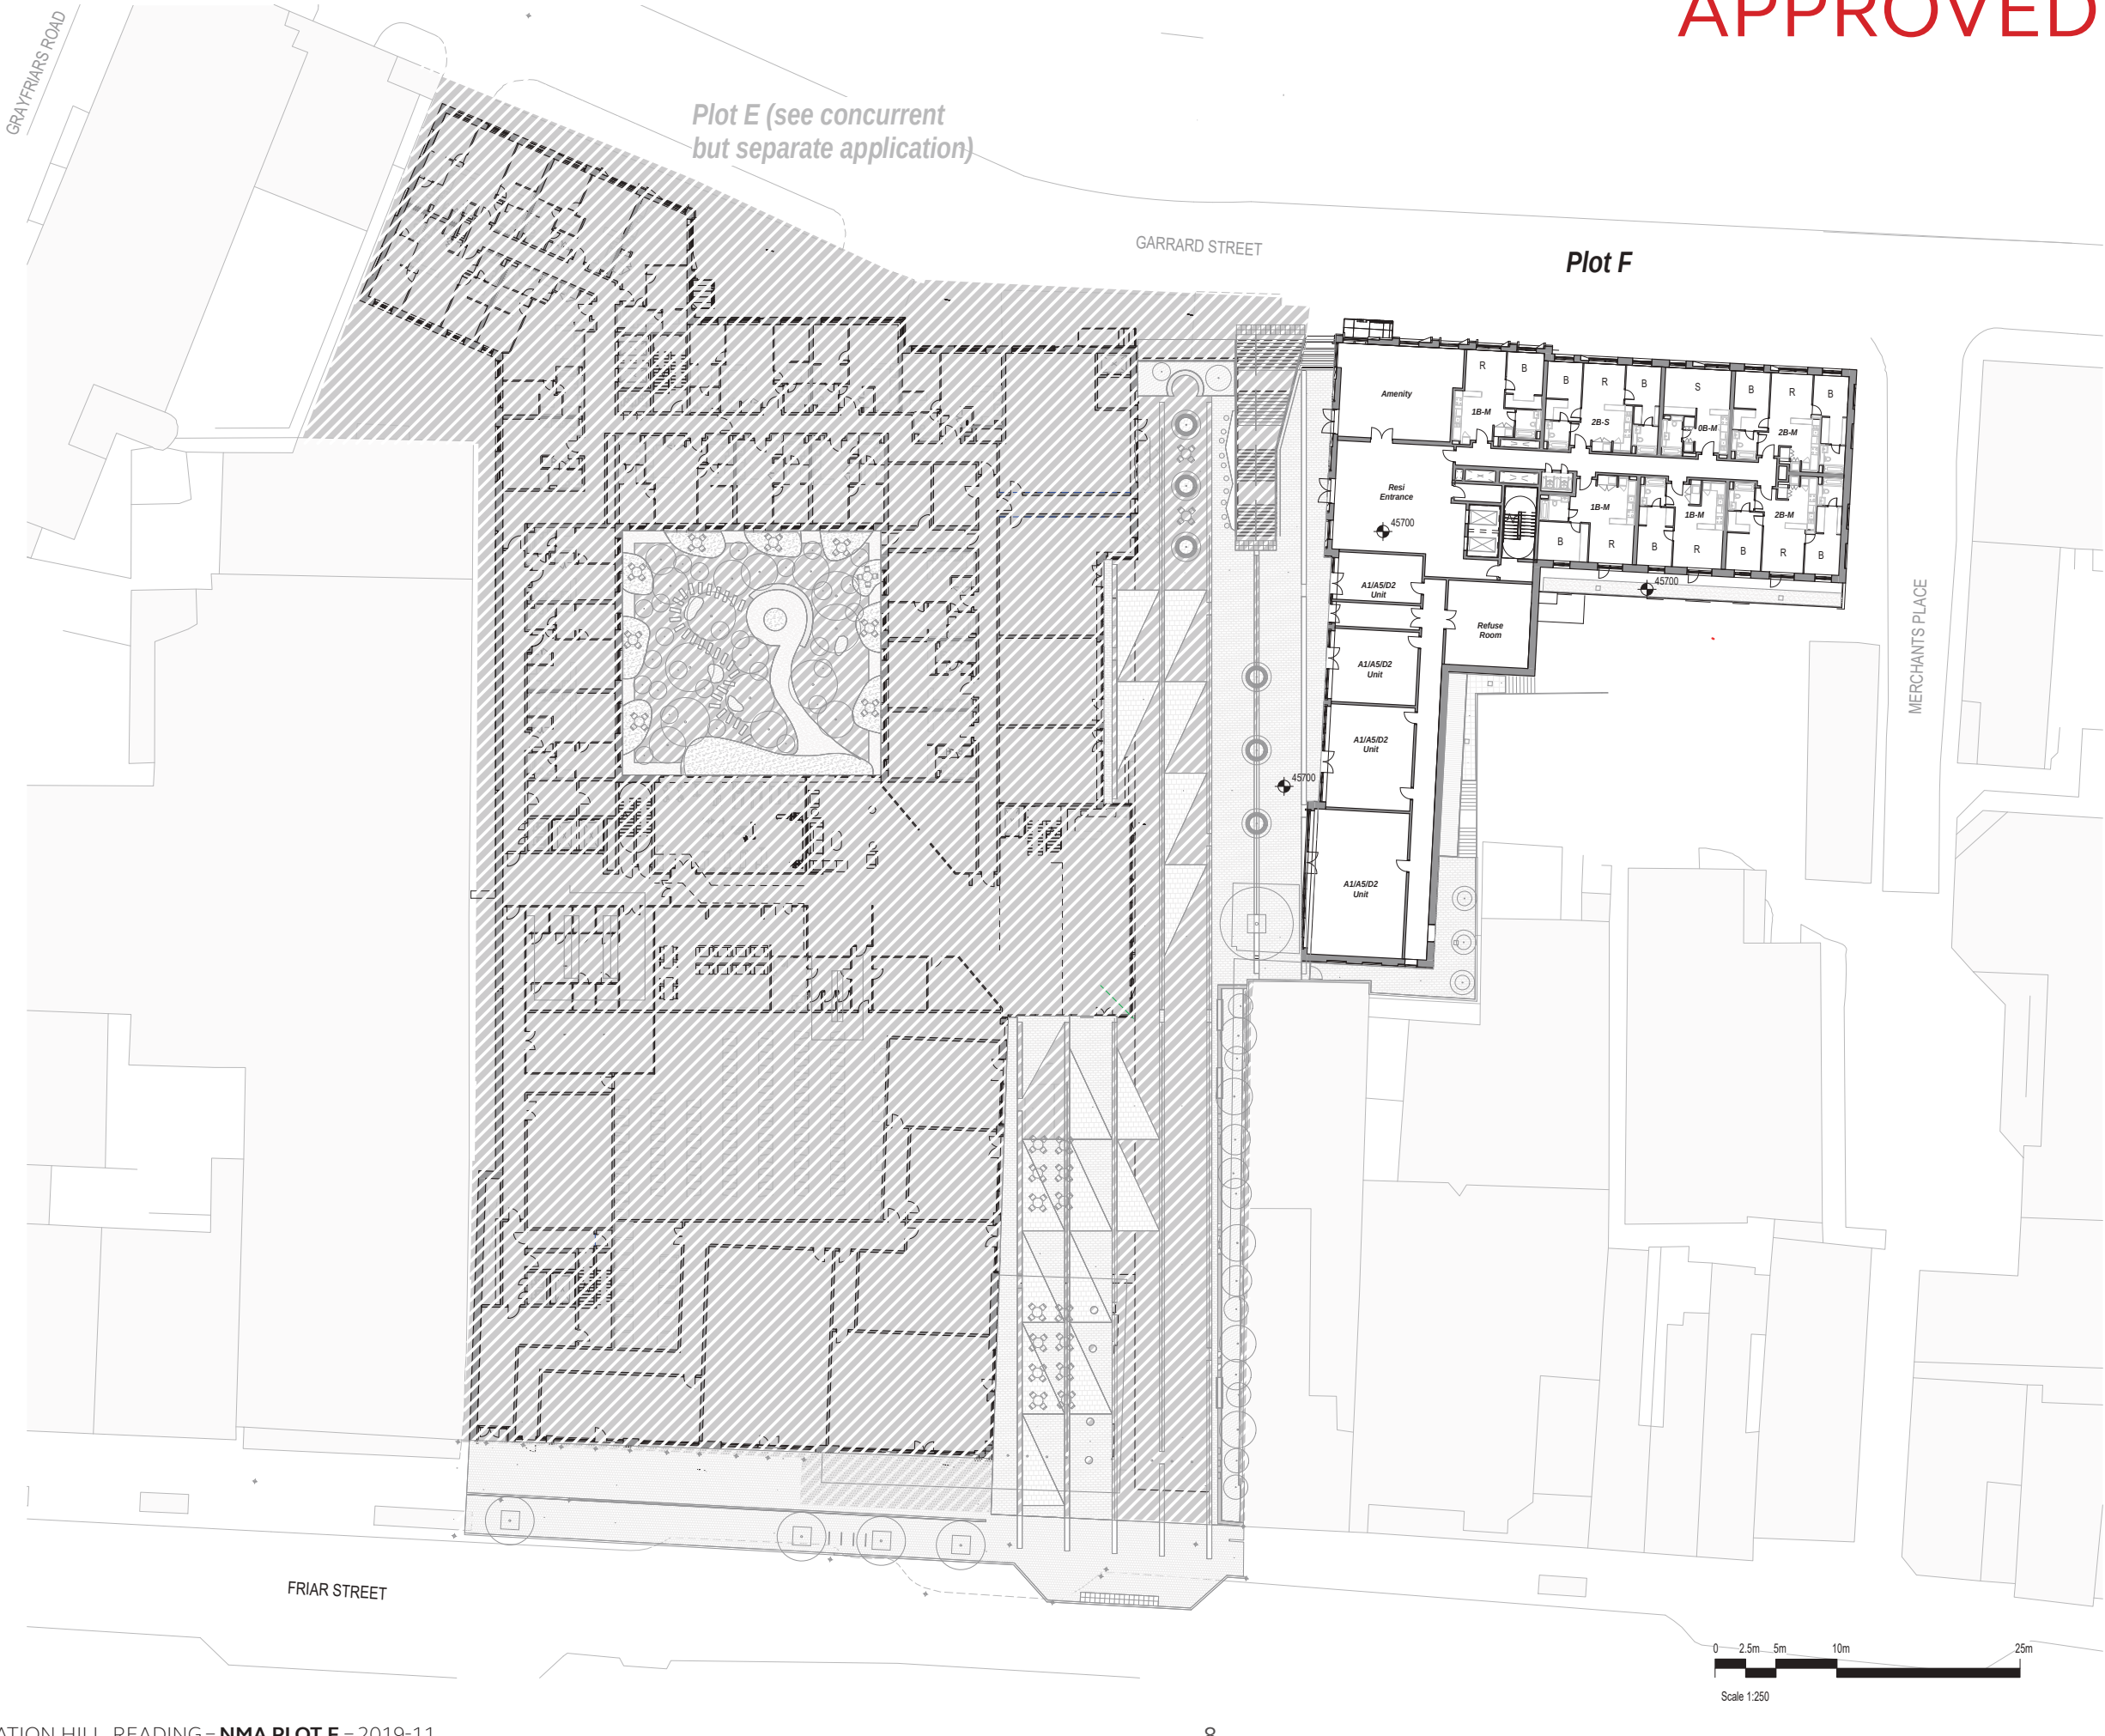

P10	2019-0315	Issued for Planning		
REV No.	DATE	DESCRIPTION	DWN	CHK

KEY PLAN

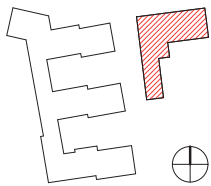

PROJECT
Station Hill, Reading

CLIENT
SH Reading Master LLP

CALLISONRTKL
A DESIGN CONSULTANCY OF ARCHOS

CallisonRTKL - UK Ltd.
25 Farringdon Street, 10th Floor
London EC4A 4AB
T: +44(0)20 7306 0404
SHEET IDENTIFICATION
TITLE


**Plot F - Ground Floor
Level (45.7 AOD)**

STATUS
Planning

PROJECT NUMBER 050-170073	DATE DRAWN 01/21/19
SCALE @ A1: 1 : 250	DRAWN BY: AM
	CHECKED BY: AR
PROJECT ORIGINATOR SHR - CRL - SB - GF - PL	ZONE LEVEL TYPE
ROLE NUMBER REVISION	


PROPOSED

All rights reserved.
All drawings and written material appearing here, constitute original and unpublished work of the Architect and may not be duplicated, used or disclosed without written consent of the Architect.
Notes and material designations are typical for similar conditions unless otherwise indicated.

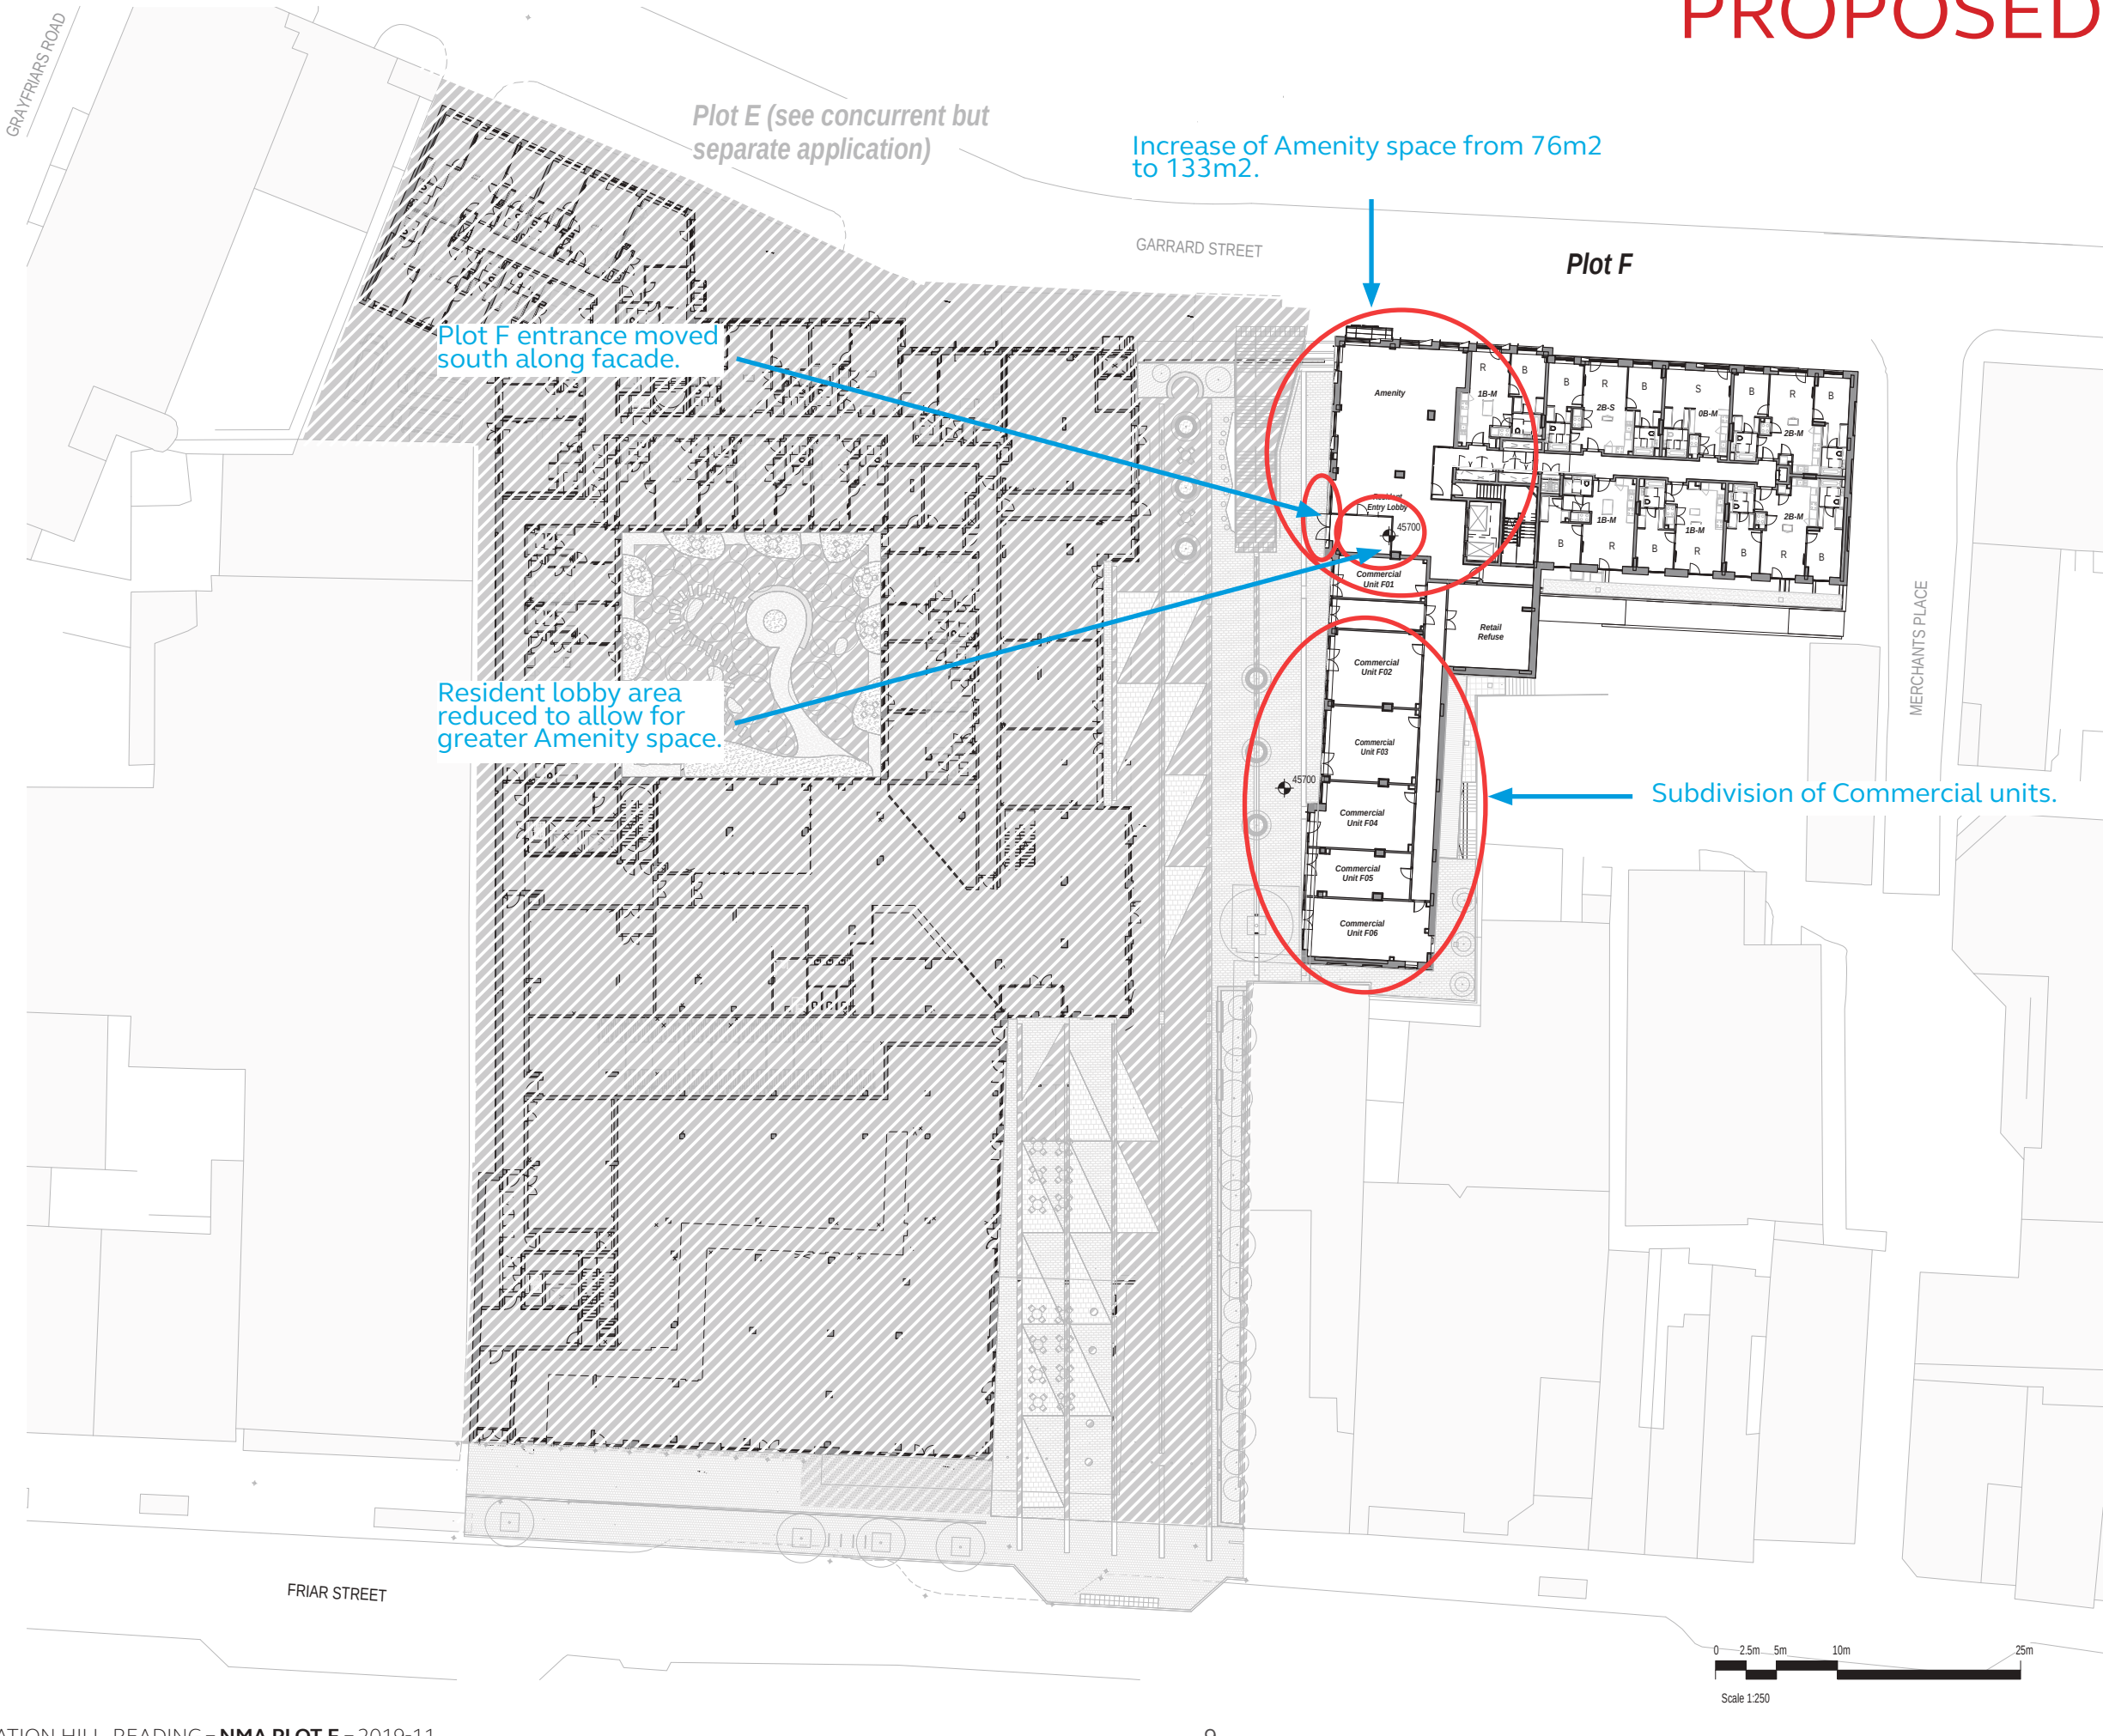

REV No.	DATE	DESCRIPTION	DWN	CHK
P12	2019-10-28	NMA 1		
P11	2019-05-31	Door Swings Amended		
P10	2019-03-15	Issued for Planning		

KEY PLAN

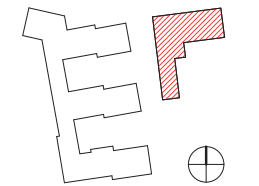

PROJECT
Station Hill, Reading

CLIENT
SH Reading Master LLP

CALLISONRTKL
A DESIGN CONSULTANCY OF ARCHDIS

CallisonRTKL - UK Ltd.
25 Farringdon Street, 10th Floor
London EC4A 4AB
T: +44(0)20 7306 0404

SHEET IDENTIFICATION

TITLE
Plot F - Ground Floor Level (45.7 AOD)

STATUS
Planning

PROJECT NUMBER 050-170073	DATE DRAWN 01/21/19
SCALE @ A1: 1 : 250	DRAWN BY: AM
CHECKED BY:	AR
PROJECT ORIGINATOR SHR - CRL - SB - GF - PL	ZONE LEVEL TYPE
ROLE NUMBER REVISION A 100 102 013	

13/03/2019 12:48:13

APPROVED

All rights reserved.

All drawings and written material appearing here, constitute original and unpublished work of the Architect and may not be duplicated, used or disclosed without written consent of the Architect.

Notes and material designations are typical for similar conditions unless otherwise indicated.



1 Plot F - Level 01
1:250



2 Plot F - Level 02
1:250




3 Plot F - Level 03
1:250



4 Plot F - Level 04
1:250

P10	2019-0315	Issued for Planning		
REV No.	DATE	DESCRIPTION	DWN	CHK

KEY PLAN

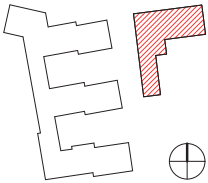

PROJECT

Station Hill, Reading

CLIENT

SH Reading Master
LLP

CALLISONRTKL
A DESIGN CONSULTANCY OF ARCHOS

CallisonRTKL - UK Ltd.
25 Farringdon Street, 10th Floor
London EC4A 4AB
T: +44(0)20 7306 0404

SHEET IDENTIFICATION

TITLE

Plot F - Floor Levels 01-04

STATUS

Planning

PROJECT NUMBER: 050-170073

DATE DRAWN: 09/27/18

SCALE @ A1: 1:250

DRAWN BY: AM



CHECKED BY: AR

PROJECT ORIGINATOR: ZONE LEVEL TYPE

SHR - CRL - SB - ZZ - PL

ROLE NUMBER REVISION

A 100 101 102

  


PROPOSED

All rights reserved.

All drawings and written material appearing here, constitute original and unpublished work of the Architect and may not be duplicated, used or disclosed without written consent of the Architect.

Notes and material designations are typical for similar conditions unless otherwise indicated.

2no. canopies merged into one above the reconfigured entrance. Canopy size adjusted to 5.6 m x 0.9 m.

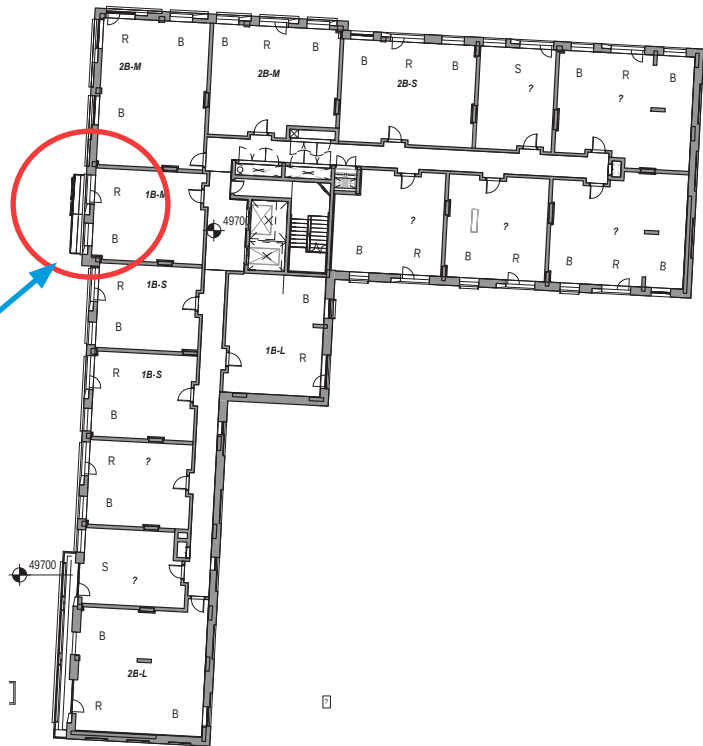

1 Plot F - Level 01
1:250



2 Plot F - Level 02
1:250




3 Plot F - Level 03
1:250



4 Plot F - Level 04
1:250

REV No.	DATE	DESCRIPTION	DWN	CHK
P11	2019-10-28	NMA 1		
P10	2019-03-15	Issued for Planning		

KEY PLAN

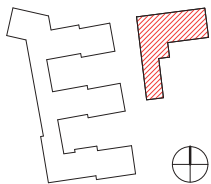

PROJECT
Station Hill, Reading

CLIENT
SH Reading Master LLP

CALLISONRTKL
A DESIGN CONSULTANCY OF ARCHICONS

CallisonRTKL - UK Ltd.
25 Farringdon Street, 10th Floor
London EC4A 4AB
T: +44(0)20 7306 0404

SHEET IDENTIFICATION
TITLE
Plot F - Floor Levels 01-04

PROJECT	ORIGINATOR	ZONE	LEVEL	TYPE
SHR	CRL	SB	ZZ	PL
ROLE	NUMBER	REVISION		
A	100	104	P11	

1102019 12:50:06

2

ELEVATION - PLOT F GARRARD STREET

SUMMARY OF CHANGES

Due to changes in regulation 7 which restricts the use of glass balustrades in developments above 18m all glazed balustrades have been replaced by a metal railing.

The changes to façades along Garrard street are to provide screening to the plant room and general coordination adjustment with the internal layouts.

APPROVED

All rights reserved.
All drawings and written material represent the
architect's original and unpublished work of the Architect
and may not be duplicated, used or otherwise without
written consent of the Architect.
Notes and material designations are typical for similar
conditions unless otherwise indicated.

Building Footprint

Retail frontages are indicative only.



1 Site - Garrard Street Elevation Plots F and E
1:250



PROJECT
Station Hill, Reading
CLIENT
SH Reading Master LLP

CALLISON RTKL
A DESIGN CONSULTANCY OF ARCADIS
CallisonRTKL, UK Ltd
25 Finsbury Square, 10th Floor
London EC2A 4AB
T: +44 (0)20 7300 0400
SHEET IDENTIFICATION
TITLE
**Site - Garrard Street
Elevation Plots F and E**

STATUS
Planning
PROJECT NUMBER
090-173073
DATE DRAWN
08/04/18
DRAWN BY
JL
CHECKED BY
AR
PROJECT MANAGER
SHR - CRL - SB - ZZ - PL
SCALE
1:250
14/05/18 14:35:38




PROPOSED

All rights reserved.
All drawings and written material appearing here, constitute original and unpublished work of the Architect and may not be duplicated, used or disclosed without written consent of the Architect.
Notes and material designations are typical for similar conditions unless otherwise indicated.

Building Parameter

Retail frontages are indicative only.

P12	2019-10-28	NMA 1		
P11	2019-02-15	Updated for planning		
P10	2019-03-15	Issued for Planning		
REV No.	DATE	DESCRIPTION	DWN	CHK

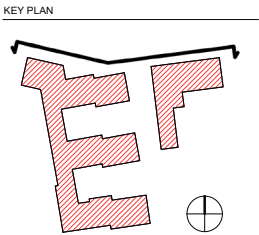

PROJECT
Station Hill, Reading

CLIENT
SH Reading Master LLP

CALLISONRTKL
A DESIGN CONSULTANCY OF ARCADIS
CallisonRTKL - UK Ltd.
25 Farringdon Street, 10th Floor
London EC4A 4AB
T: +44(0)20 7306 0404
SHEET IDENTIFICATION
TITLE
**Site - Garrard Street
Elevation Plots F and E**

STATUS Planning				
PROJECT NUMBER 050-170073	DATE DRAWN 09/24/18	SCALE @ A1 1 : 250	DRAWN BY TP	CHECKED BY AR
PROJECT ORIGINATOR SHR - CRL - SB - ZZ - PL	ZONE A	LEVEL 200-001 - P12	TYPE A	

© 2018 CallisonRTKL - UK Ltd.



1 Site - Garrard Street Elevation Plots F and E
1 : 250


Aluminium panel added to provide screening to substation.

Additional escape door added to D2 unit.

Aluminium panel added to window to coordinate with substation wall behind.

Glass balustrades replaced with metal railings across all façades

Aluminium panel added to window to coordinate with interior apartment layout behind.

 

C:\Users\casm\Documents\Revit\Locate\SHR-CRL-4A-ZZ-M3-A-00001-Sheet\Fac-SB_casm\the.iffus@rtkl.com.rvt 28/10/2019 12:56:17

APPROVED

GENERAL NOTES:
 All rights reserved.
 All drawings and written material appearing here, containing original and unpublished work of the Architect and may not be duplicated, copied or disclosed without written consent of the Architect.
 Notes and material designations are typical for similar conditions unless otherwise indicated.

Item Number	Item Name
01	Aluminium external door
02	Blackwood internal doors
03	Aluminium window
04	Building and roofing system
05	Alight projecting canopy
06	Stone external walling panel
07	Aluminium cladding
08	Weathering aluminium
09	Aluminium frame external window
10	Weathering frame
11	Black-belted wall
12	Open aluminium
13	Aluminium external wall
14	Aluminium projecting panel
15	Aluminium window sill
16	Blackwood stone cladding
17	Blackwood wall
18	Perforated aluminium screen
19	Blackwood cladding
20	Aluminium corner window
21	Black-belted cladding
22	Black-belted cladding
23	Weathering aluminium
24	Black-belted aluminium
25	Cladding aluminium

PROJ: 2019-11-01 Issued for Planning
 REV: 01 DATE: 30/09/2019 DRAWN: JRM

KEY PLAN

PROJECT
Station Hill, Reading

CLIENT
SH Reading Master LLP

CALLISONRTKL
 A DESIGN CONSULTANCY OF ARCADIS

CallisonRTKL - UK Ltd
 30 Pall Mall Street, 10th Floor
 London W1A 4AE
 T: +44 (0)20 7306 2400


PROJECT IDENTIFICATION
 TITLE: **Plot F - Garrard St - Bay Elevation**

STATUS
Planning

PROJECT NUMBER	DATE	BY	FOR
SHR-170073	11/01/19	Author	Client
SHR-170073	11/01/19	Author	Client
SHR-170073	11/01/19	Author	Client

SHR - CRL - SB - ZZ - PL
A - 400-102 - P10

© 2019 CallisonRTKL - UK Ltd

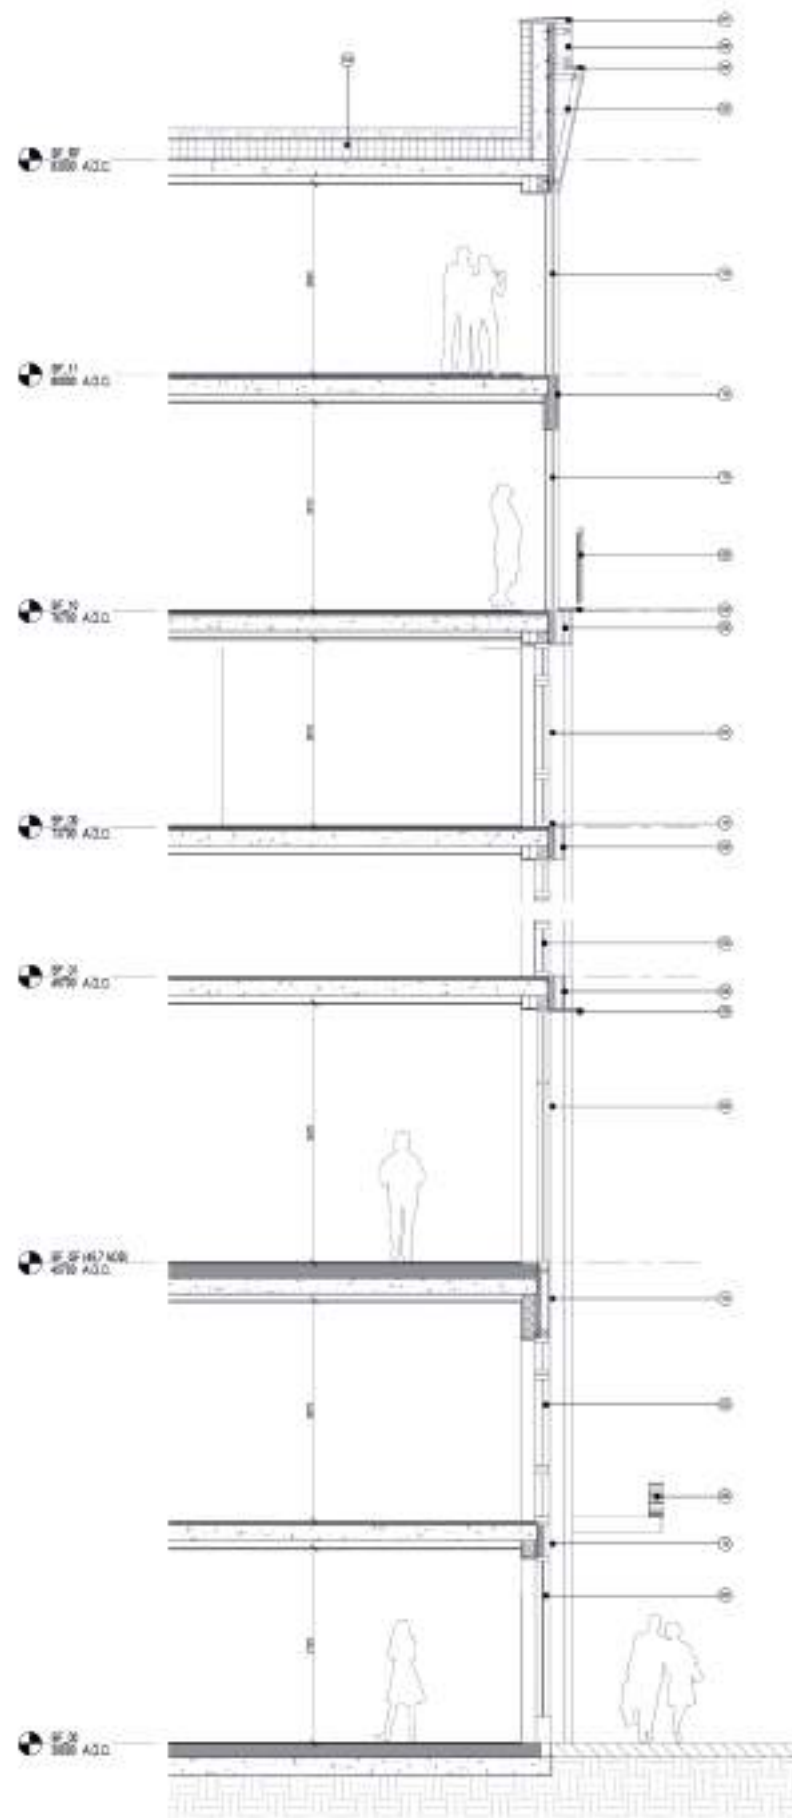


PROPOSED

GENERAL NOTES
All rights reserved.
All drawings and written material appearing here, constitute original and unpublished work of the Architect and may not be duplicated, used or disclosed without written consent of the Architect.
Notes and material designations are typical for similar conditions unless otherwise indicated.

Materials Schedule	
Note Number	Note Text
01	Aluminium external door
02	Brickwork horizontal course
03	Aluminium window
04	Build up of roofing system
05	Angled projecting metal panel
06	Stone coloured cladding panel
07	Aluminium coping
08	Metal railing balustrade
09	Extruded metal frame around window openings
10	Metal frame louvre
11	Metal cladding panel
12	Glass balustrade
13	Aluminium curtain wall
14	Aluminium spandrel panel
15	Aluminium window sills
16	Brickwork soldier course
17	Brickwork soffit
18	Perforated plant screen
19	Metal cladding to soffit
20	Aluminium corner window
21	Metal cladding to columns
22	Hander system
23	Metal railing balcony
24	Metal Timber Pergola
25	Canopy with signage above

REV No.	DATE	DESCRIPTION	OWN	CHK
P11	2019-10-28	NMA 1		
P10	2019-03-15	Issued for Planning		

KEY PLAN

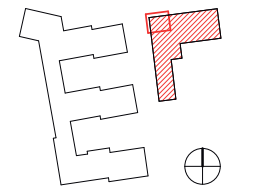

PROJECT
Station Hill, Reading

CLIENT
SH Reading Master LLP

CALLISORTKL
ARCHITECTURAL CONSULTANTS

CallisonRTKL - UK Ltd.
25 Farringdon Street, 10th Floor
London EC4A 4AB
T: +44(0)20 7306 0404

SHEET IDENTIFICATION
TITLE
Plot F - Garrard St - Bay Elevation


STATUS
Planning

PROJECT NUMBER	DATE DRAWN:	11/23/18
050-170073	SCALE @ A1:	1: 50
	DRAWN BY:	Author
	CHECKED BY:	Checker

PROJECT	ORIGINATOR	ZONE	LEVEL	TYPE
SHR - CRL - SB - ZZ - PL				
ROLE	NUMBER	REVISION		
A - 400-102- P11				

© 2018 CallisonRTKL - UK Ltd.

28/10/2019 14:19:45

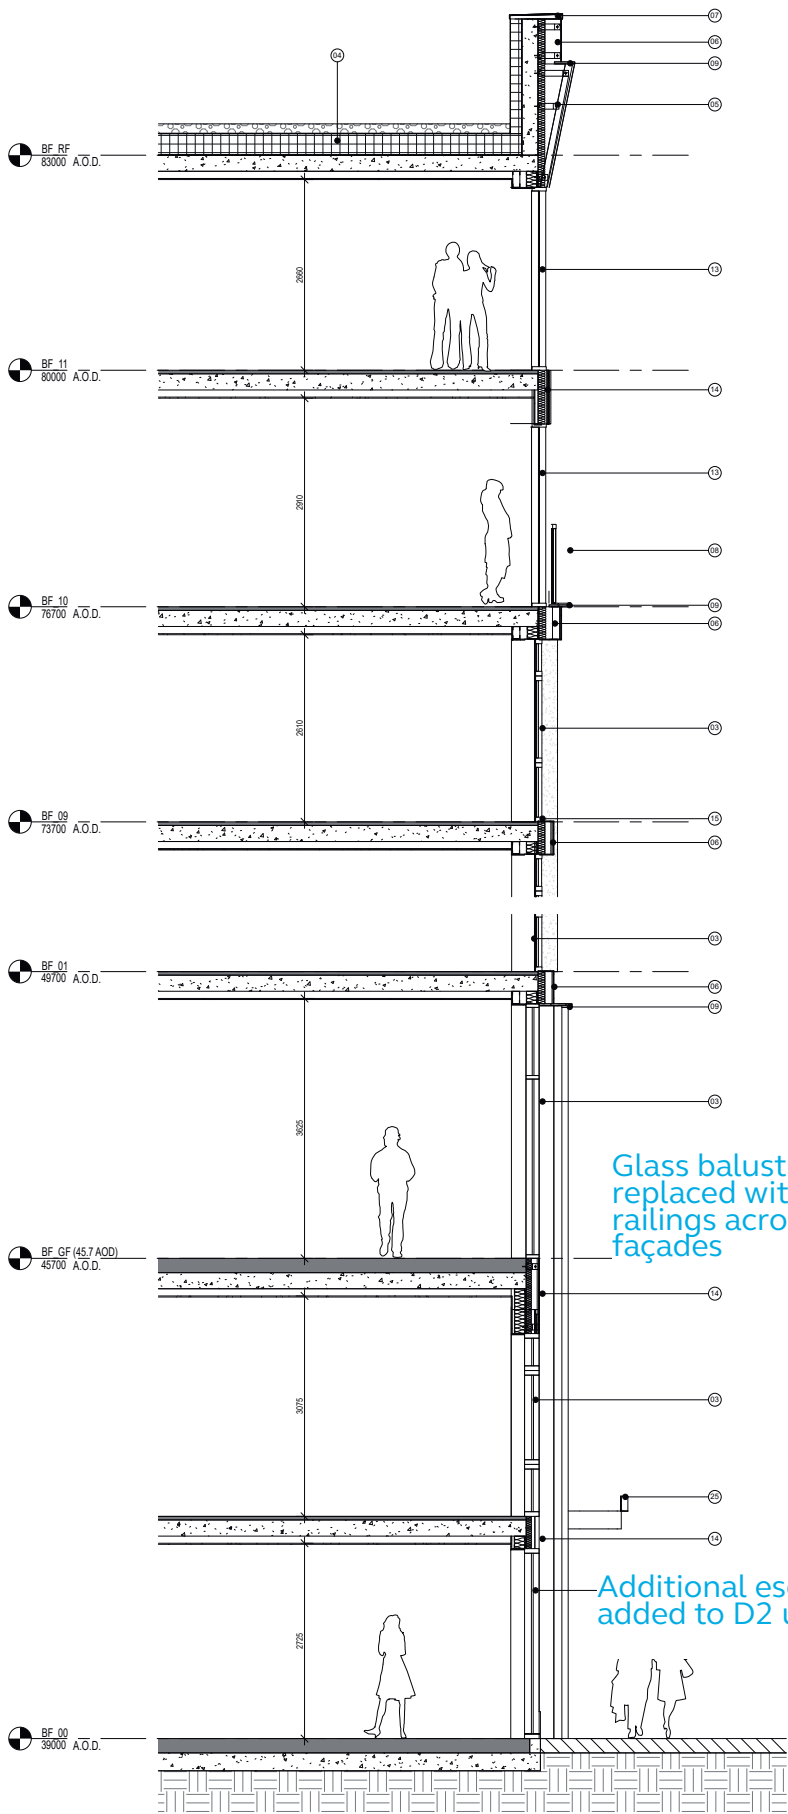

2 Plot F - Garrard Street Lantern - Strip Section
Scale 1:50



1 Plot F - Garrard Street Lantern - Bay Elevation
Scale 1:50



Scale 1:50

C:\Users\caomhe\Documents\Revit\Locate\SHR-CRL-MA-ZZ-AD-A-000001-SheetFile-SB_caoimhe.lftus@rtkl.com.rvt 28/10/2019 14:19:45

All rights reserved.

All drawings and written material appearing here, including original and unpublished work, are the property of the author and may not be duplicated, used or modified without written consent of the author(s).


Names and material designations are typical for similar conditions unless otherwise indicated.



Materials Schedule	
Roll Number	Roll Text
01	Aluminum extruded bar
02	Aluminum extruded beam
03	Aluminum anode
04	Bulk and wetting system
05	Aluminum casting mold part
06	Thermocouple heating wire
07	Aluminum casting
08	Steel rolling instrument
09	Carbon electrode instrument
10	Steel beam source
11	Steel casting mold
12	Steel electrode
13	Aluminum oxide salt
14	Aluminum powder salt
15	Aluminum oxide salt
16	Aluminum oxide salt
17	Aluminum salt
18	Perforated plate
19	Aluminum salt
20	Aluminum salt
21	Steel casting mold
22	Steel casting mold
REV-NO	DATE	DESCRIPTION	INITIALS
--------	------	-------------	----------

KEY PLANS

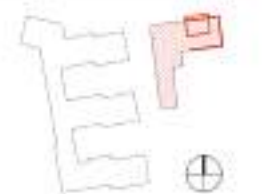

OBJECT _____

Station Hill, Reading

CLIENT _____

SH Reading Master
LLP

CALLISONRTKL
A DESIGN CONSULTANCY OF ARCADIS

CallisonPTG, a B&W Unit
28 Farnborough Street, 10th Floor
London EC4A 4AE
T +44(0)20 7306 0600

SHEET IDENTIFICATION

Plot F - Garrard St - Bay
Elevation

STATUS _____

Planning

100-1170073	100-1170073	100-1170073
100-1170073	100-1170073	100-1170073
100-1170073	100-1170073	100-1170073
100-1170073	100-1170073	100-1170073

SHR - CRL - SB - ZZ - PL
A - 400-101 - P10

© 2003 by CatalystPTA, Inc. All rights reserved.




PROPOSED

GENERAL NOTES
All rights reserved.
All drawings and written material appearing here, constitute original and unpublished work of the Architect and may not be duplicated, used or disclosed without written consent of the Architect.
Notes and material designations are typical for similar conditions unless otherwise indicated.

Materials Schedule	
Note Number	Note Text
01	Aluminium external door
02	Brickwork horizontal course
03	Aluminium window
04	Build up of roofing system
05	Angled projecting metal panel
06	Stone coloured cladding panel
07	Aluminium coping
08	Metal railing balustrade
09	Extruded metal frame around window openings
10	Metal frame louvre
11	Metal cladding panel
12	Glass balustrade
13	Aluminium curtain wall
14	Aluminium spandrel panel
15	Aluminium window sills
16	Brickwork soldier course
17	Brickwork soffit
18	Perforated plant screen
19	Metal cladding to soffit
20	Aluminium corner window
21	Metal cladding to columns
22	Render system
23	Metal railing balcony
24	Metal Timber Pergola
25	Canopy with signage above

REV No.	DATE	DESCRIPTION	OWN	CHK
P11	2019-10-28	NMA 1		
P10	2019-03-15	Issued for Planning		

KEY PLAN

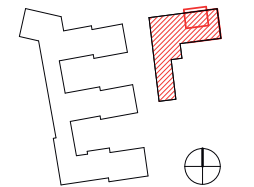

PROJECT
Station Hill, Reading


CLIENT
SH Reading Master LLP

CALLISONRTKL
ARCHITECTS

CallisonRTKL - UK Ltd.
25 Farringdon Street, 10th Floor
London EC4A 4AB
T: +44(0)20 7306 0404

SHEET IDENTIFICATION
TITLE
Plot F - Garrard St - Bay Elevation

STATUS
Planning
PROJECT NUMBER
050-170073
DATE DRAWN
11/23/19
SCALE @ A1:
1:50
DRAWN BY:
Author
CHECKED BY:
Checker
PROJECT ORIGINATOR
SHR - CRL - SB - ZZ - PL
ROLE NUMBER REVISION
A - 400-101- P11
© 2018 CallisonRTKL - UK Ltd.

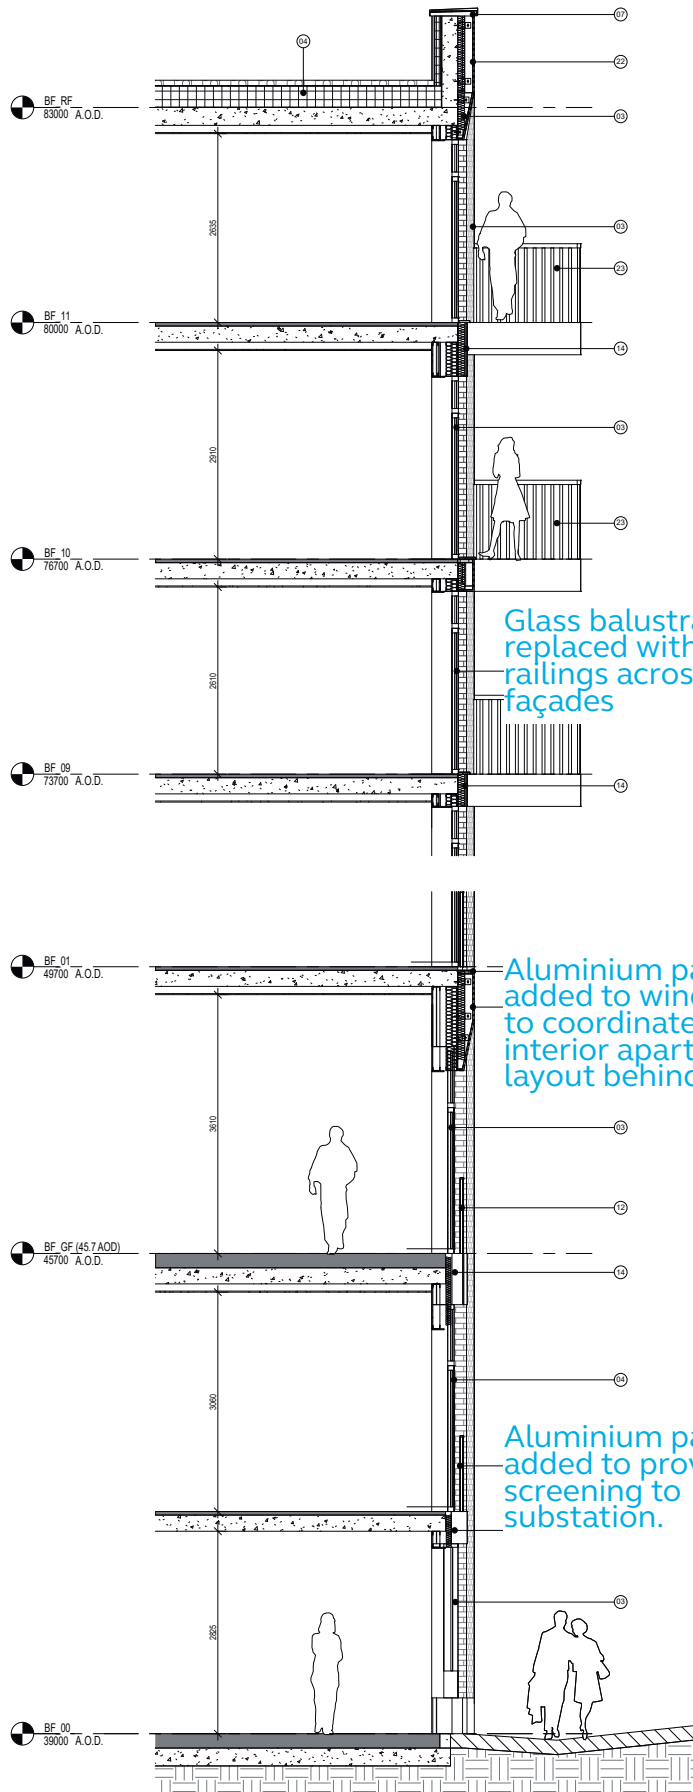

1 Plot F - Garrard Street - Strip Section
1:50



2 Plot F - Garrard Street - Brick/ GRC - Bay Elevation
1:50

Aluminium panel added to window to coordinate with substation wall behind.



3

ELEVATION - PLOT F MERCHANTS PLACE

SUMMARY OF CHANGES

The changes to façades along Merchant Place street respond to the internal layout updates and access required to the substation.

APPROVED

All rights reserved.
All drawings and written material appearing here, constitute original and unpublished work of the Architect and may not be duplicated, used or otherwise without written consent of the Architect.
Notes and material designations are typical for similar conditions unless otherwise indicated.


Building Parameter

Retail frontages are indicative only.



1 Site - Merchants Place East Elevation Plot F
1:200

REV	DATE	DESCRIPTION	CHK

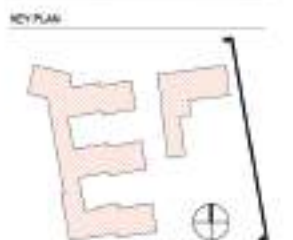

PROJECT
Station Hill, Reading

CLIENT
SH Reading Master LLP

CALLISON RTKL
A DESIGN CONSULTANCY OF ARCADIS

Callison RTKL, UK Ltd
20 Park Square, 10th Floor
London EC4A 3DF
T: +44 (0)20 7366 8000
F: +44 (0)20 7366 8001
E: info@callisonrtkl.co.uk
W: www.callisonrtkl.co.uk

TITLE
Site - Merchants Place East Elevation Plot F

STATUS
Planning

PROJECT NUMBER
000-170873

DATE DRAWN
10/06/18

SCALE (A1)
1:200

DRAWN BY
JP

CHECKED BY
AK

PROJECT INFORMATION
SHR - CRL - SB - ZZ - PL

FILE
1 - 000-170873 - 001



PROPOSED


All rights reserved.
All drawings and written material appearing here, constitute original and unpublished work of the Architect and may not be duplicated, used or disclosed without written consent of the Architect.
Notes and material designations are typical for similar conditions unless otherwise indicated.

Building Parameter

Retail frontages are indicative only.

P11	2019-10-28	NMA 1		
P10	2019-03-15	Issued for Planning		
REV No.	DATE	DESCRIPTION	DWN	CHK

KEY PLAN

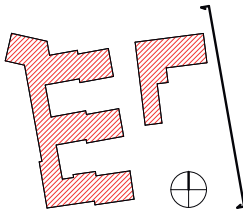

PROJECT

Station Hill, Reading

CLIENT

SH Reading Master
LLP

CALLISONRTKL
A DESIGN CONSULTANCY OF ARCADIS

CallisonRTKL - UK Ltd.
25 Farringdon Street, 10th Floor
London EC4A 4AB
T+44(0)20 7306 0404

SHEET IDENTIFICATION

TITLE


Site - Merchants Place
East Elevation Plot F

STATUS

Planning

PROJECT NUMBER	DATE DRAWN:	12/06/18		
050-170073	SCALE @ A1:	1 : 250		
	DRAWN BY:	TP		
	CHECKED BY:	AR		
PROJECT	ORIGINATOR	ZONE	LEVEL	TYPE
SHR - CRL - SB - ZZ - PL				
ROLE	NUMBER	REVISION		
A	000	005	011	

1/10/2019 11:46:33

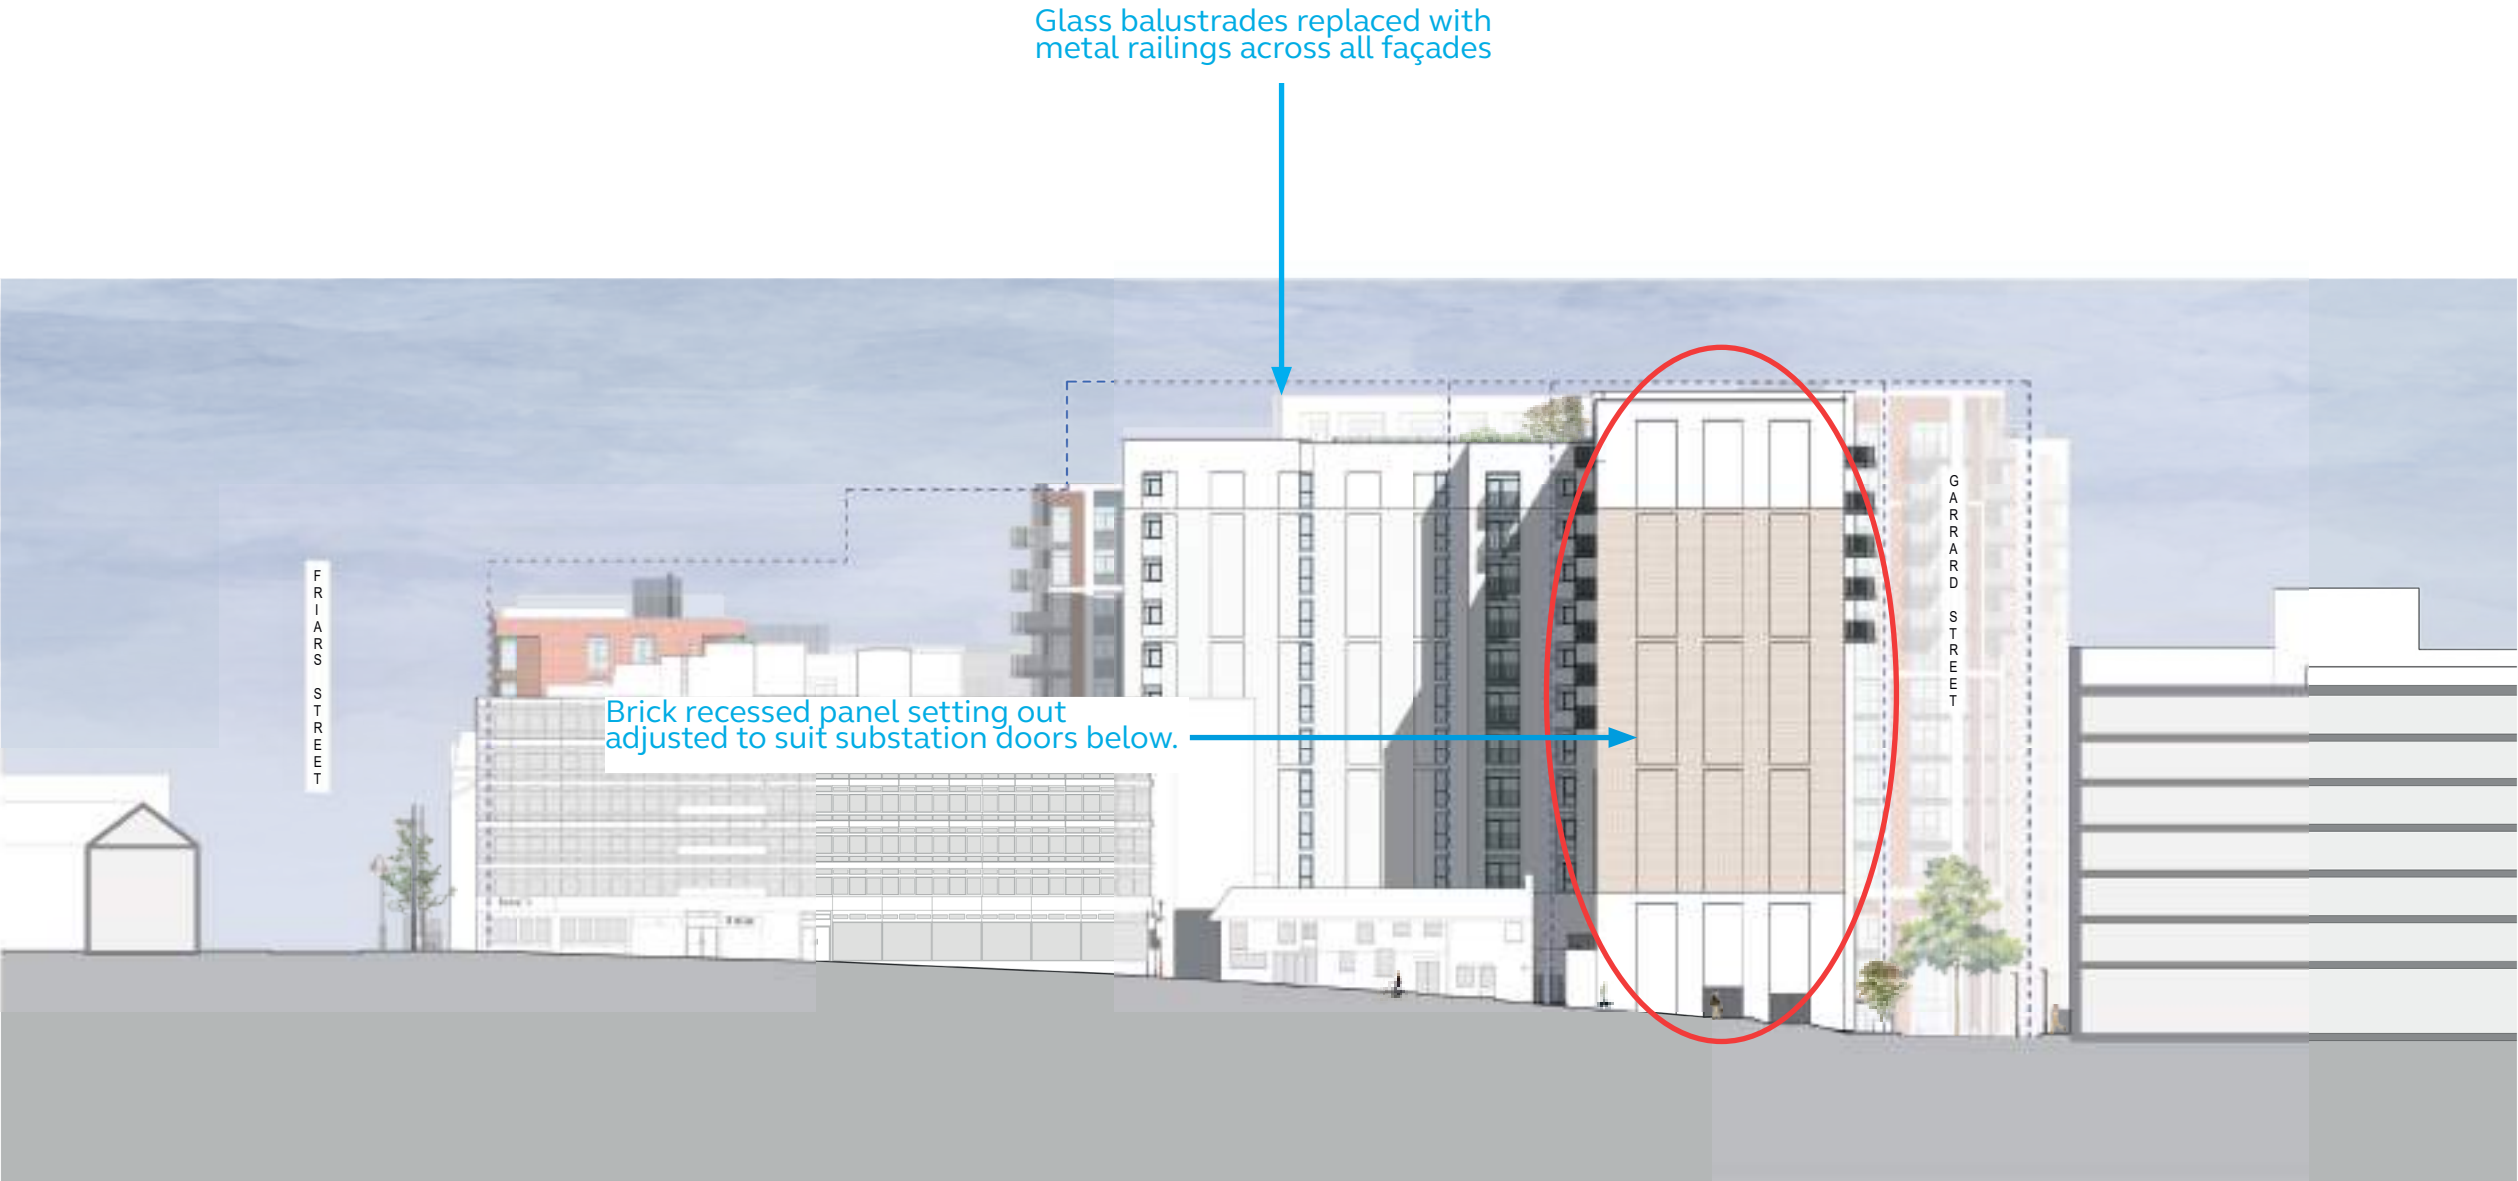

1 Site - Merchants Place East Elevation Plot F
1 : 250



4

ELEVATION - PLOT F FRIARS WALK

SUMMARY OF CHANGES

Due to changes in regulation 7 which restricts the use of glass balustrades in developments above 18m all glazed balustrades have been replaced by a metal railing.

The changes to façades along Friars walk include the relocation of the residents entrance and the canopy above.


APPROVED

All rights reserved
 All drawings and written material are the property of the Architect and may not be reproduced, used or disclosed without written consent of the Architect.
 Notes and material designations are typical for similar conditions unless otherwise indicated.

Building Parameter

Retail frontages are indicative only.

REV	DATE	DESCRIPTION	ISSN	CHK
1	2019-03-01	Based on Planning		

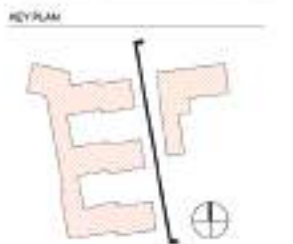

PROJECT
Station Hill, Reading

CLIENT
SH Reading Master LLP

CALLISON RTKL
 A DESIGN CONSULTANCY OF ARCADIS
 CallisonRTKL - UK Ltd
 28 Chiswick Road, 10th Floor
 London W6 8AL
 T: +44 (0)20 7388 0000
 SHEET IDENTIFICATION
 TITLE
Site - Friars Walk West Elevation Plot F

STATUS
Planning
 PROJECT NUMBER
690-170073
 SHEET NUMBER
1-146
 SHEET TYPE
SP
 CHECKED BY
WT
 PROJECT TEAM
 PROJECT MANAGER
SHR - CRL - SB - ZZ - PL
 FILE NAME
690-170073 - 1-146 - SB - ZZ - PL




1 Site - Friars Walk West Elevation Plot F
 1:200



PROPOSED

All rights reserved.
All drawings and written material appearing here, constitute original and unpublished work of the Architect and may not be duplicated, used or disclosed without written consent of the Architect.
Notes and material designations are typical for similar conditions unless otherwise indicated.

Glass balustrades replaced with metal railings across all façades

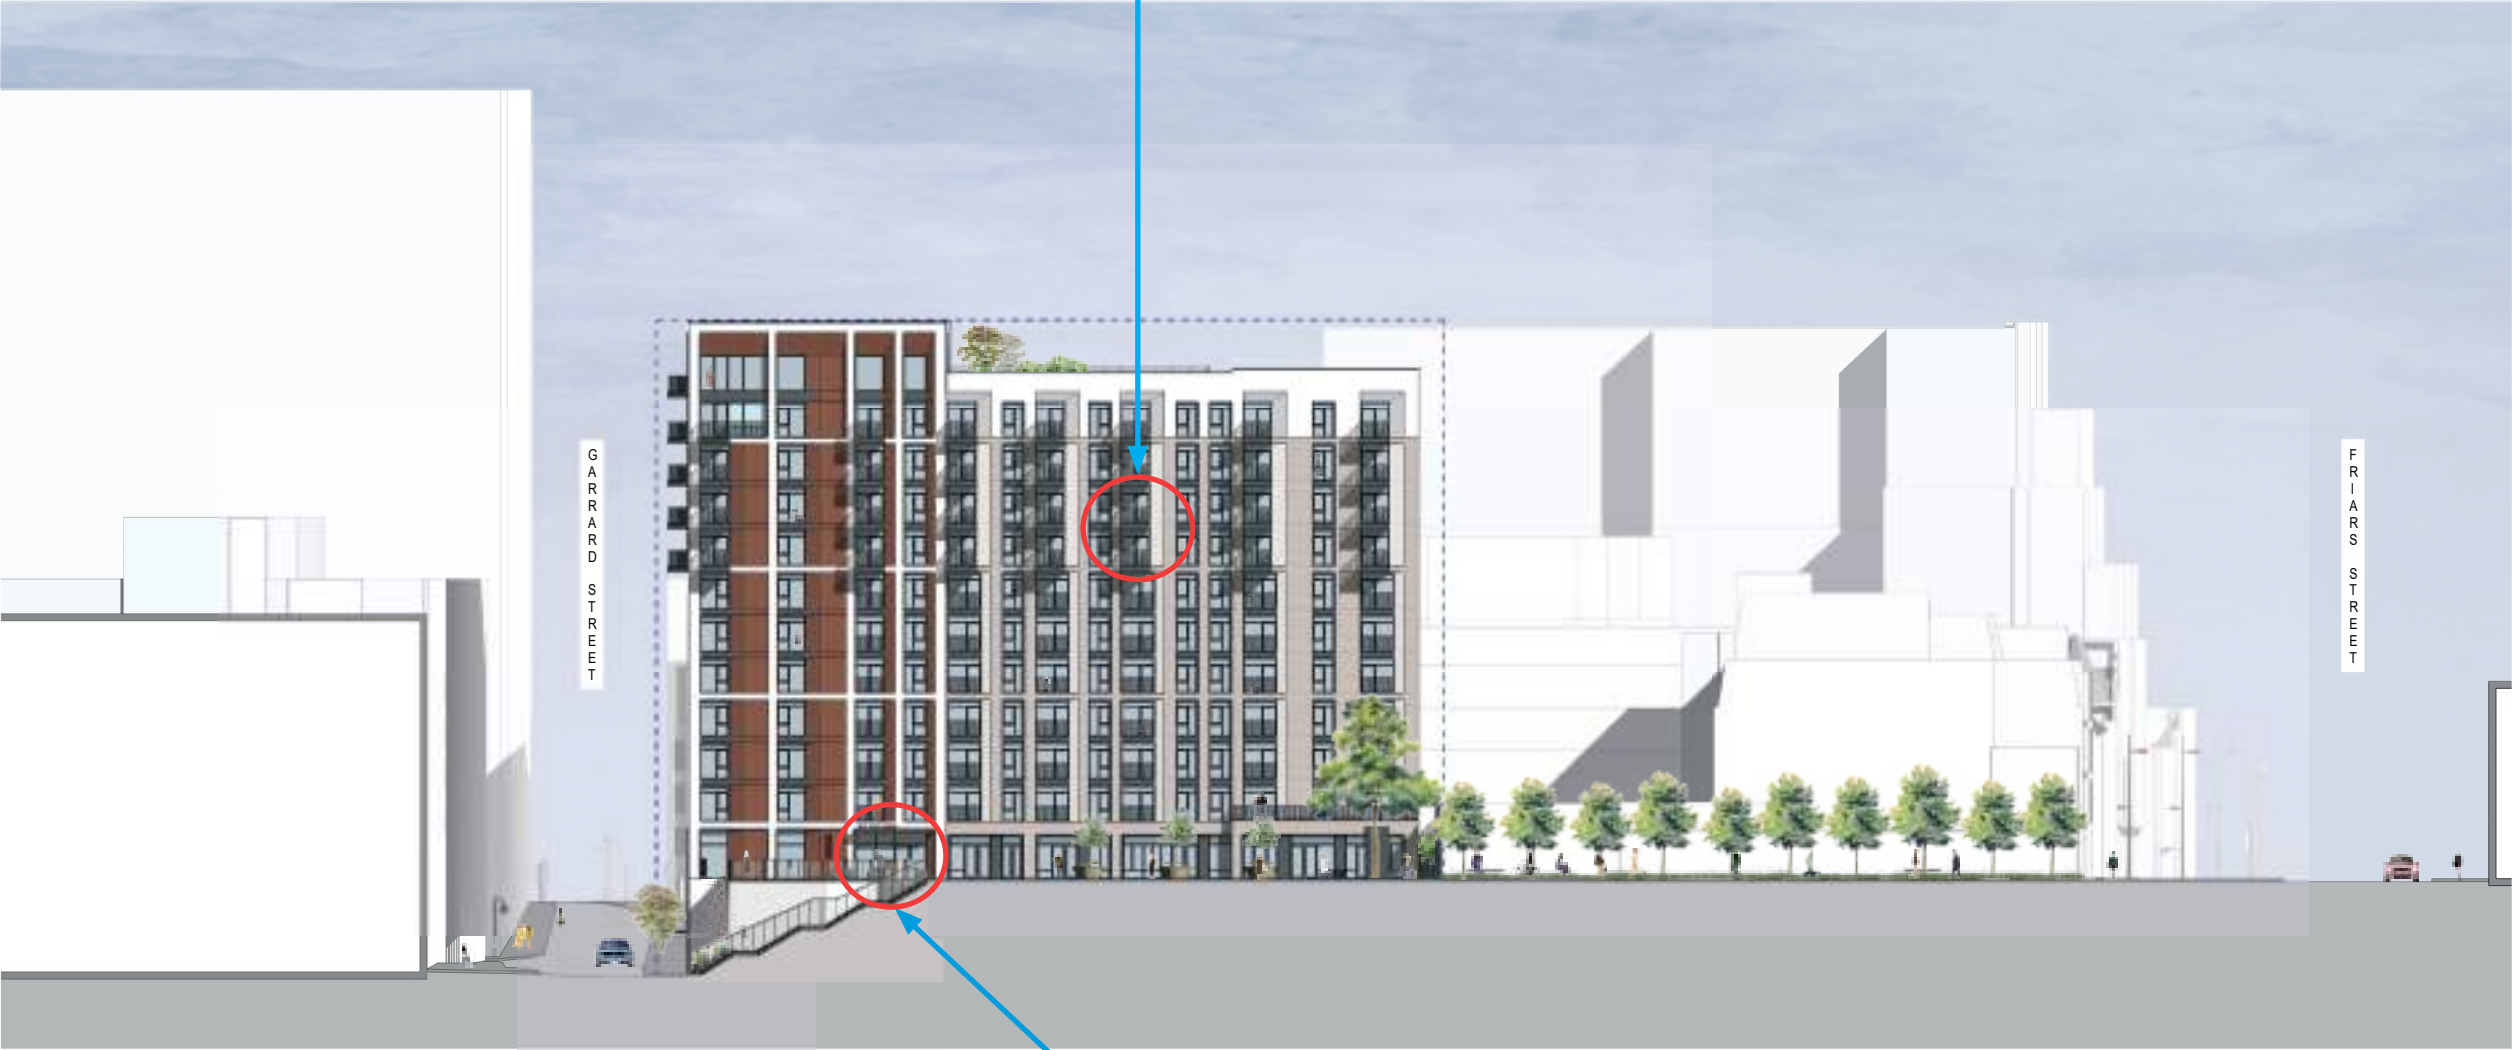

1 Site - Friars Walk West Elevation Plot F
1 : 250


Entrance to Plot F moved along and canopy above adjusted to suit new entrance location.

Building Parameter

Retail frontages are indicative only.

P11	2019-10-28	NMA 1		
P10		Issued for Planning		
REV No.	DATE	DESCRIPTION	DWN	CHK

KEY PLAN

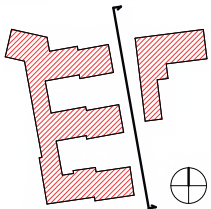

PROJECT

Station Hill, Reading

CLIENT

SH Reading Master LLP

CALLISONRTKL
A DESIGN CONSULTANCY OF ARCADIS

CallisonRTKL - UK Ltd.
25 Farringdon Street, 10th Floor
London EC4A 4AB
T+44(0)20 7306 0404

SHEET IDENTIFICATION

TITLE

Site - Friars Walk West
Elevation Plot F

STATUS

Planning

PROJECT NUMBER	DATE DRAWN:	10/02/18	
050-170073	SCALE @ A1:	1 : 250	
	DRAWN BY:	TP	
	CHECKED BY:	AR	
PROJECT ORIGINATOR	ZONE	LEVEL	TYPE
SHR - CRL - SB - ZZ - PL			
ROLE	NUMBER	REVISION	
A	000 004	B11	

1/10/2019 17:43:00




© 2012 by the author.
All rights reserved.
All drawings and written material appearing here,
constitute original and unpublished work of the Architect
and may not be duplicated, used or disclosed without
written consent of the Architect.
Notes and material designations are subject for similar
conditions unless otherwise indicated.



Materials Schedule	
Quote Number	Quote Text
21	Gumstuck submittal
22	Blackwood teakdeck planks
23	Gumstuck submittal
24	Red oak decking paint
25	Angled aluminum handrail
26	Stainless steel handrail post
27	Gumstuck submittal
28	Marine decking submittal
29	Carved teak hand rail submittal
30	Stainless steel
31	Hand railing post
32	Hand railing post
33	Stainless steel rail
34	Stainless steel post
35	Stainless steel rail
36	Stainless steel rail
37	Stainless steel rail
38	Hand railing post
39	Hand railing post
40	Stainless steel rail
41	Hand railing post
42	Hand railing post
CH#	CH#2555	request for Planning	
REV No.	DATE	DESCRIPTION	DRAWING

KEY CLAIM

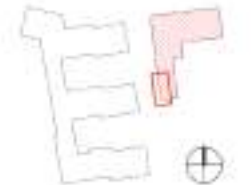

PROJECT

Station Hill, Reading

SH Reading Master
LLP

CALLISONRTKL
A DESIGN CONSULTANCY OF ARCADIS

Cellucor® PPSOL - 800g Unit.

200 Farquhar Street, 10th Floor

London EC4A 3DF

THESE RESULTS SHOW

Plot F - Friars Walk - Bay
Elevation

STATE

Planning

ORIGINAL CLAIMANT	DATE OF BIRTH	1 1 1980
888-170832	00423211	1 1 1980
	CALCULATION	56
	COMPARISON	80

SHR - CRL - SB - ZZ - PL
A - 400-103- P10

© 2006 by CallisonBartlett, Inc. All rights reserved.


PROPOSED

GENERAL NOTES
All rights reserved.
All drawings and written material appearing here, constitute original and unpublished work of the Architect and may not be duplicated, used or disclosed without written consent of the Architect.
Notes and material designations are typical for similar conditions unless otherwise indicated.

Materials Schedule	
Note Number	Note Text
01	Aluminium external door
02	Brickwork horizontal course
03	Aluminium window
04	Build up of roofing system
05	Angled projecting metal panel
06	Stone coloured cladding panel
07	Aluminium coping
08	Metal railing balustrade
09	Extruded metal frame around window openings
10	Metal frame louvre
11	Metal cladding panel
12	Glass balustrade
13	Aluminium curtain wall
14	Aluminium spandrel panel
15	Aluminium window sills
16	Brickwork soldier course
17	Brickwork soffit
18	Perforated plant screen
19	Metal cladding to soffit
20	Aluminium corner window
21	Metal cladding to columns
22	Render system
23	Metal railing balcony
24	Metal Timber Pergola
25	Canopy with signage above

P11	2019-10-28	NMA 1	
P10	2019-03-15	Issued for Planning	

KEY PLAN

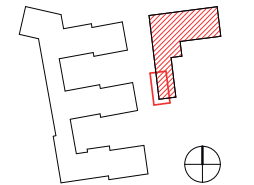


PROJECT
Station Hill, Reading


CLIENT
SH Reading Master LLP

CALLISONRTKL
ARCHITECTS
A DESIGN CONSULTANT OF ARCHITECTS
CallisonRTKL - UK Ltd.
25 Farringdon Street, 10th Floor
London EC4A 4AB
T: +44(0)20 7306 0404
SHEET IDENTIFICATION
TITLE
Plot F - Friars Walk - Bay Elevation

STATUS
Planning
PROJECT NUMBER: 050-170073
DATE DRAWN: 11/03/19
SCALE @ A1: 1:50
DRAWN BY: AR
CHECKED BY: MD
PROJECT ORIGINATOR: ZONE: LEVEL: TYPE:
SHR - CRL - SB - ZZ - PL
ROLE: NUMBER: REVISION:
A - 400-103- P11
© 2018 CallisonRTKL - UK Ltd.

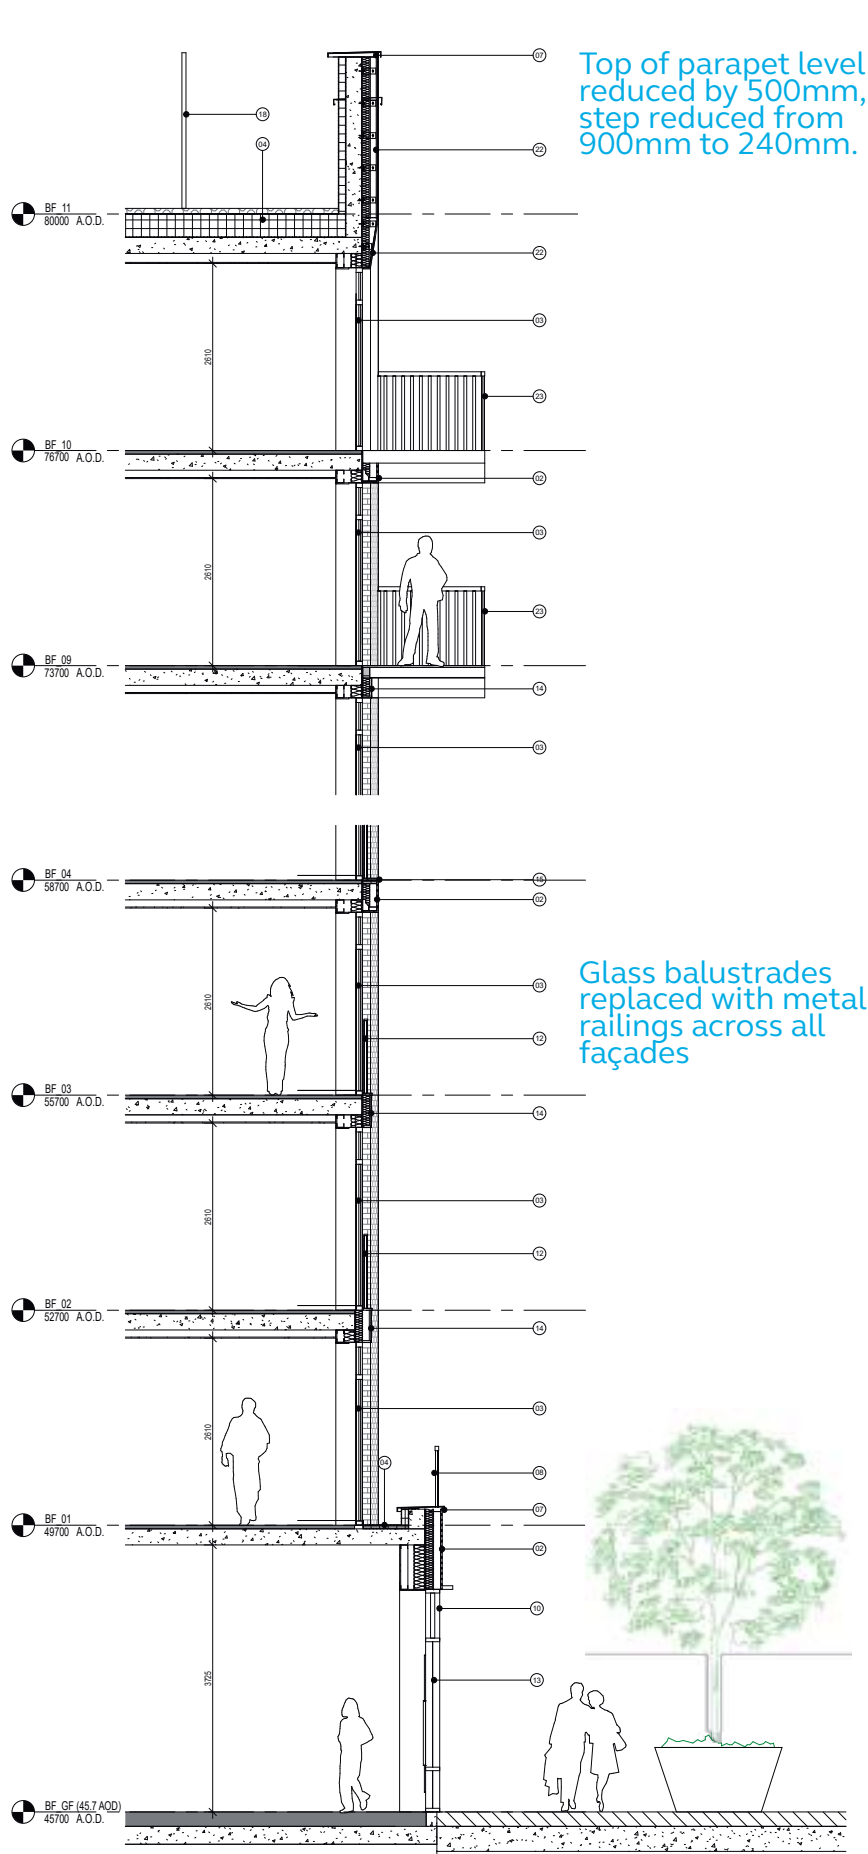

1 Plot F - Friars Walk - Strip Section
1:50

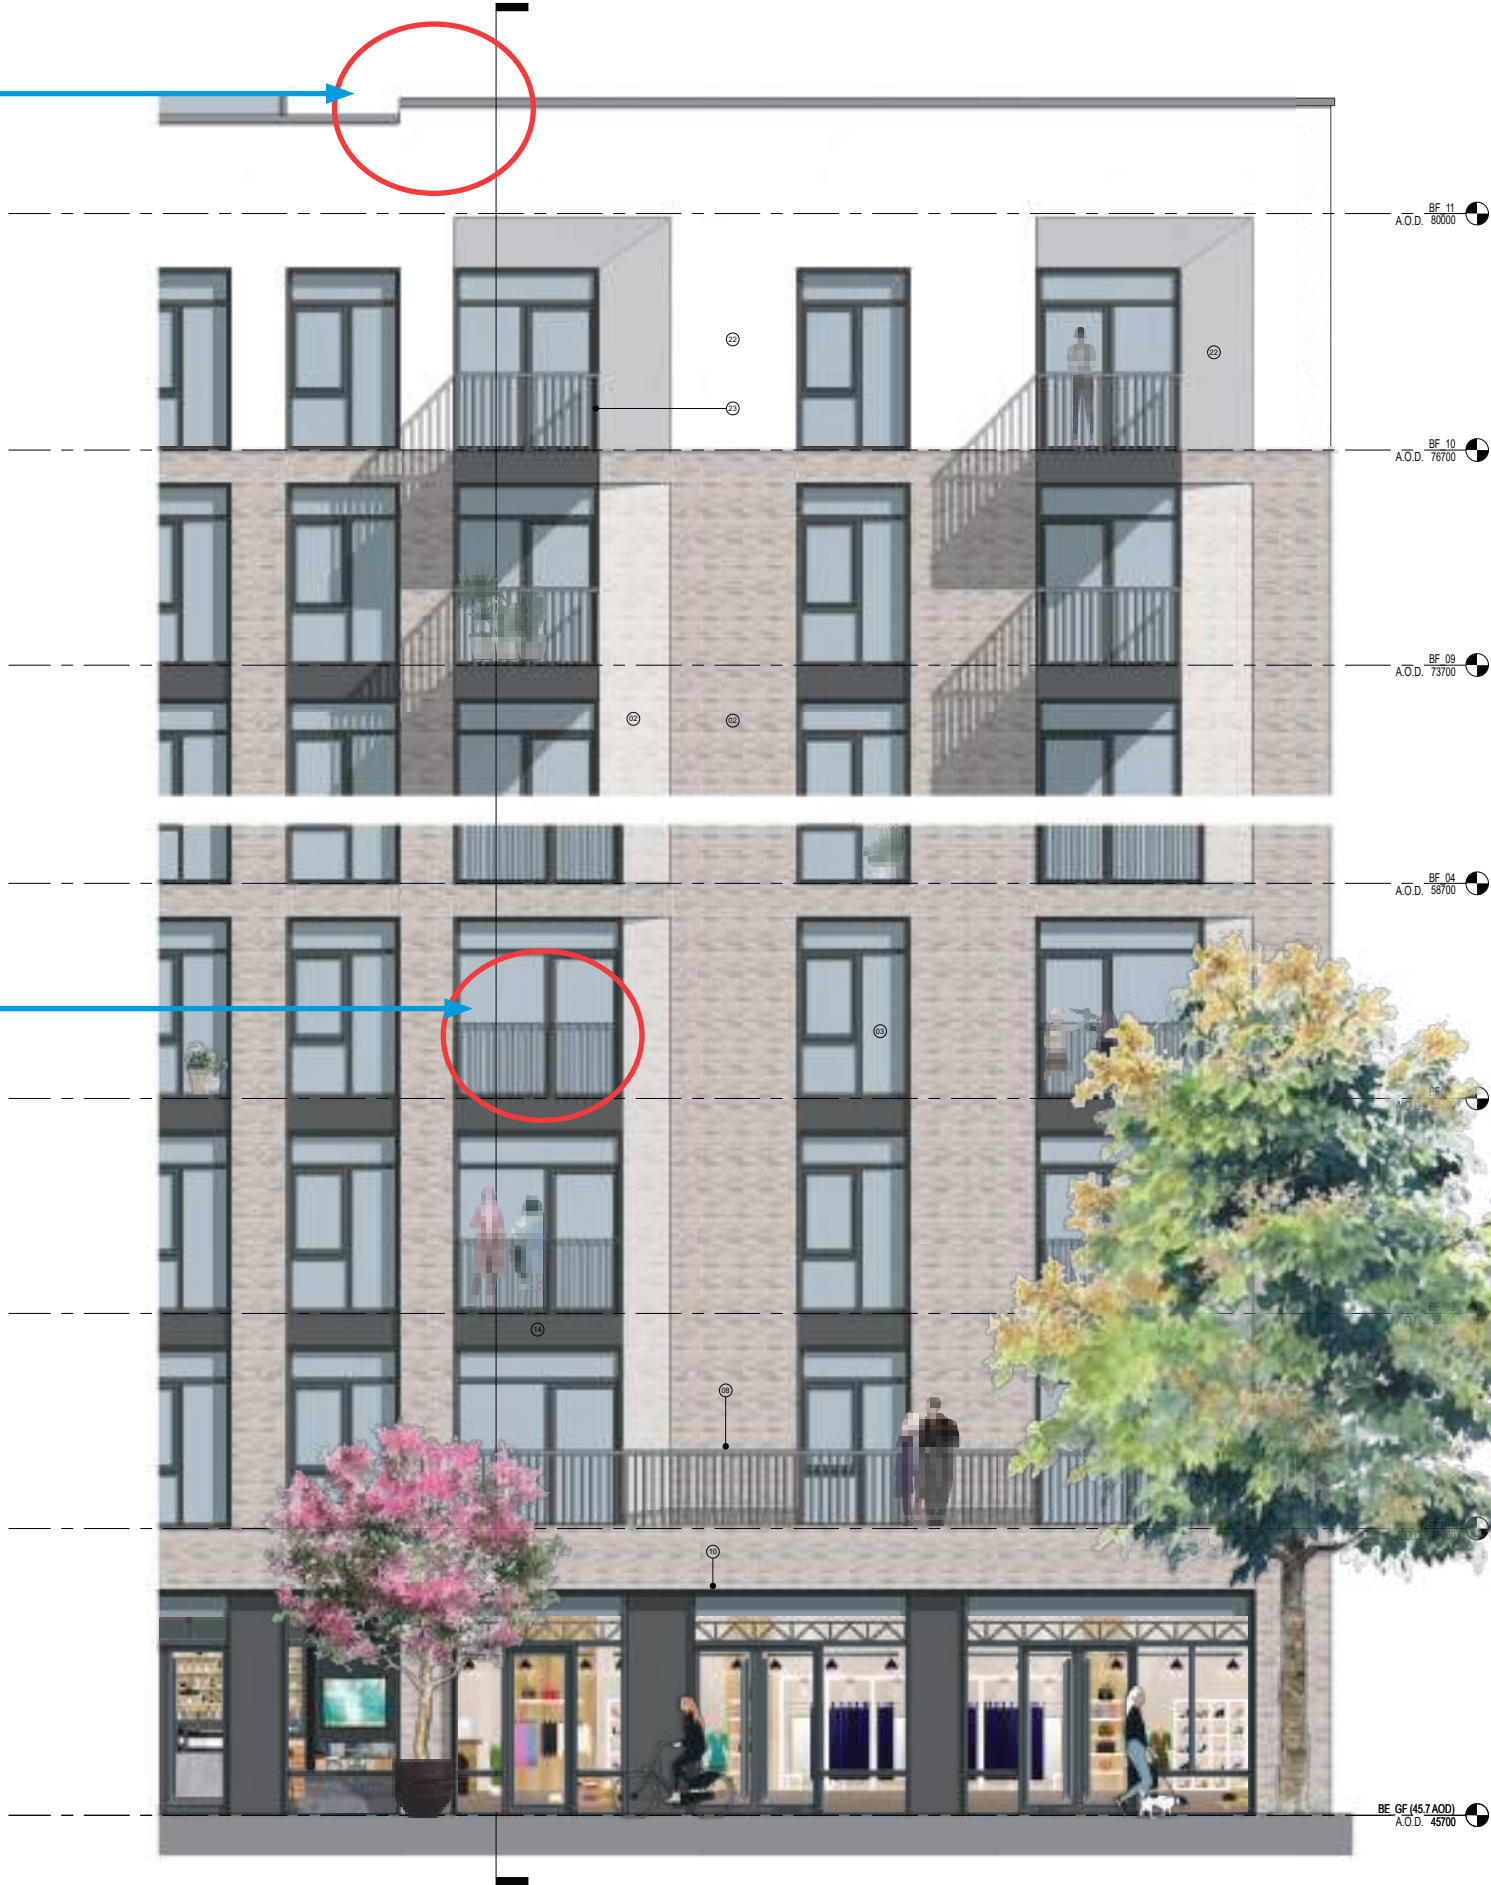

2 Plot F - Friars Walk - Bay Elevation
1:50



C:\Users\lancie.millett\Documents\Revit\Local\SHR-CRL-MAA-M3-A-000001-Sheet\Fie-SB-anca.mxd\crl.rvt 28/10/2019 18:03:19

5

ELEVATION - PLOT F SOUTHERN ELEVATION

SUMMARY OF CHANGES

Due to changes in regulation 7 which restricts the use of glass balustrades in developments above 18m all glazed balustrades have been replaced by a metal railing.

The changes southern elevation are coordination adjustments with the internal layouts as part of the design development.

APPROVED



1 Block F - South Elevation
1/200



3 Block F - East Elevation
1 : 200



2 Block F - North Elevation
1 250



4 Block F - West Elevation
11/2/2001


All drawings and written material are copyright material and are the property of the Architect and may not be distributed, used or disclosed without written consent of the Architect.

Notes and detailed designations are to be made in accordance with information indicated.

Retail frontages are indicative only.

Plate Number	Plate Text
10	Aluminium external sign
11	Aluminium horizontal sign
12	Aluminium window
13	Arch top of building system
14	Arch top of building system
Emp.	percentage of women in planning		
first two	birth	discontinuation	other use

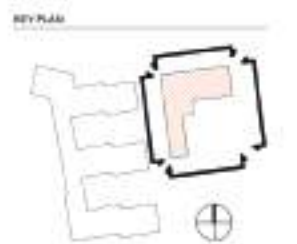

PROJECT

Station Hill, Reading

SH Reading Master
LLP

CALLISONRTKL
A DESIGN CONSULTANCY OF ASCOBIS


Colson (UK) - UK Ltd
28 Parkington Street, 7th Floor
London EC2A 4EB
T: +44 (0)20 7388 8454
SHEET IDENTIFICATION
Title
Plot F Elevations

STATUS
Planning
 PROJECT NUMBER
 050-170073
 DATE DRAWDN
 04/26/2018
 SCALE
 1" = 200'
 DRAWN BY
 J. ZIMMER
 CHECKED BY
 J. ZIMMER




PROPOSED

Cladding setting out adjusted to internal layouts.

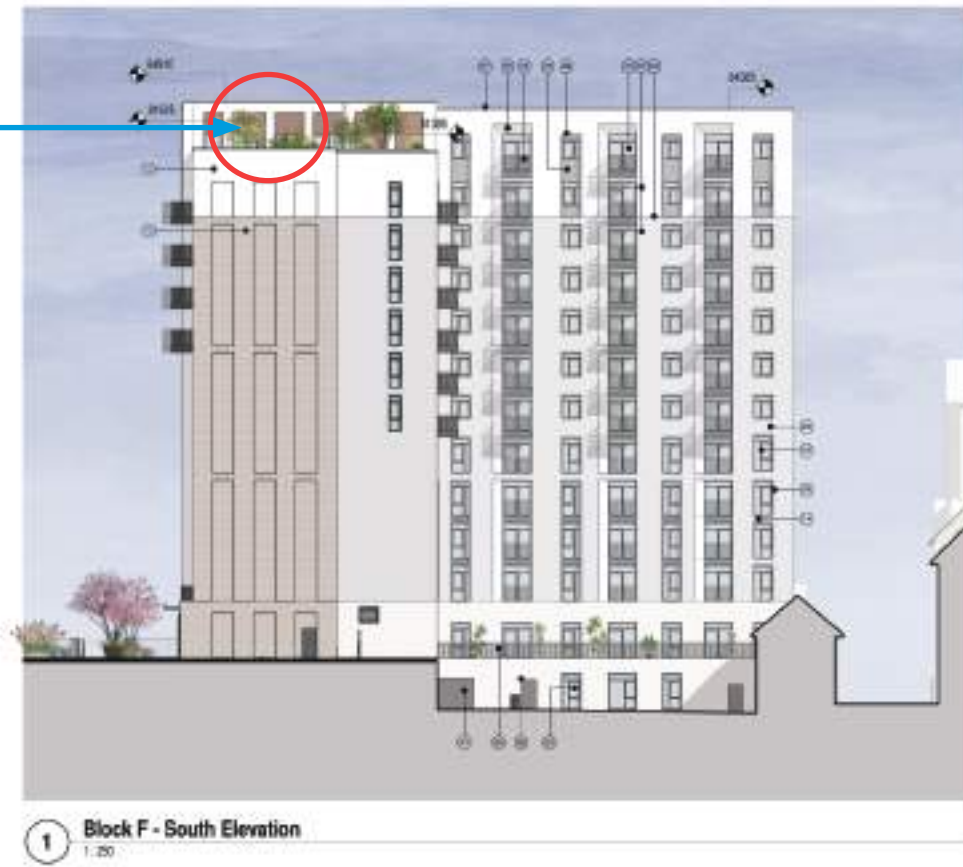

Glass balustrades replaced with metal railings across all façades

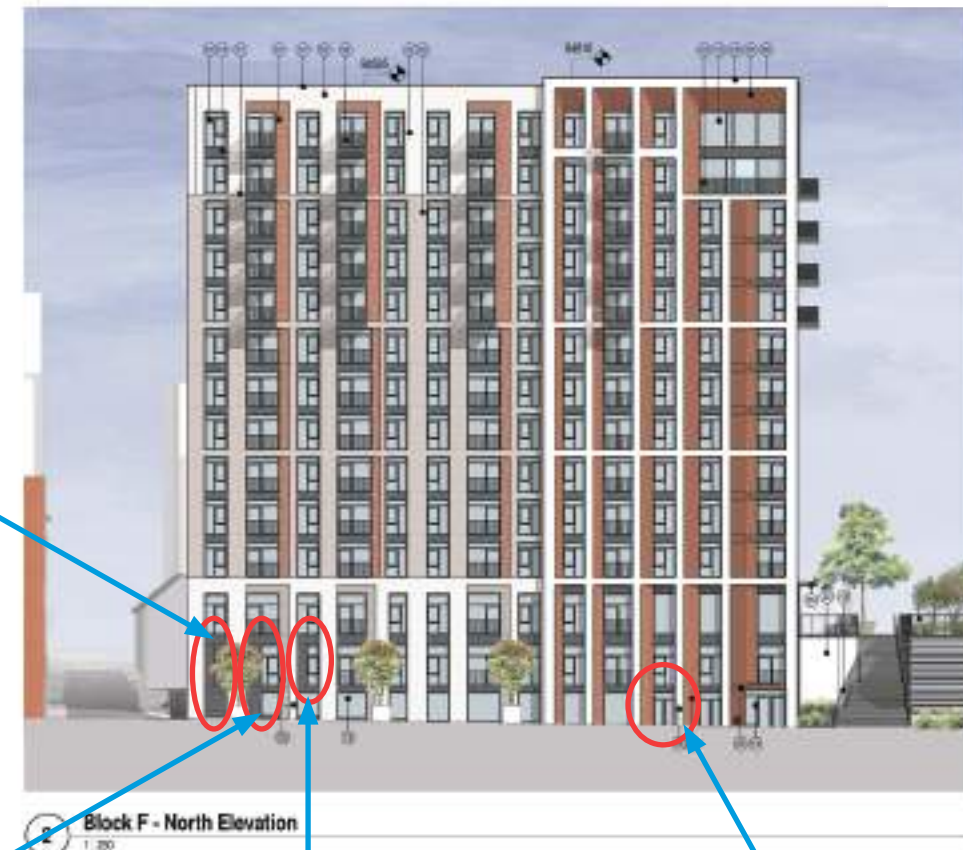


Aluminium panel added to provide screening to substation.

Aluminium panel added to window to coordinate with substation wall behind.

Aluminium panel added to window to coordinate with interior apartment layout behind.

Additional escape door added to D2 unit.

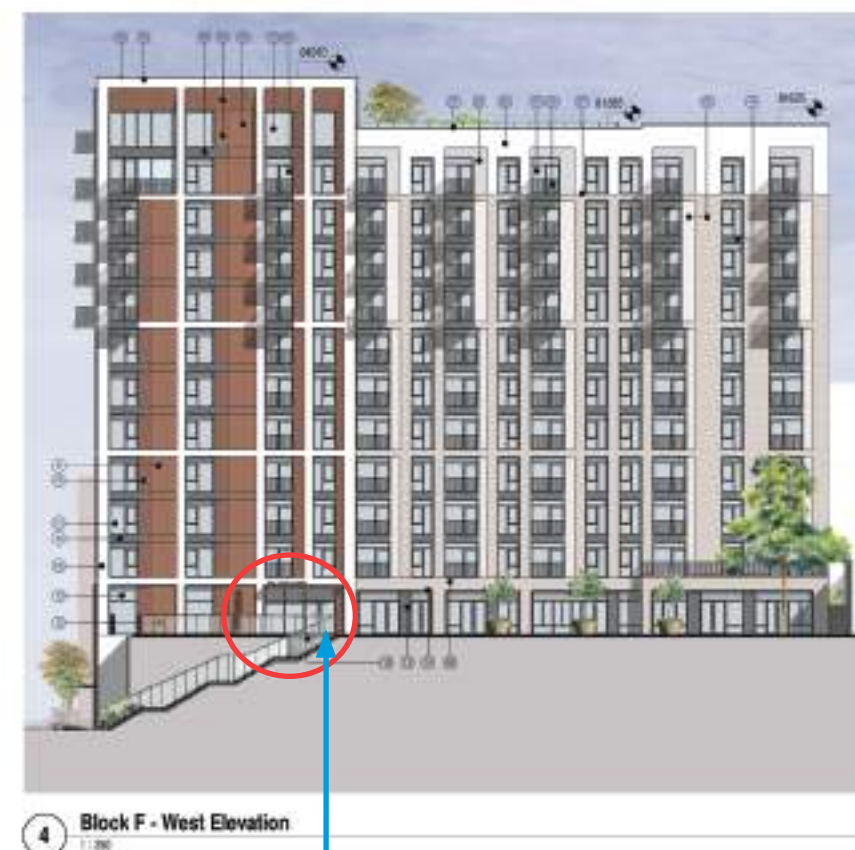

Entrance to Plot F moved along and canopy above adjusted to suit new entrance location.

All rights reserved.
All drawings and written material are the property of CallisonRTKL and may not be reproduced, stored or distributed without the written consent of the Architect.

Notes and material designations are typical for similar conditions unless otherwise indicated.

Retail frontages are indicative only.

Item Number	Item Description
01	Aluminium external door
02	Aluminium external window
03	Aluminium window
04	Aluminium window frame
05	Aluminium window sill
06	Aluminium window lintel
07	Aluminium window head
08	Aluminium window side
09	Aluminium window base
10	Aluminium window top
11	Aluminium window bottom
12	Aluminium window left
13	Aluminium window right
14	Aluminium window back
15	Aluminium window front
16	Aluminium window top left
17	Aluminium window top right
18	Aluminium window bottom left
19	Aluminium window bottom right
20	Aluminium window top center
21	Aluminium window bottom center
22	Aluminium window top edge
23	Aluminium window bottom edge
24	Aluminium window side edge
25	Aluminium window end edge

Rev: 001-002-003-004-2363-

