



A	7.11.19	Boundary amended
B	5.12.19	Planning Issue
C	10.03.20	Garage amended to suit Highway's comments



EXISTING BLOCK PLAN @ 1:500




PROPOSED BLOCK PLAN @ 1:500

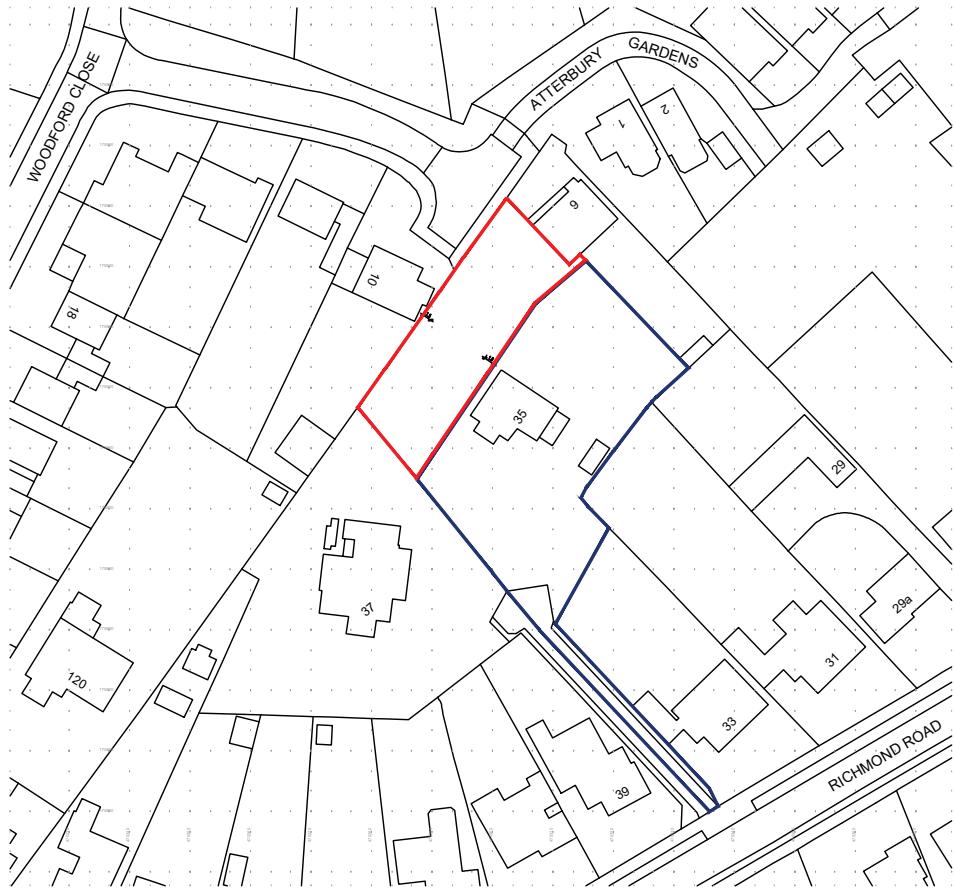 

Ordnance Survey, (c) Crown Copyright 2019. All rights reserved. Licence number 100022432

SITE LOCATION PLAN @ 1:1250

 

DISCLAIMER NOTES
DRAWING SUBJECT TO FOLLOWING CONDITIONS:

- SITE LEVEL SURVEY
- CONFIRMATION OF LEGAL BOUNDARY & EASEMENTS
- GROUND INVESTIGATION BY OTHERS
- STATUTORY AUTHORITY SERVICES INVESTIGATION
- PLANNING AUTHORITY COMMENTS/APPROVAL
- HIGHWAY AUTHORITY COMMENTS/APPROVAL
- CONSERVATION OFFICER COMMENTS/APPROVAL
- BUILDING CONTROL OFFICER COMMENTS/APPROVAL
- FLOOD RISK ASSESSMENT
- PARTY WALL ACT 1996

		
CLIENT Stephen Conway		
PROJECT 35 Richmond Road, Caversham Proposed Dwelling		
DRAWING Site location Plan Block Plans Site Plan		
SCALE as shown @ A3 DATE OCT 2019		
STATUS PLANNING		
PROJECT No 19-306	DRAWING No 19/306 PL01	REVISION C