




SIDE ELEVATION (NORTH WEST)

FRONT ELEVATION (SOUTH WEST)

REAR ELEVATION (NORTH EAST)

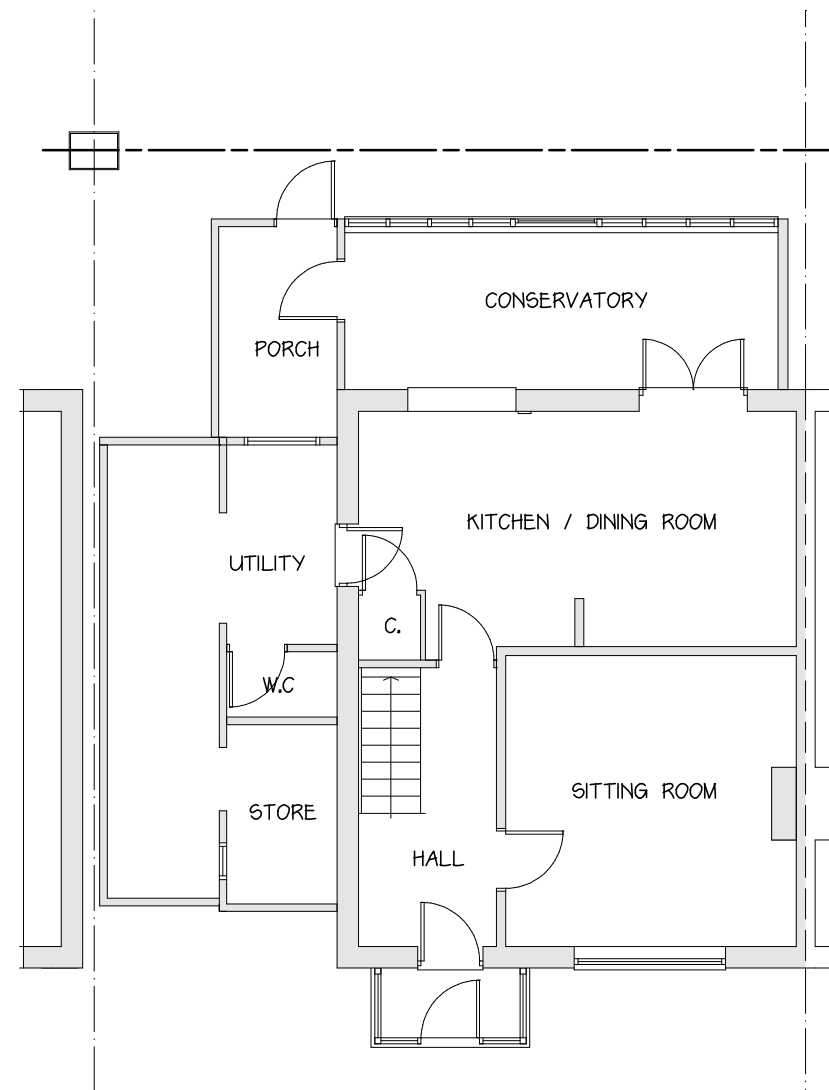

GROUND FLOOR PLAN

0 2m 4m 6m
Scale 1:100 at A3

Client :
MS C KNIS

Property Address :
43 VERNON CRESCENT
READING
BERKSHIRE RG2 8TS

Project Title :
GROUND FLOOR EXTENSIONS
TO REPLACE THE EXISTING
REAR / SIDE EXTENSIONS

Drawing Title :
PLANS AND ELEVATIONS
AS
EXISTING

Scale : 1:100 @ A3
Date : JUNE 2019
Drawing No : CVCR / 19 / 01