



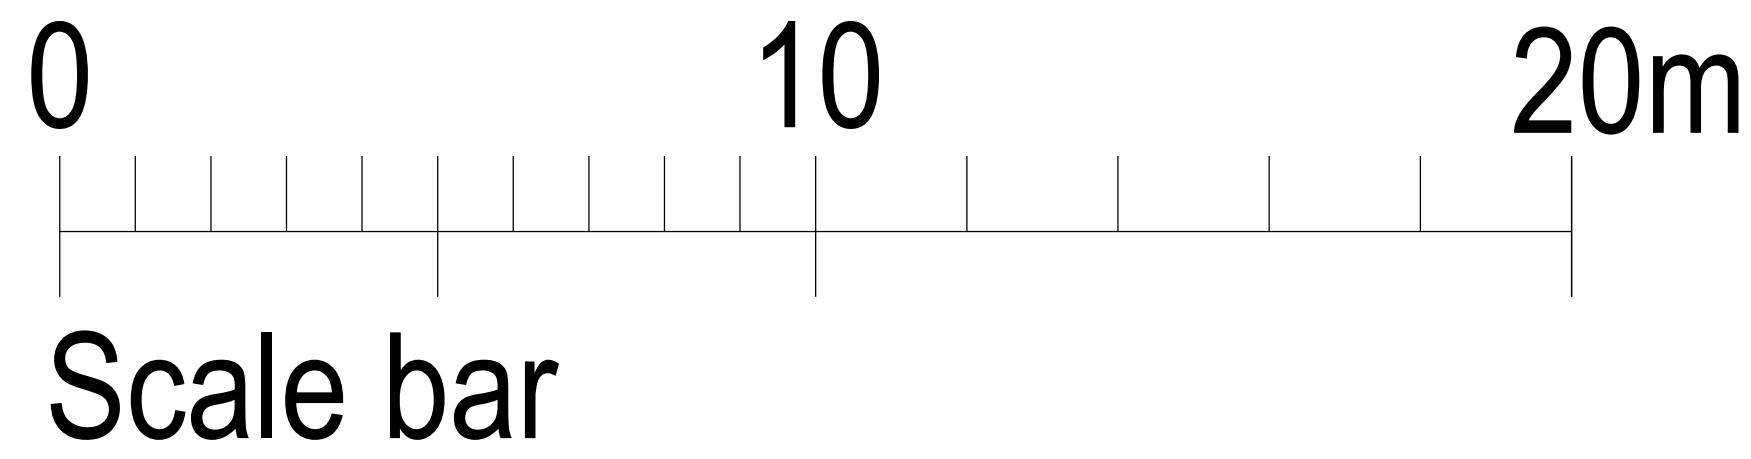


Existing front elevation A
1:100@A1

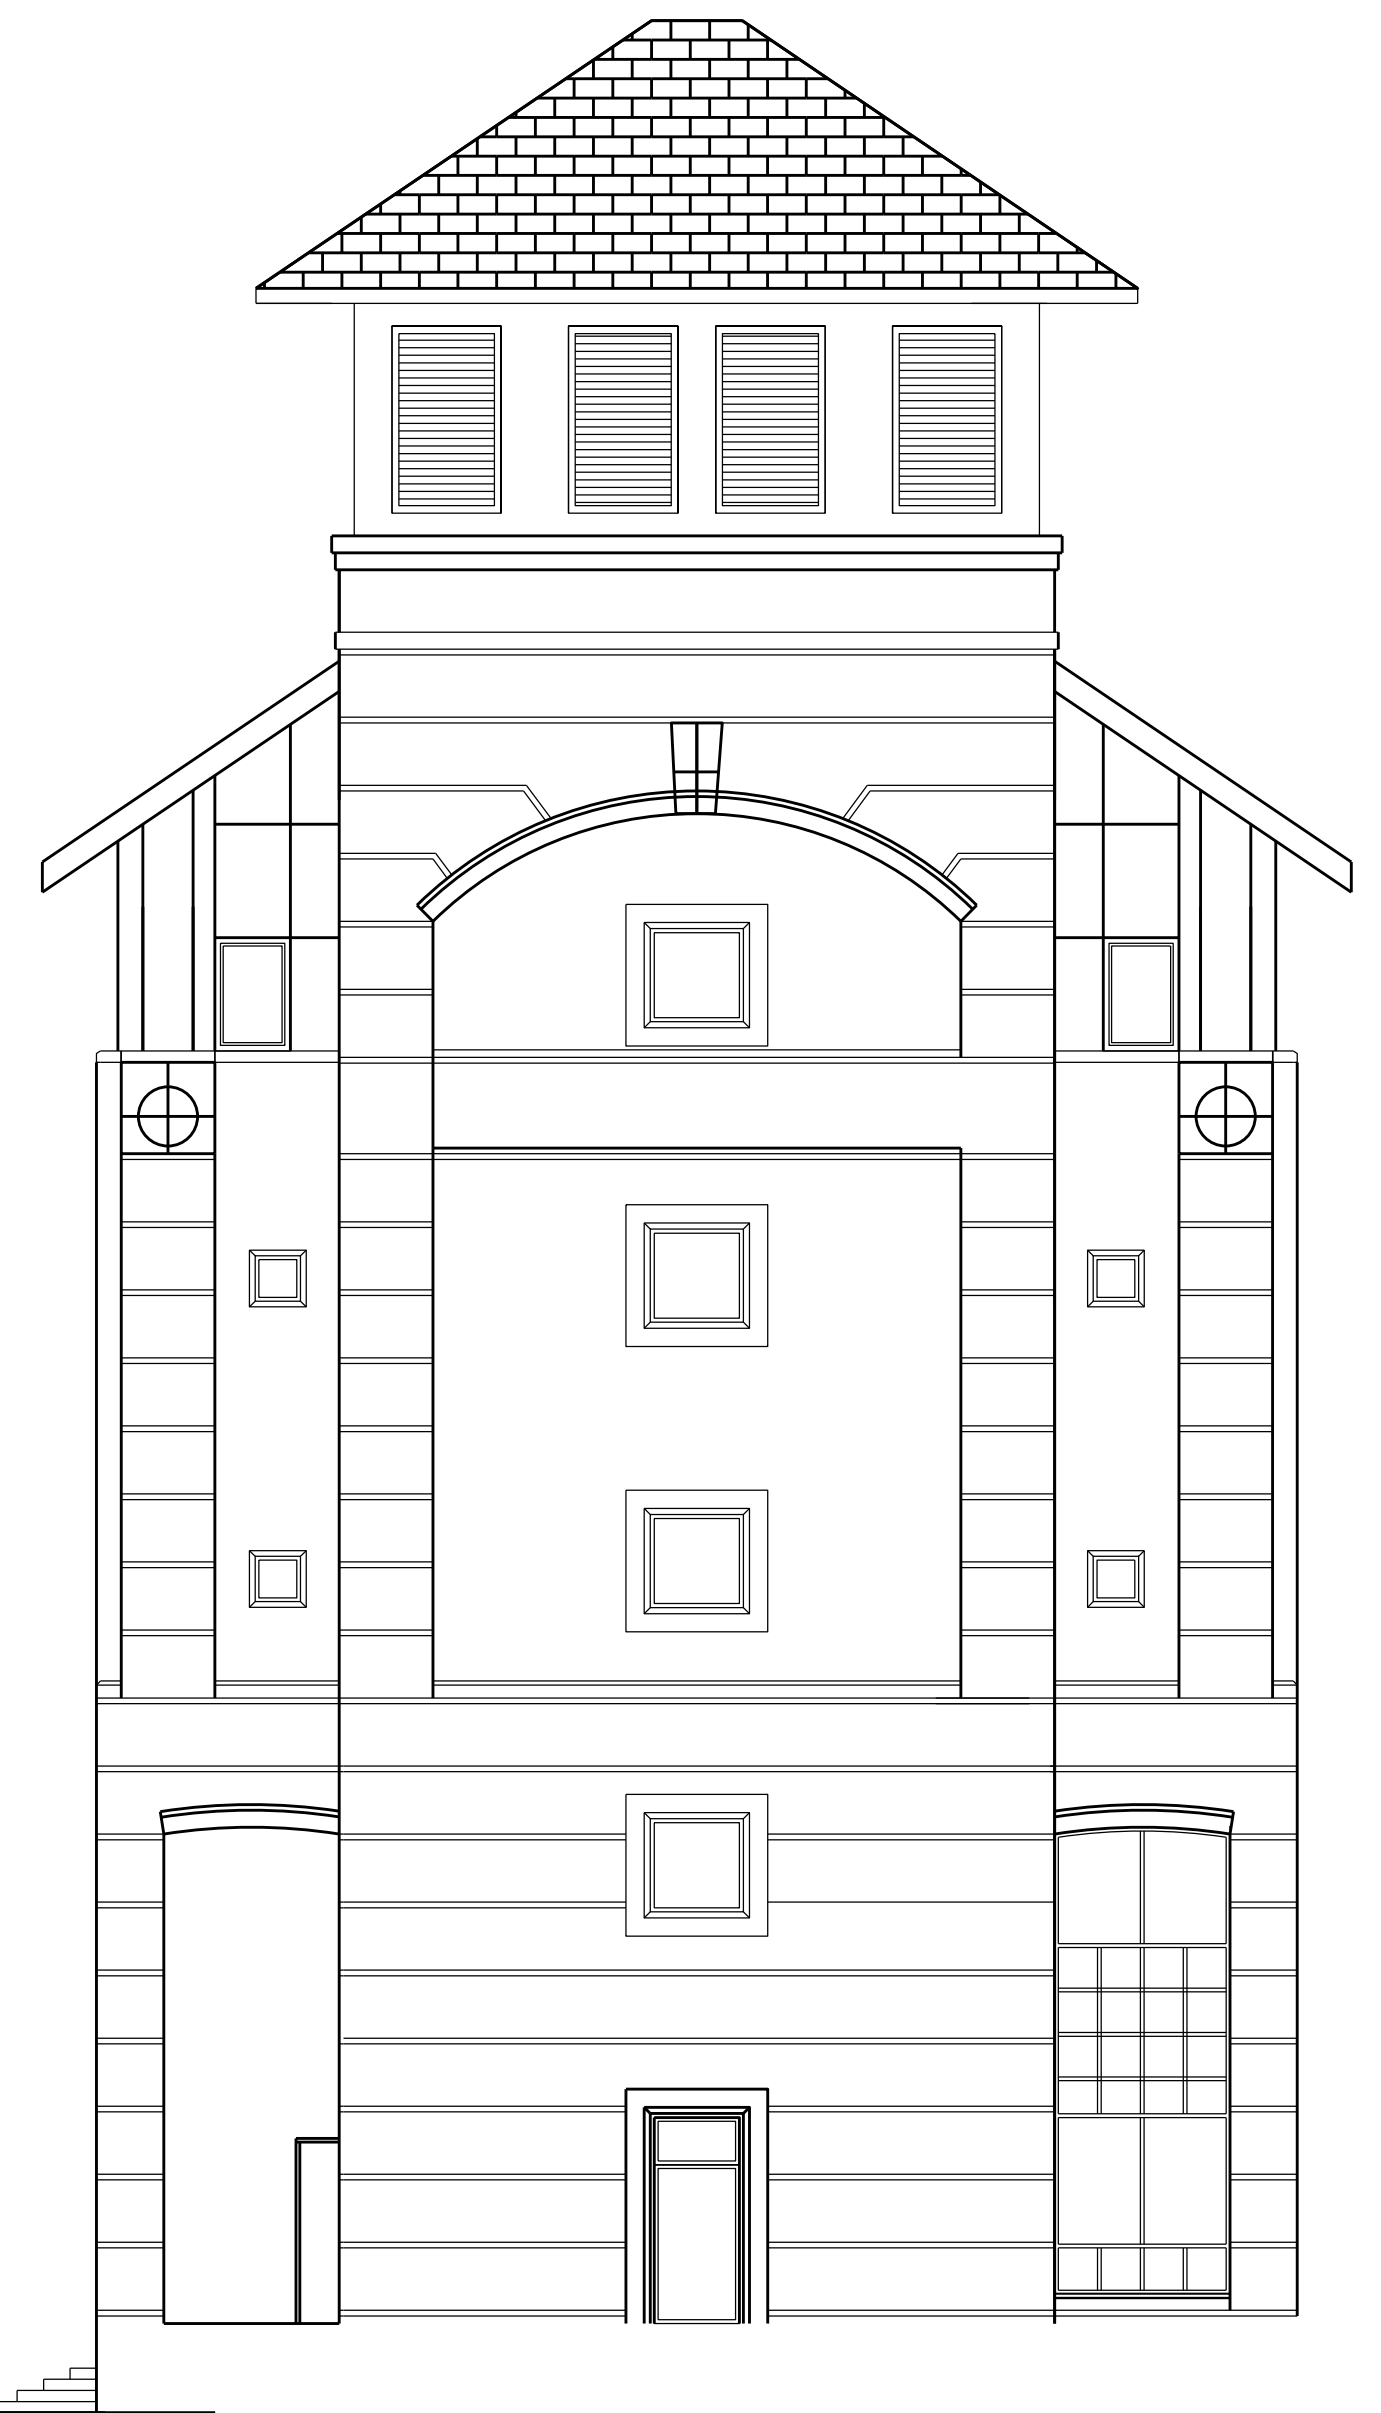

Existing front elevation B
1:100@A1



Existing side elevation C
1:100@A1

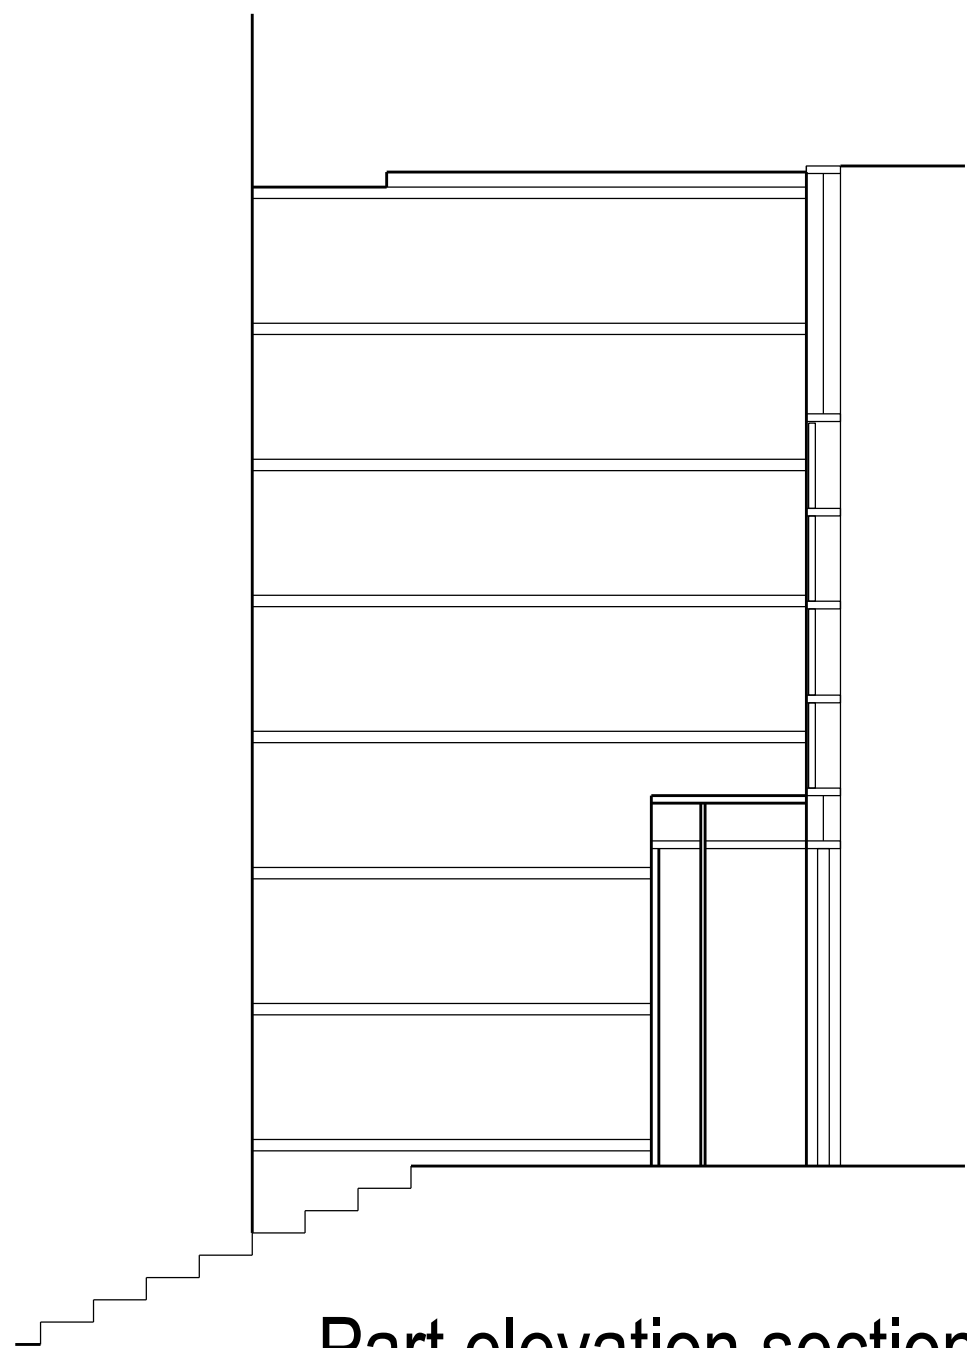


Part elevation section
through entranc.
1:50 @ A1



Picture to side



Picture to front

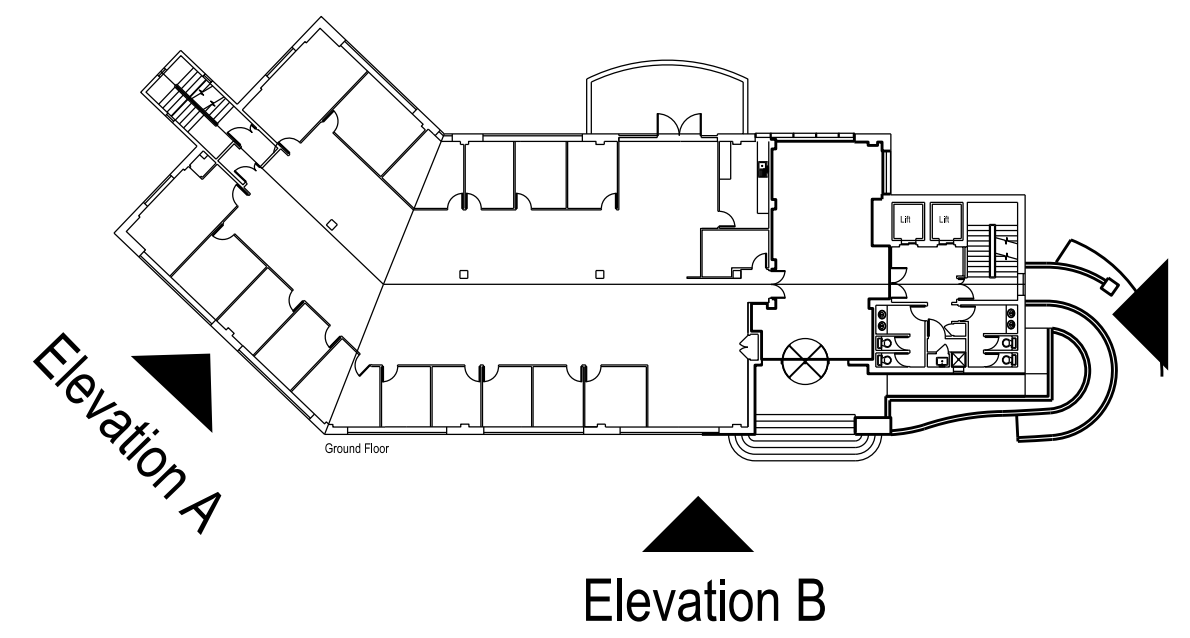

Key plan

Rev	Description	Date	By	Chk'd
		40 Bank Street Canary Wharf London E14 5EG		
		T +44 (0)20 7493 4933		
		www.joneslanglasalle.com		
Client		Scale 1:100 @ A1		
Project The Anchorage 34 Bridge Street Reading RG1 2LU		Date 141118		
Description Elevations as existing		By IS	Checked MK	
		Job		
		Drg EX-02	rev	



THIS DRAWING IS PROTECTED BY COPYRIGHT. IT MAY NOT BE REPRODUCED IN ANY FORM OR BY ANY MEANS FOR ANY PURPOSE, WITHOUT GAINING PRIOR WRITTEN PERMISSION FROM JONES LANG LASALLE. DO NOT SCALE THIS DRAWING, EXCEPT FOR PLANNING PURPOSES. CHECK ALL DIMENSIONS ON SITE.