




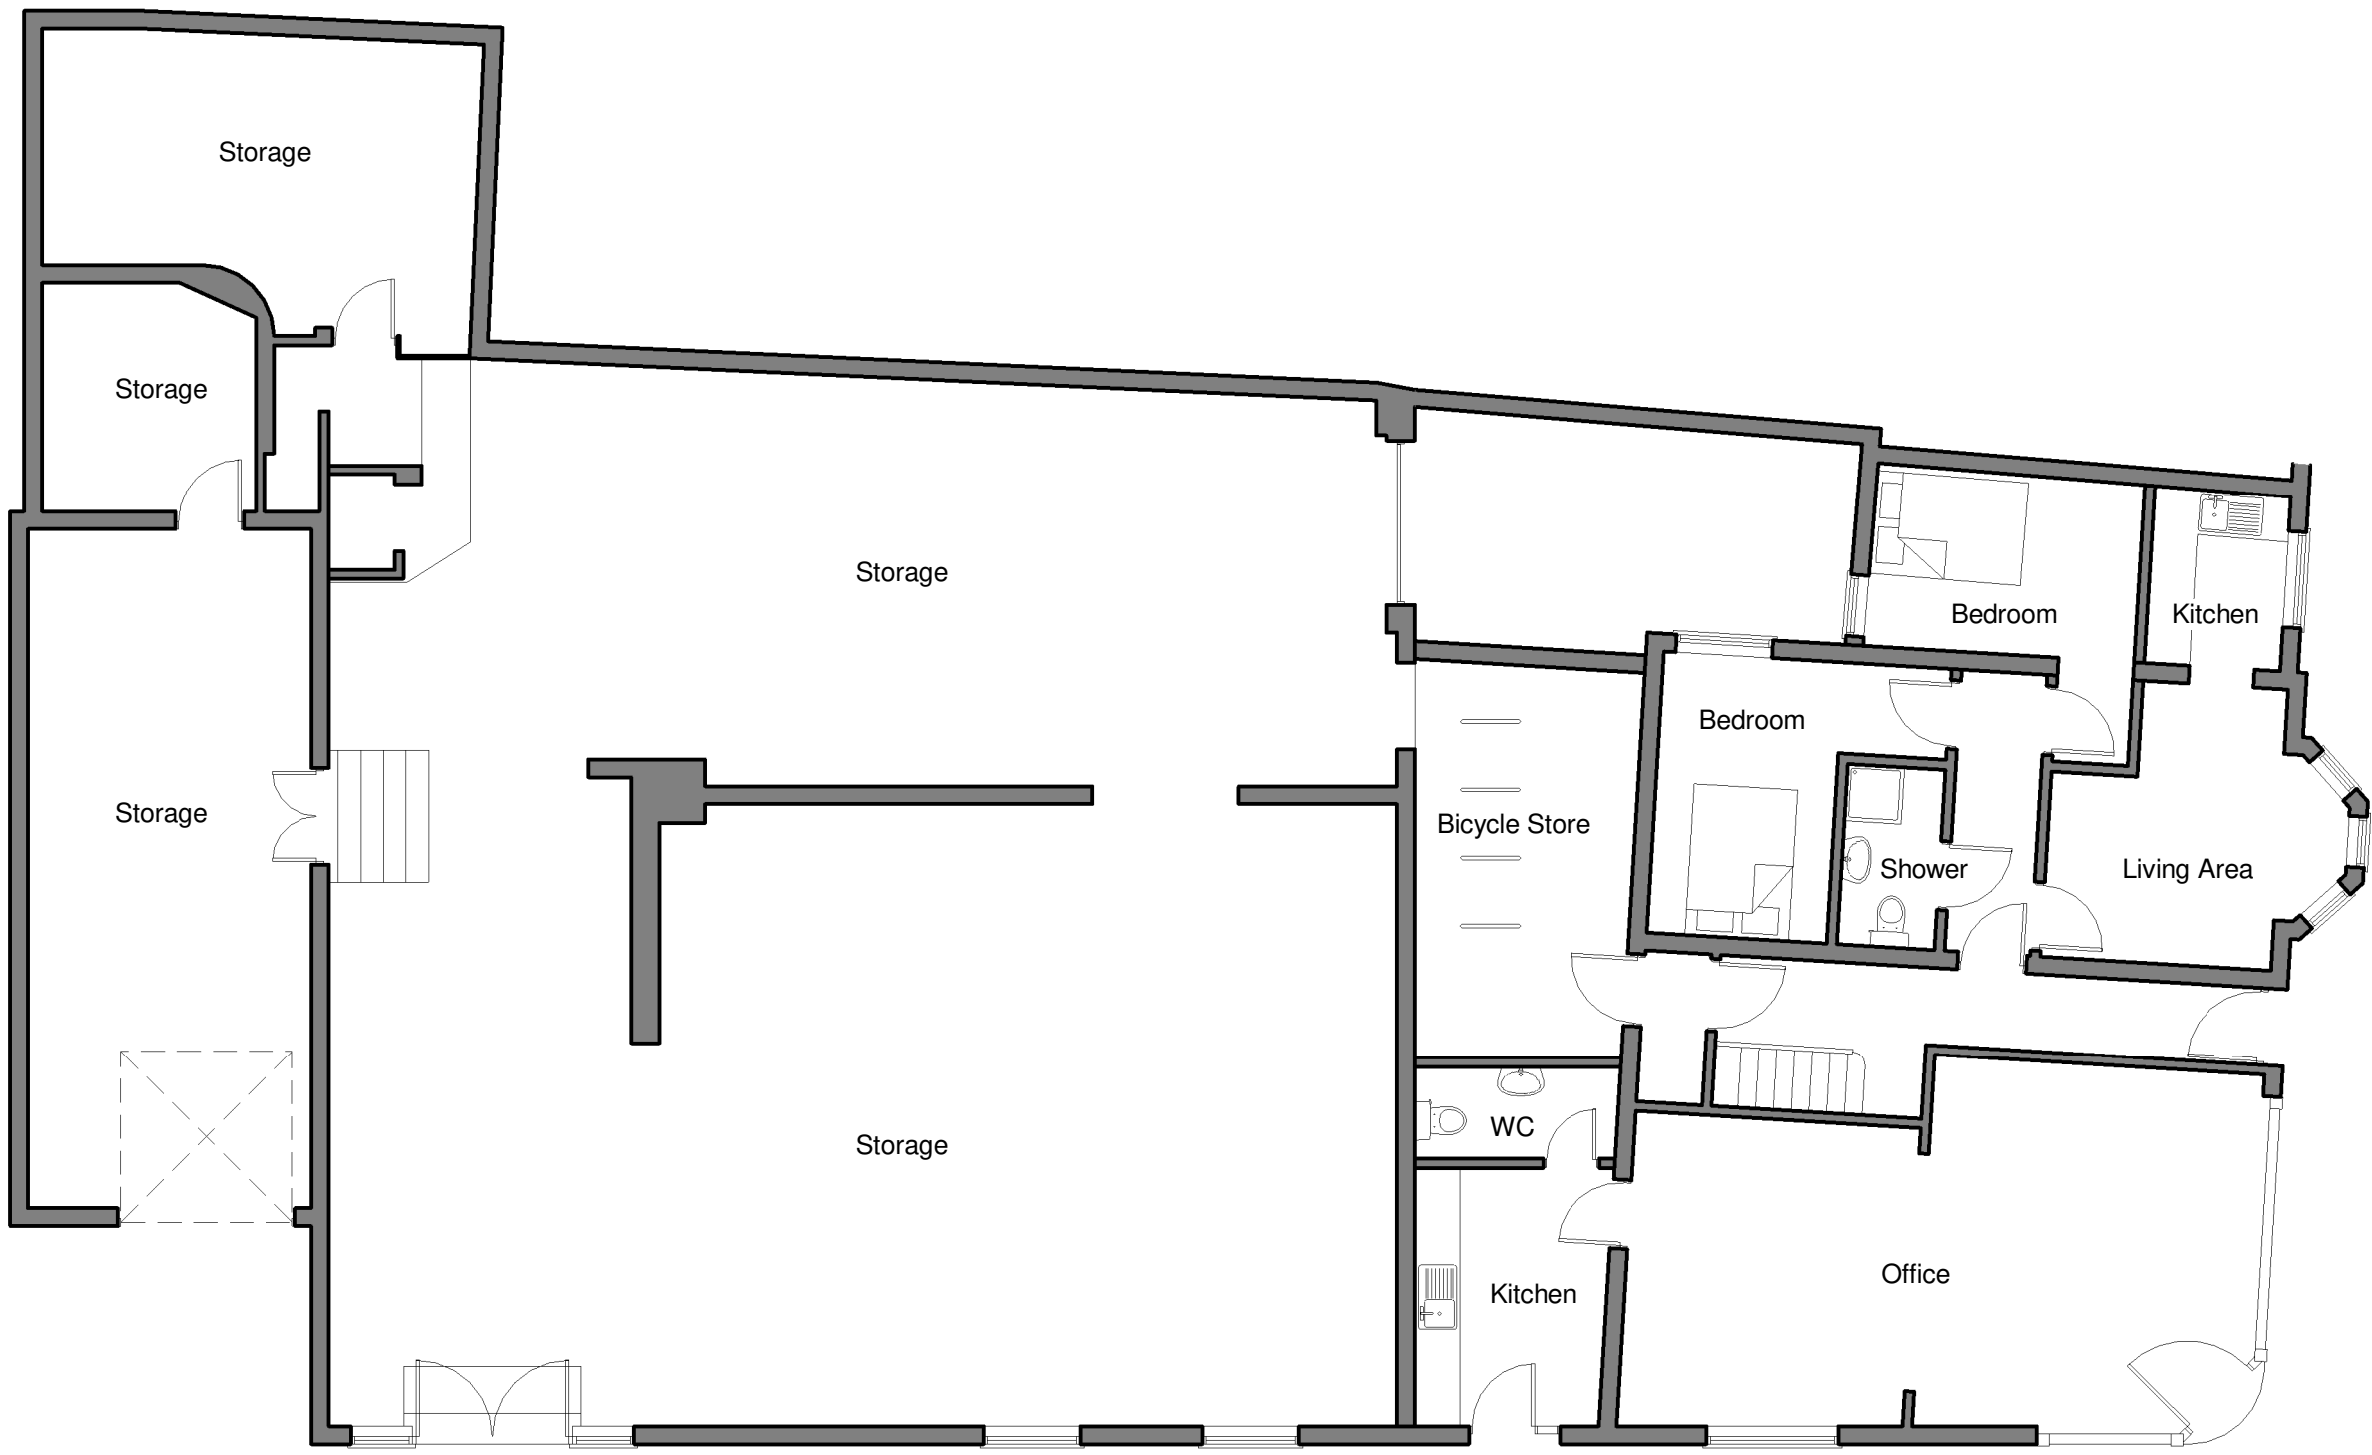


Existing Ground Floor Plan
SCALE 1 : 100

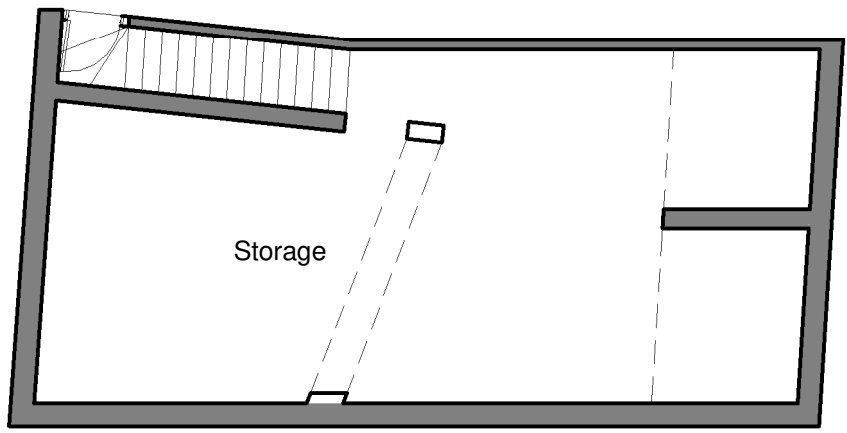

Existing Basement Floor Plan
SCALE 1 : 100

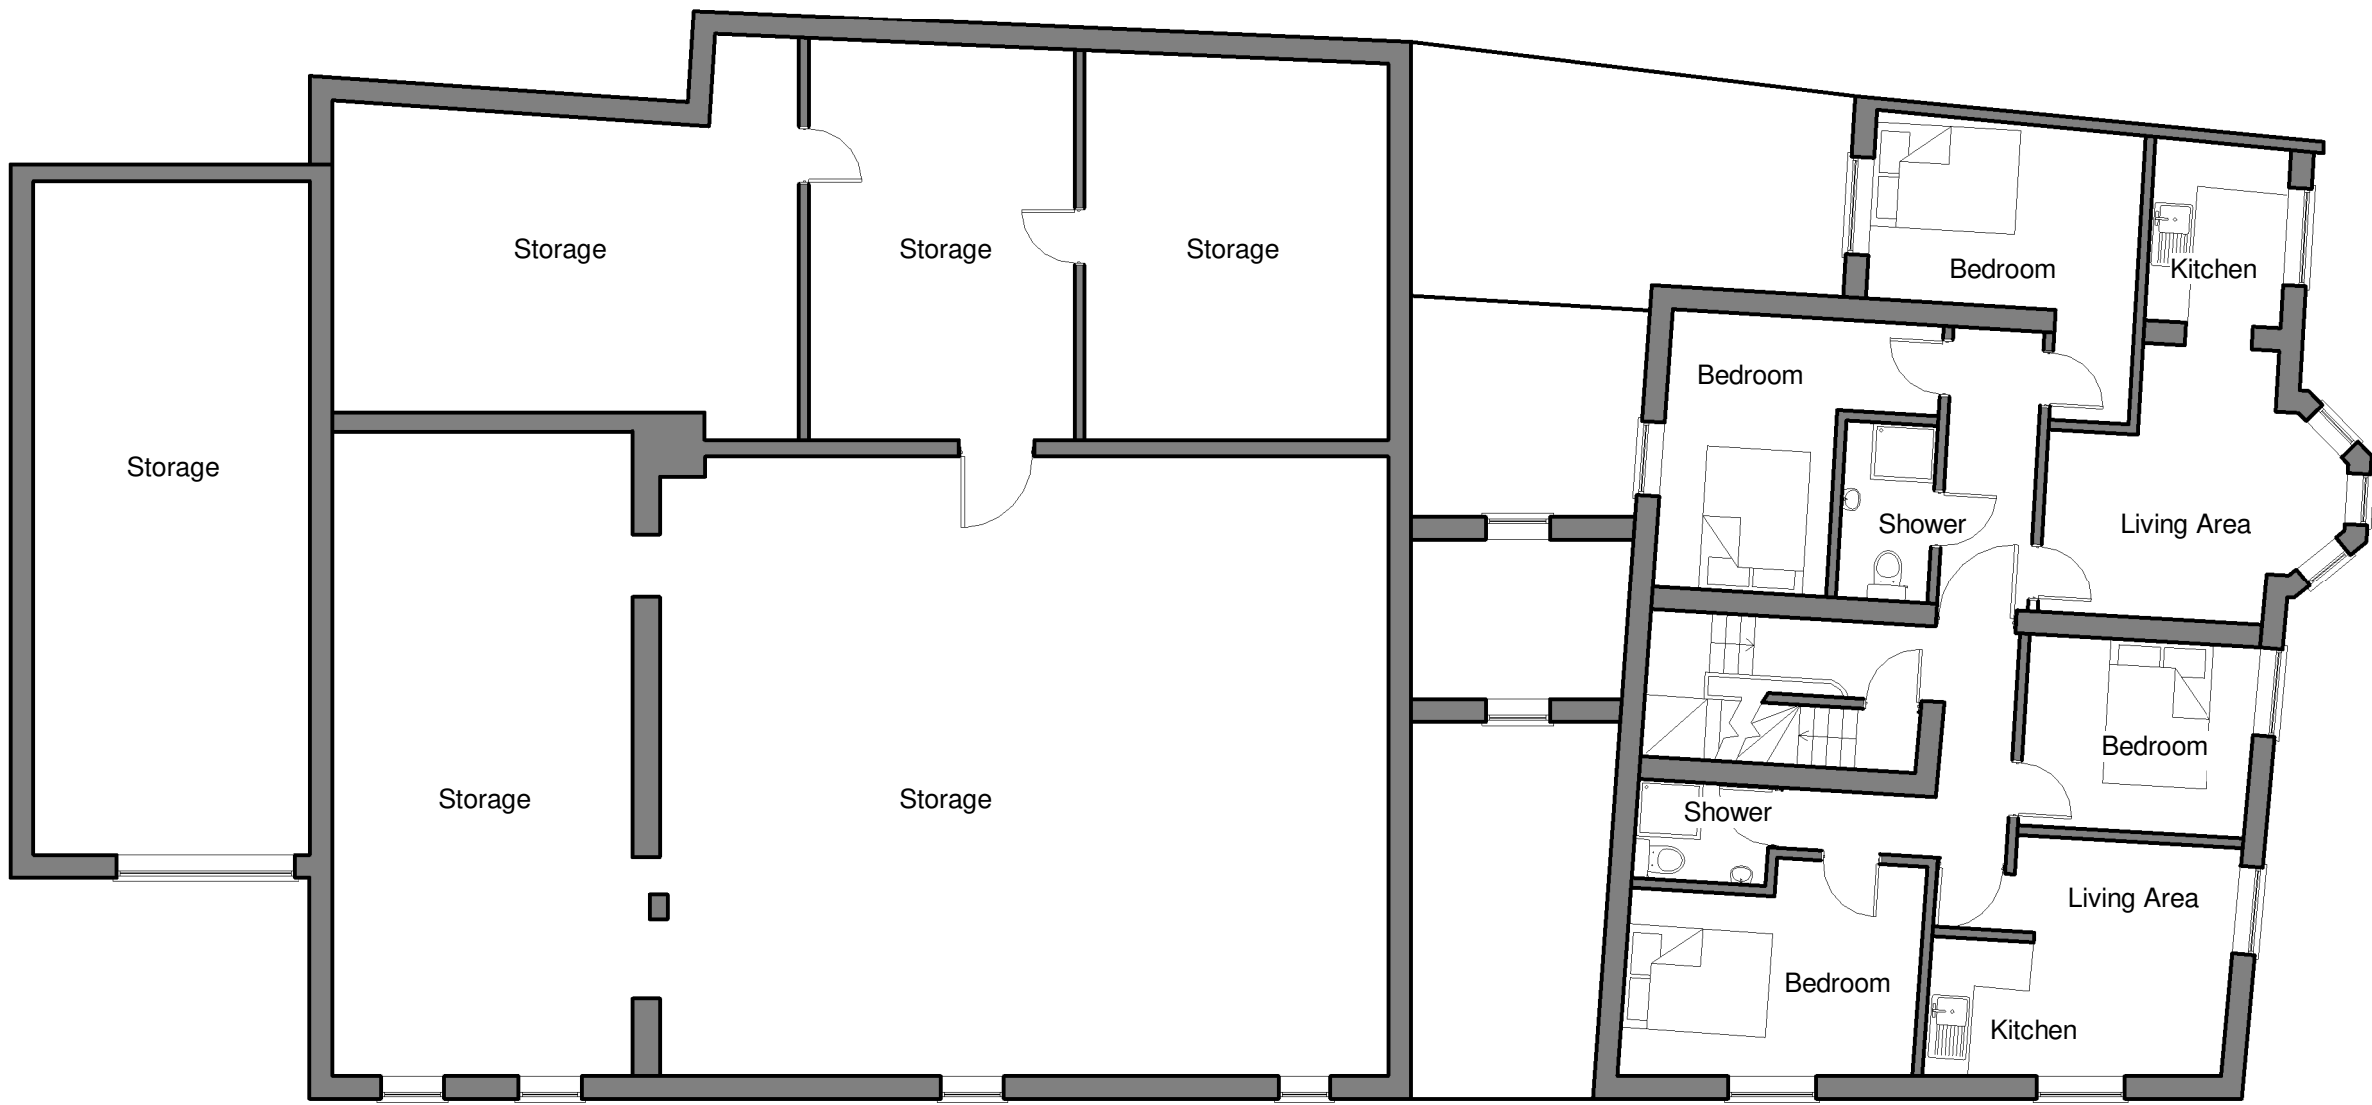

Existing First Floor Plan
SCALE 1 : 100

 

A	29.07.19	GS	DA	JA	ISSUED FOR PLANNING
REV	DATE	DRN	CHKD	APPD	DESCRIPTION

DRAWING STATUS
For Approval



E: info@bluebirdengineering.co.uk
T: 0118 9 583 551
A: 46 London Street, Reading, RG1 4SQ

CLIENT
Mr Azam

PROJECT
St Johns Street Reading

TITLE
EXISTING FLOOR PLANS

DRAWN GS	DATE July 2019	SCALE 1 : 100 @ A1
DRG NO A-1010	REV A	