



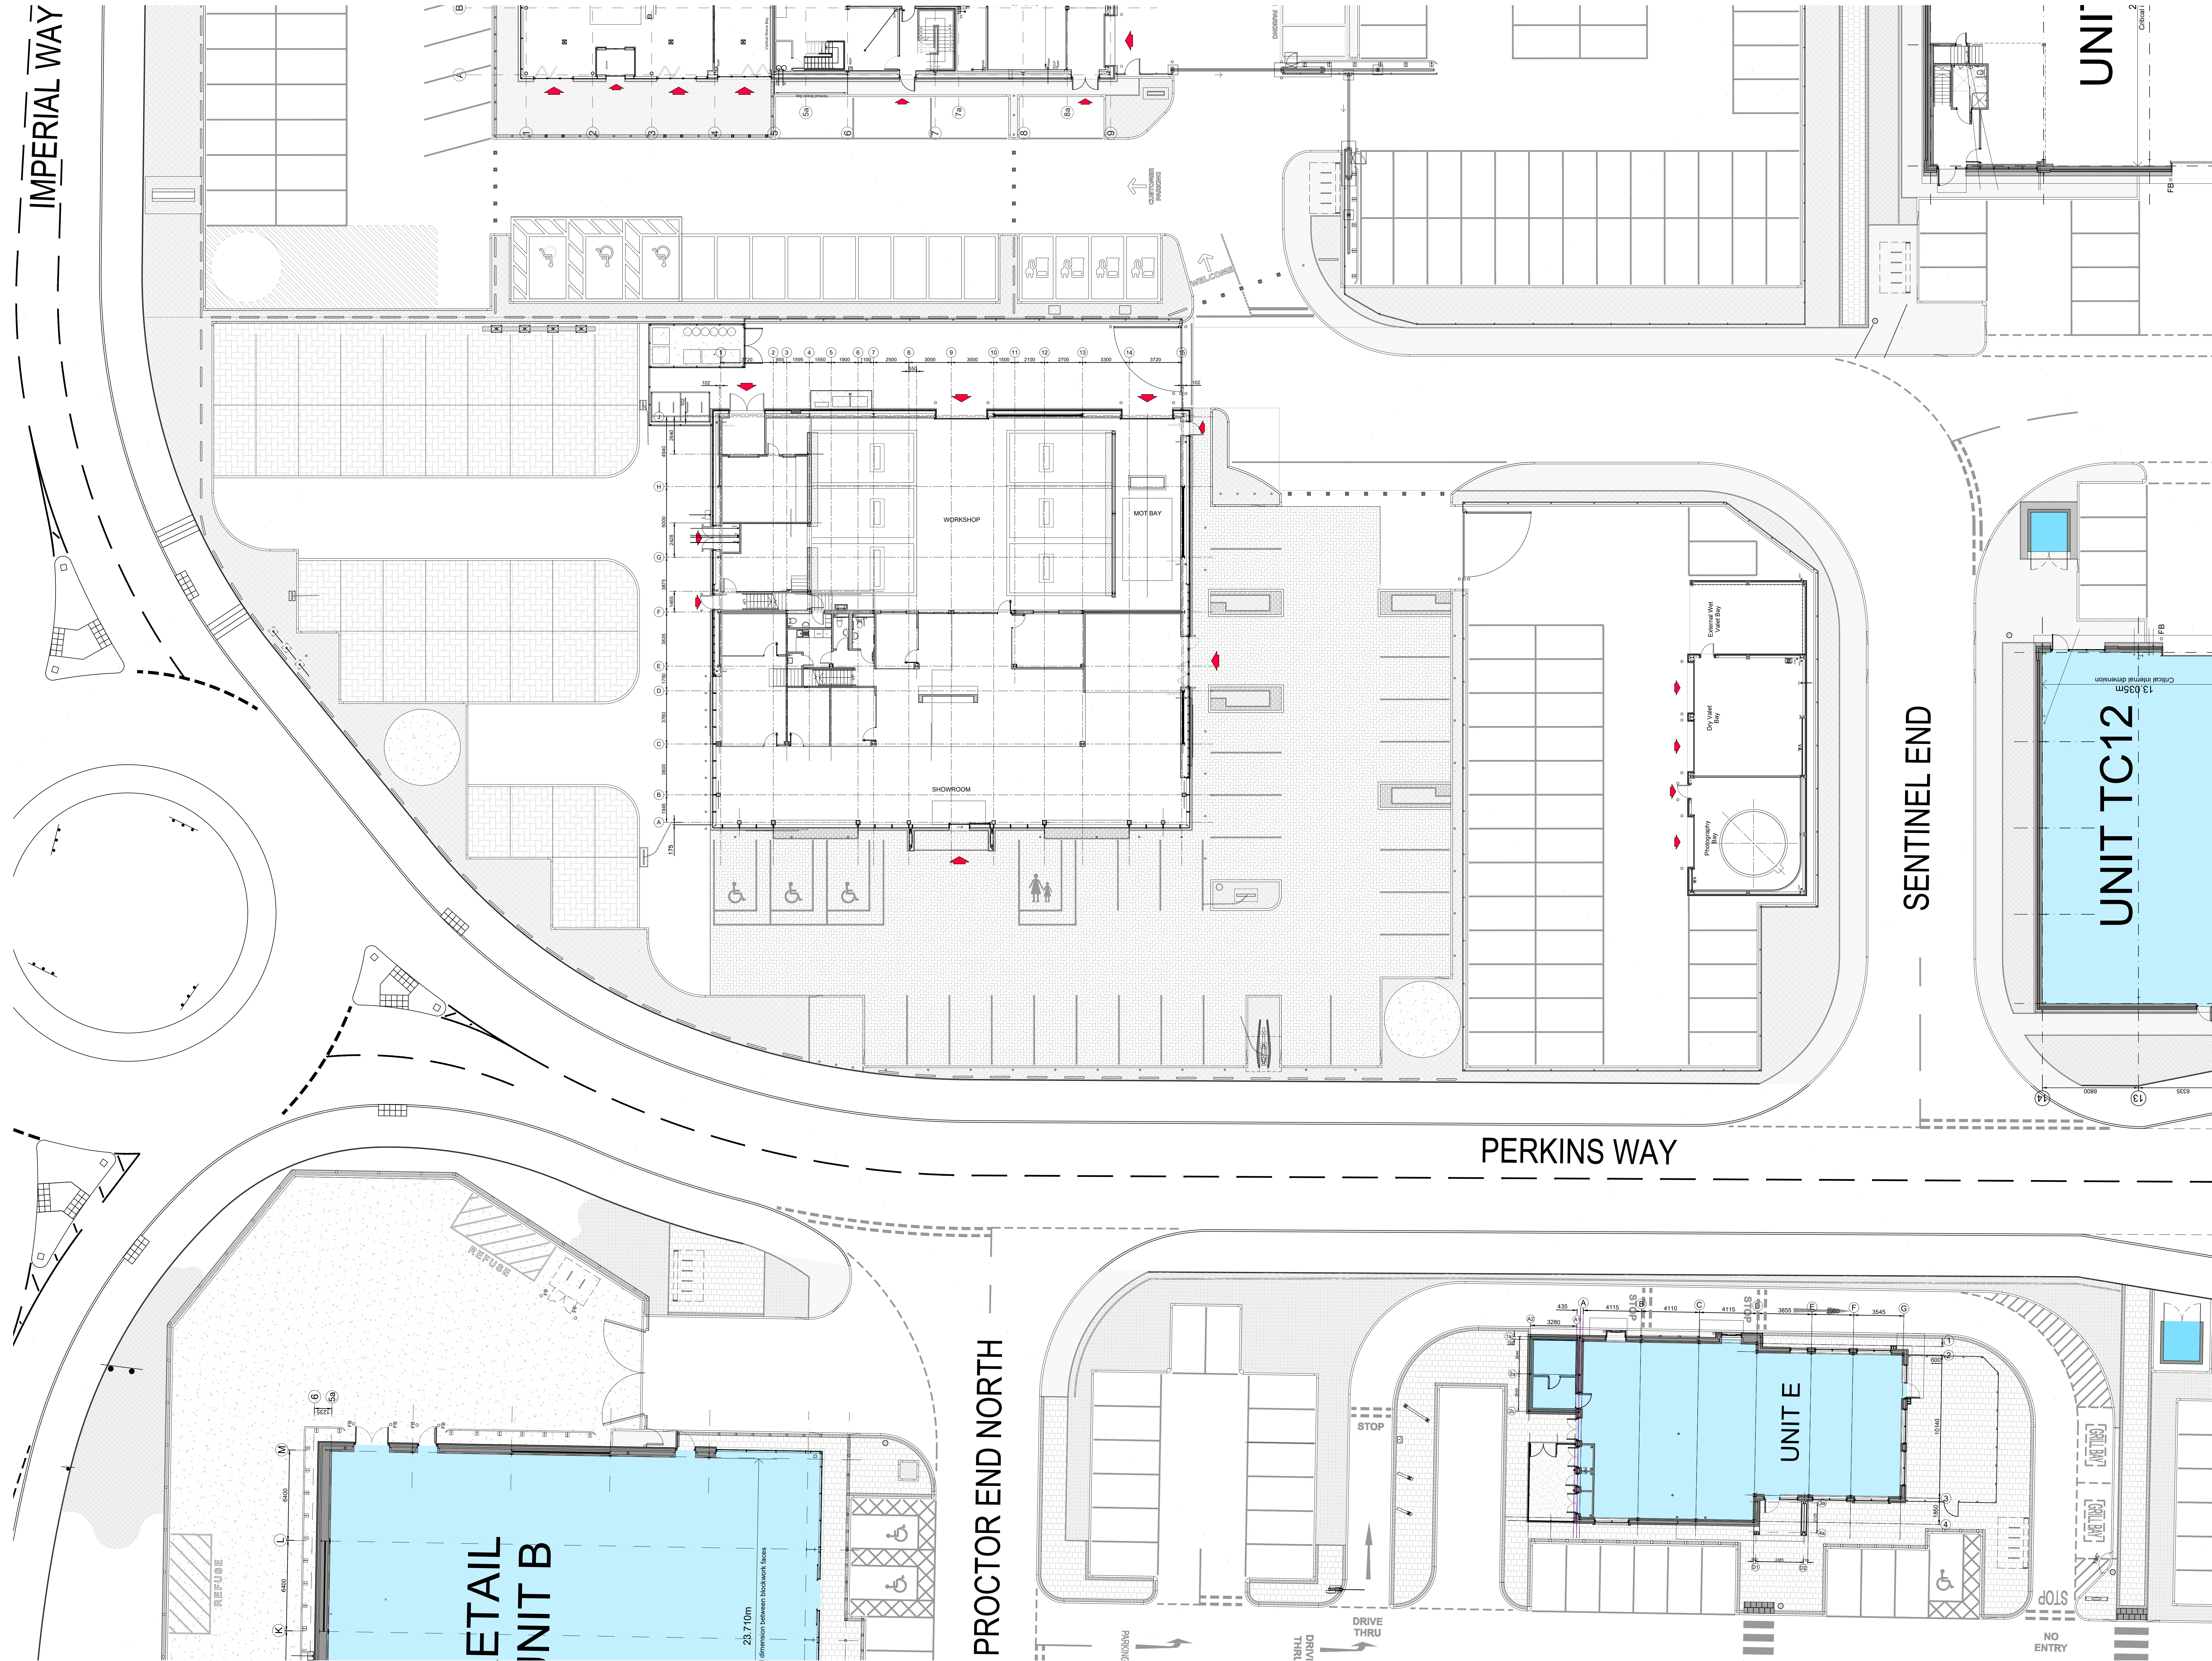

- NOTES
- 1 © Saunders Architects LLP
 - 2 Figured dimensions must be taken in preference to scaled dimensions and site dimensions are to be checked before work is put in hand
 - 3 This drawing has been compiled from Ordnance Survey data © Crown Copyright, information from Peter Brett Associates LLP, Reading Drawing No. 1/28791001/002, dated 08.01.14 & 326818-001-004E, dated 27.10.15; Topographical Survey data provided by Greenhatch Group, Derby Drawing No. 21122OGL Rev. 0, dated 06-14.11.14
 - 4 Landscape proposals shown are indicative only for full details see drawings by wsp.

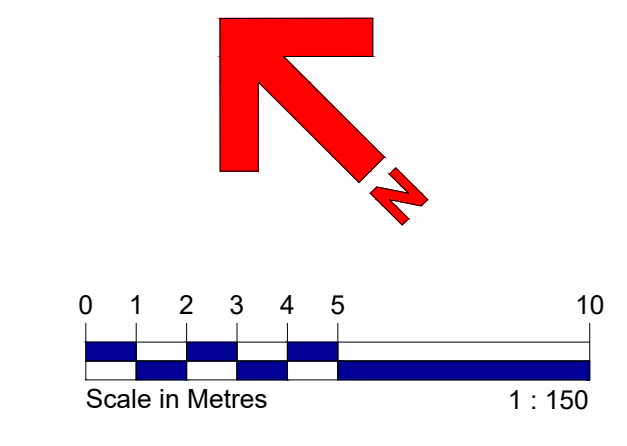

A. Finalized for planning application. 22.08.19

AMENDMENTS

SAUNDERS ARCHITECTS
COVENTRY SOUTHAMPTON

5th Floor Eaton House 1 Eaton Road Coventry CV1 2FJ
Telephone: 024 7622 0387 Email: email@saundersarchitects.co.uk
Saunders Architects is a trading name of Saunders Architects LLP
Registered in England & Wales Registered No OC307148

EXISTING SITE PLAN

New Access for Waylands Volvo Dealership
Imperial Way
READING
RG2 0BF

SCALE 1:150 @ A0

Drawn	E.M.	Date	Aug. 2019
DRAWING No		REVISION	
1958 - 02		A	