


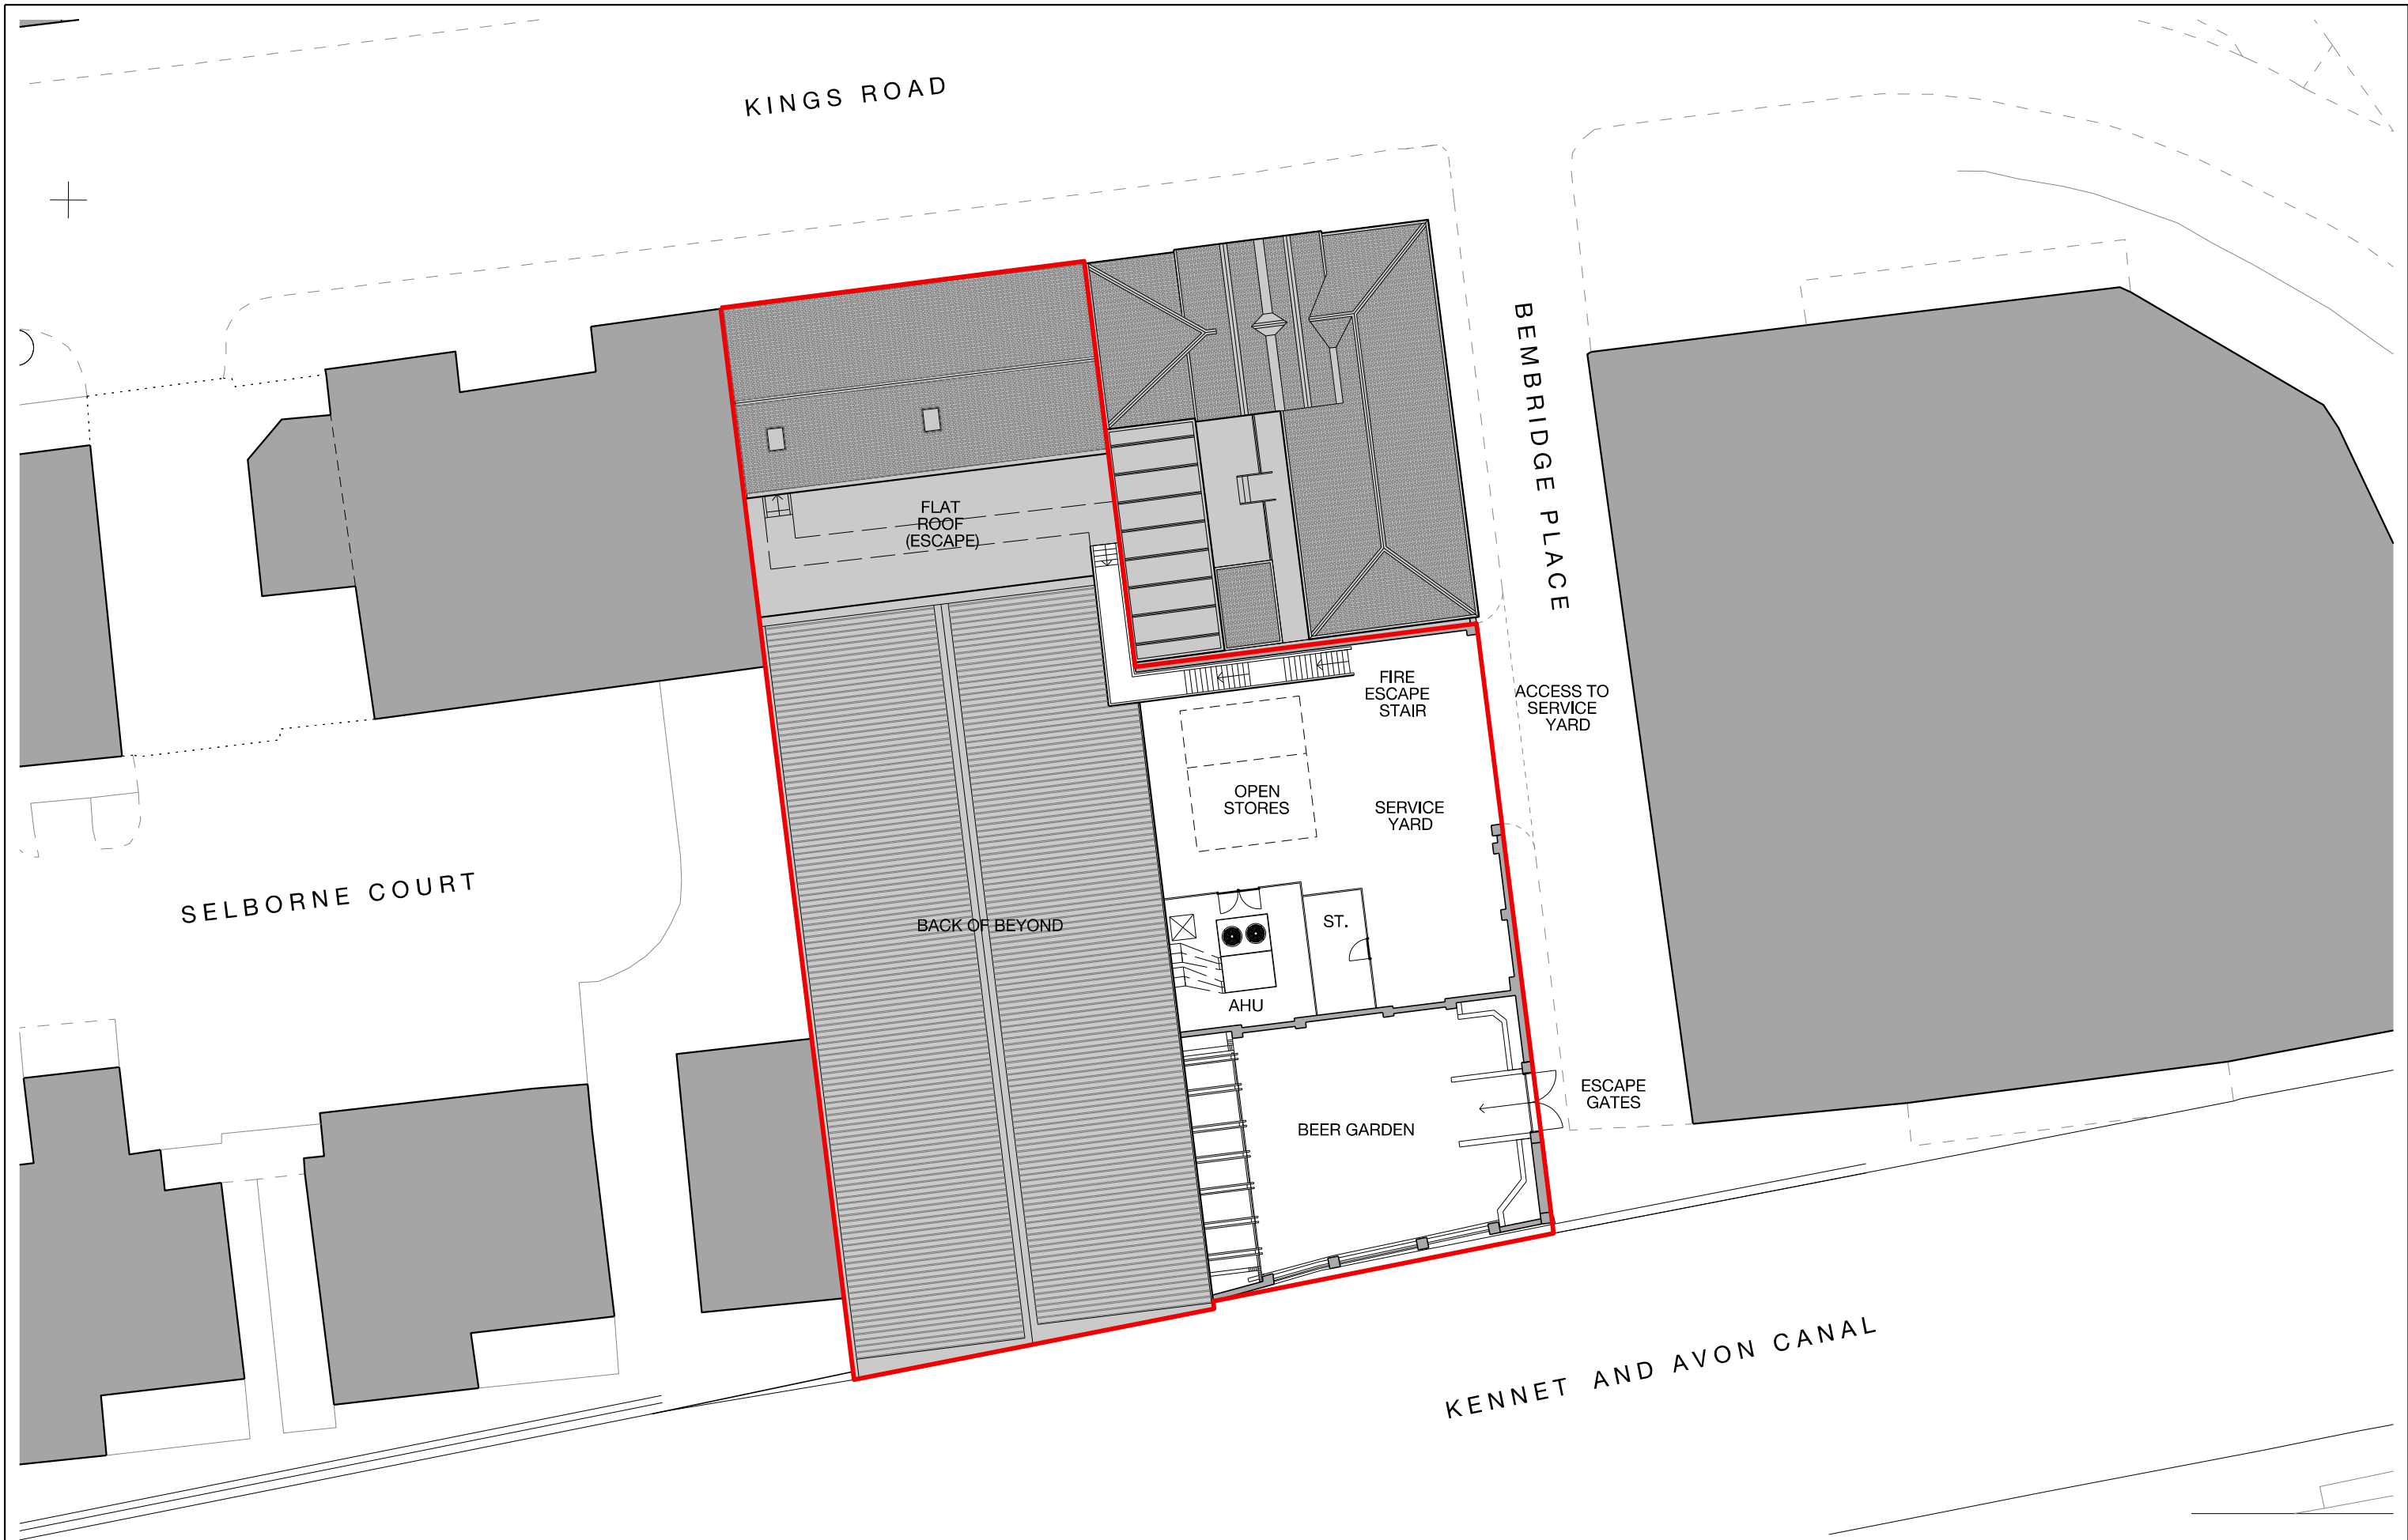

01
002 EXISTING SITE PLAN
SCALE: 1:250 @ A3



0m 16m

REV	DATE	DESCRIPTION

childs+szulmannarchitects
10th Floor Colston Tower
Colston Street
Bristol BS1 4XE

Drawn ATD
Scale 1:250 @ A3
Date JUN'19

Project
Drawing
Number

WETHERSPOON
BACK OF BEYOND, READING
EXISTING SITE PLAN
19-266-002 REV. A