

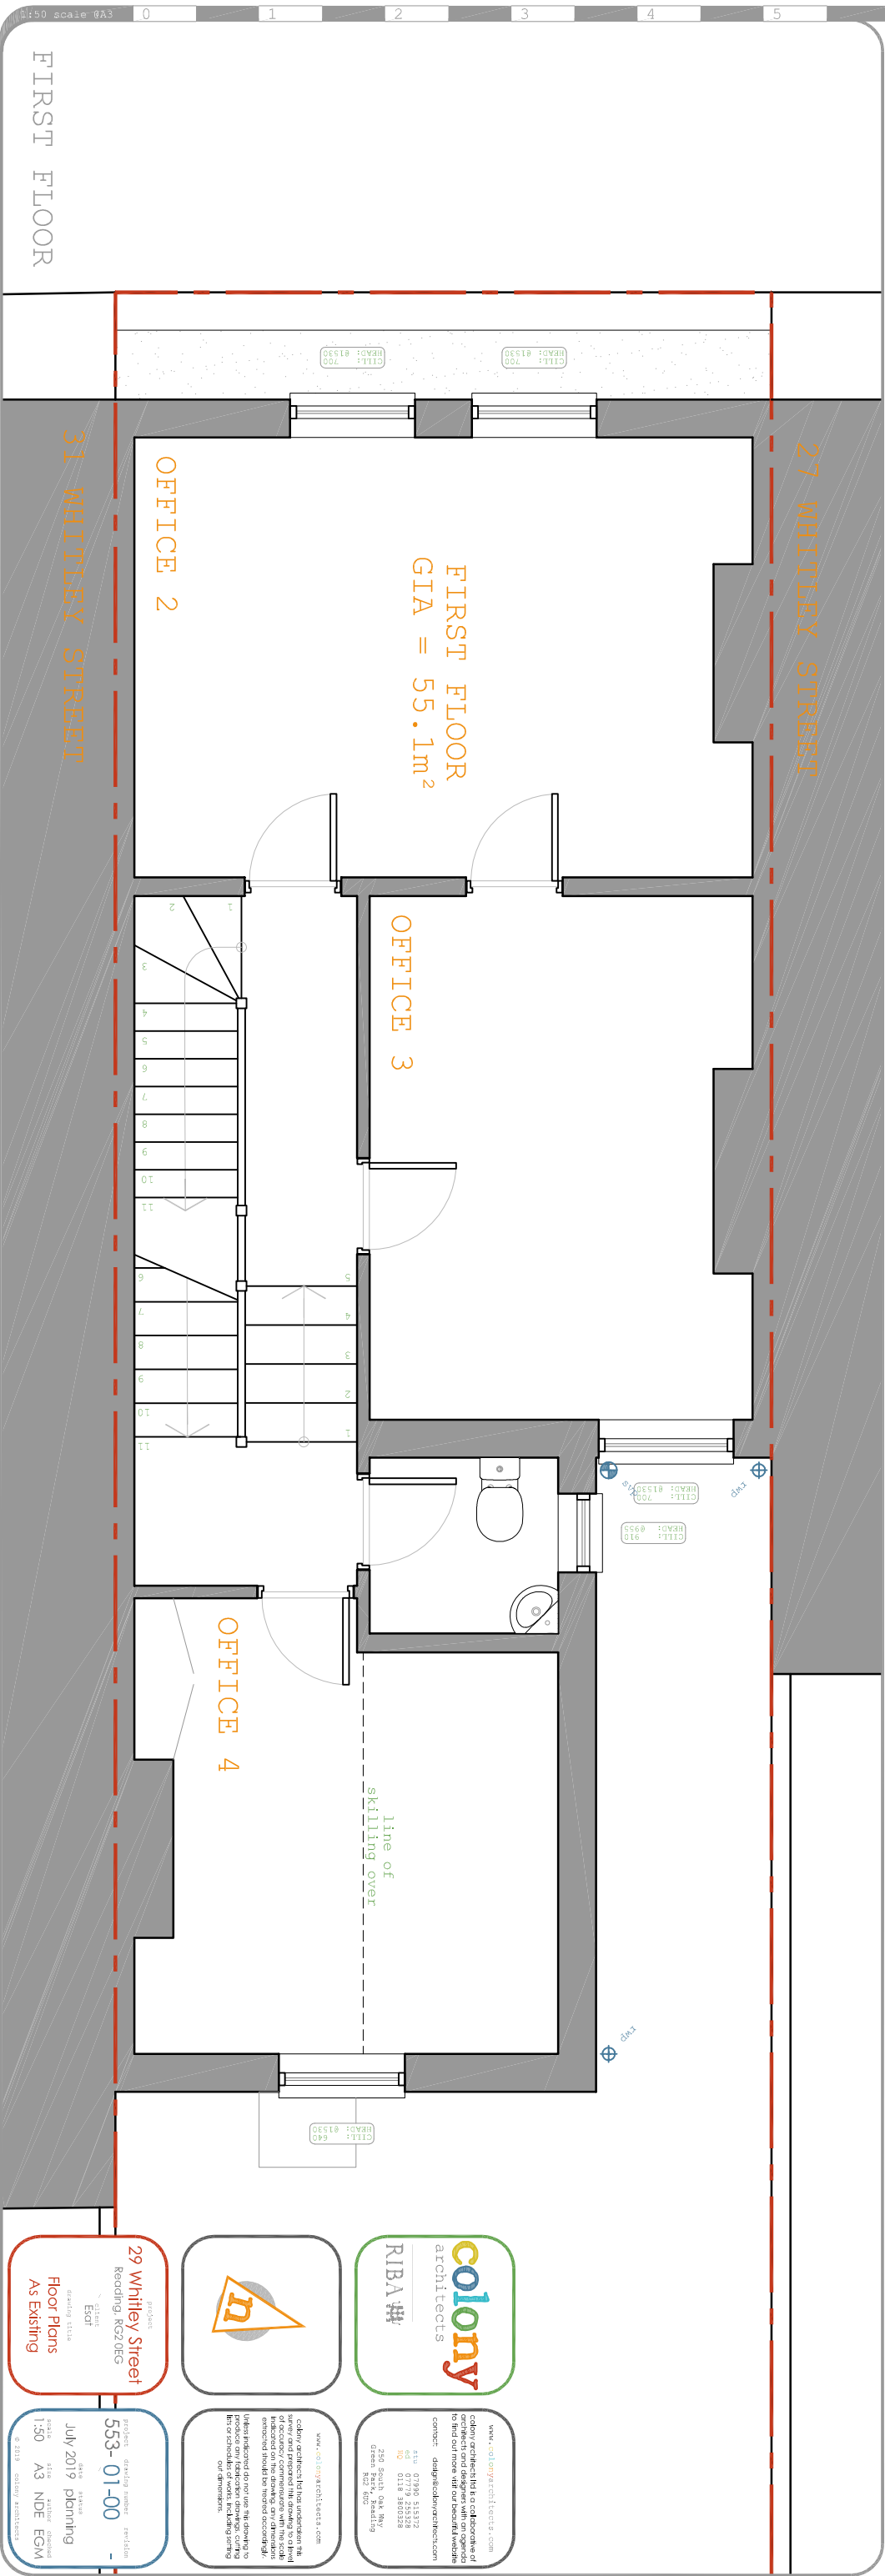


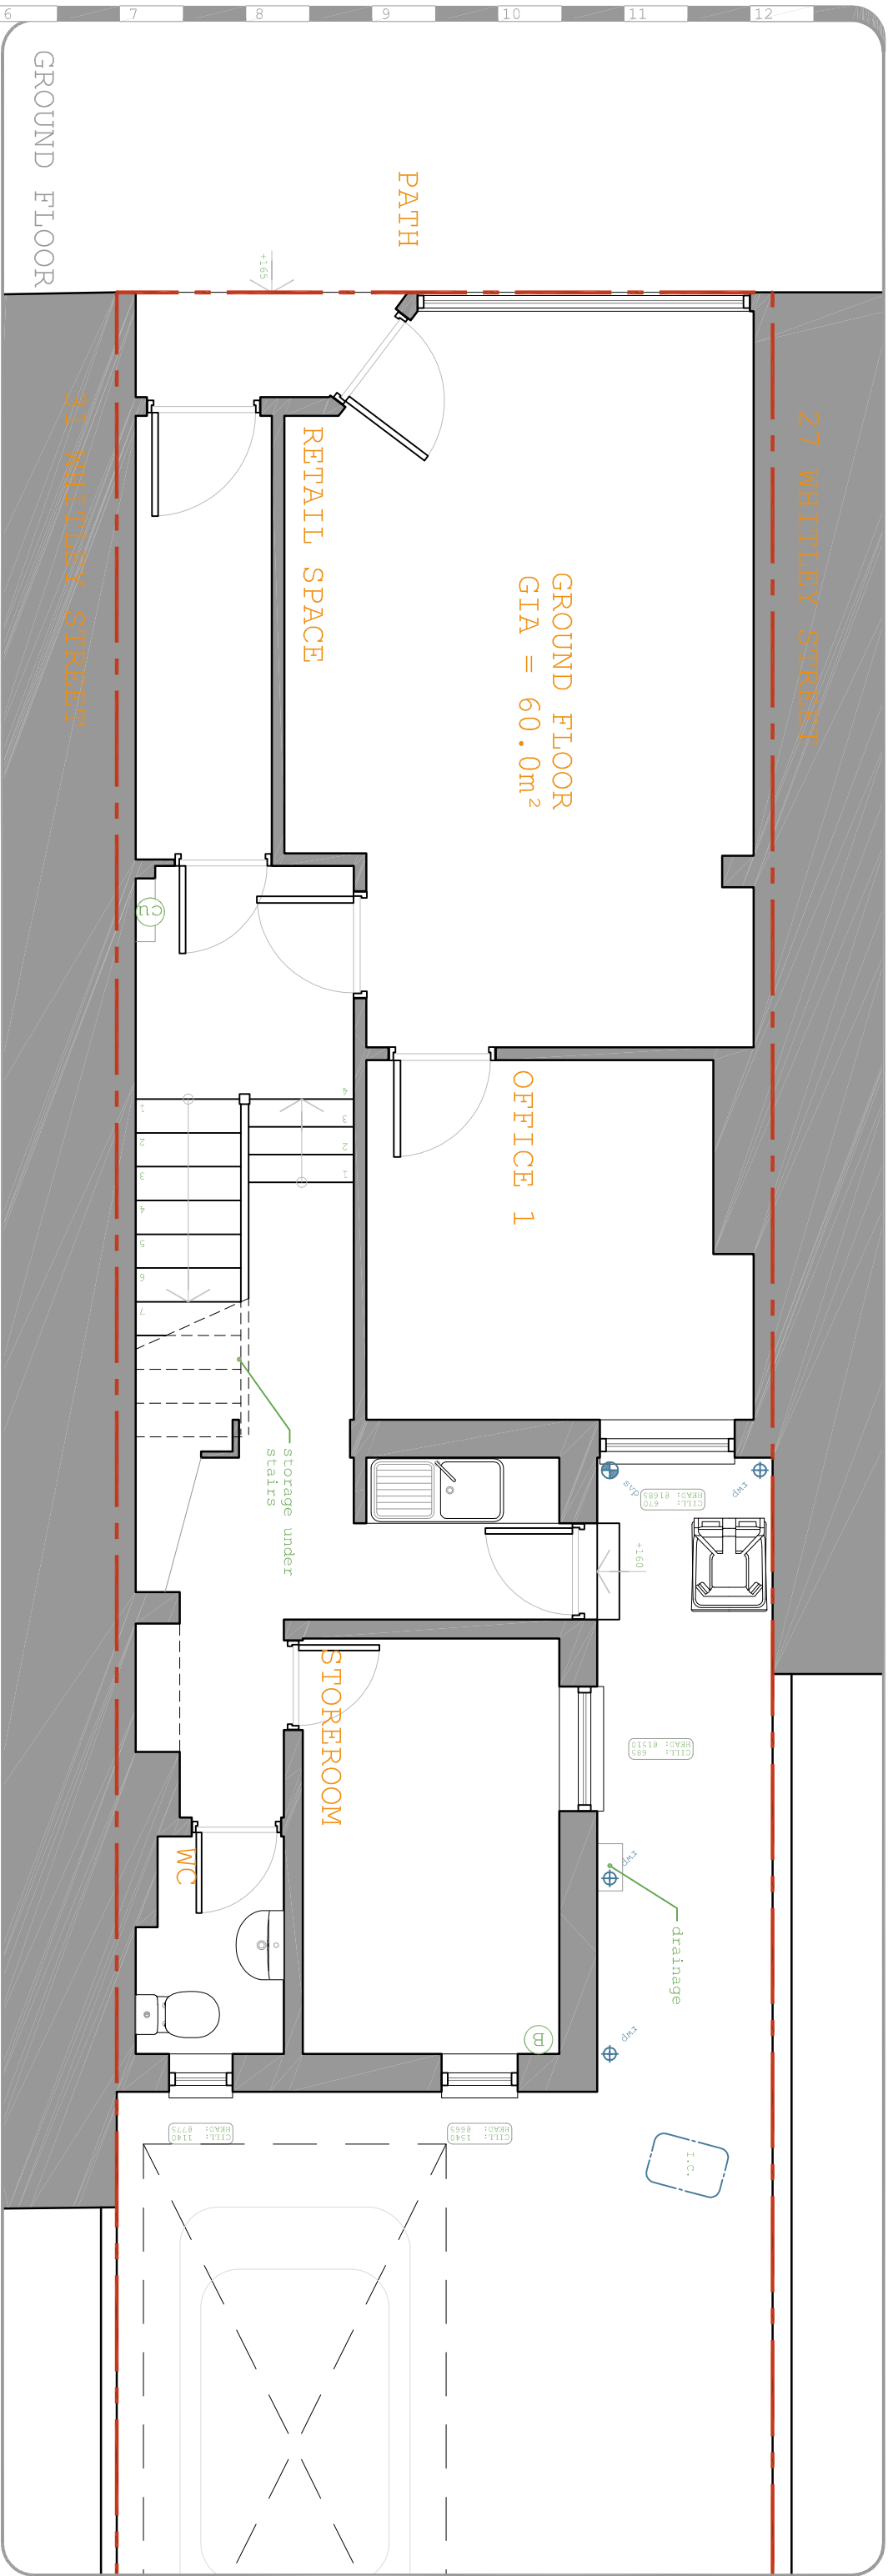




colony architects is a collaborative of
to find out more visit our beautiful website
contact: info@colonyarchitects.com
tel: 07990 515132
90 0118 3800328
256 South Oak Way
Green Park, Reading
RG2 0BP

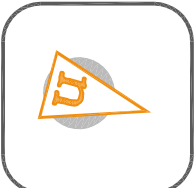

colony architects has undertaken the
survey and proposed the building to a level
indicated on the drawing. Any dimensions
emitted should be treated accordingly.
Unless indicated do not use the drawing to
for or conduct of work including setting
out dimensions.

project:
29 Whitley Street
Reading, RG2 0EG
client:
Est
Floor Plans
As Existing

project:
drawing number: rev: 1.0
553-01-00
date:
July 2019
author:
AS NDE EGM
check:
AS NDE EGM
colony architects

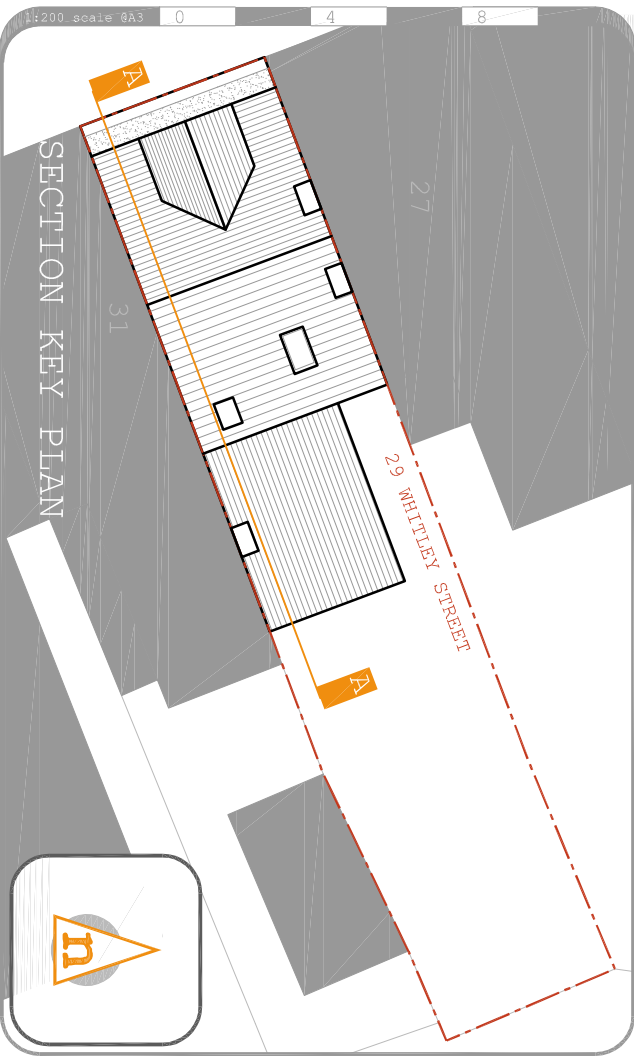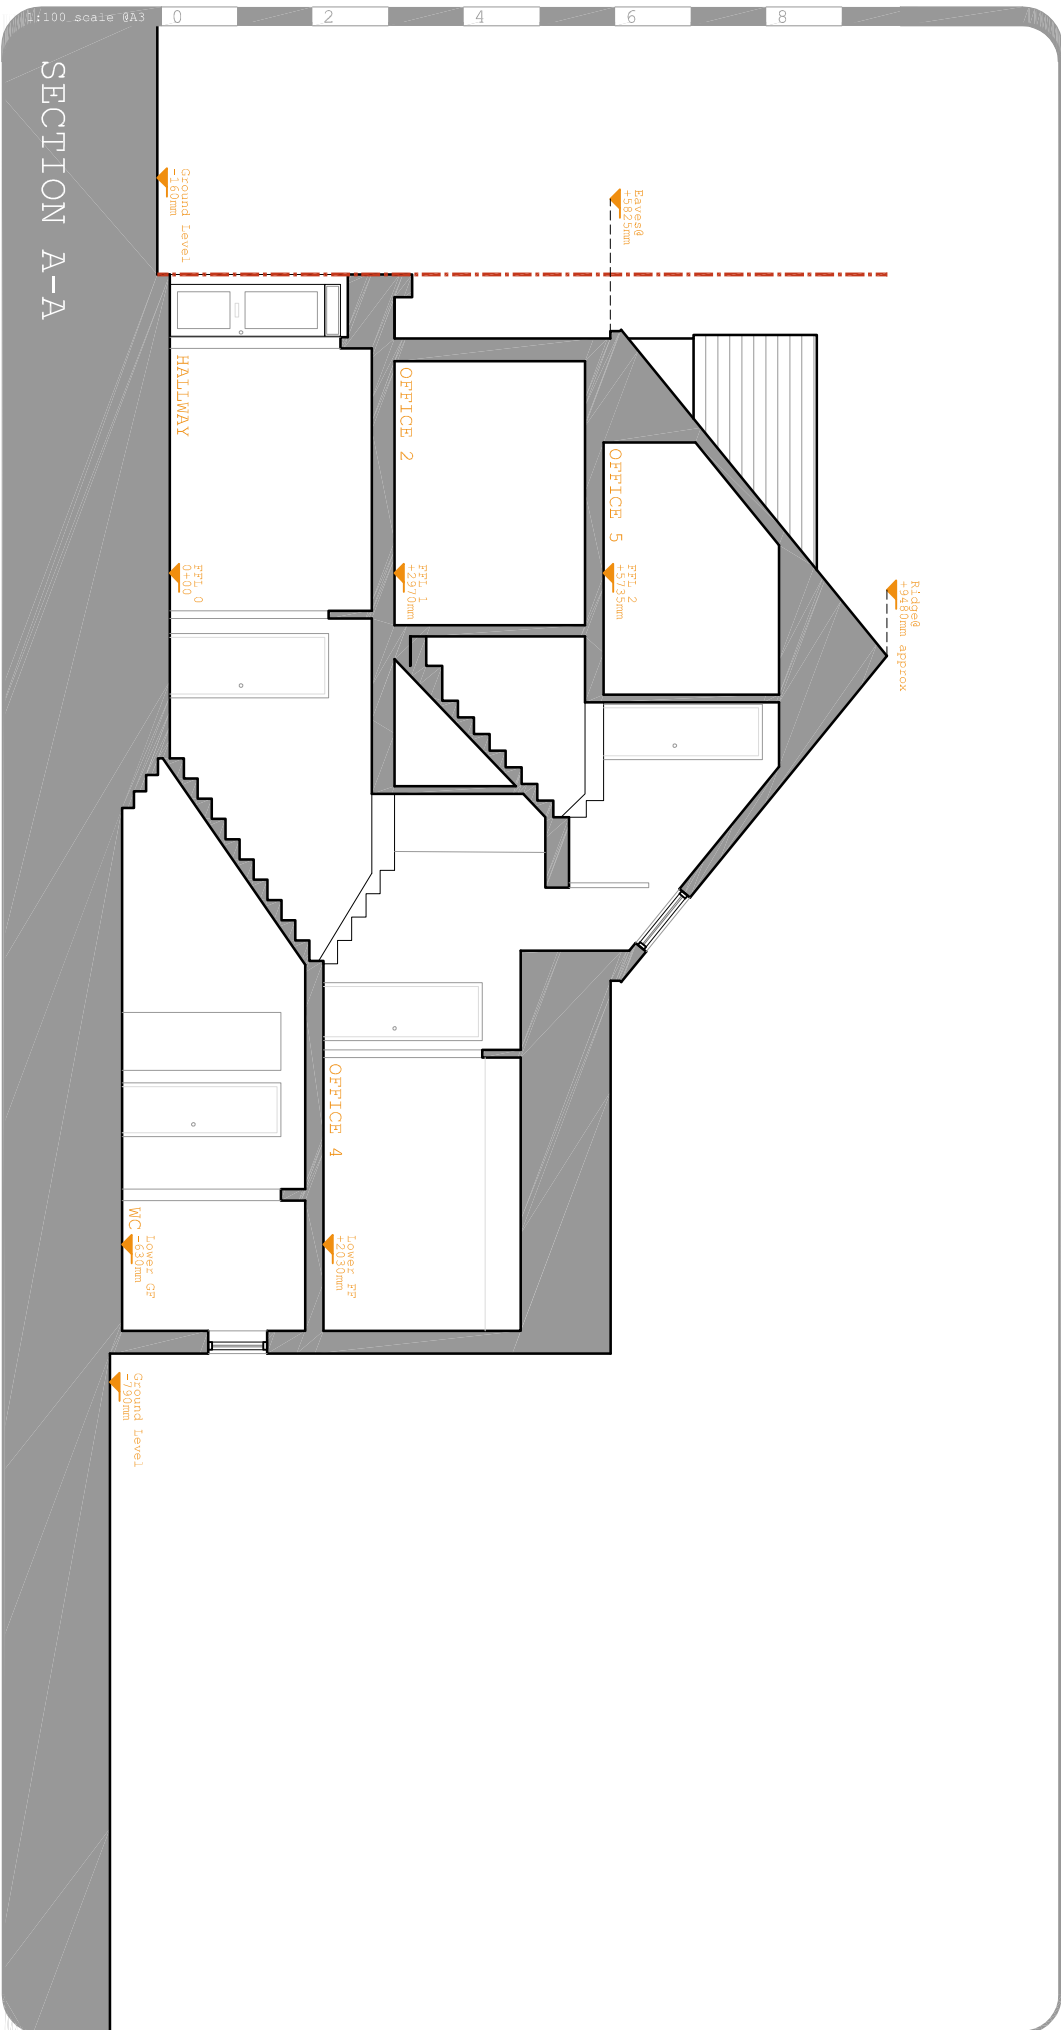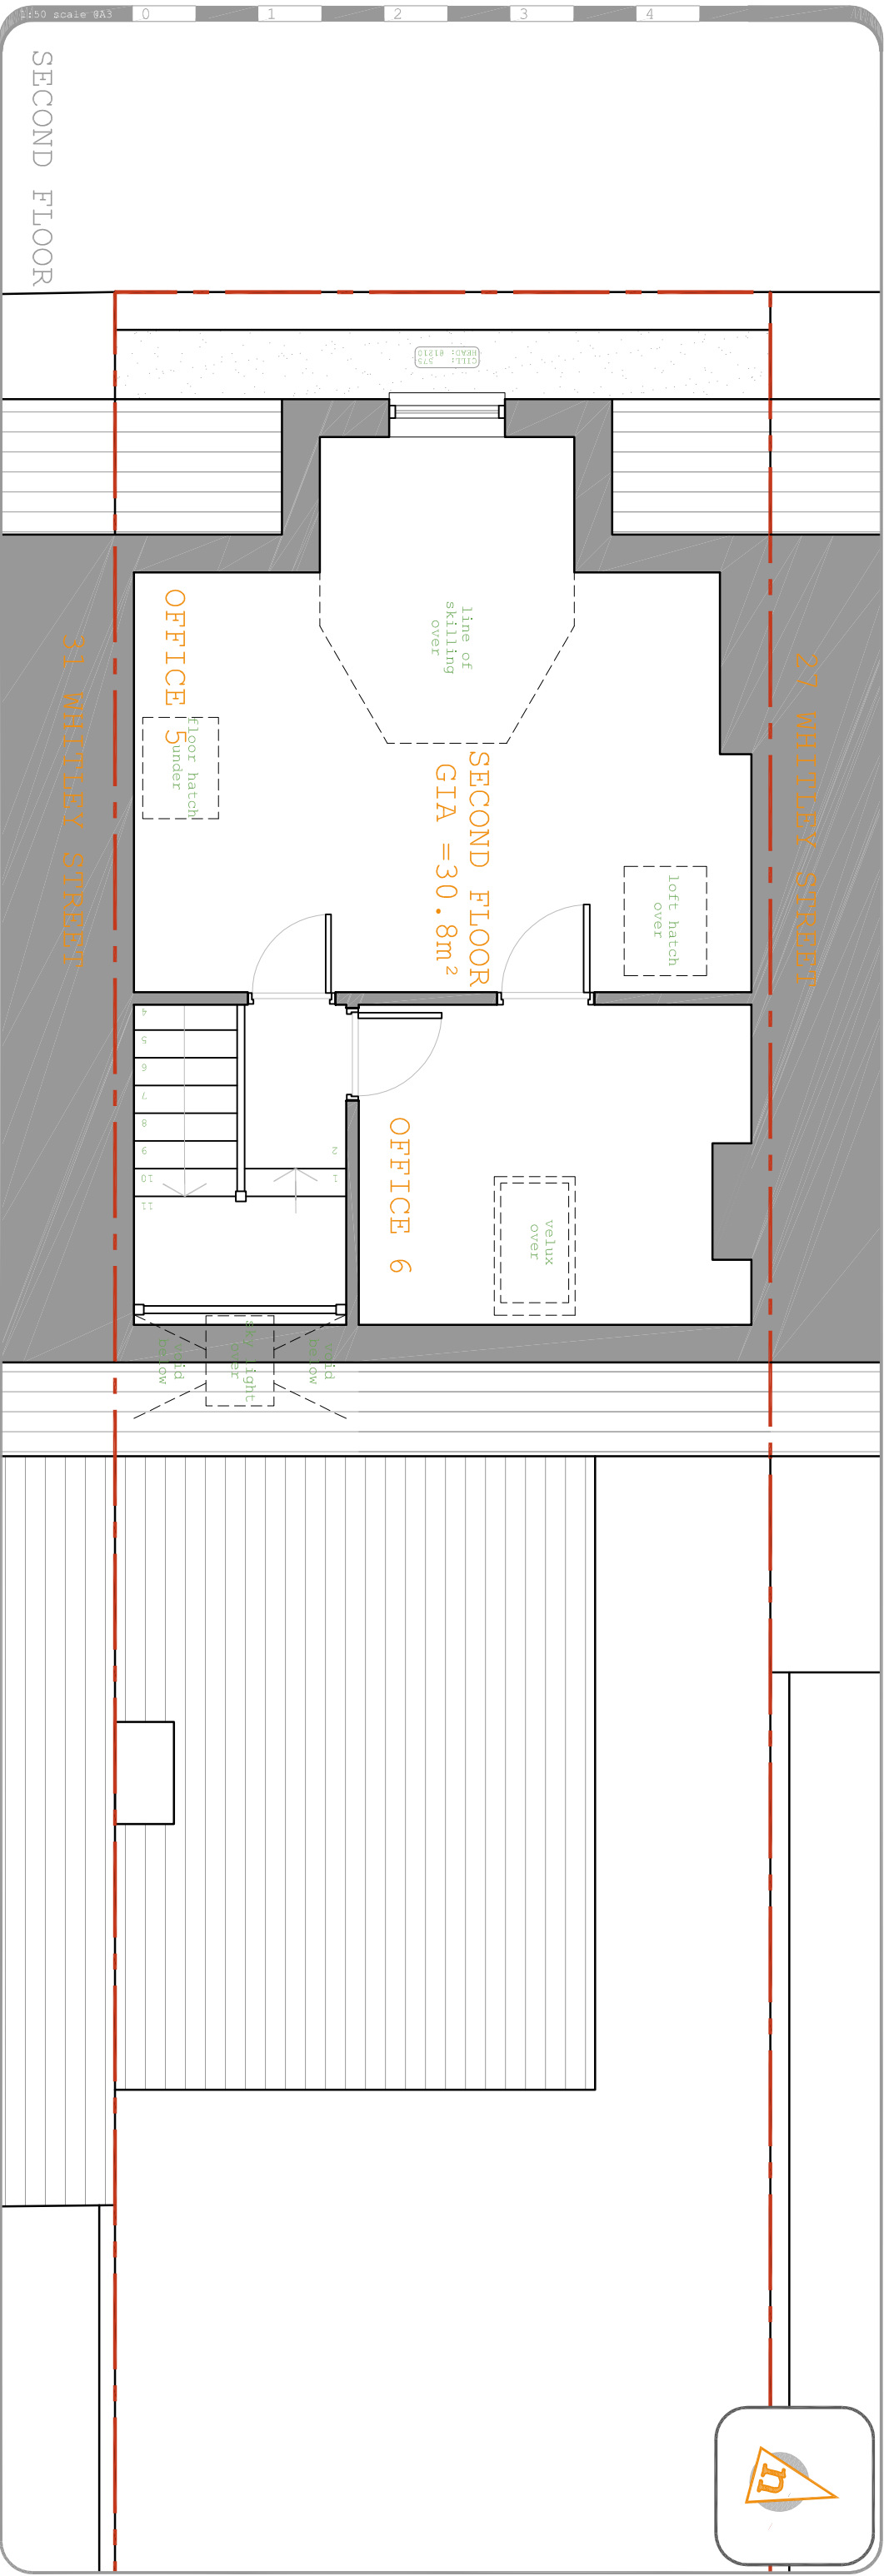





colony architects
RIBA #

NEW: colony architects is a collaborative of architects and designers with an objective to find out more via our beautiful website
contact: info@colonyarchitects.com
tel: 01380 515372
tel: 01773 255328
tel: 0118 260328
250 SOUTH OAK WAY
OXFORD OX2 6DZ

colony architects has been awarded the safety and proposed the design to a third of the total project. The design and construction of the building should be based on the design and construction of the building.
colony architects has been awarded the safety and proposed the design to a third of the total project. The design and construction of the building should be based on the design and construction of the building.

29 Whitley Street
Reading RG2 0EG
plans and section
As Existing

July 2019
553-01-01
planning
NDE EGM
colony architects

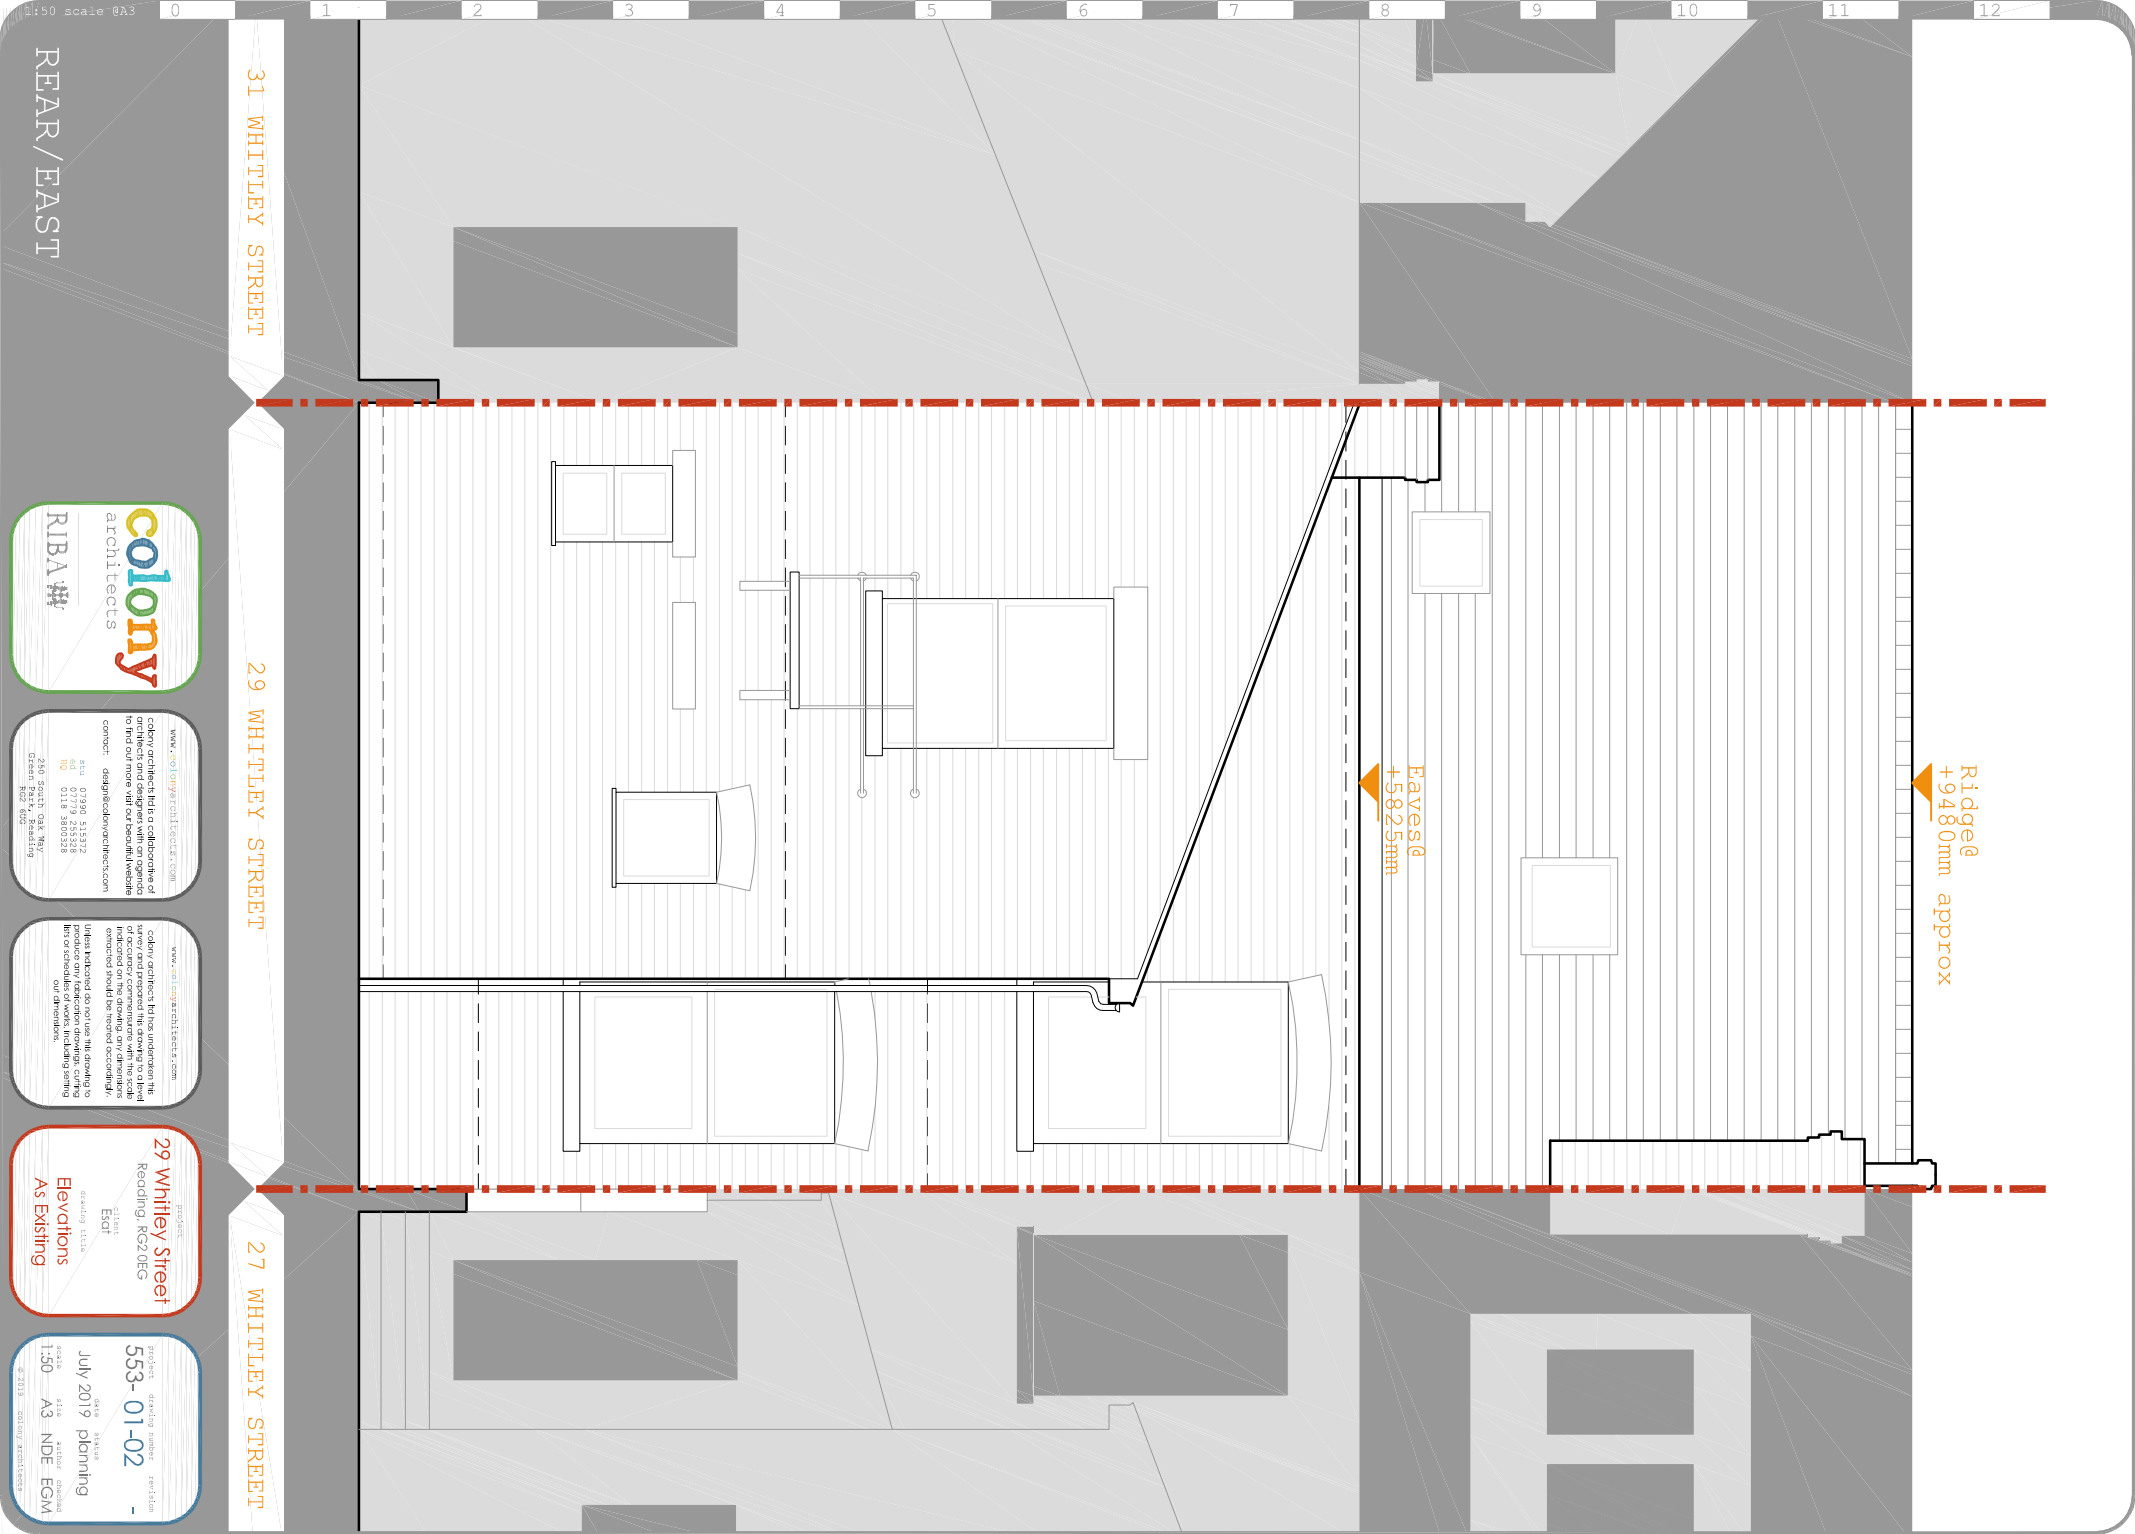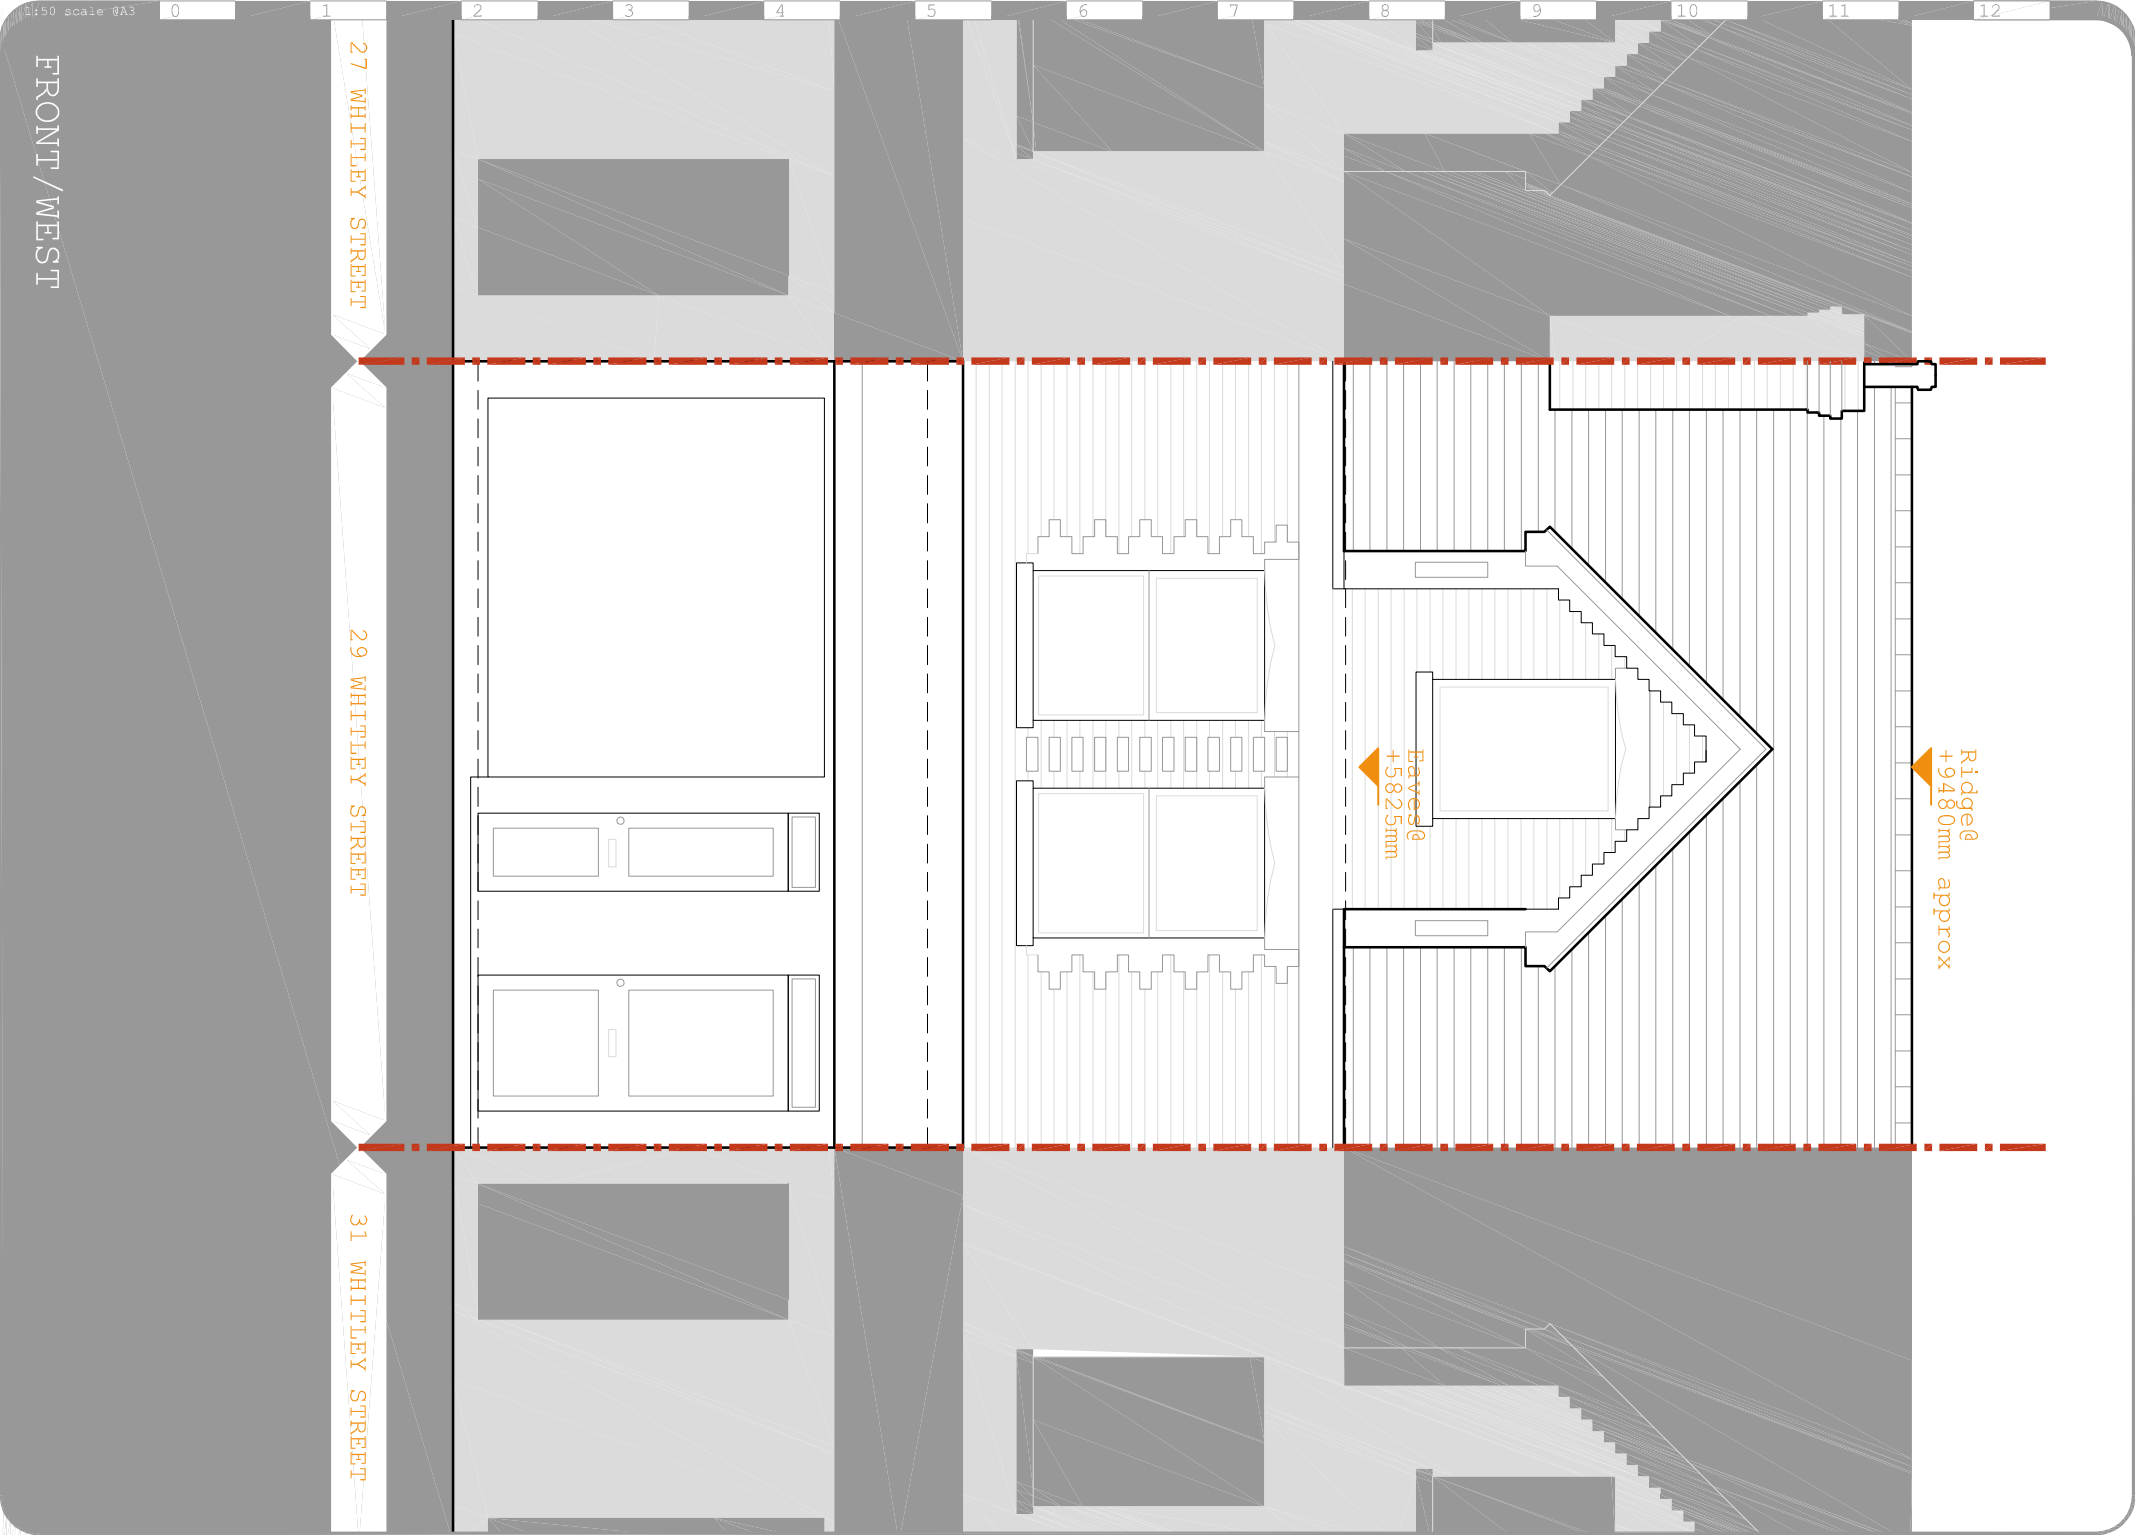

colony architects
RIBA #

www.colonyarchitects.com
colony architects ltd is a collective of architects and designers with an ongoing to find out more visit our beautiful website contact: design@colonyarchitects.com
tel 01793 515372
tel 01793 255328
tel 0118 980328
280 SOUTH OAK WAY
CROFT ROAD
B22 6QS

www.colonyarchitects.com
colony architects ltd is a collective of architects and designers with an ongoing to find out more visit our beautiful website contact: design@colonyarchitects.com
tel 01793 515372
tel 01793 255328
tel 0118 980328
280 SOUTH OAK WAY
CROFT ROAD
B22 6QS

29 Whitley Street
Reading RG2 0EG
Elevations
As Existing

July 2019
553-01-02
planning
1:50 - AS NDE EGM
2-213 - colony architects