





Proposed front (south) elevation

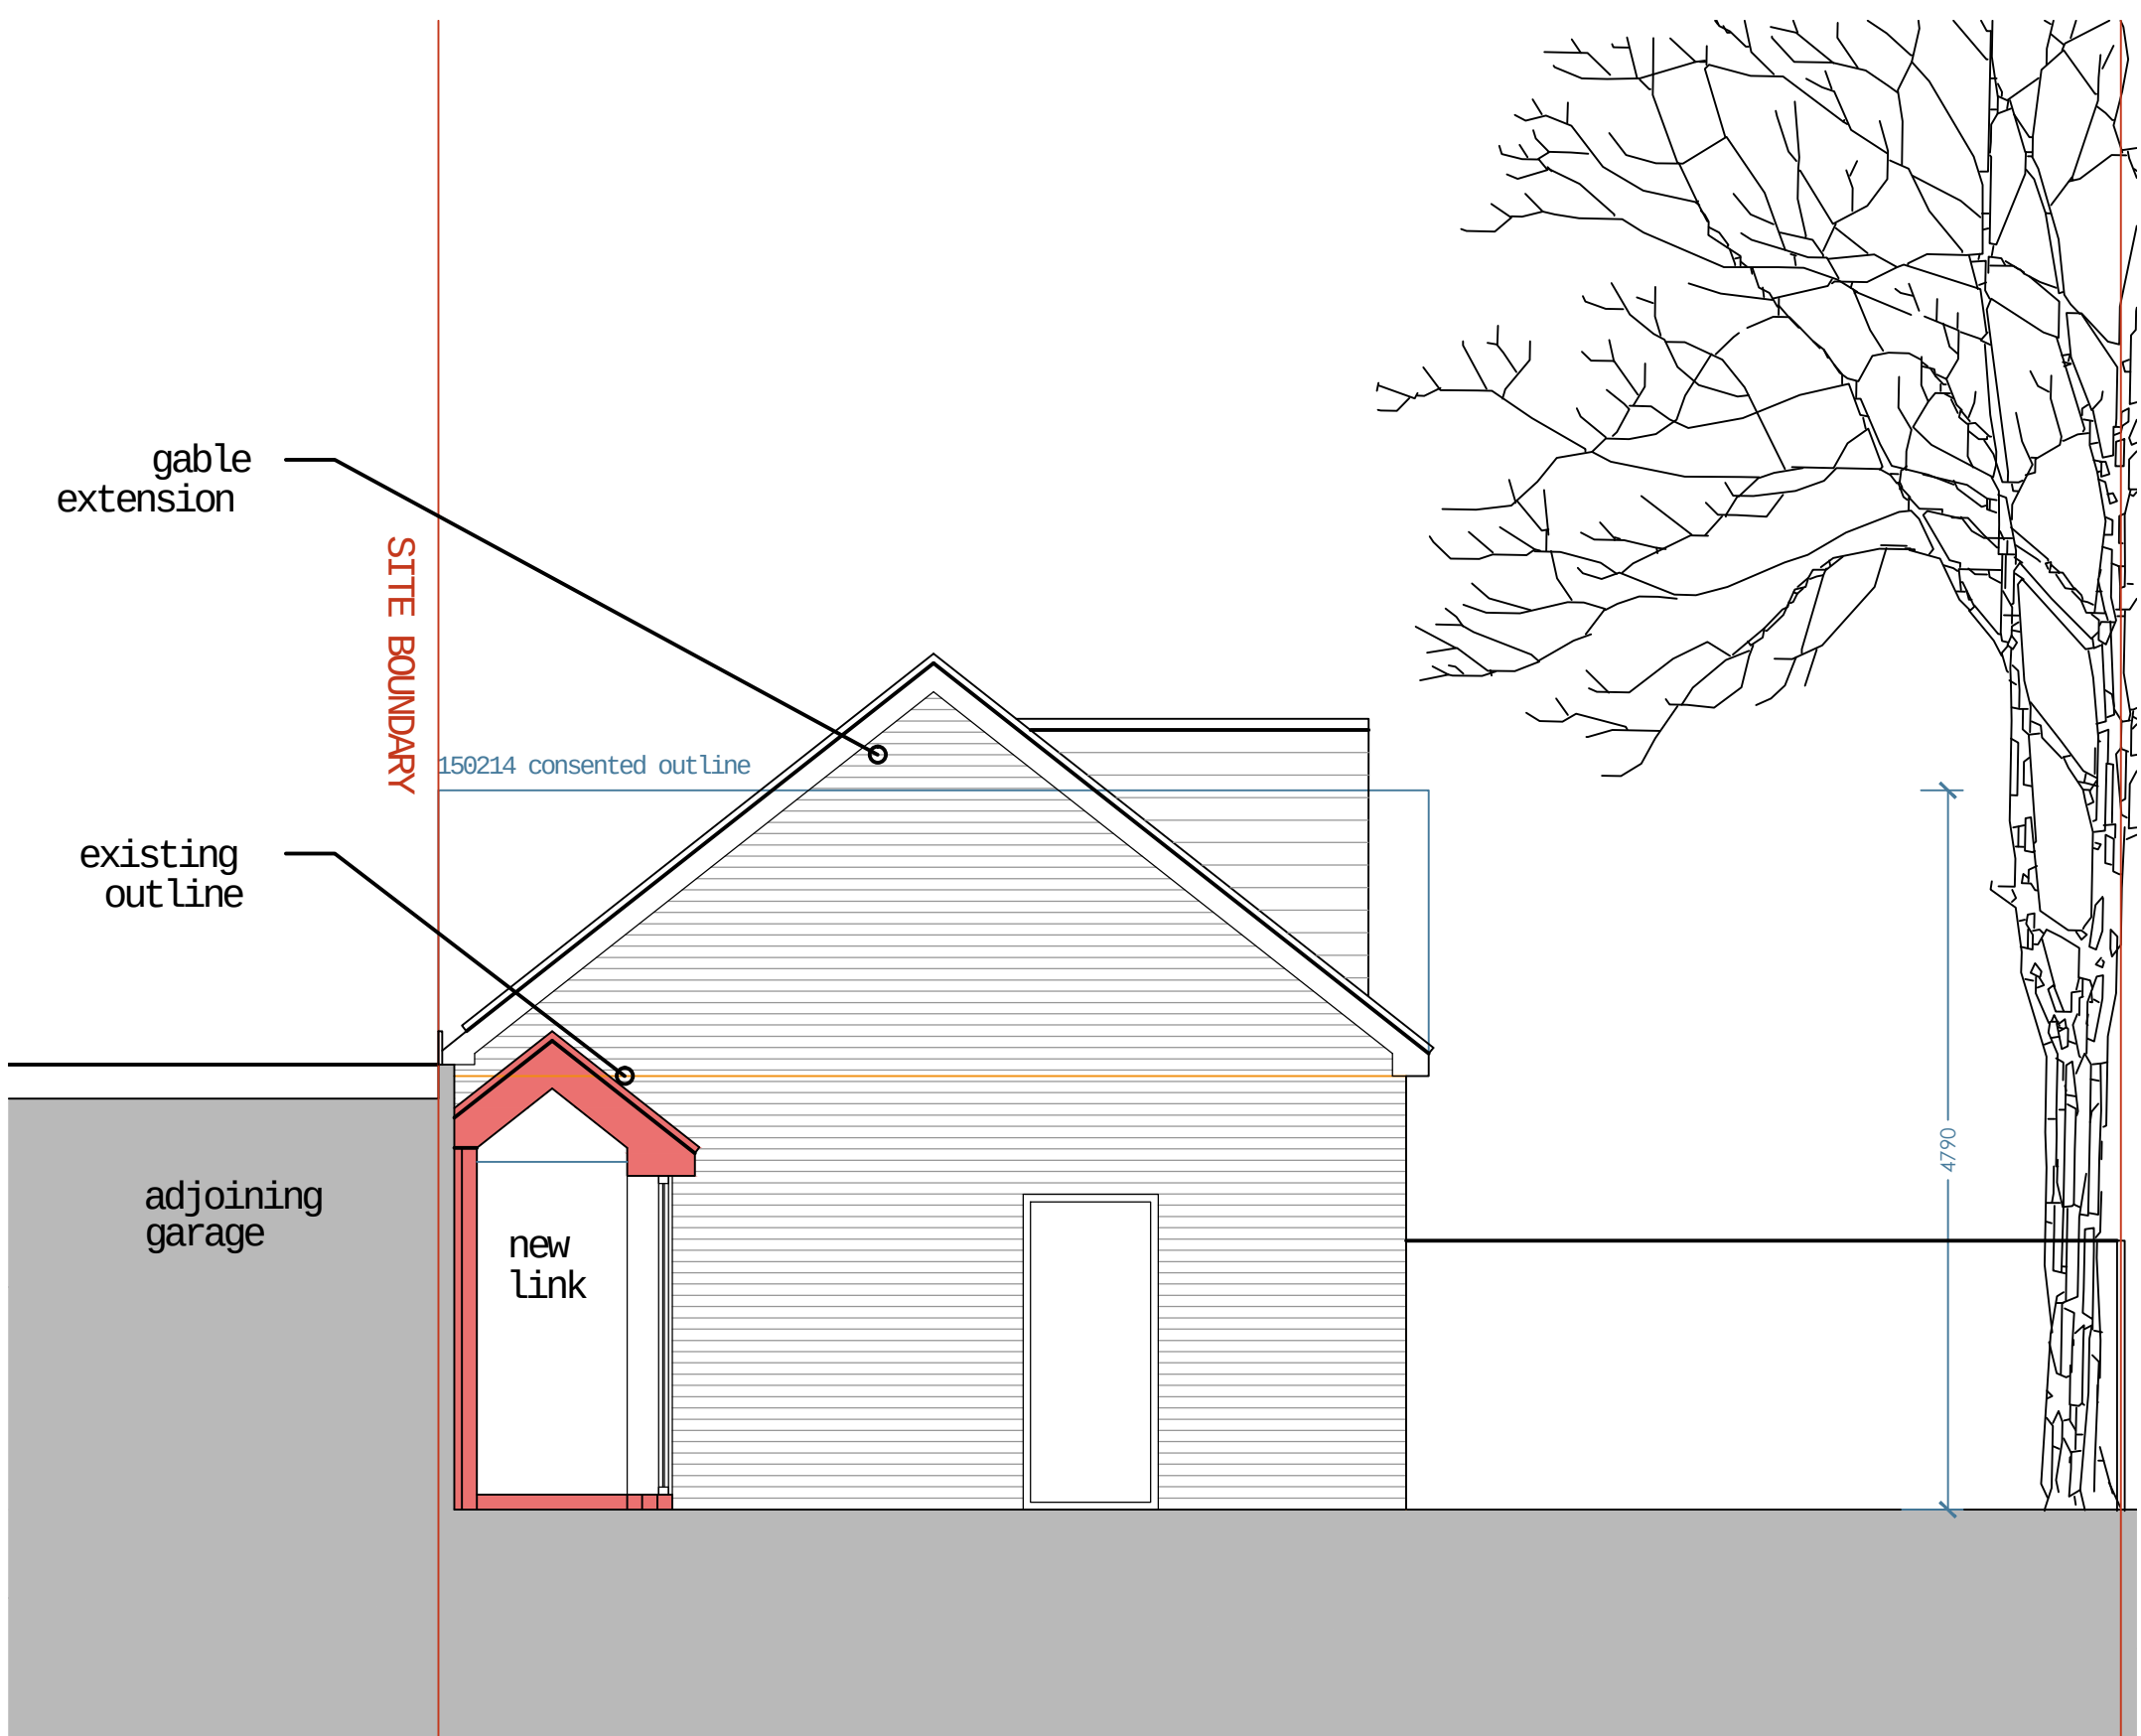

Proposed side (west) elevation

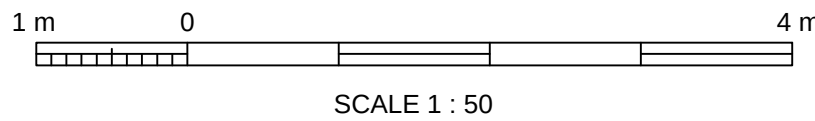


REV	DATE	DRN	CHKD	APPD	DESCRIPTION
C	22.11.19	JA	DA	JA	REAR DORMER REMOVED
B	04.10.19	JA	DA	JA	ISSUED WITH STORAGE DOOR MOVED
A	30.09.19	JA	GS	JA	ISSUED FOR PLANNING APPROVAL

DRAWING STATUS


For Approval



E: info@bluebirdengineering.co.uk
T: 0118 9583 551 F: 0118 9583 563
A: 110 London Street, Reading, RG1 4SJ

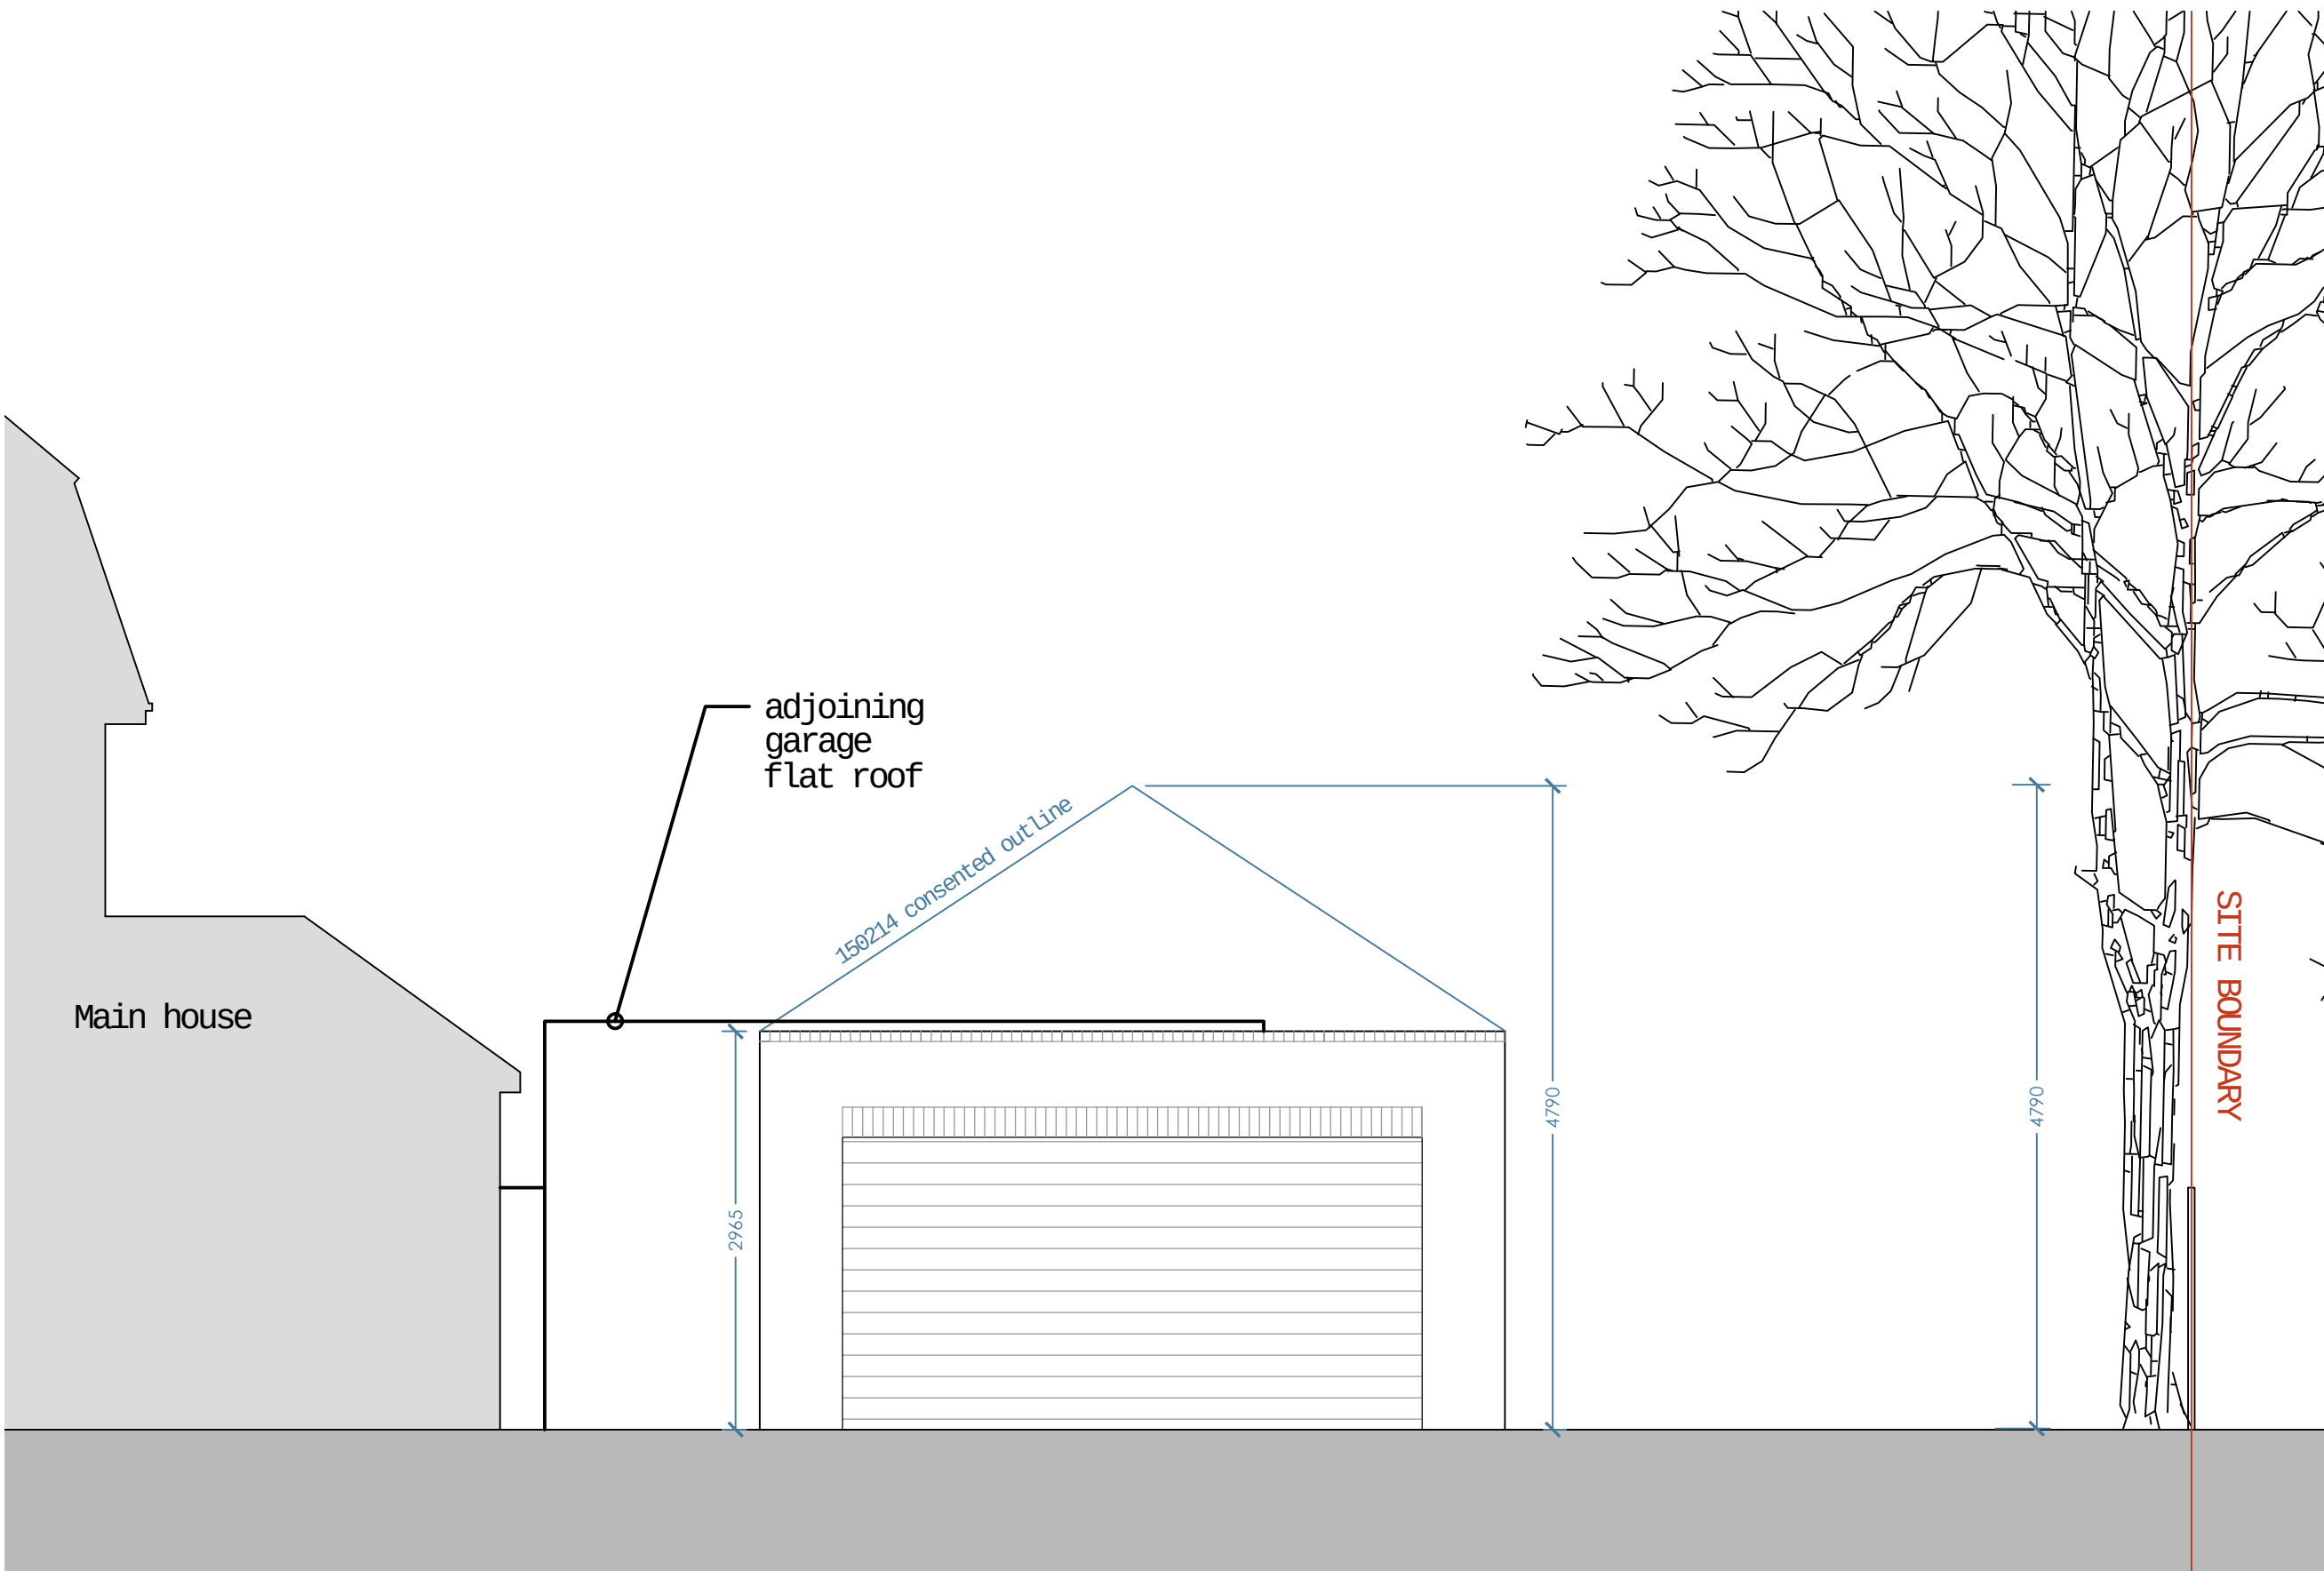

Existing Front Elevation

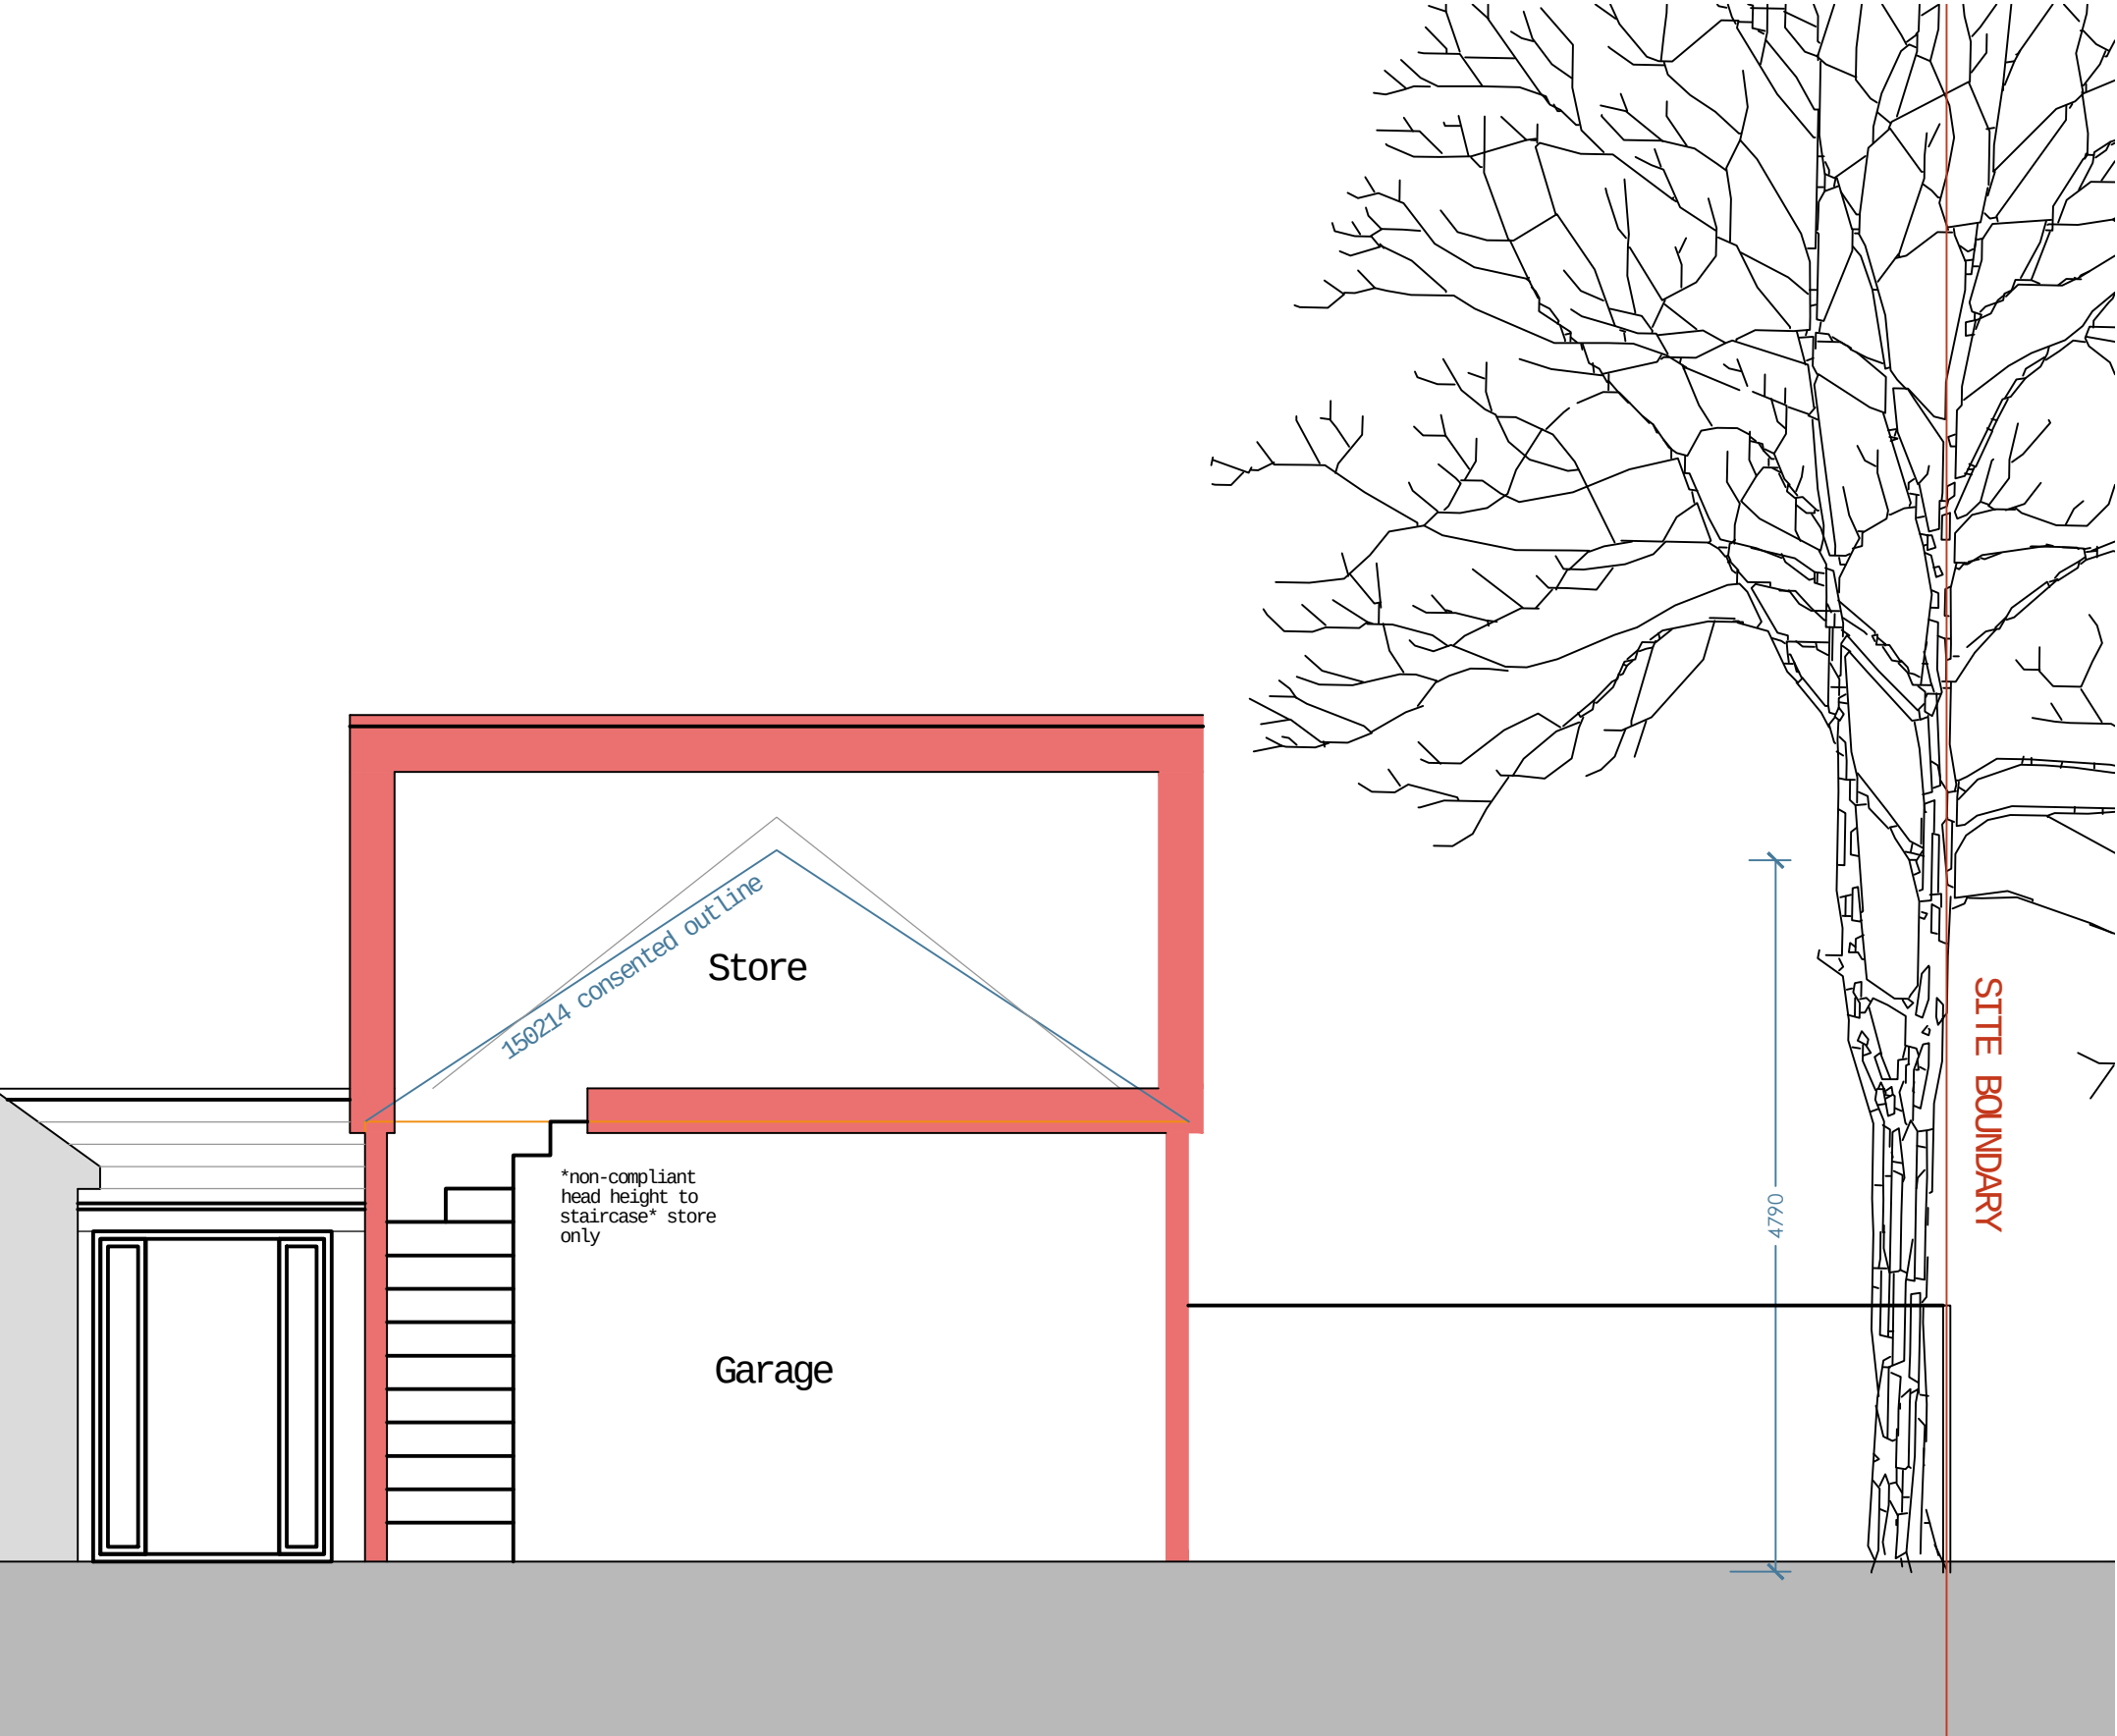

Typical section

CLIENT	Mr Chima	
PROJECT	51 Christchurch Road Reading	
TITLE	Existing & Proposed Elevations & Sections	
DRAWN	JA	DATE Sept 19
DRG NO	A-1100	
SCALE	1:50 @ A1	REV C