



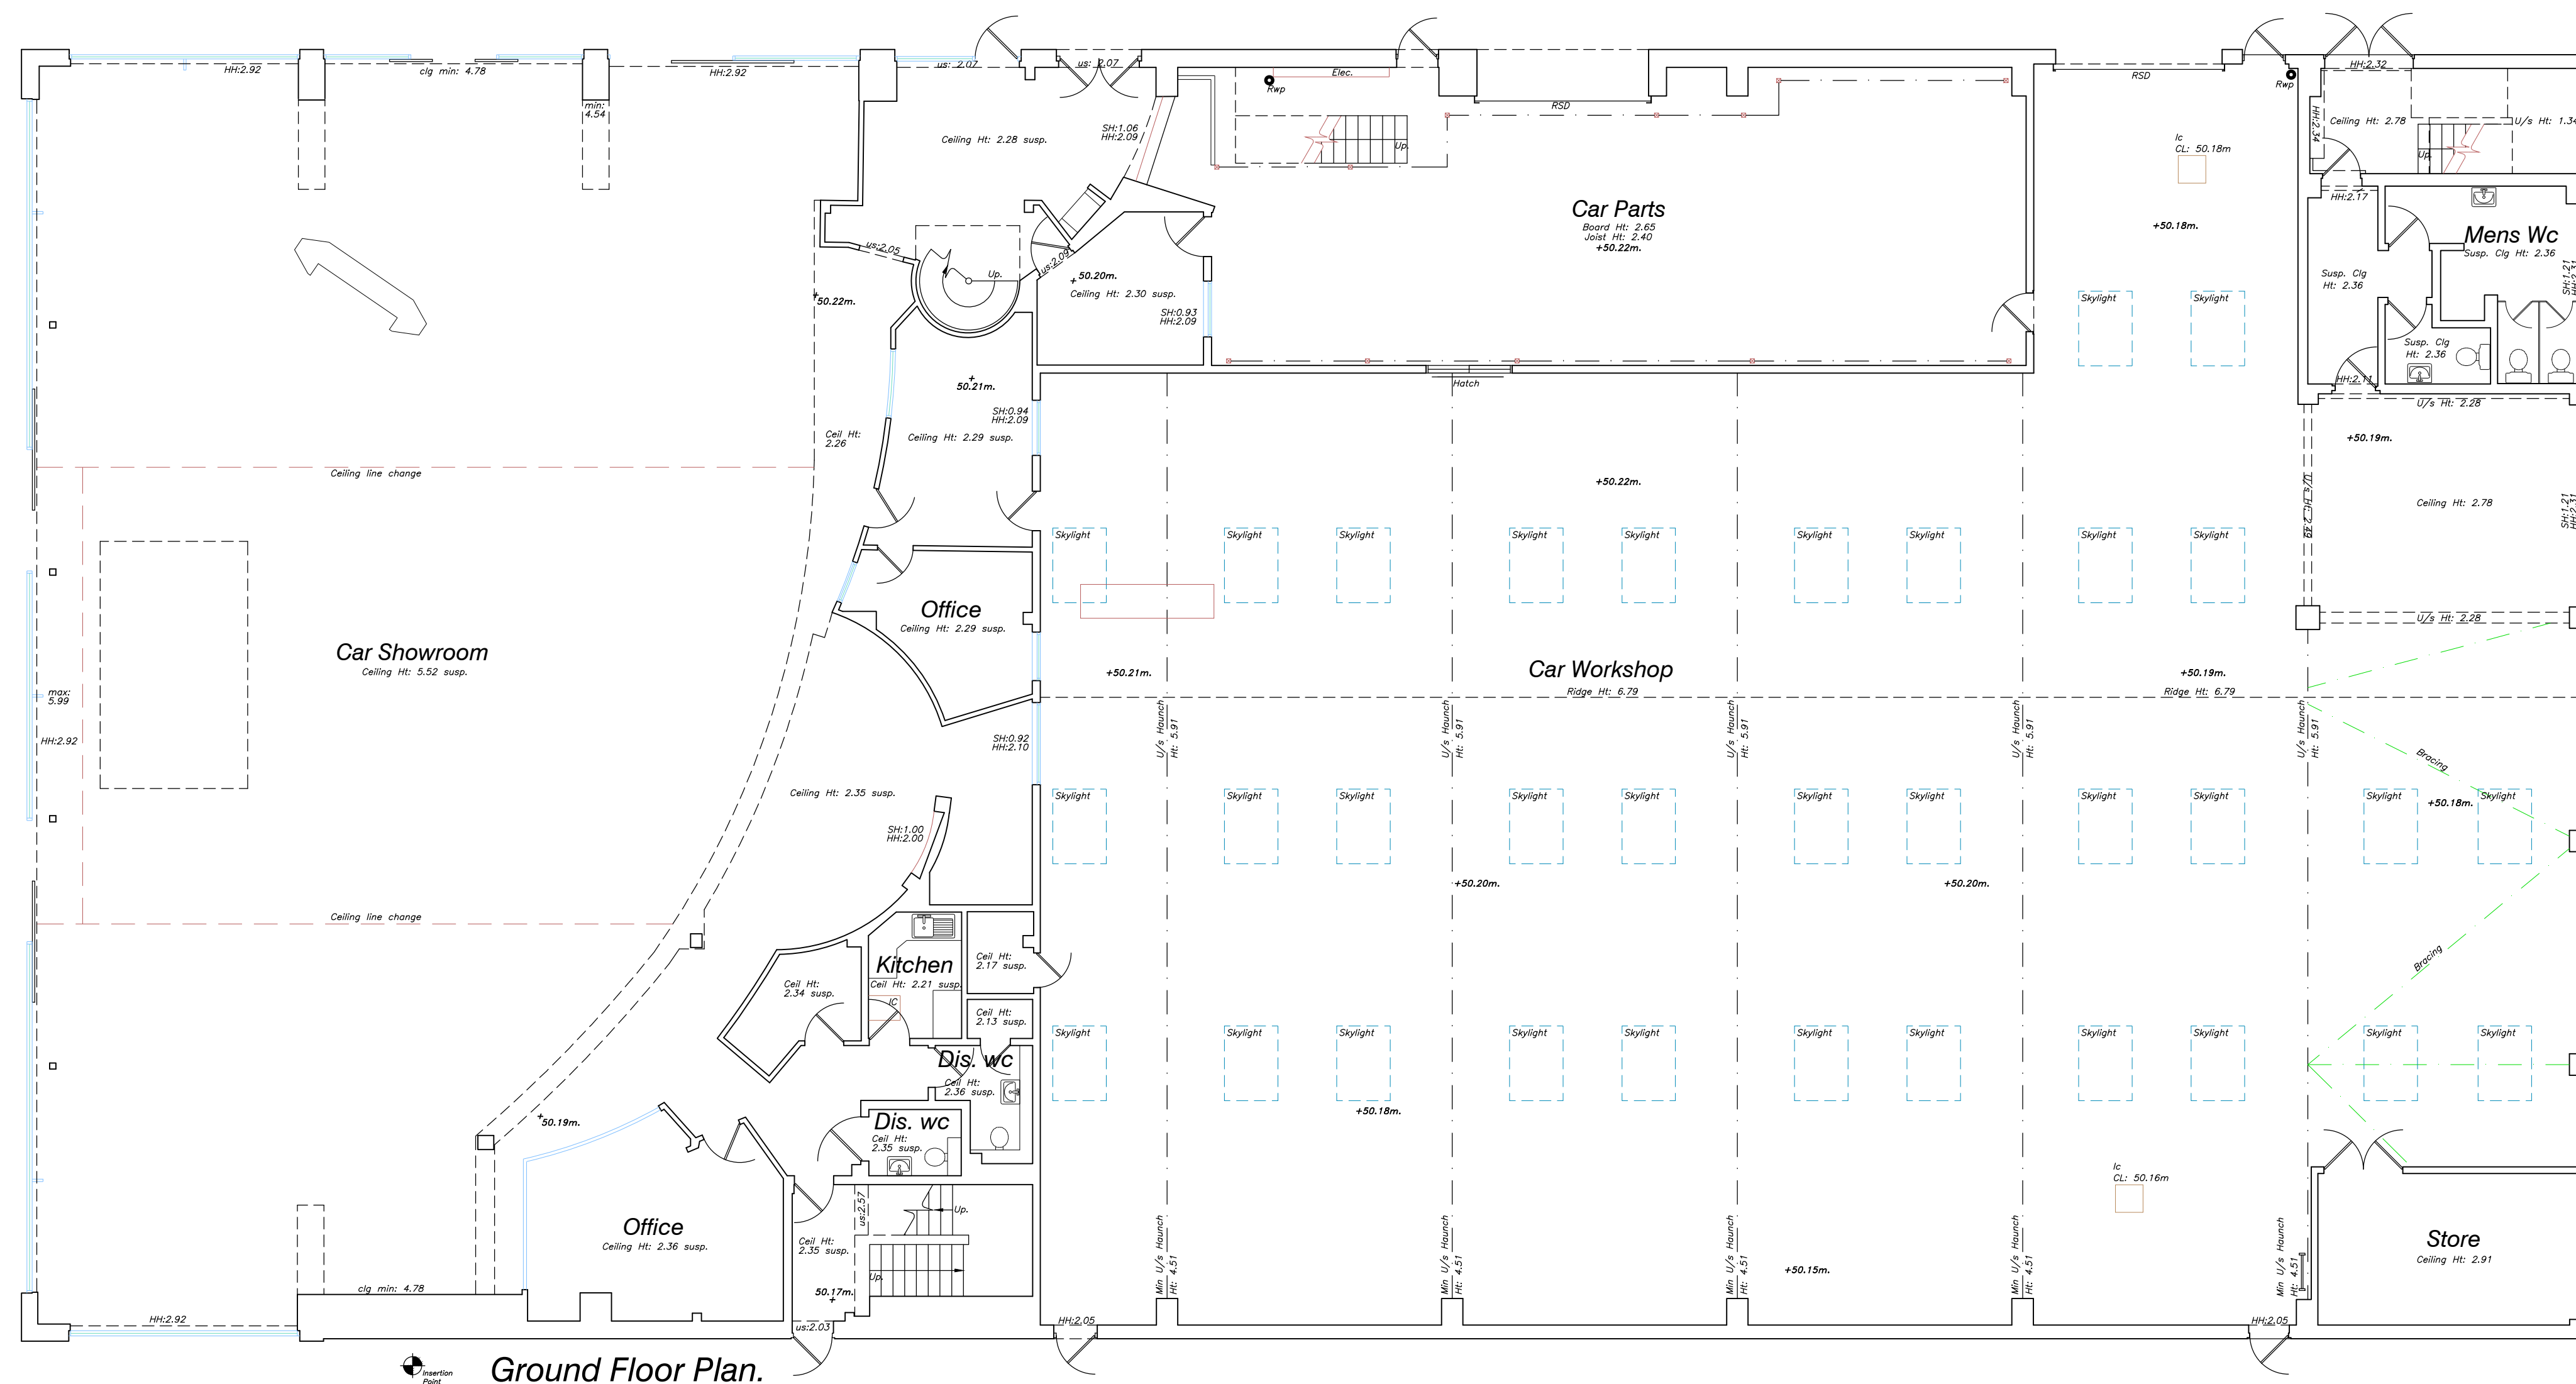


Ground Floor Plan.

DISCLAIMER NOTES:
DRAWING SUBJECT TO FOLLOWING CONDITIONS:


SITE LEVEL SURVEY
MEASURED BUILDING SURVEY
CONFIRMATION OF LEGAL BOUNDARY & EASEMENTS
GROUND INVESTIGATION BY OTHERS
STATUTORY AUTHORITY SERVICES INVESTIGATION
PLANNING AUTHORITY COMMENTS/REVIEW
HIGHWAY AUTHORITY COMMENTS/REVIEW
CONSERVATION OFFICER COMMENTS/REVIEW
FLOOD RISK ASSESSMENT
PARTY WALL ACT 1996

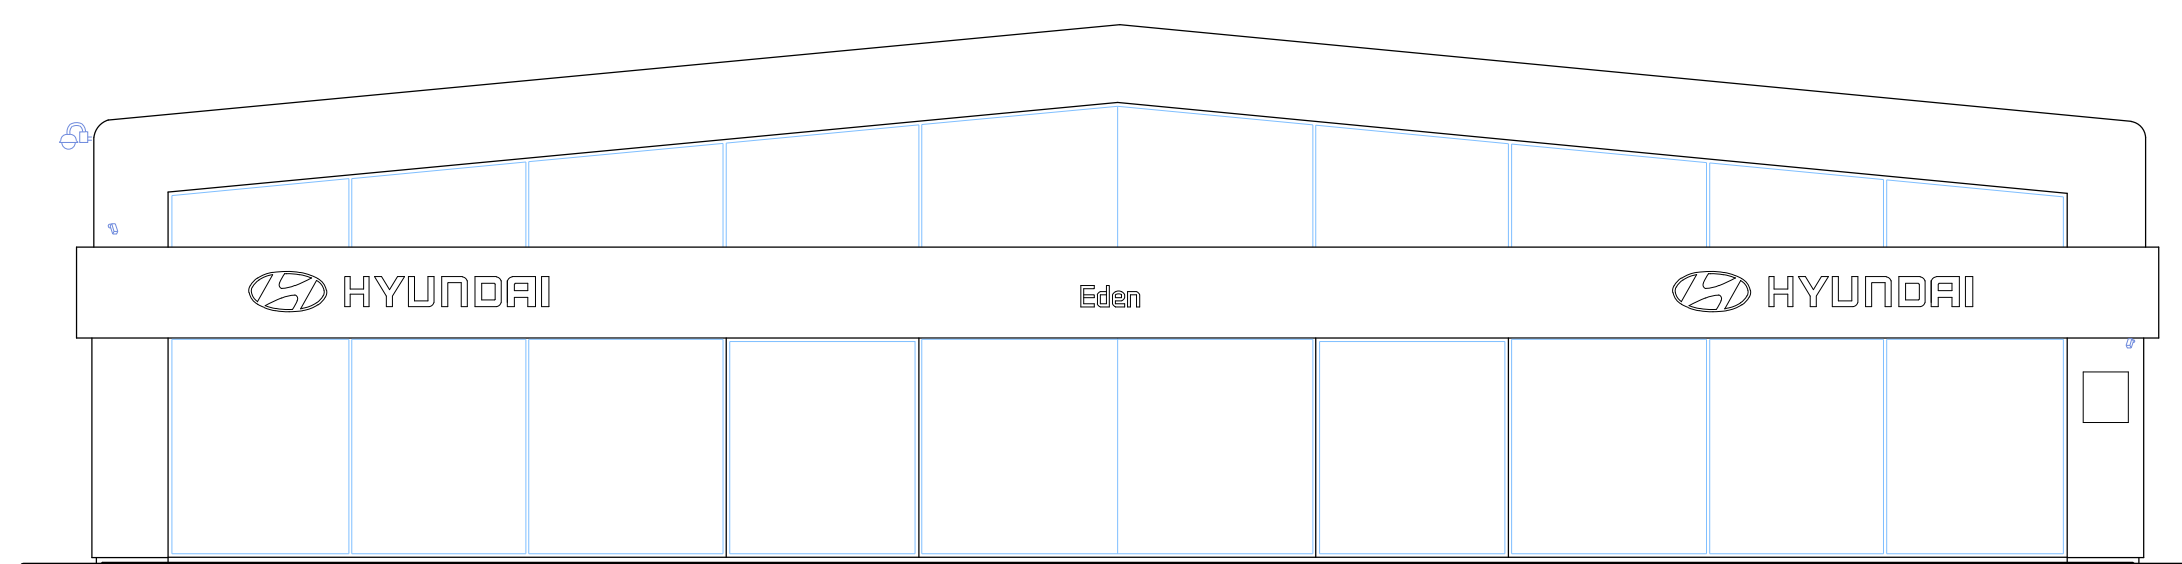



Datum: 48.00m.
Elevation 2.

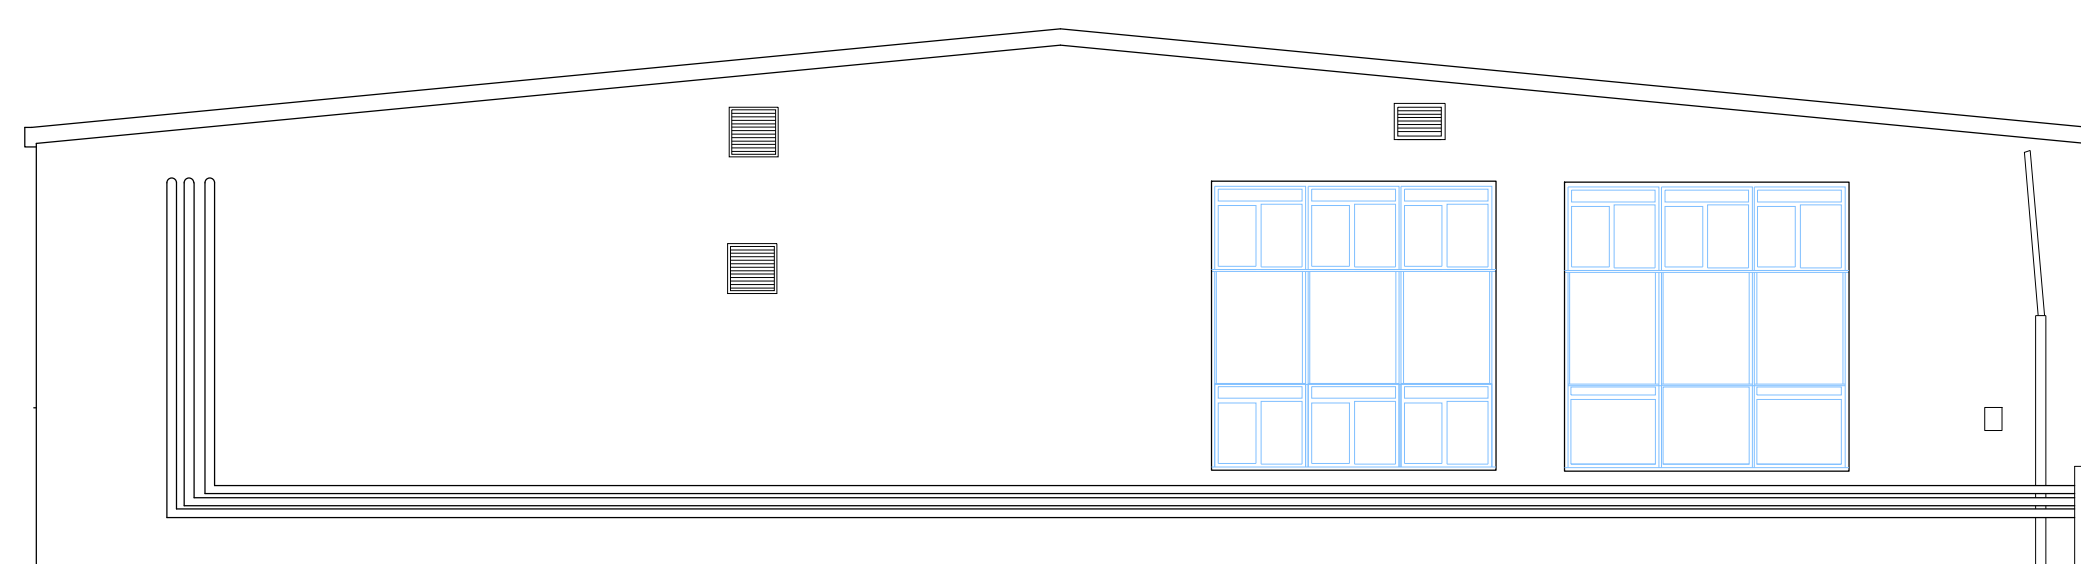

Datum: 48.00m.
Elevation 4.

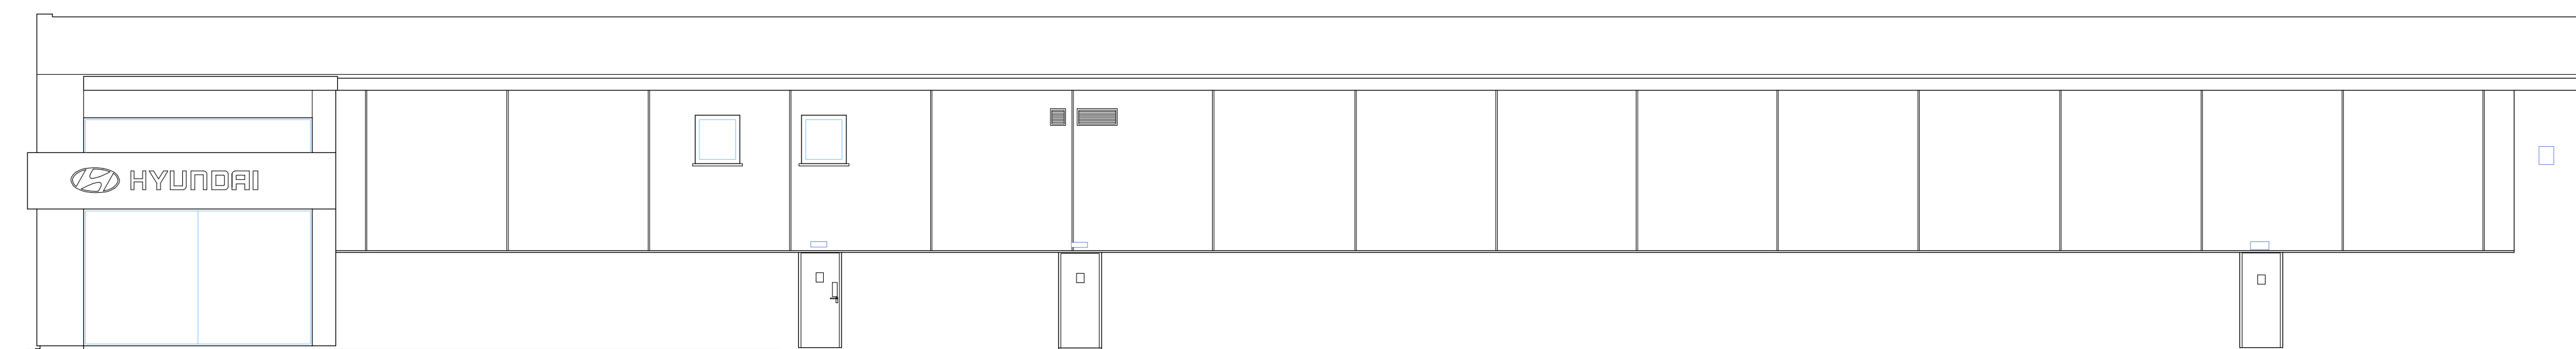

Datum: 48.00m.
Elevation 3.

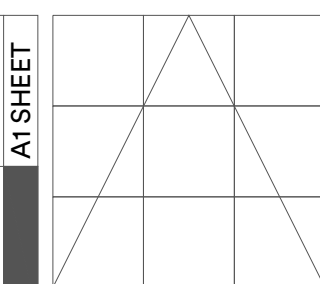 

Axon Architects

Spaces Northgate House
2nd & 3rd Floors, Northgate House
Upper Borough Walls, Bath, BA1 1RG, England.
T: 07903 073451
E: studio@axonarchitects.co.uk
W: www.axonarchitects.co.uk

CLIENT			
EDEN Motor Group			
PROJECT			
Proposed Alterations to existing Dealership for the provision of Hyundai & Mazda Showroom Rose Kiln Lane, Reading			
STATUS			
Survey	24-03-2020	DATE	
DRAWING			
Greenhatch	CHECKED	SCALE	
	-	1:100	
DRAWING			
Existing Ground Floor Plan and Elevations			
DRAWING No.			REVISION
191403-PL02			A