




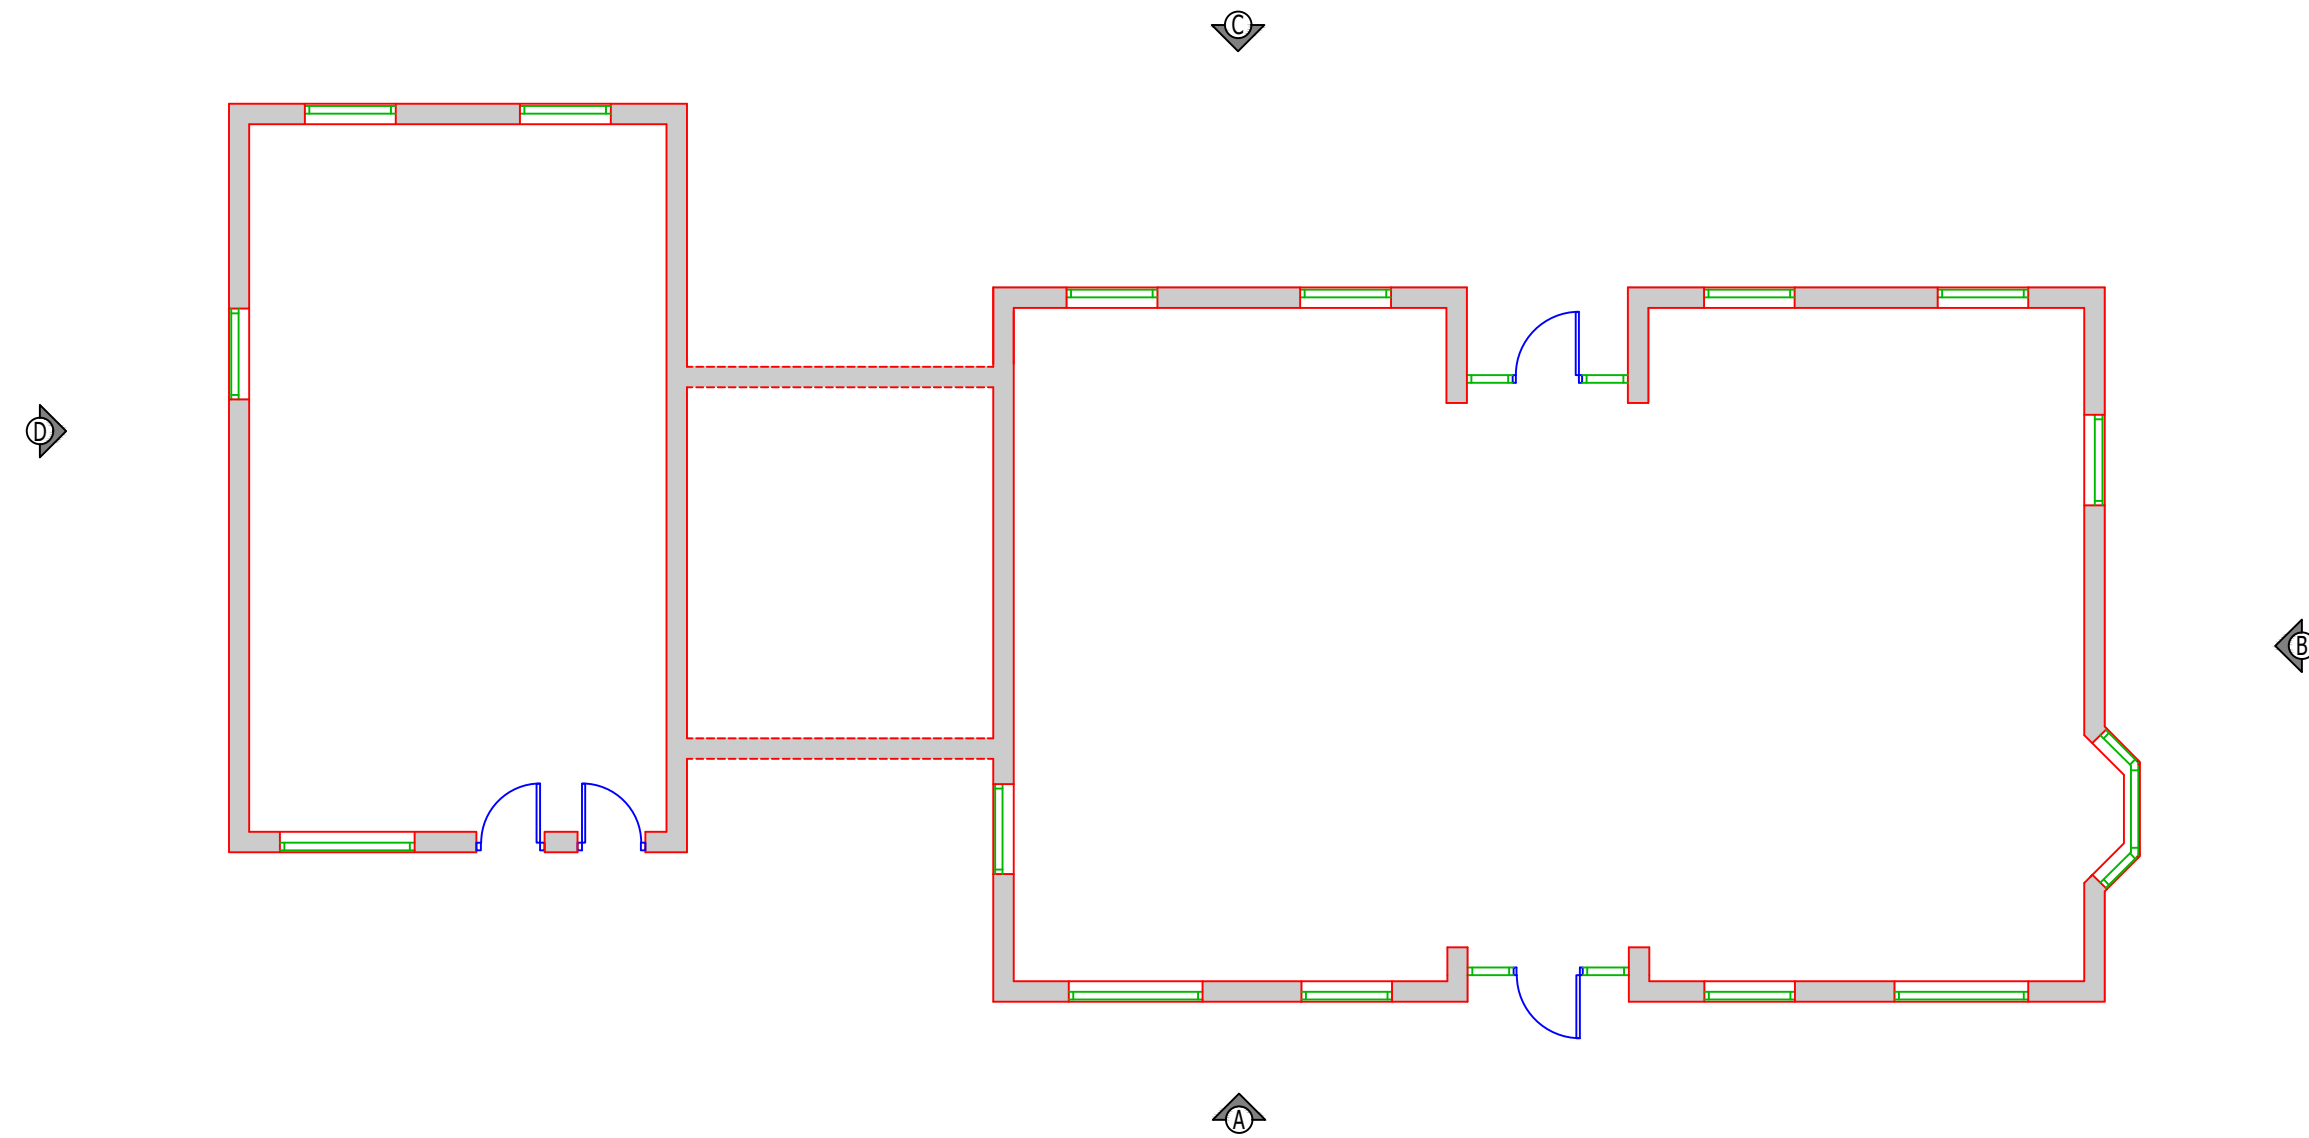


1-6 Mullion Court
Existing Layout
1:100

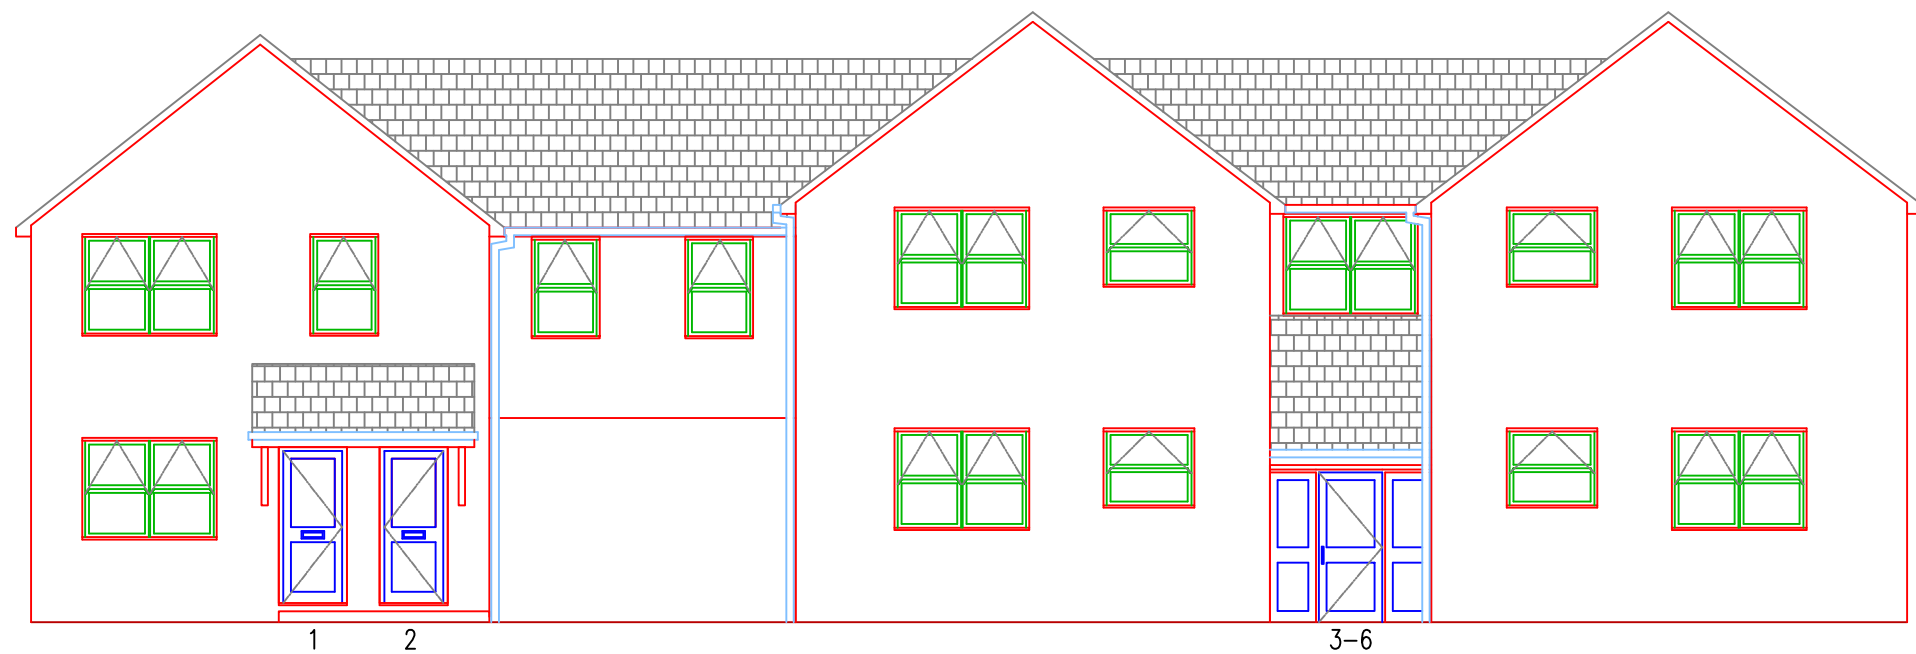


1-6 Mullion Court
Existing Front Elevation
View A - 1:100

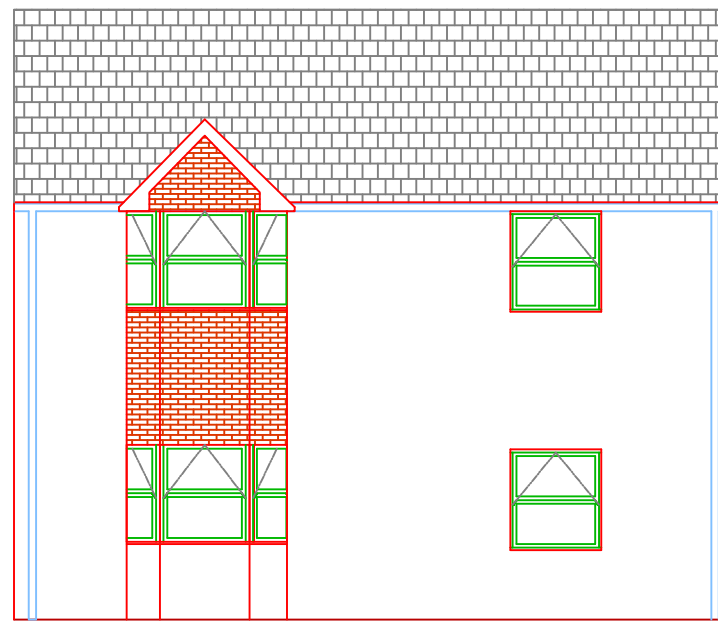


1-6 Mullion Court
Existing Side Elevation
View B - 1:100

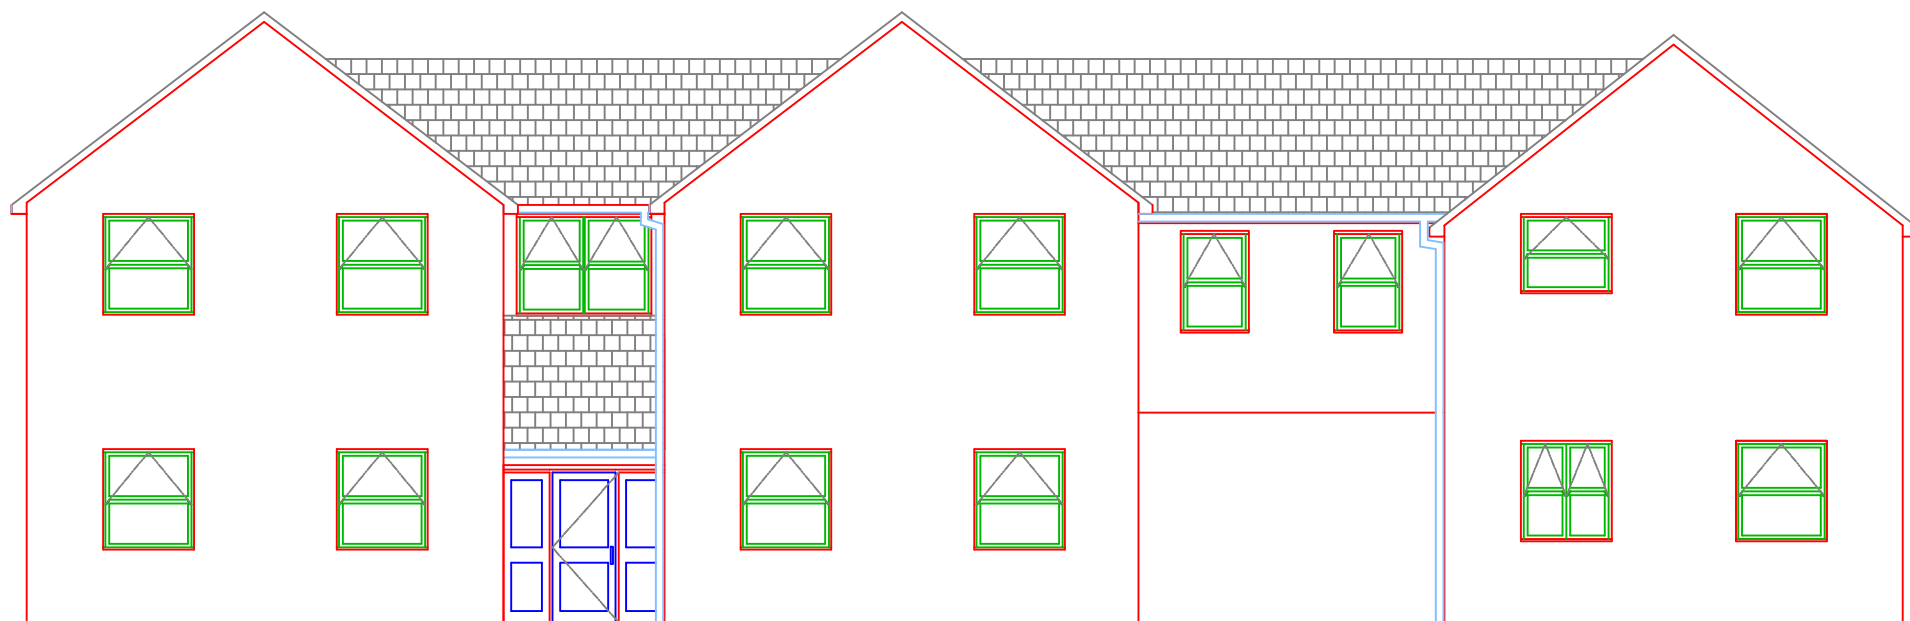

1-6 Mullion Court
Existing Rear Elevation
View C - 1:100

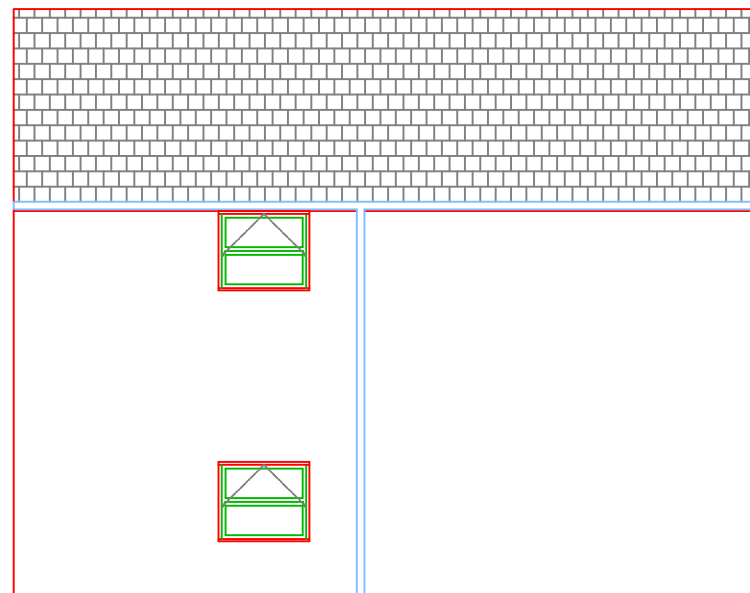

1-6 Mullion Court
Existing Side Elevation
View D - 1:100

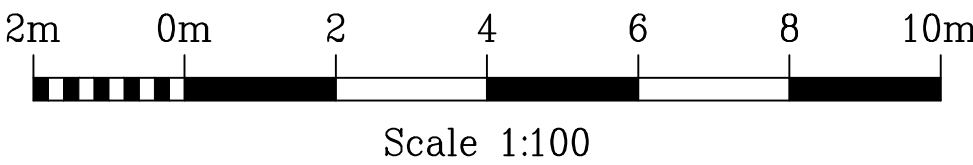

Rev.	Description	Date

Do not scale from this drawing. Dimensions to be verified on site by contractor prior to commencement of work.
This drawing is the copyright of the practice and may not be reproduced in part or in whole without the prior written consent of the practice.
©2019 Faithorn Farrell Timms LLP



Faithorn Farrell Timms

Central Court
1 Knoll Rise
ORPINGTON
Kent BR6 0JA
T 01689 885080
F 01689 885081

Client	METROPOLITAN THAMES VALLEY		
Project	1-6 MULLION COURT READING RG1 7YF		
Drawing Title	EXISTING LAYOUT AND ELEVATIONS VIEWS A-D		
Date	30/10/19	Scale	1:100 @ A1
Drawn By	EK	Checked By	GB
Project No.	T1-5161	Drawing No.	2
		Rev.	