



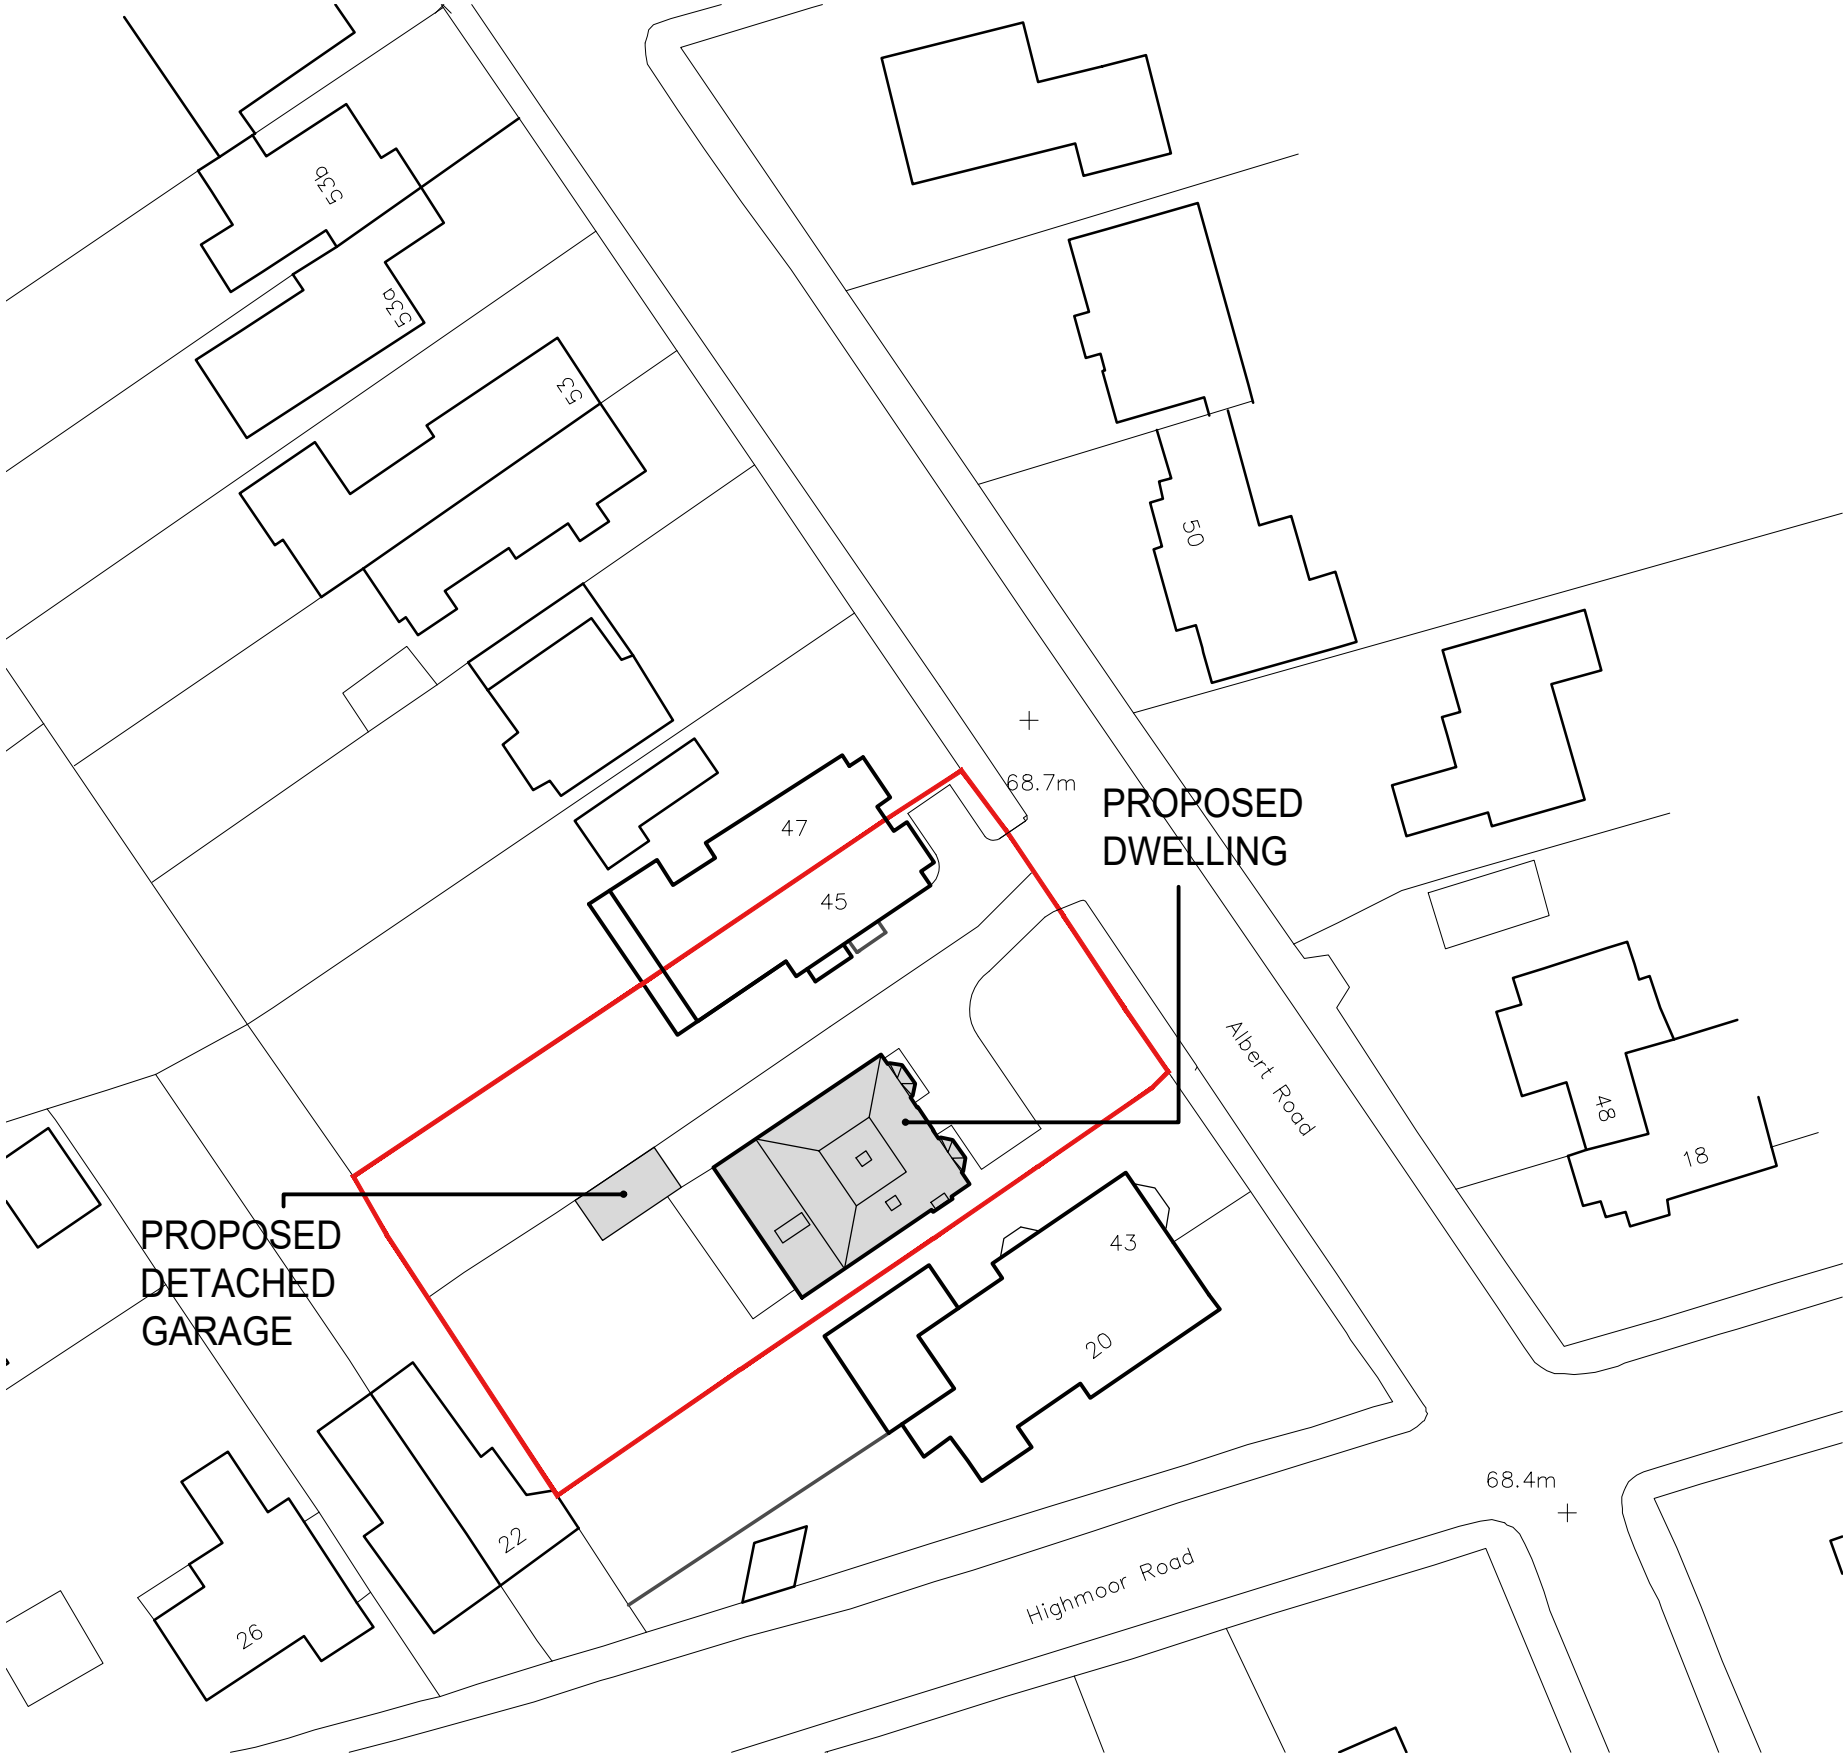

Site Plan 1:500

1:500 scale Bar
This Drawing has been produced for printing onto A3 size paper,

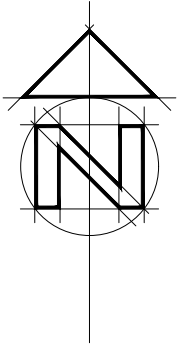

Disclaimer
THIS DRAWING MUST NOT BE SCALED UNLESS ISSUED FOR PLANNING PURPOSES.
ALL DIMENSIONS ARE TO BE VERIFIED PRIOR TO SETTING OUT, COMMENCING
WORK, OR PRODUCTION OF FABRICATION DRAWINGS.
REPORT ANY DISCREPANCIES TO THE SUPERVISING OFFICER IMMEDIATELY.
DRAWINGS MARKED AS 'DRAFT' ARE FOR APPROVAL ONLY AND NOT ISSUED FOR
CONSTRUCTION PURPOSES. COPYRIGHT ©

Rev	Description	By	Date



Location Plan 1:1250

1:1250 scale Bar
This Drawing has been produced for printing onto A3 size paper,



Day • Tanner LTD ARCHITECTURE AND PLANNING

CLIENT Elegant Homes (Caversham) Ltd
JOB 45a Albert Road, Reading, RG4 7AW
DRG Site and Location Plan

SCALE 1:500/1250 DRAWN GH DATE October 2018

3617 / 205