


2019 © Woodridge Developments Ltd.
Do not scale from this drawing.
All dimensions in millimeters
unless stated otherwise.
We reserve the right to alter detail
to suit production.
All tolerances to be +/- 3mm unless
otherwise specified
Drawings to be read in
conjunction with specification and
detail sheets.

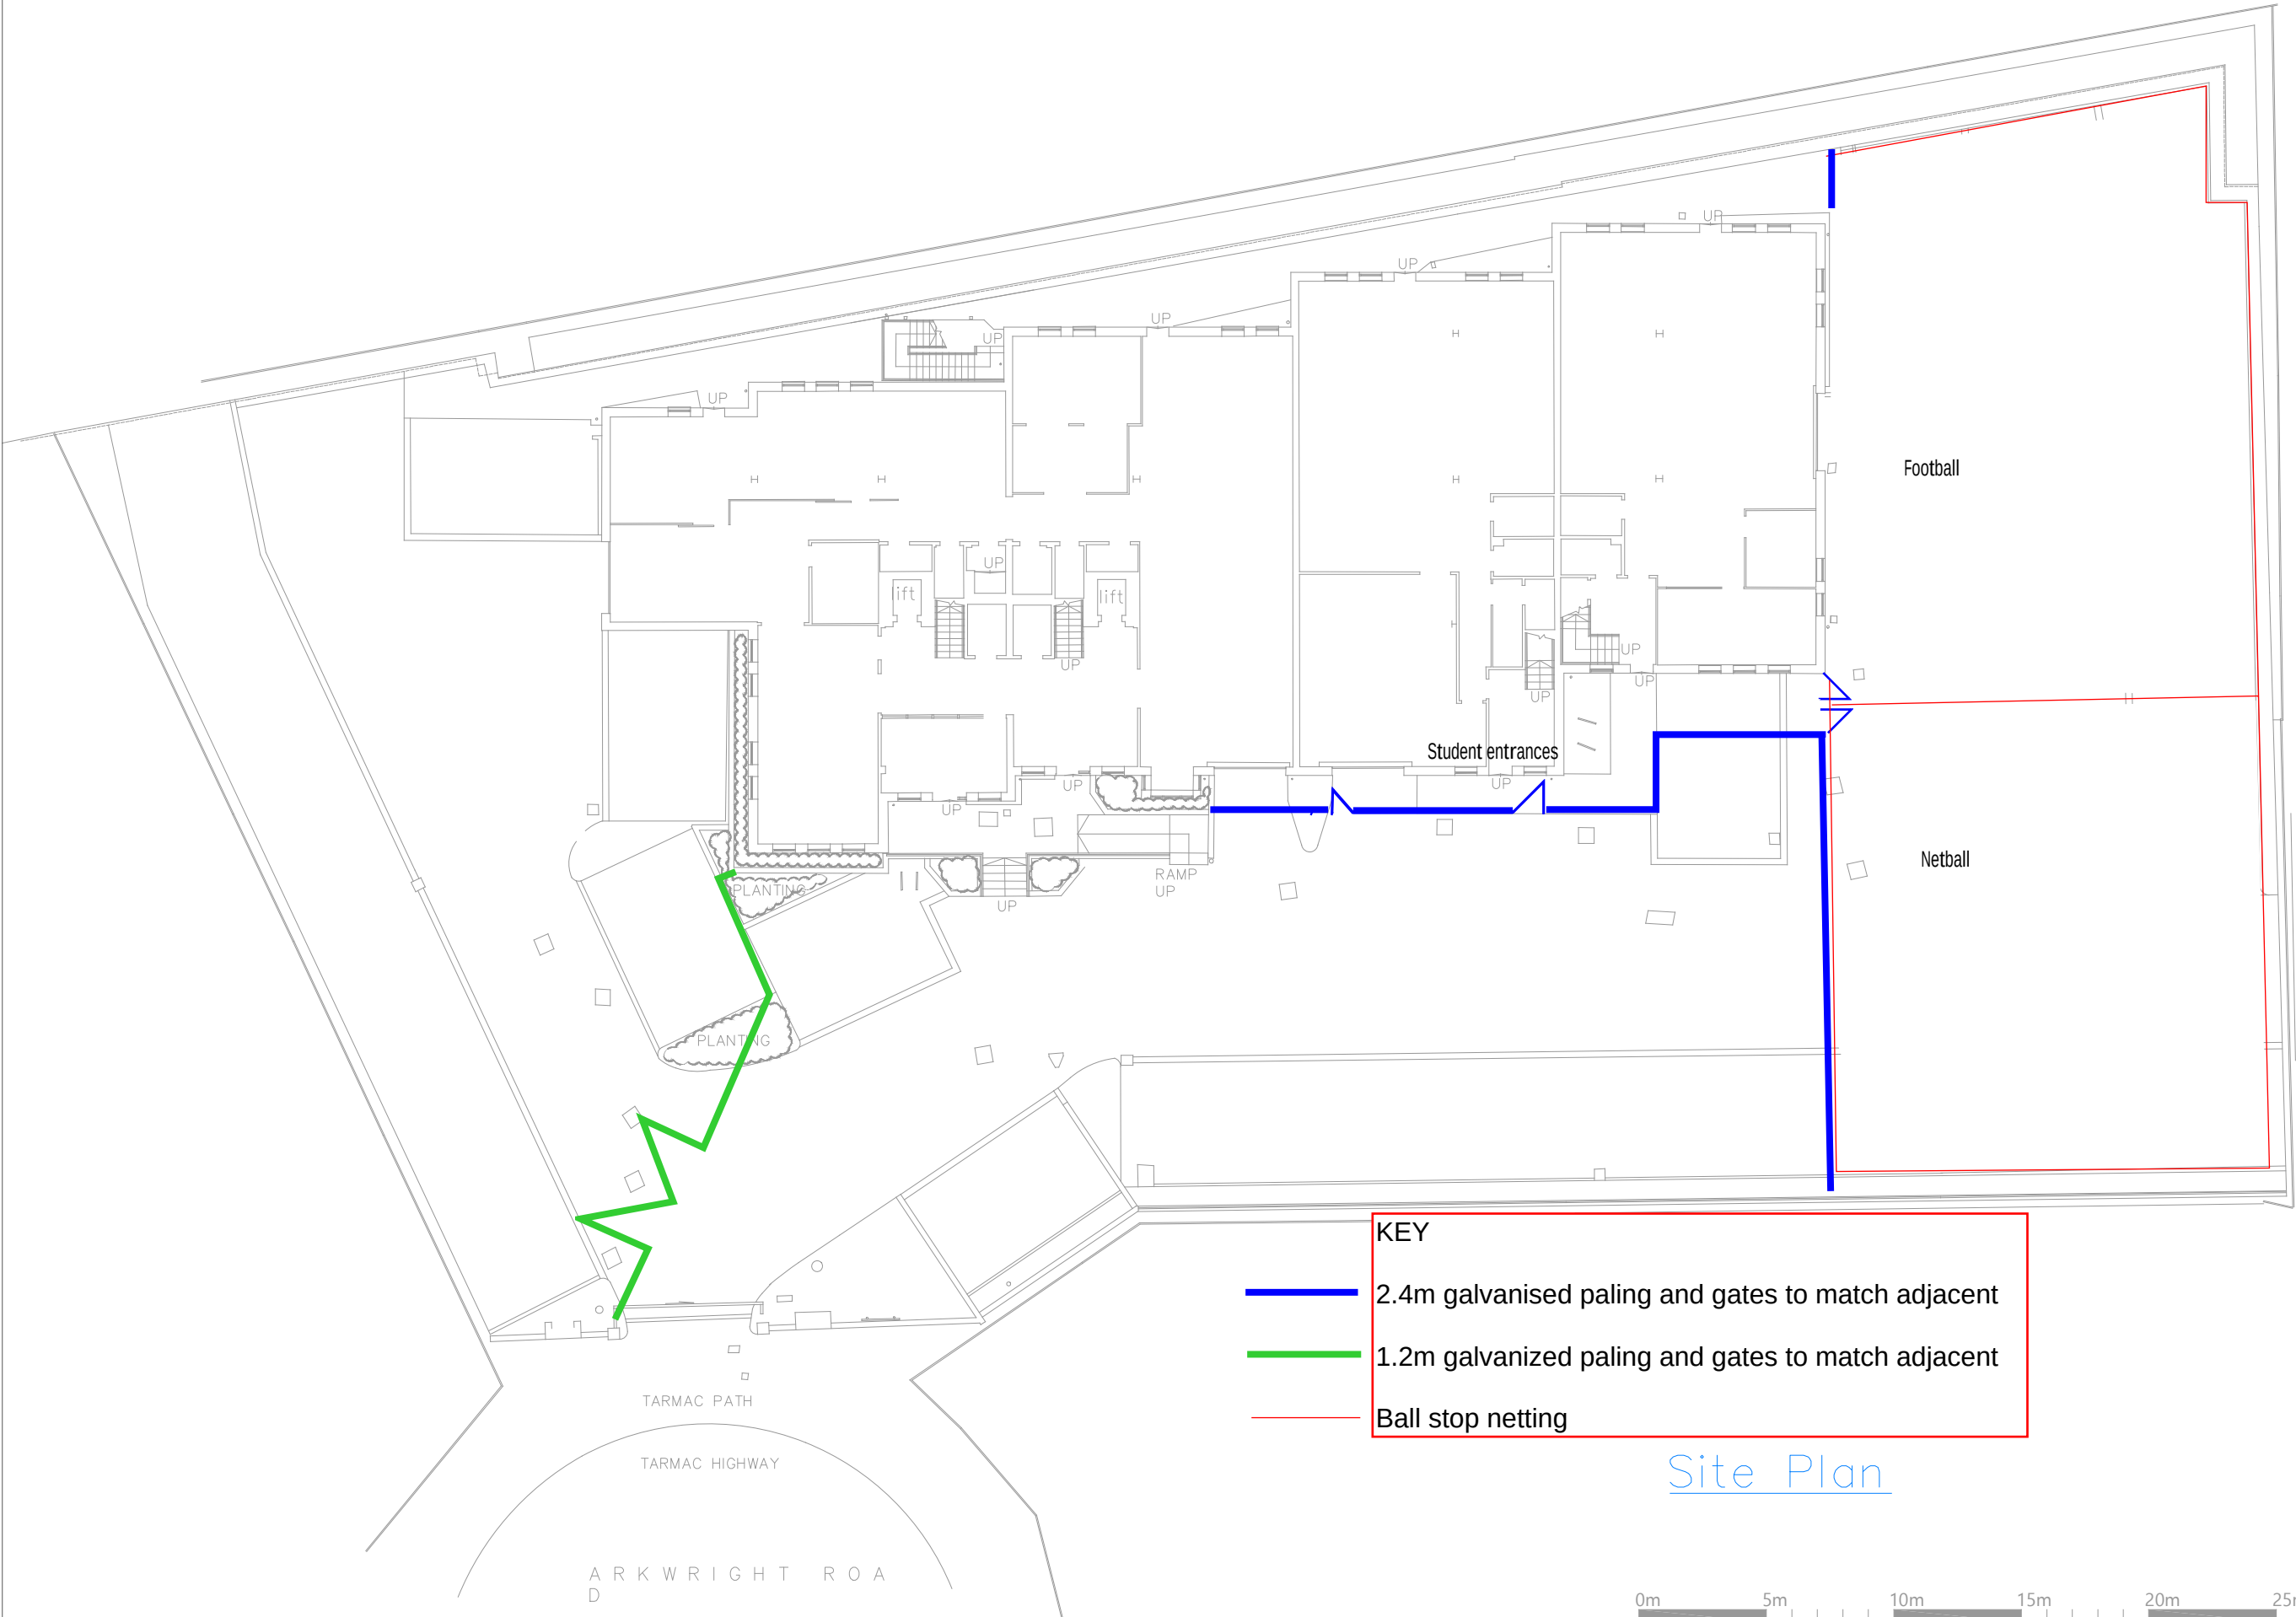

KEY

2.4m galvanised paling and gates to match adjacent

1.2m galvanised paling and gates to match adjacent

Ball stop netting

Site Plan



Project	Woodridge - Quad		
Location	-		
Drawing Title	Site Plan		
 WOODRIDGE DEVELOPMENTS			
11 Arkwright Road, Reading, RG2 0LU www.woodridgedevelopments.uk			
Drawn by	Checked by	Scale @ A3	
ARD	AP	1:250	
Project Ref.	Drawing No.	Revision	
-	G05	-	C