

- Notes
1. All materials to match existing unless otherwise noted.
 2. Do not scale for the construction purposes.
 3. The contractor must verify all dimension on site prior to commencement of works.
 4. This document is copyright of the originator and must be treated as confidential.

Project
541 Oxford Road
Reading Zabka
RG30 1HJ


Drawing title
Existing Roof Plan

Drawing no
01

Rev
-

Scale
1:100 @ A3

Date
AUG 2020

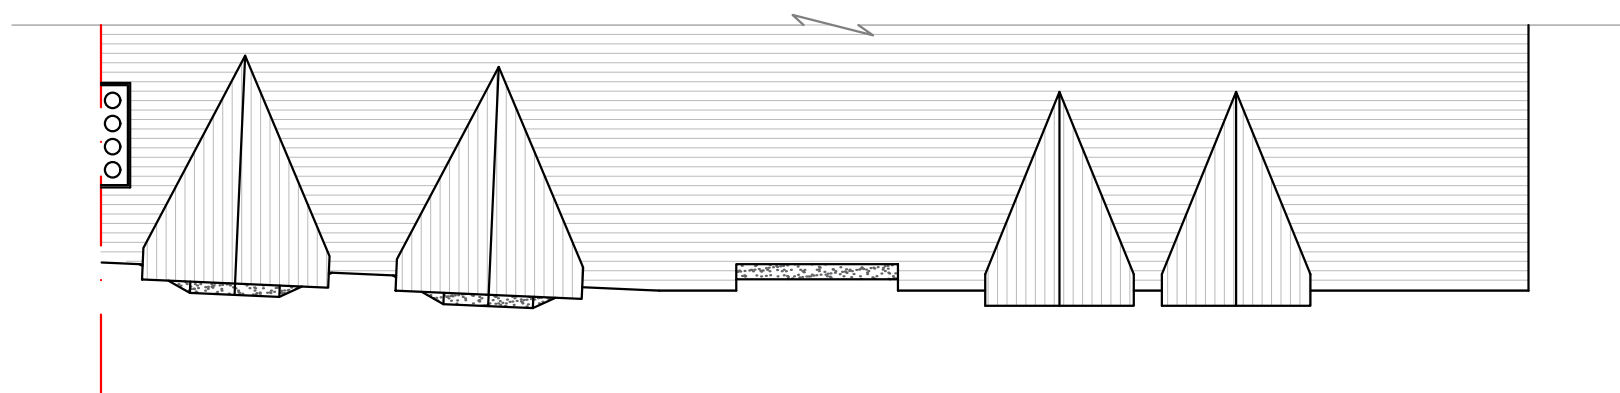

Existing Roof Plan

0 1 2 10 metres



1 Right Plan
1rightplan@gmail.com
07955 449 285