



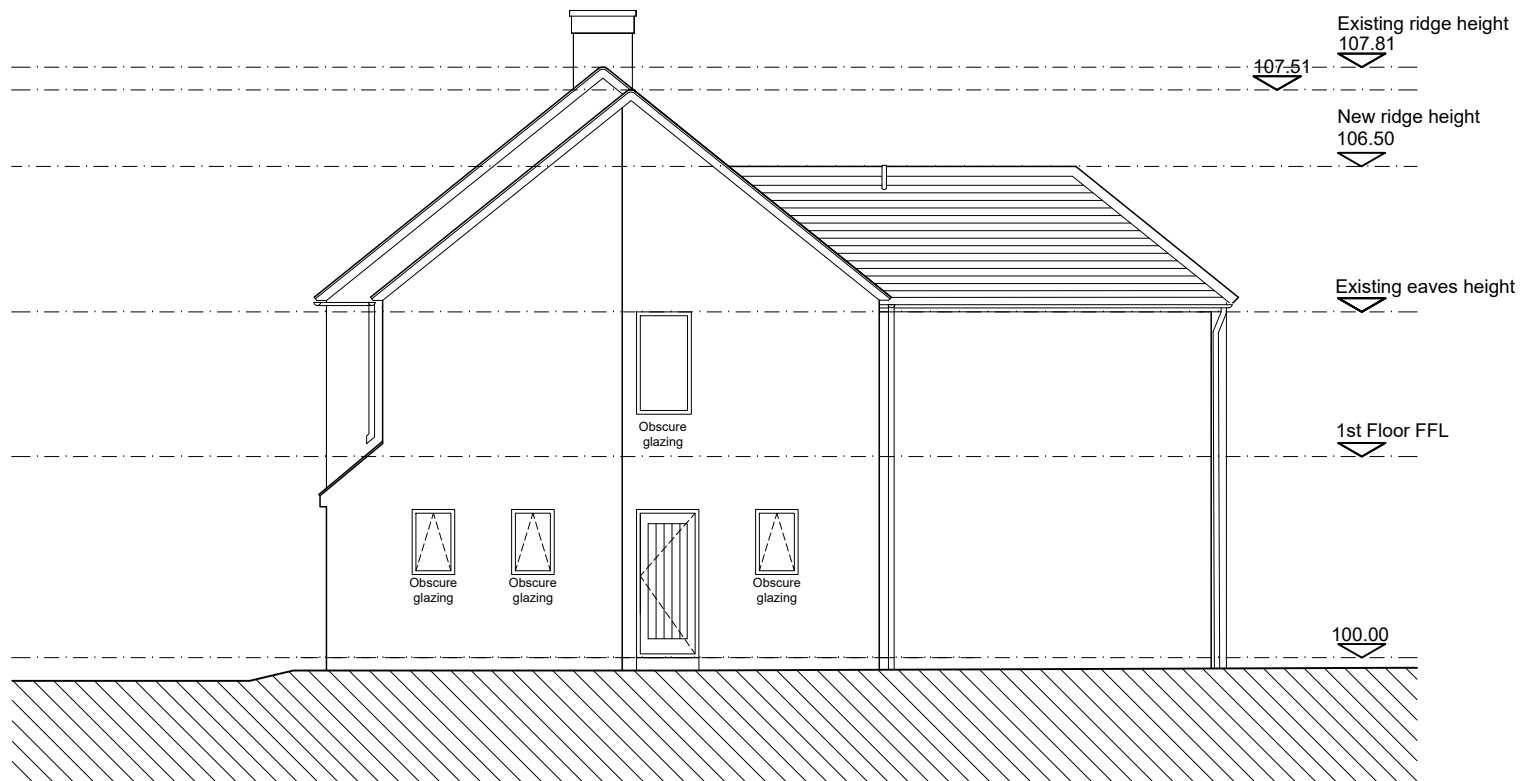

NOTES:

 

F	Roof updated	10/05/19
E	Notes amended	23/03/19
D	Issued for planning	07/03/19
C	Updated to client comments	31/01/19
B	Scale bar added	20/05/18
A	Updated to clients comments	07/05/18
	Amendment	Date

webster harding architects		
	E: mail@websterhardingarchitects.com	T: 0064 204 751180
23 Geoffreyson Road Mr. and Mrs. Pattison	Drawing No.	028/AL/(0)016 F
	Drawing Name:	North Elevation
	Scale:	1:100@A4