





Existing Front Elevation

1:100

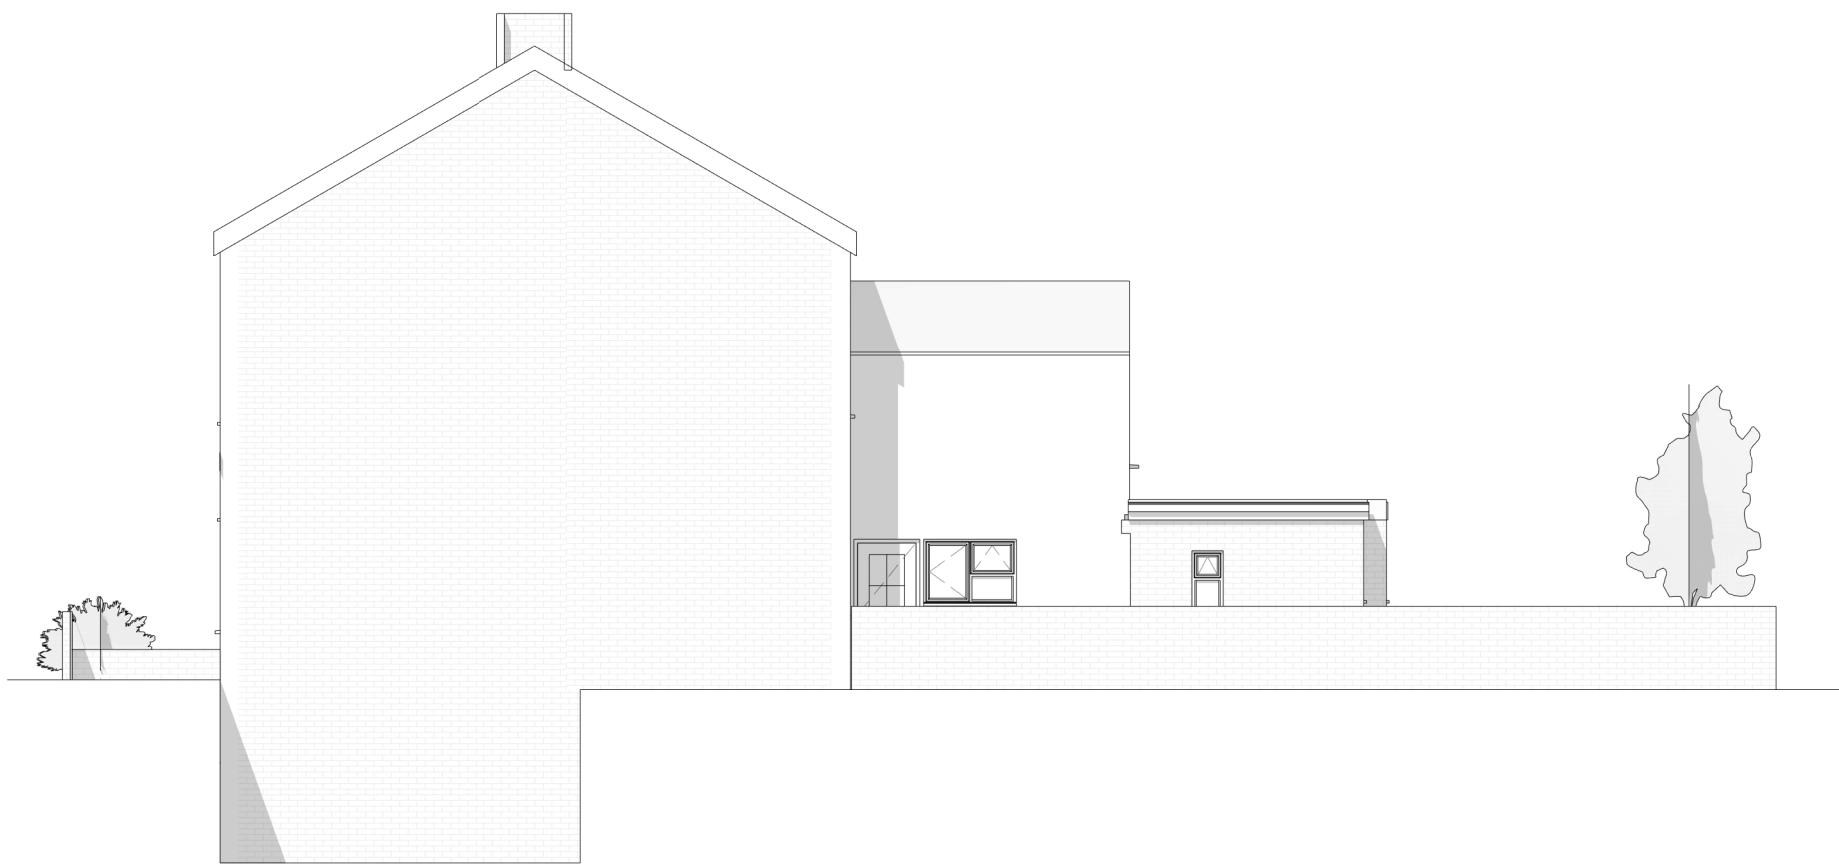


Existing Side 1 Elevation

1:100

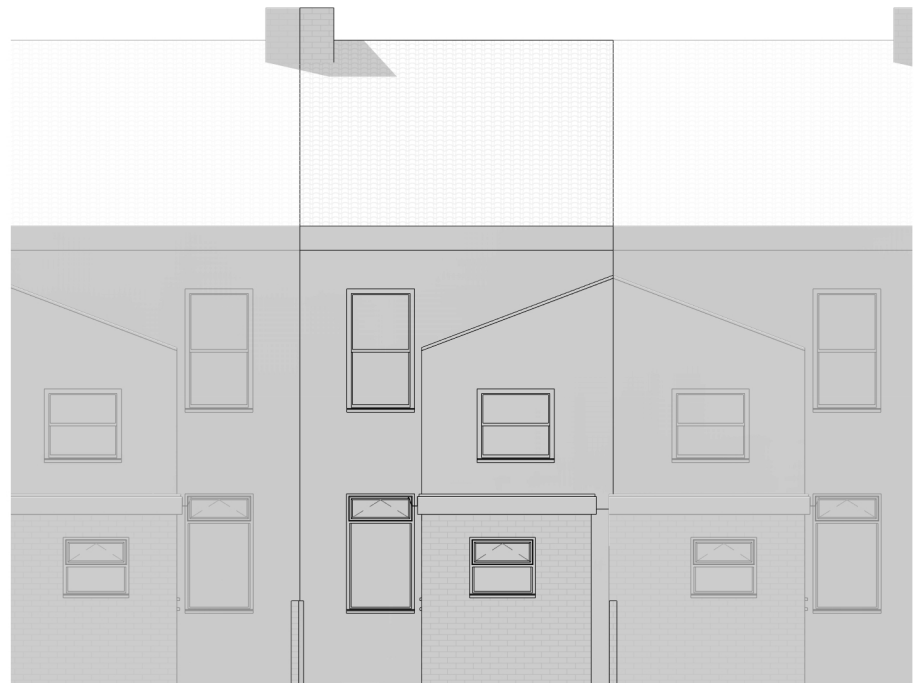


Existing Rear Elevation

1:100

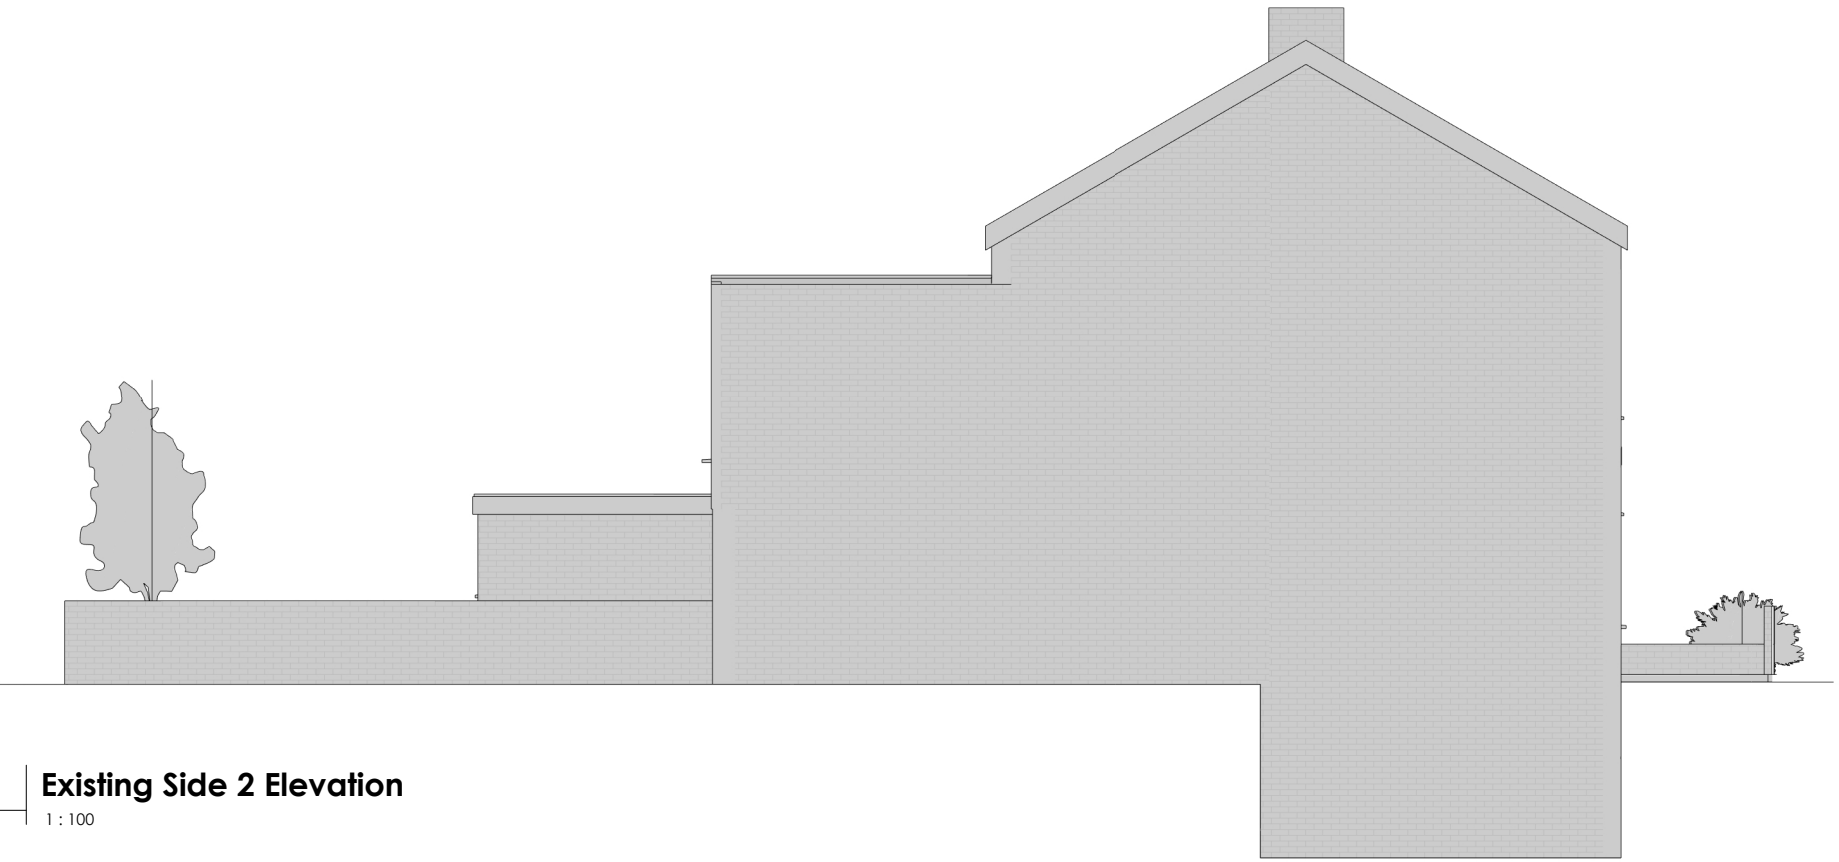


Existing Side 2 Elevation

1:100

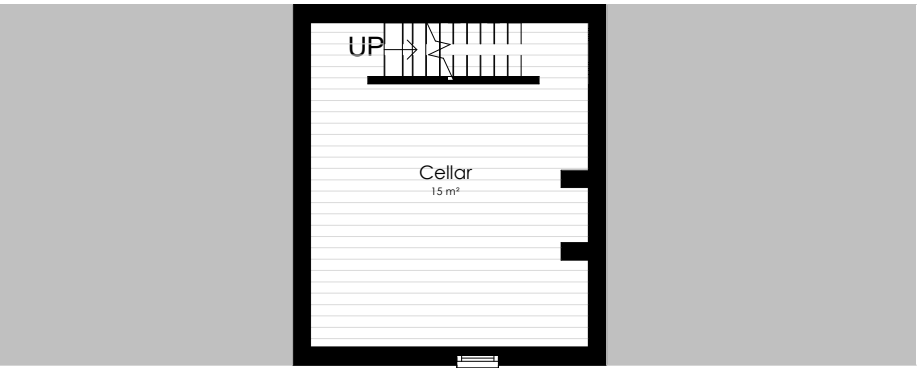


Existing Basement

1:100

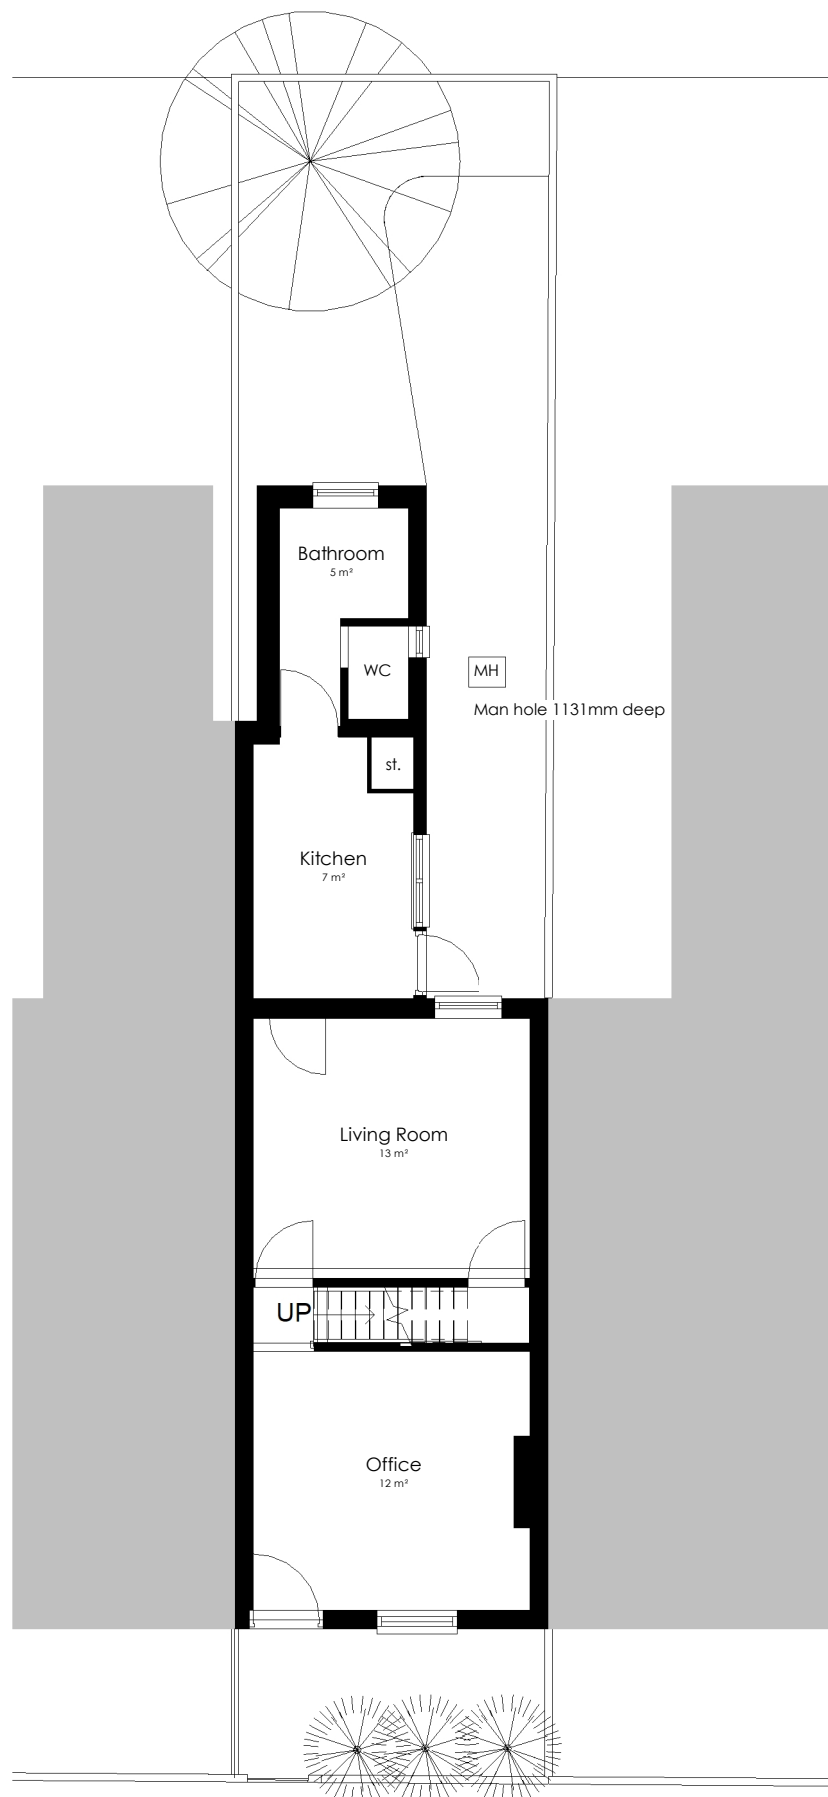


Existing Ground Floor

1:100

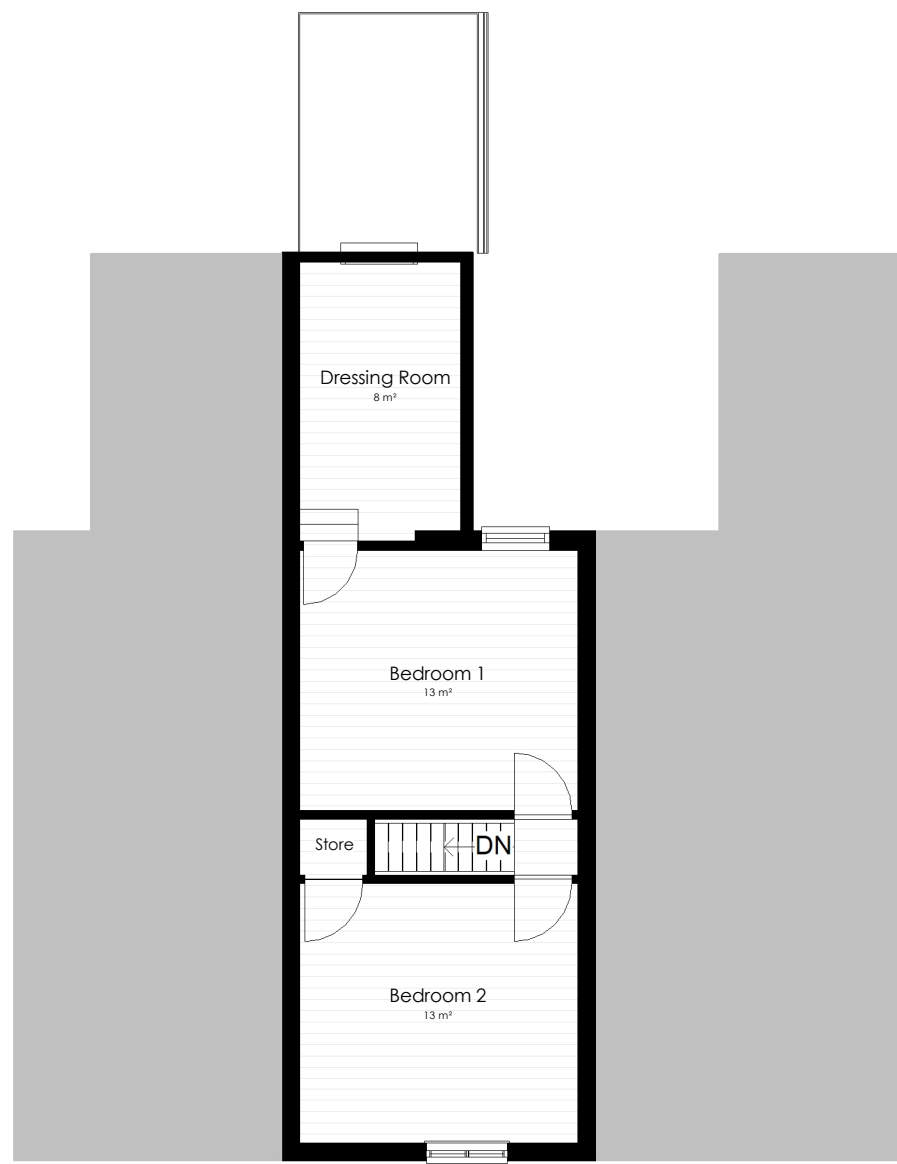

Existing First Floor

1:100

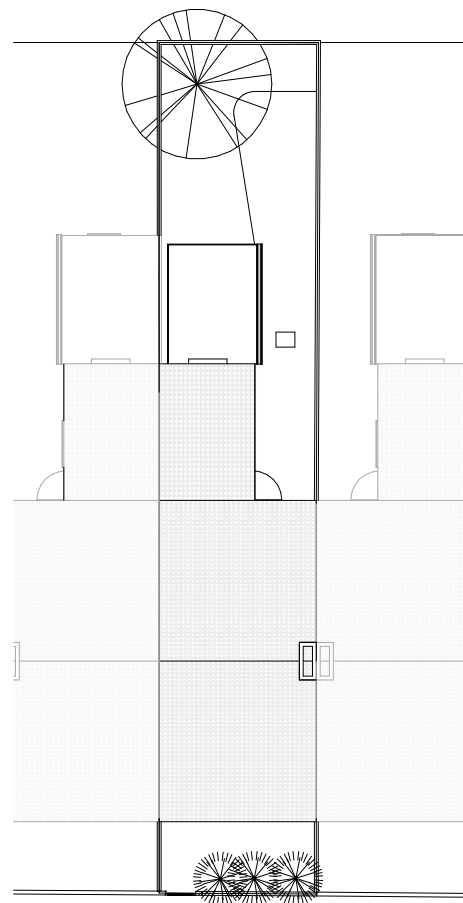

Existing Site

1:200



Crown Copyright and database rights 2018. OS 100031961 National Map Centre. Purchased 05/09/2018 1 year licence.

Location Plan

1:1250



Block Plan

1:500

0 1 2 3 4 5 10m E: 1/100

Zoe Lewis Architects Ltd
12A Castle Hill, Reading, RG1 7RD
www.zlal.co.uk / 01183272350
info@zlal.co.uk

PROJECT
252
13 Victoria Street

TITLE
Existing

CLIENT
Nichola Ebhern

DRAWN BY
VK

CHECKED BY
ZLS

SCALE
As indicated

PROJECT NUMBER
252

DRAWING NUMBER
252-A1-00

REV
00