



Note:
THIS DRAWING IS BASED ON
SURVEY FROM GREENHATCH GROUP,
DRAWING NO. 32672-01-P
DATE: 04/02/2019

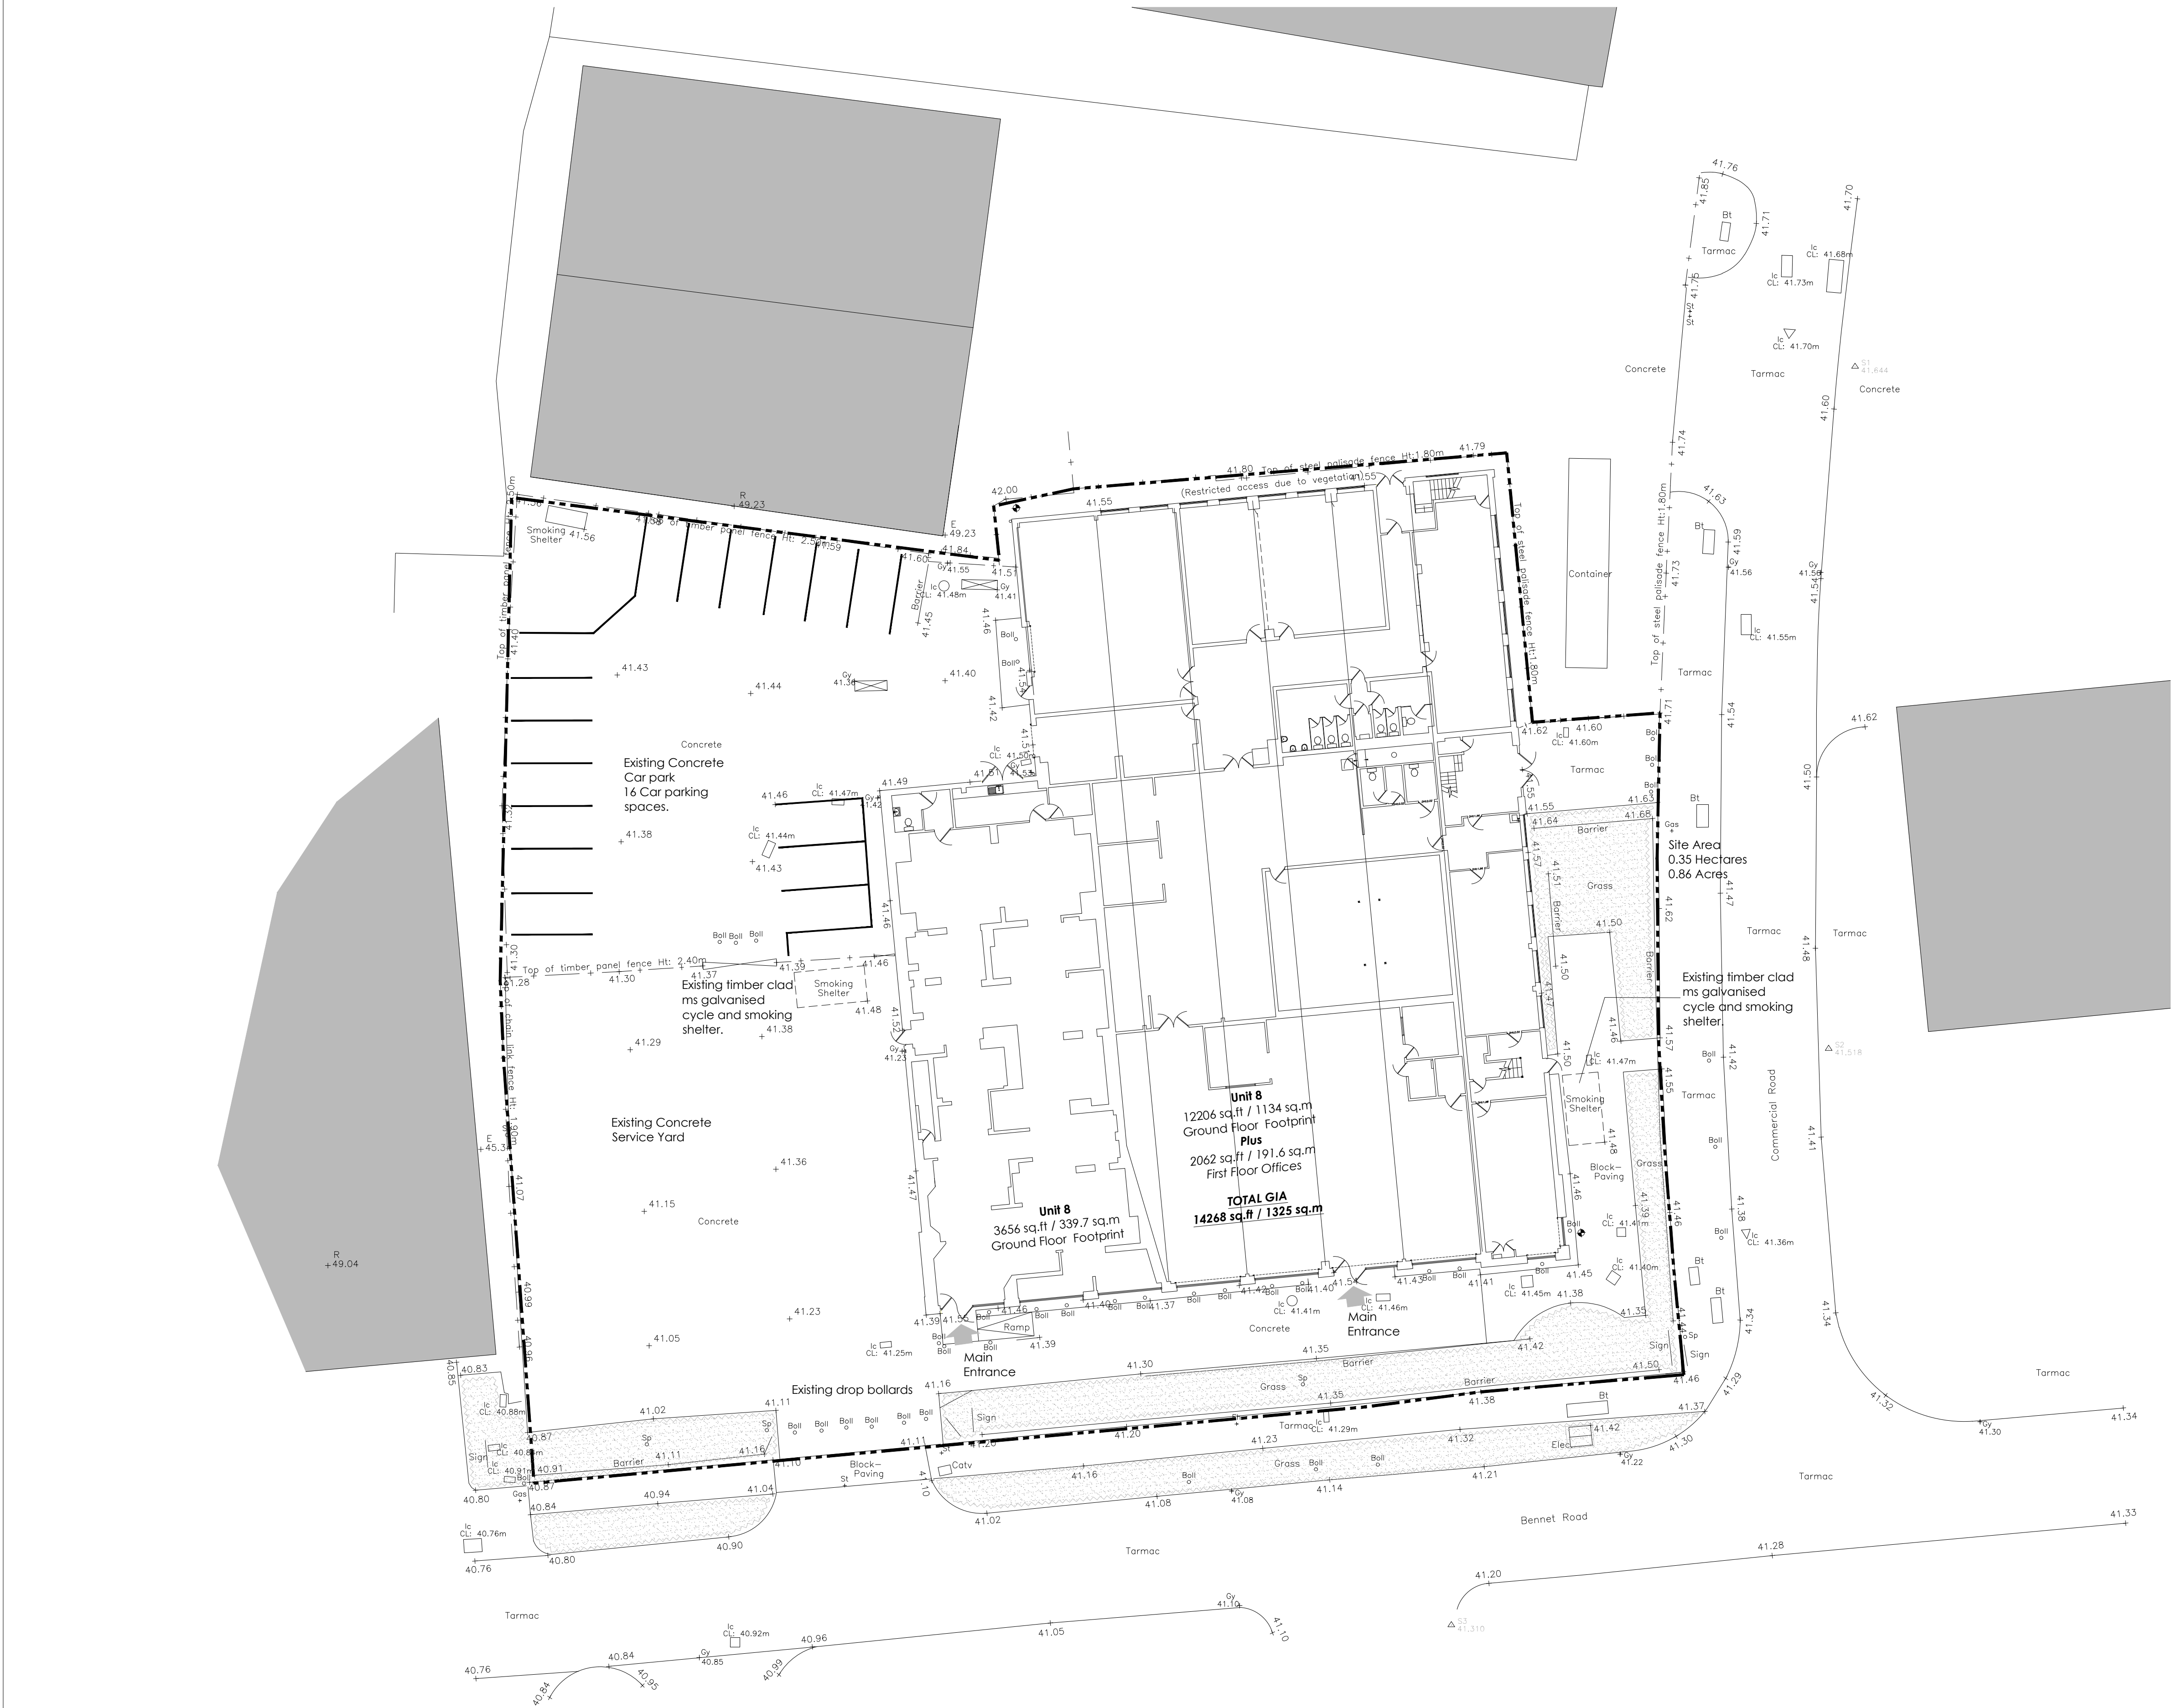

Existing Site plan
Scale 1:200 @ A1
CAD file reference J:\15001-16000\15786 Reading\17.0 Drawings\100 Series-Planning

0 2 4 6 8 10m
SCALE 1:200

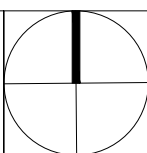

Project Title	Proposed Redevelopment		
Client	London Anglican		
Status	PLANNING		
Scale	1:200	Drawing Size	A1
Date	12.04.19	Drawn By	MZ
		Checked	DT

Drawing Title	Existing Site plan		
Job-Dwg No	15786-101	Rev	B
2 St. Johns North, Wakefield, WF1 3QA t. 01924 291800 ☐ Carvers Warehouse, 77 Dale Street, Manchester, M1 2HG t. 0161 2386555 ☐ The Old Rectory, 79 High Street, Newport Pagnell, MK16 6AB t. 01908 211577 ☐ 101 London Road, Reading, RG1 3BY t. 0118 9507700 ☐ 10 Gresham Court, 51 Christophers Place, London, W1U 1JJ t. 0207 4091215			
THE HARRIS PARTNERSHIP ARCHITECTS www.harrispartnership.com			