



Existing Front Elevation

1 : 100




Existing Side Elevation 1

1 : 100




Existing Location Plan

1 : 1250

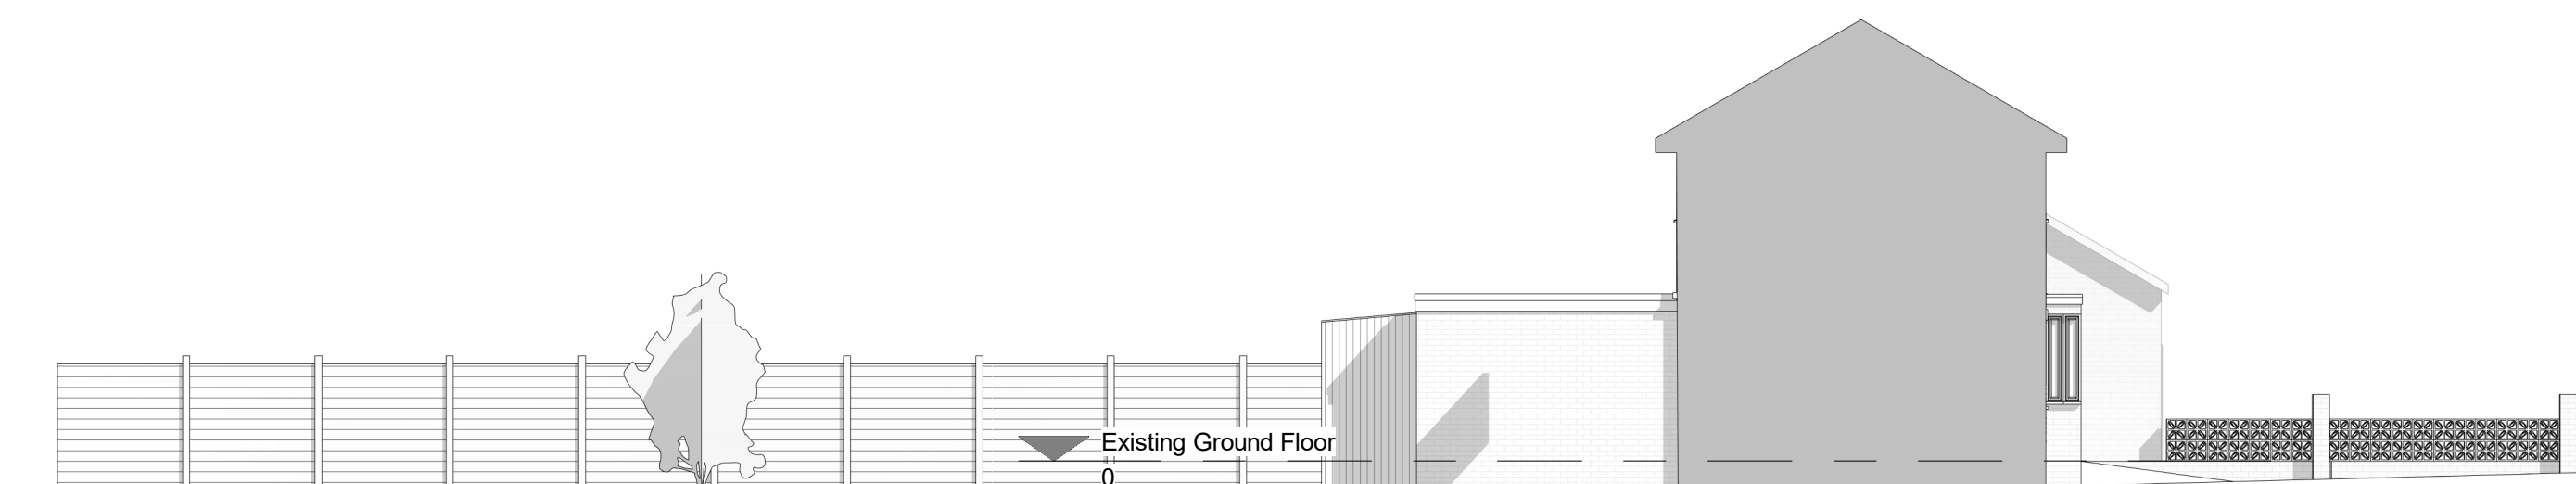


Existing Side Elevation 2

1 : 100

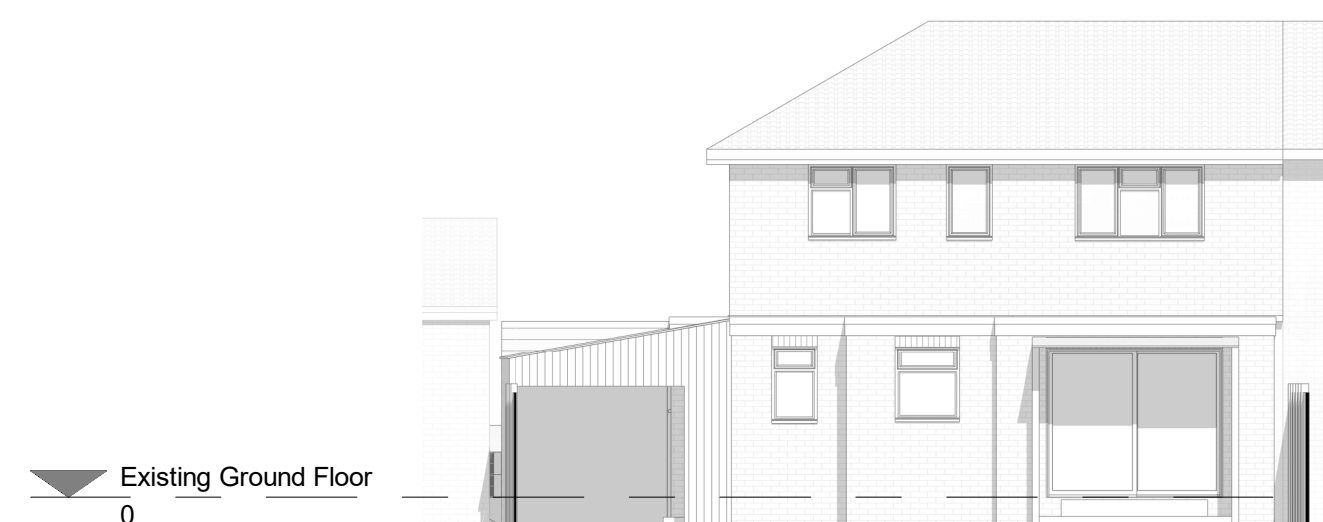


Existing Rear Elevation

1 : 100

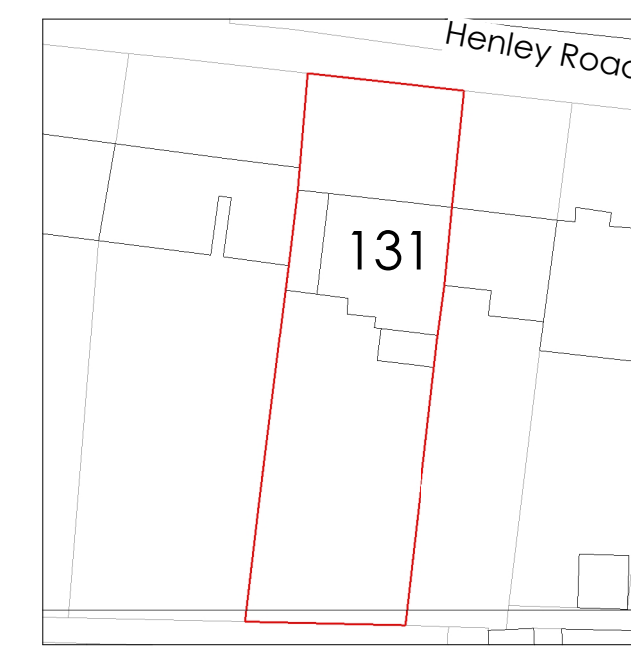


Existing Block Plan

1 : 500

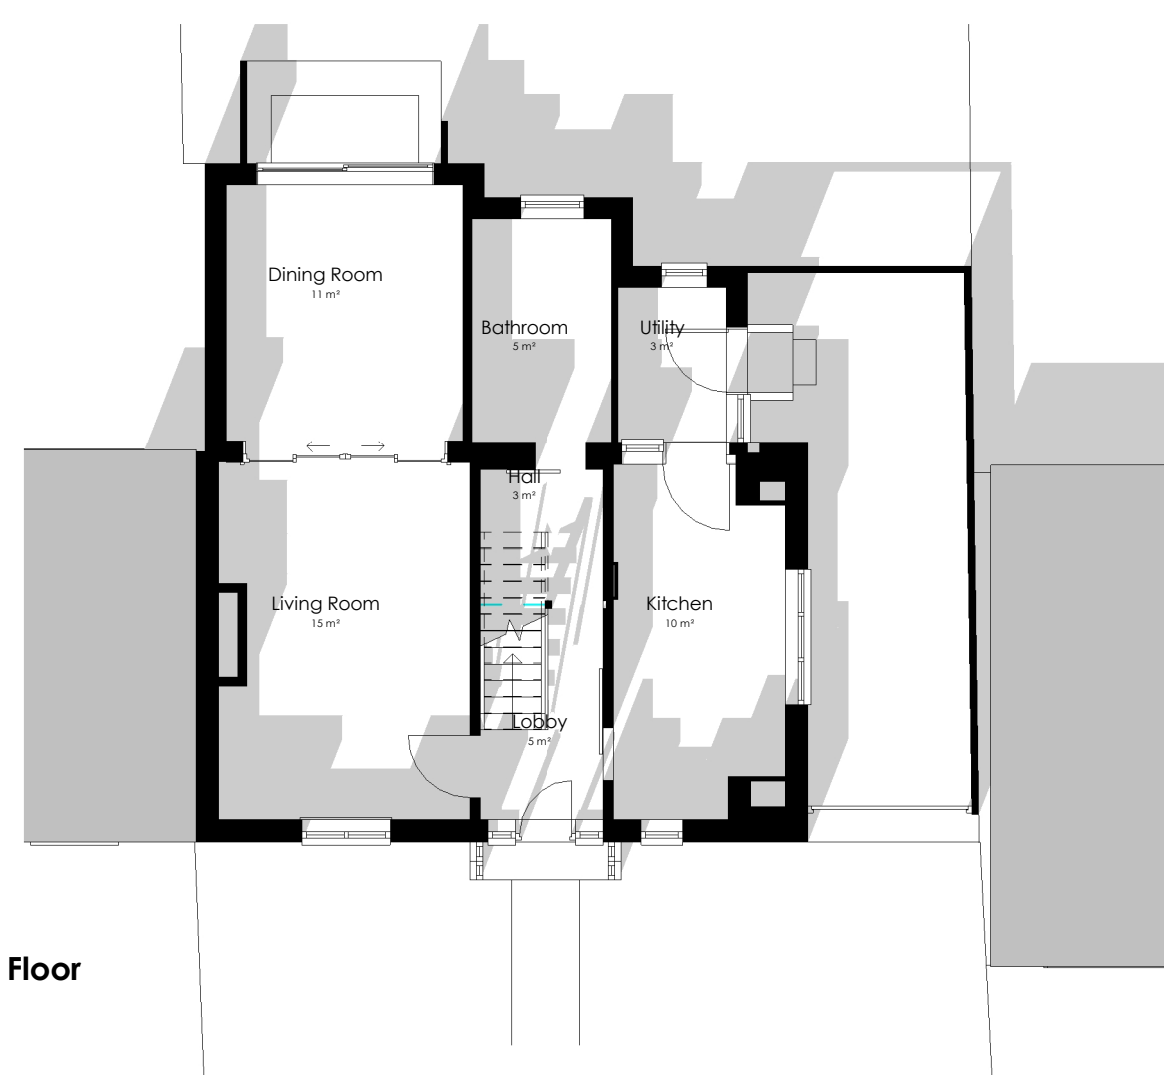


Existing Ground Floor

1 : 100

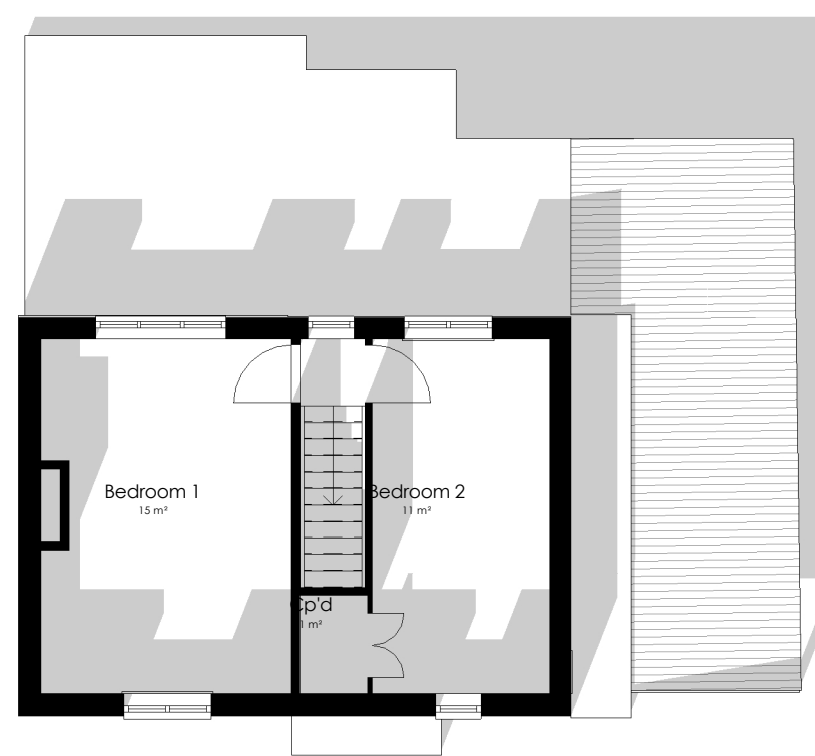

Existing First Floor

1 : 100

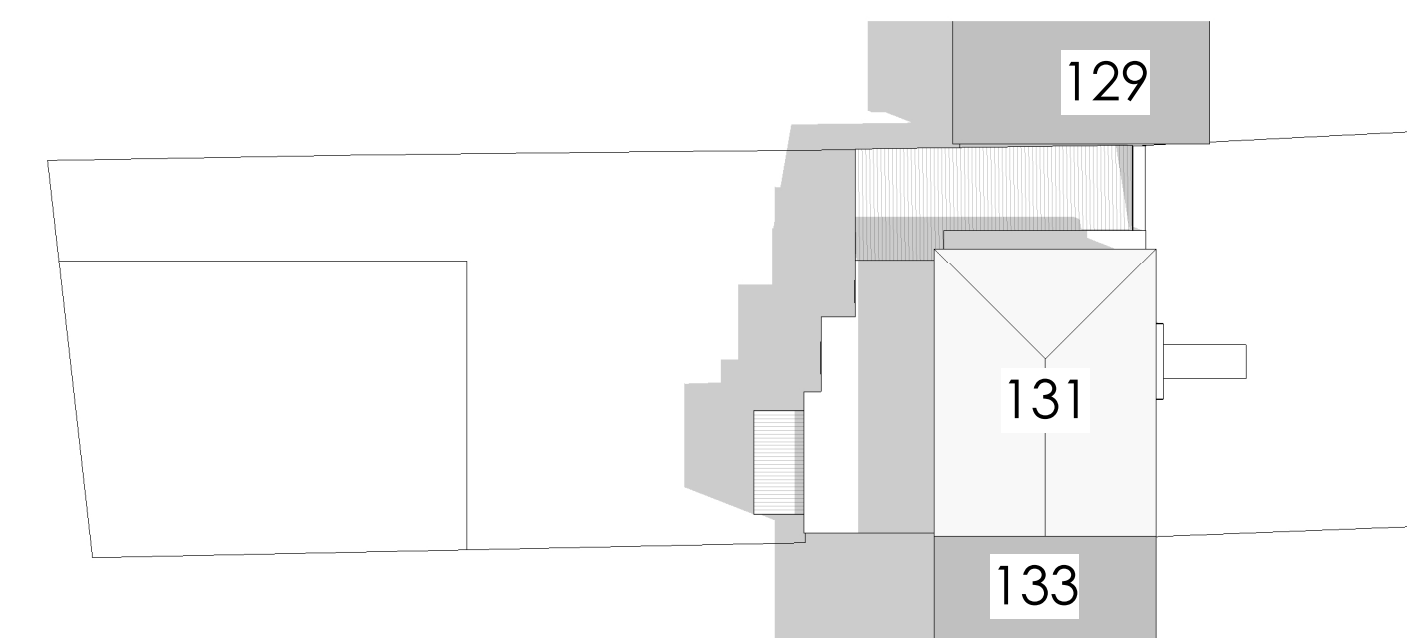

Existing Site

1 : 200



E: 1/100

Zoe Lewis Architects Ltd

15 Maidas Way, Aldermaston, RG7 4HZ
www.zlal.co.uk / 01183 272350
info@zlal.co.uk

PROJECT

277

131 Henley Road

TITLE

Existing

CLIENT

Mr & Mrs Kalinke

DRAWN BY

MLS

CHECKED BY

ZEL

SCALE

As indicated

ISSUE DATE

09/04/2020

DRAWING NUMBER

277-A1-00A

REV

-

© Zoe Lewis Architects LTD 2020