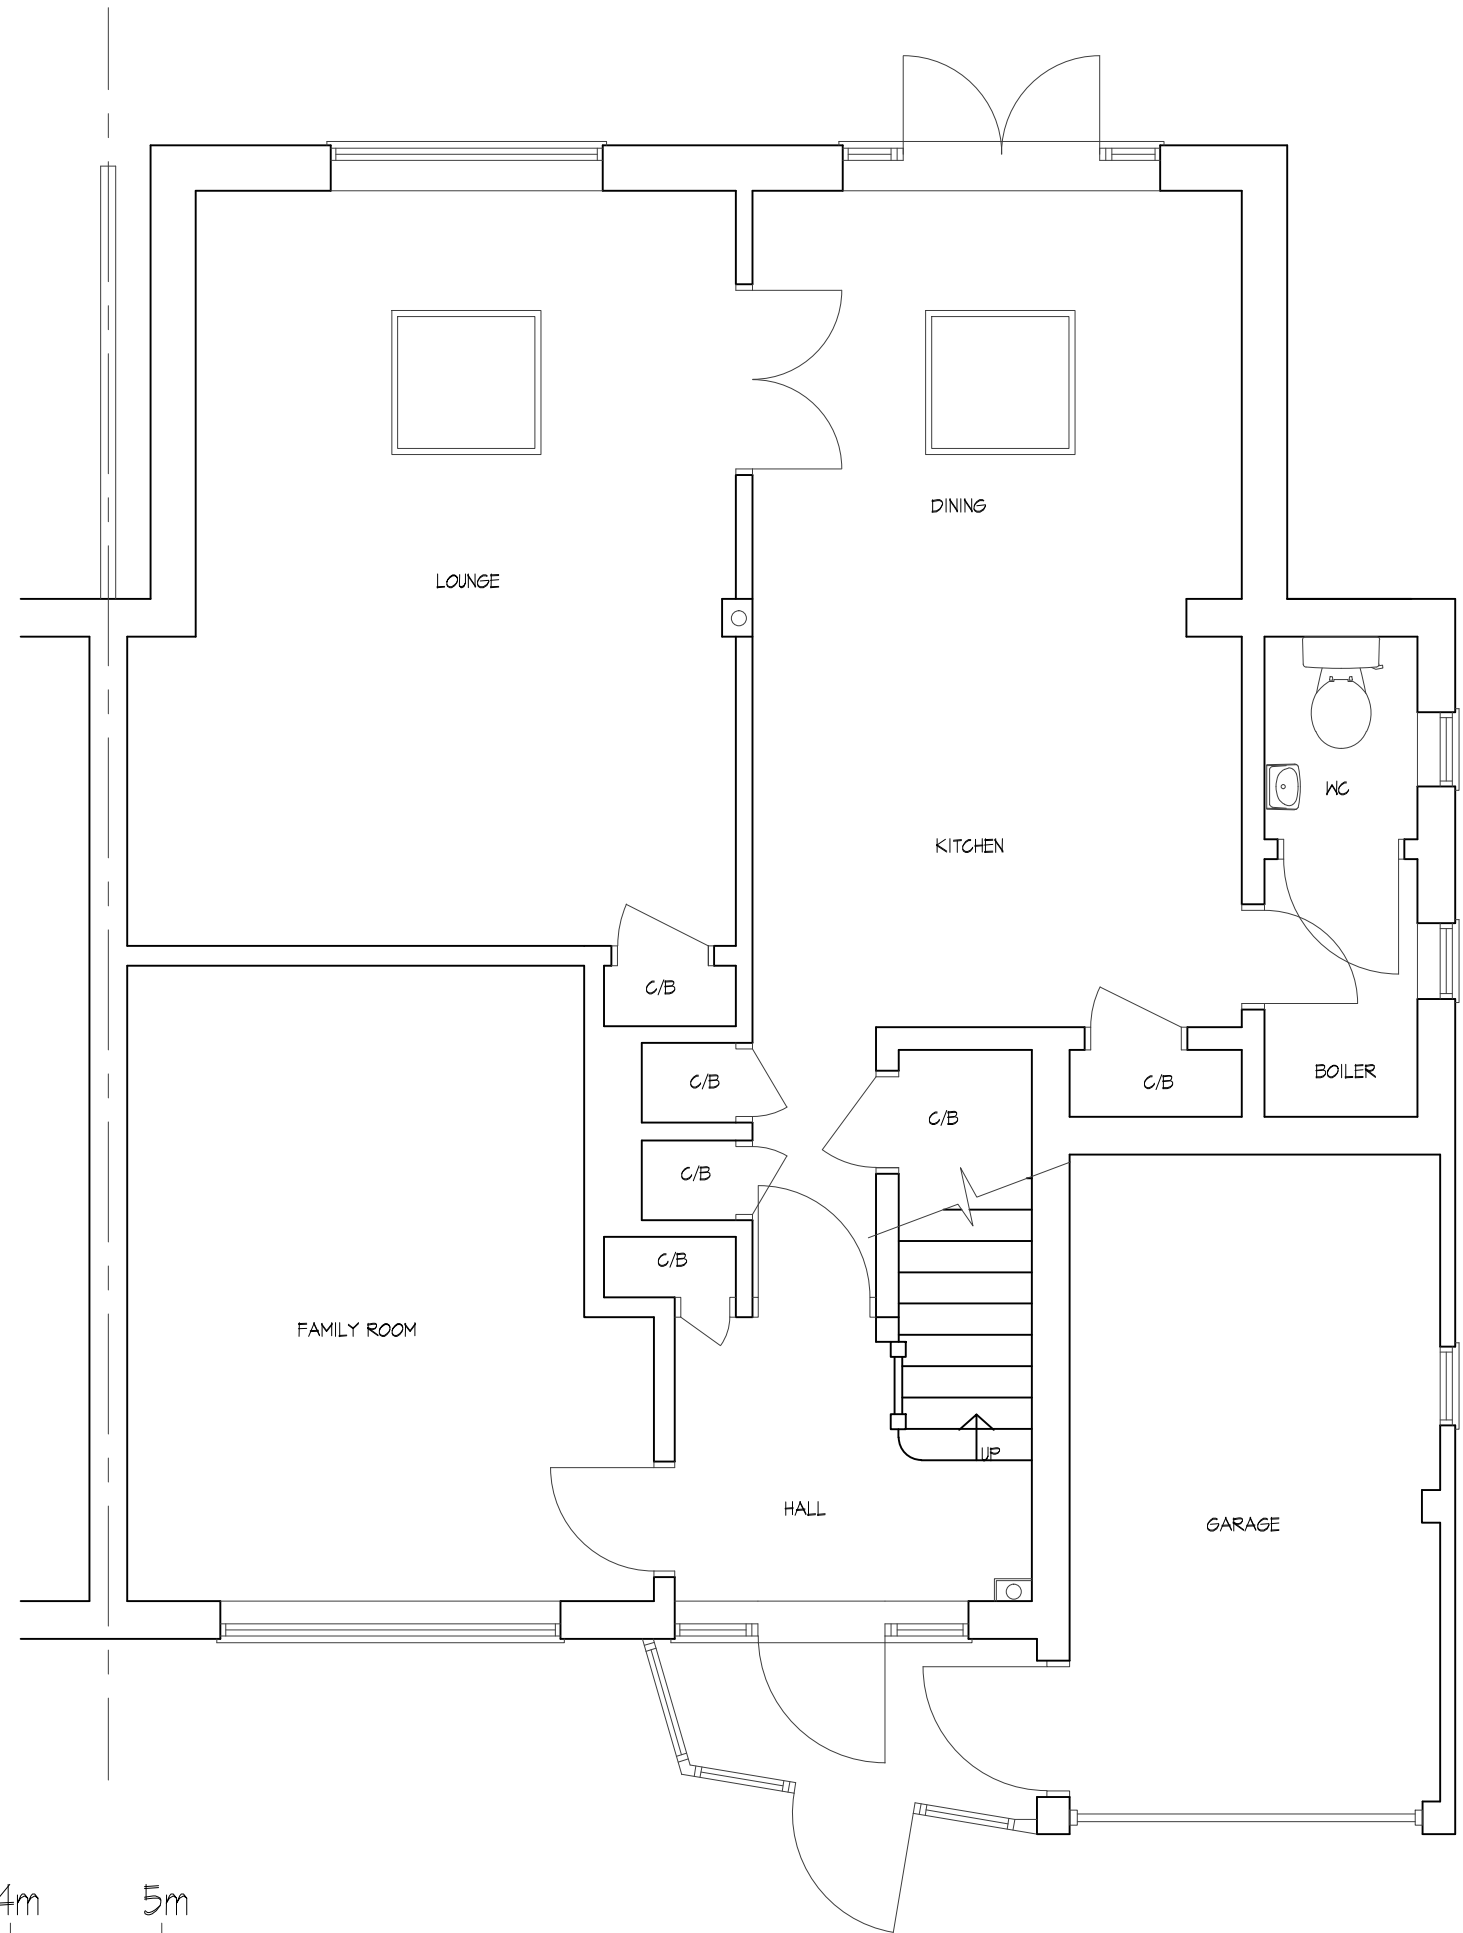


EXISTING GROUND FLOOR PLAN

PROJECT PROPOSED DEVELOPMENT AT ; 62 ROTHERFIELD WAY EMMER GREEN RG4 8PL				
TITLE EXISTING GROUND FLOOR PLAN				
 CREATIVE DESIGN & STRUCTURE Ltd. HENSON HOUSE NEWTOWN ROAD HENLEY-ON-THAMES RG9 1HG Tel 01491 411922 info@creativedesignandstructure.co.uk www.creativedesignandstructure.co.uk				
DRAWN DD		SCALE @ A3 1:50		
DATE OCTOBER 2019				
DRAWING No.			REV.	
34219-01				