
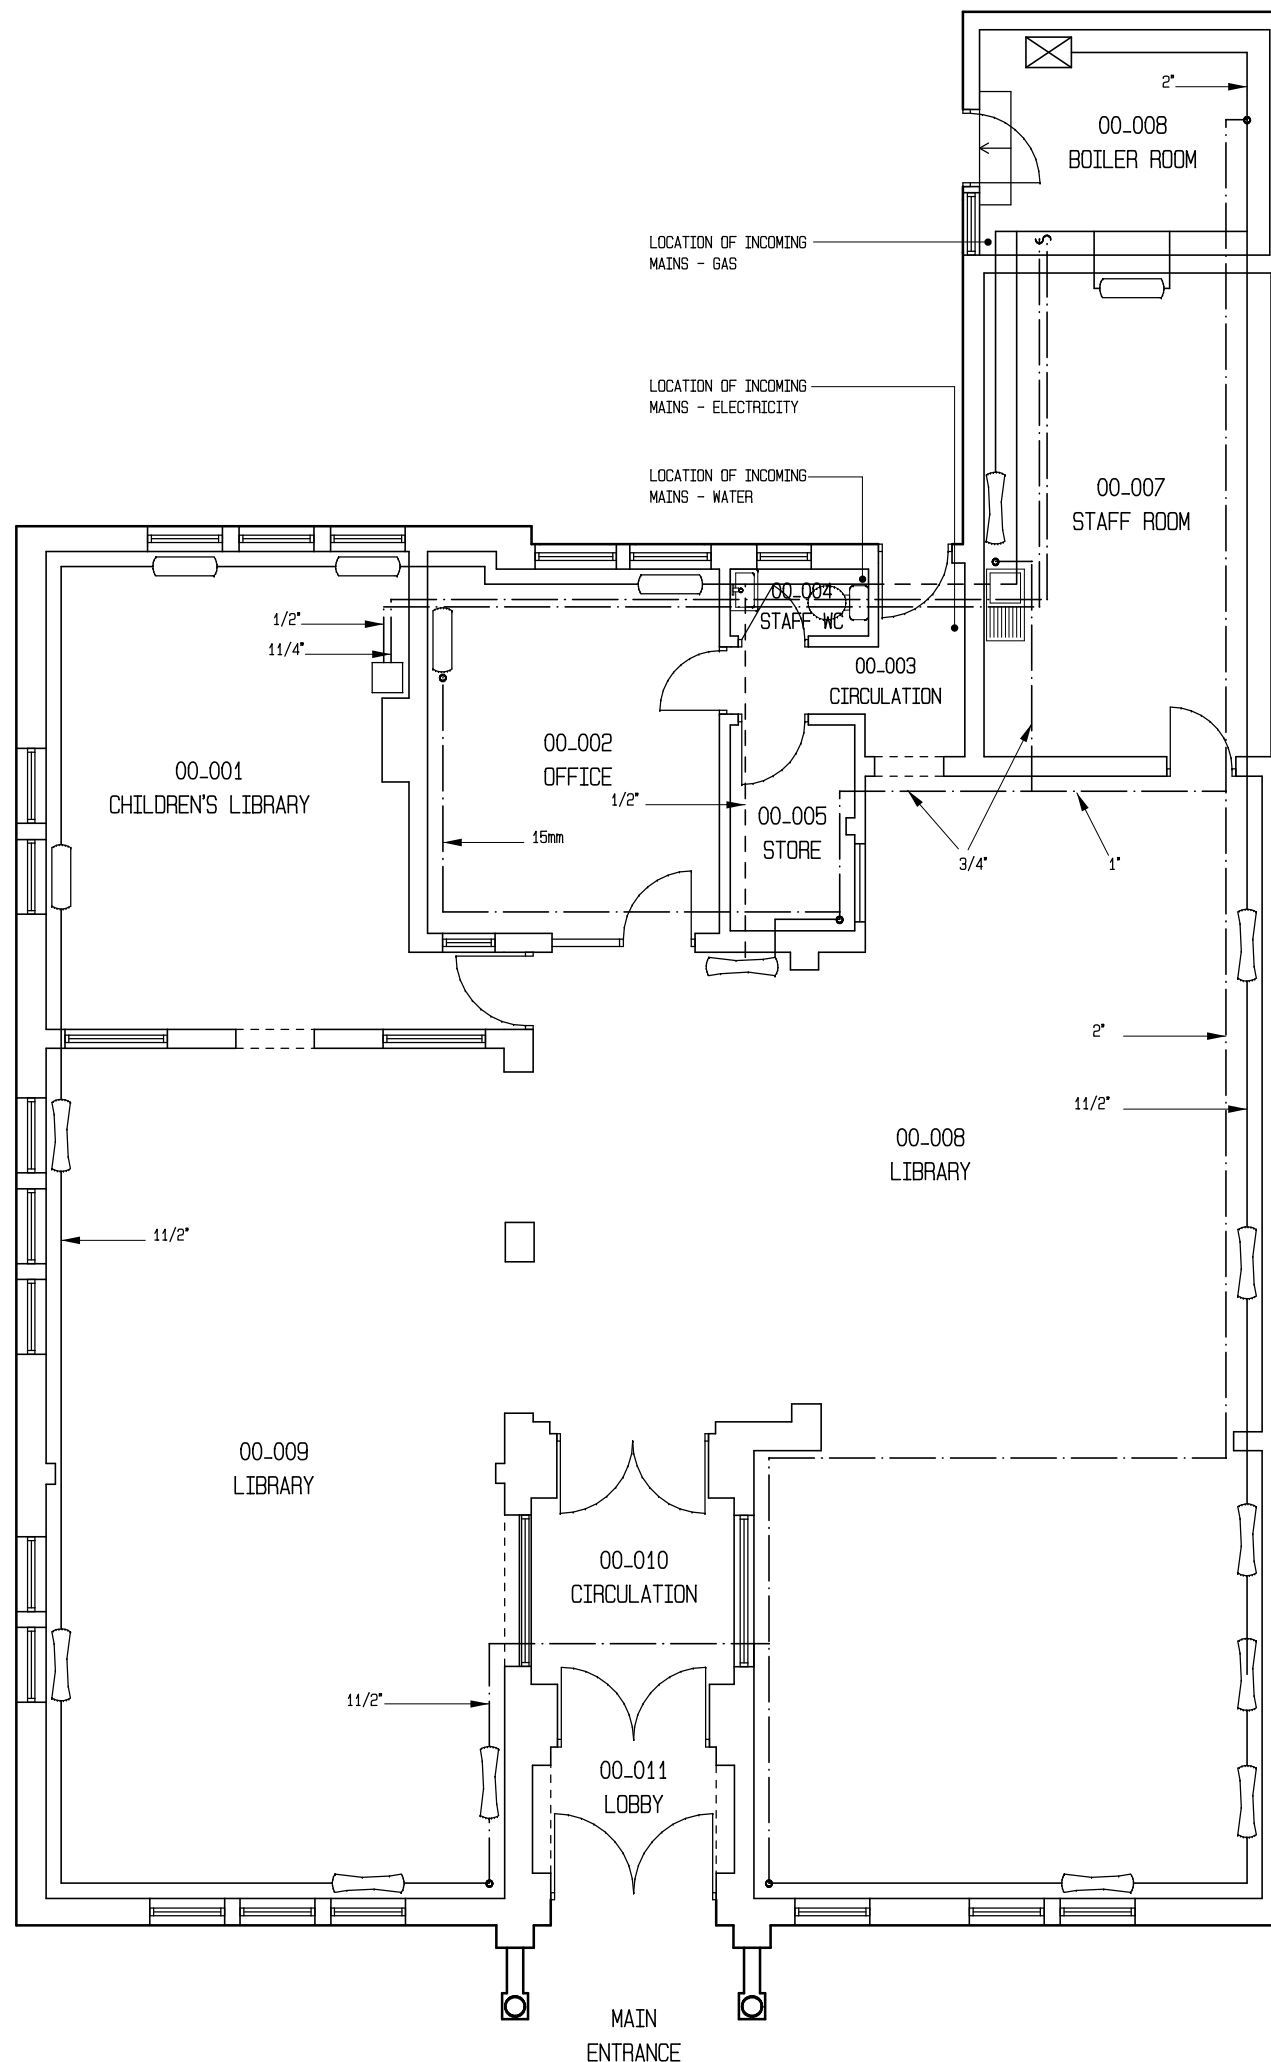


GROSS EXTERNAL AREA = 339.06
GROSS INTERNAL AREA = 311.60

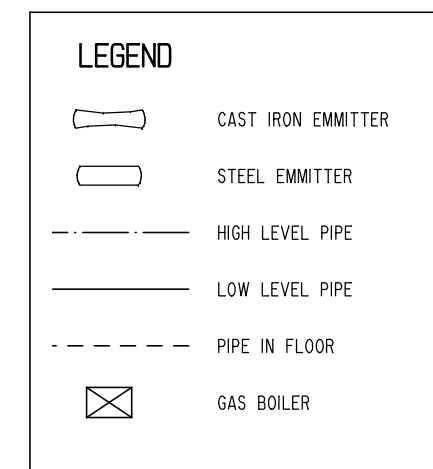

Reading Borough Council
CORPORATE PROPERTY SERVICES 19 Bennet Road, Reading RG2 0QX - Tel: 0118 937 3094
Caversham Library, Church Street, Reading RG4 8AU
Proposed Replacement of Existing Heating System
LISTED BUILDING CONSENT
Existing Floor Plan
Drawn by: CRR Checked by: Date: 09/07/2019 Scale: 1:100 (A3 paper) Drawing No: 2381/19/002/03
This drawing is © copyright Reading Borough Council 2019. No unauthorised reproduction permitted. All rights reserved.