
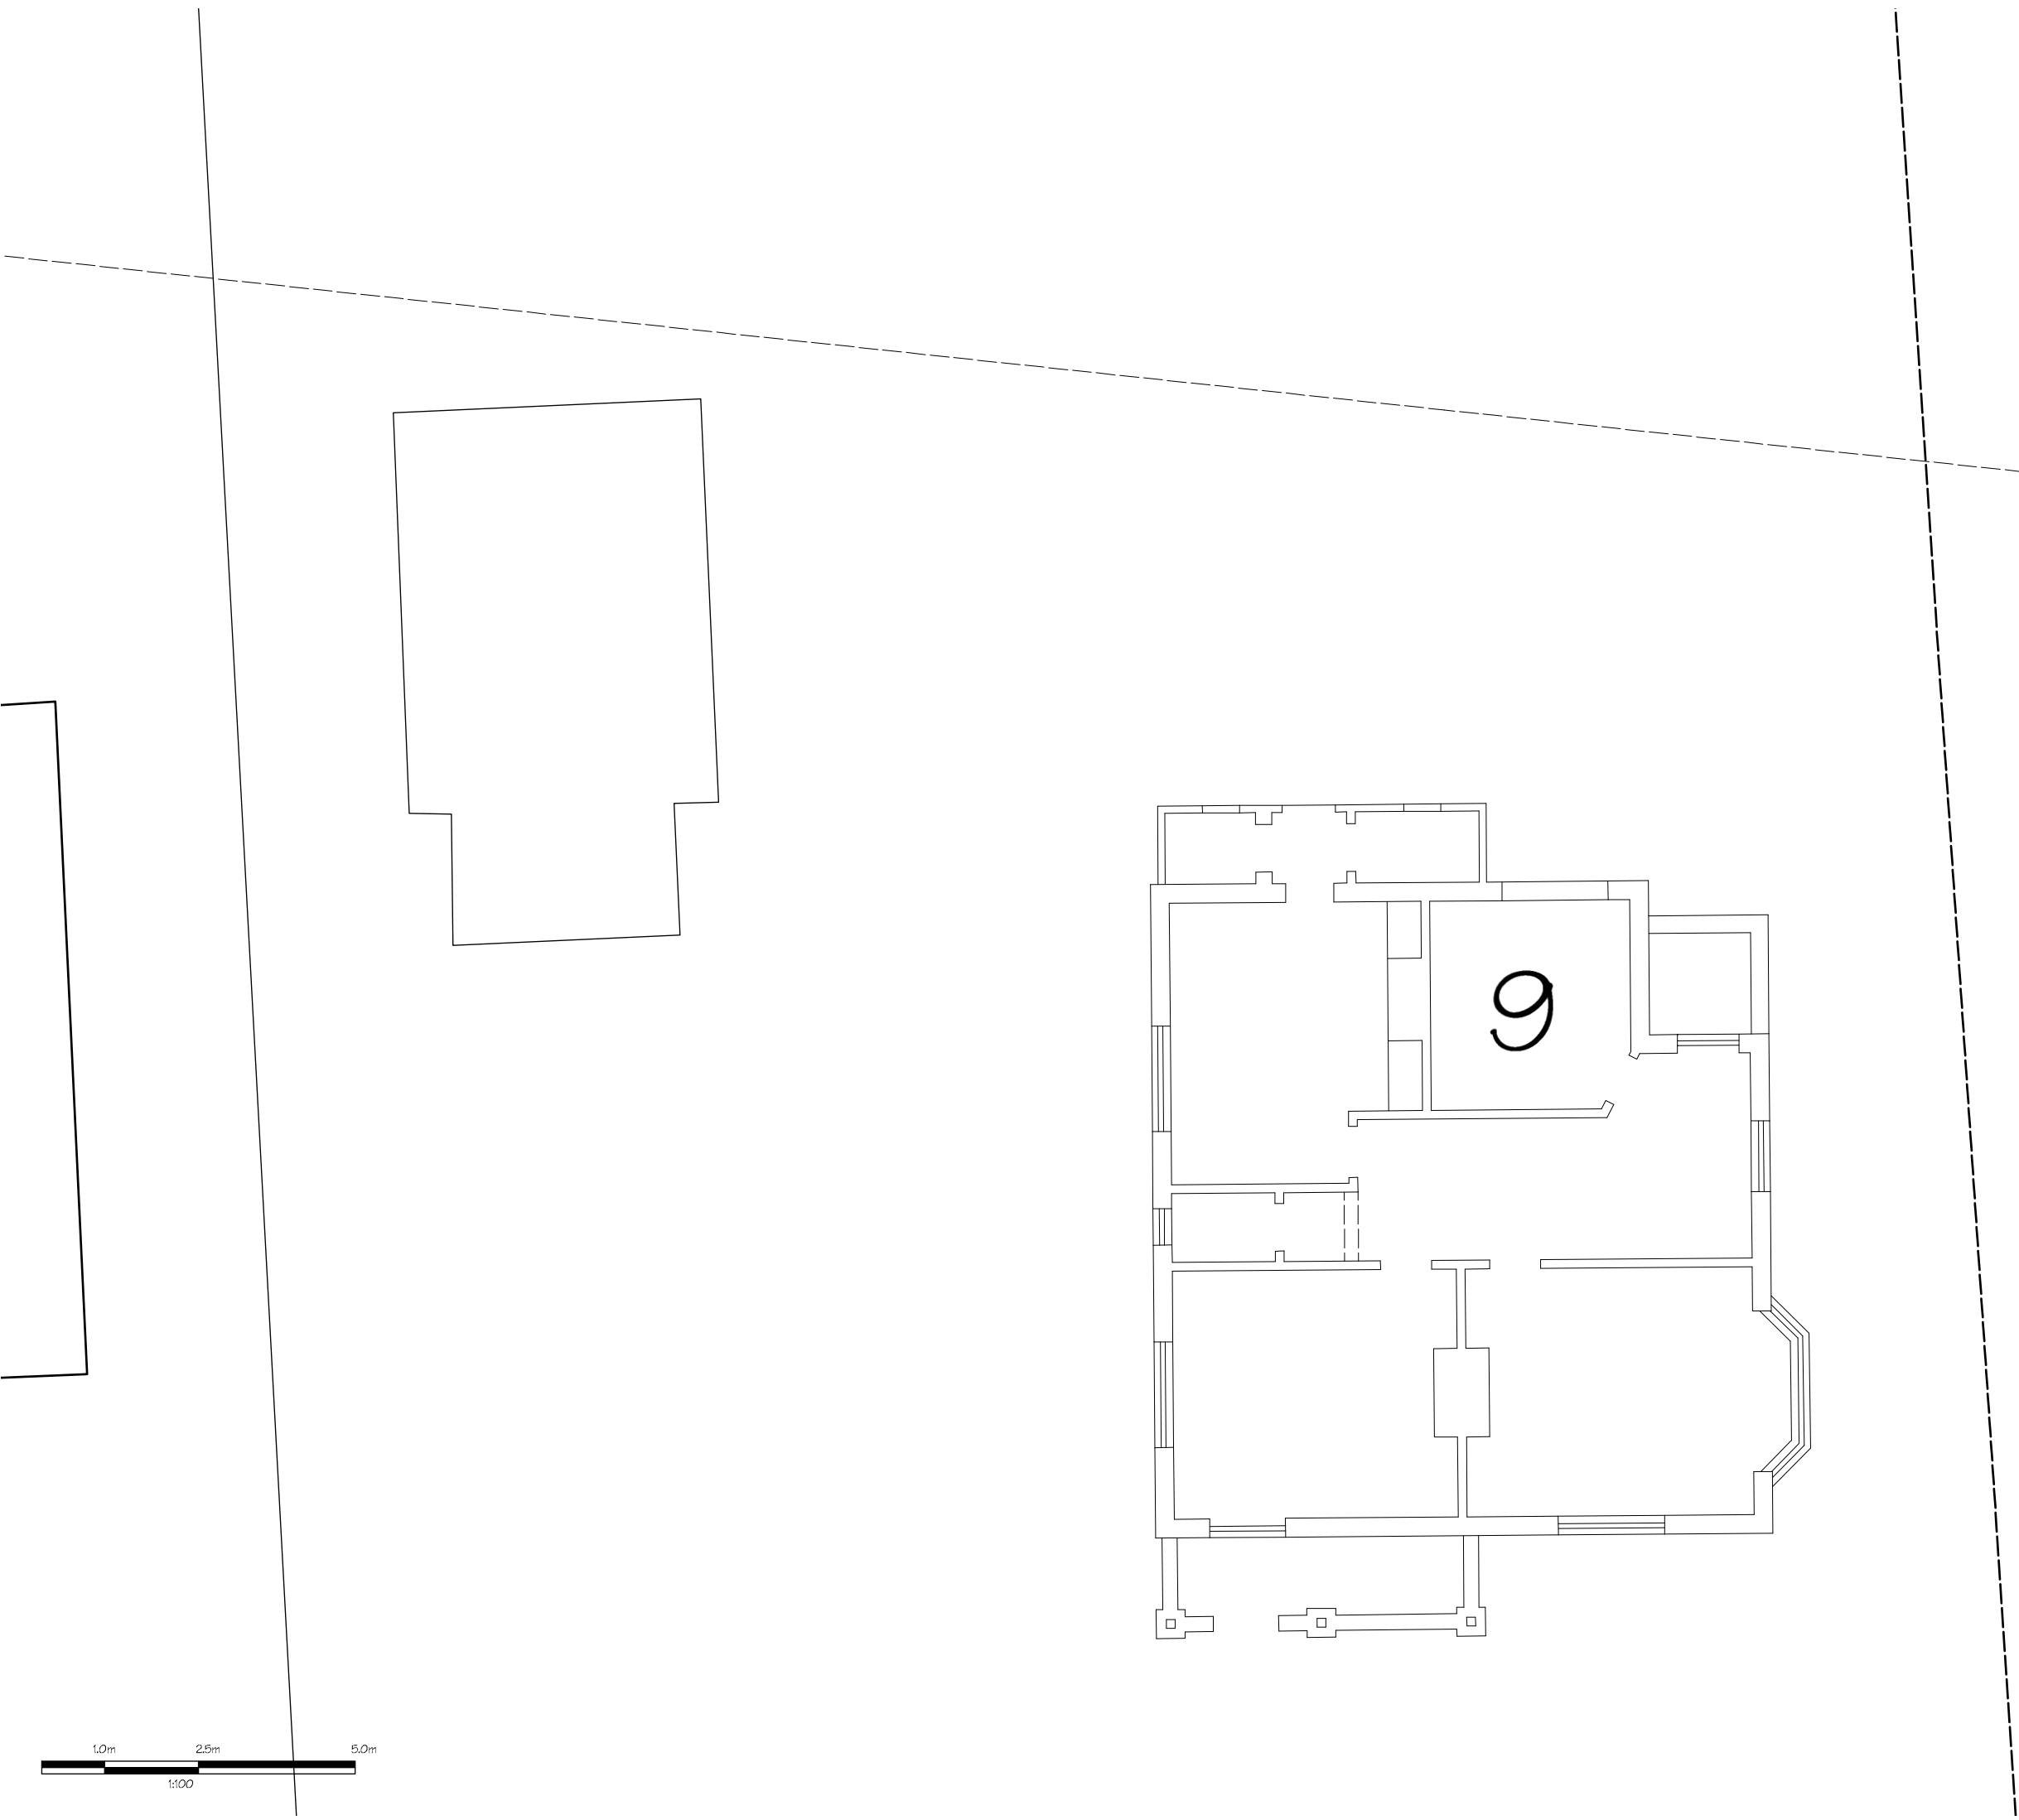


Bradbury Bichard owns the copyright of this drawing, which must not be reproduced in whole or in part without the permission of Bradbury Bichard

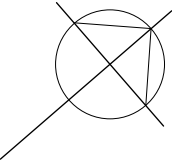

PROJECT: Proposed Garage  
9 Elsley Road  
READING

DRAWING: Existing Floor Plan  
PLANNING APPLICATION

SCALE: 1: 100 @ A3

DATE: September 2019

DWG NO. 1446.204

**BRADBURY BICHARD**

Chartered Architect and CDM Services

40 Corfe Way  
Broadstone  
Dorset  
BH18 9NE

Telephone:  
(01202) 693988  
E-mail:  
neilbichard@me.com

All dimensions should be checked and not scaled

© Bradbury Bichard