


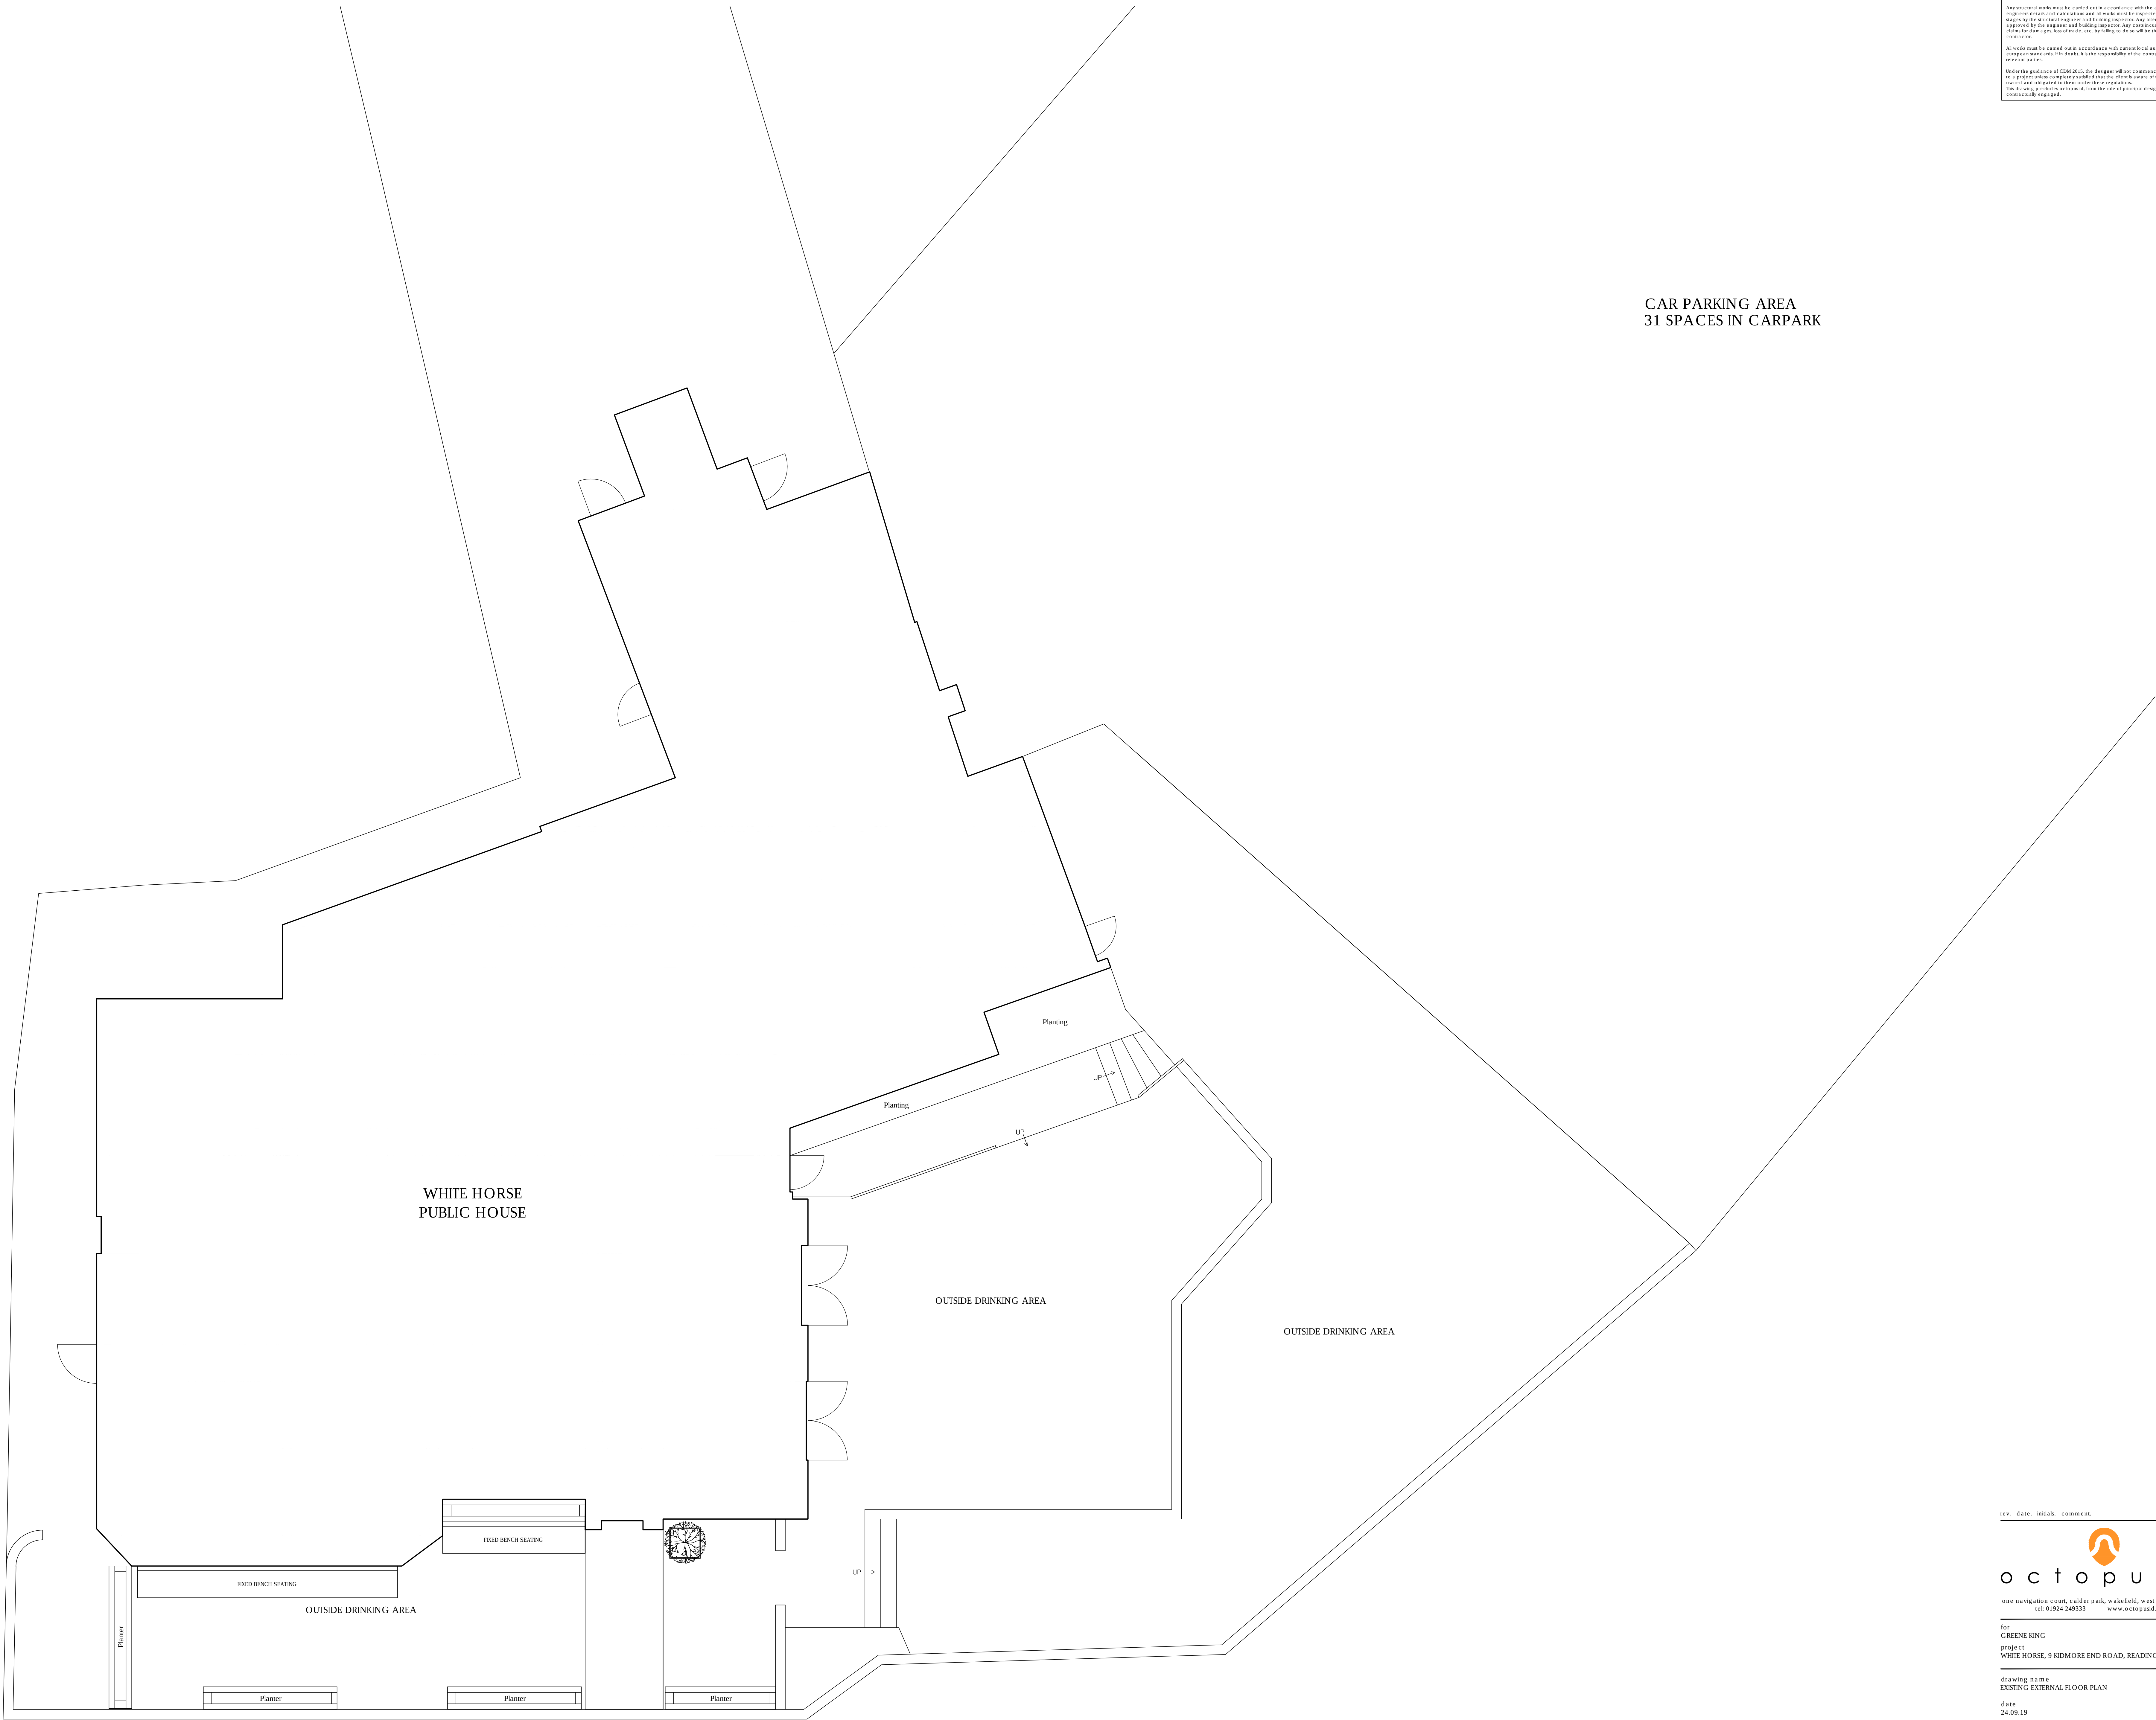

CAR PARKING AREA  
31 SPACES IN CARPARK

WHITE HORSE  
PUBLIC HOUSE

OUTSIDE DRINKING AREA

OUTSIDE DRINKING AREA

OUTSIDE DRINKING AREA

FIXED BENCH SEATING

FIXED BENCH SEATING

Planter

Planter

Planter

UP

UP

Planting

Planting

UP

This drawing has been created in conjunction with the M1 of quantities specification and any related drawings. Contractor must ensure that all items detailed on this drawing are included when tendering and are covered by the specification. Any quantities must be brought to the attention of the Designer immediately in writing prior to work commencing on site.

Any structural work must be carried out in accordance with the approved structural engineer's design and calculations and all work must be supported in the correct manner by the structural engineer and building regulations. Any alterations must be reported to the engineer and building regulations. Any construction must be carried out in accordance with the specification and any discrepancies must be brought to the attention of the Designer immediately in writing.

Under the guidance of CDM 2015, the designer will not commence any work in relation to a project unless a competent person has been identified and the designer has been notified and obliged to file under these regulations.

This drawing is the property of the Designer and shall remain the property of the Designer unless otherwise stated.

rev. date. initials. comment.

octopusid


one navigation court, calder park, wakefield, west yorkshire, w12 7th  
tel: 01924 249333 www.octopusid.co.uk

for  
GREENE KING  
project  
WHITE HORSE, 9 KIDMORE END ROAD, READING, RG4 8SD

drawing name by  
EXISTING EXTERNAL FLOOR PLAN BGC

date scale @ A0  
24.09.19 1/50

drawing number revision  
1046/100 -

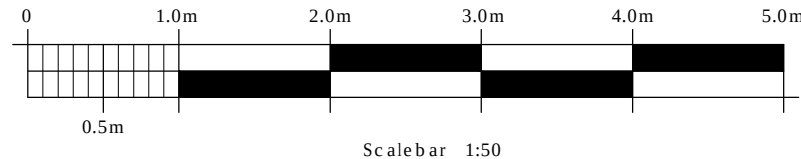

This drawing is the copyright of octopusid. Copyright is reserved by them and the drawing is not to be copied, reproduced, retained or disclosed to any unauthorized person, either wholly or in part without the written consent of octopusid. This drawing has been prepared for presentation purposes, consultants wishing to use the drawing for guidance must check all dimensions on site prior to taking their element of work and any discrepancies must be brought to the attention of the Designer immediately in writing.

© copyright