


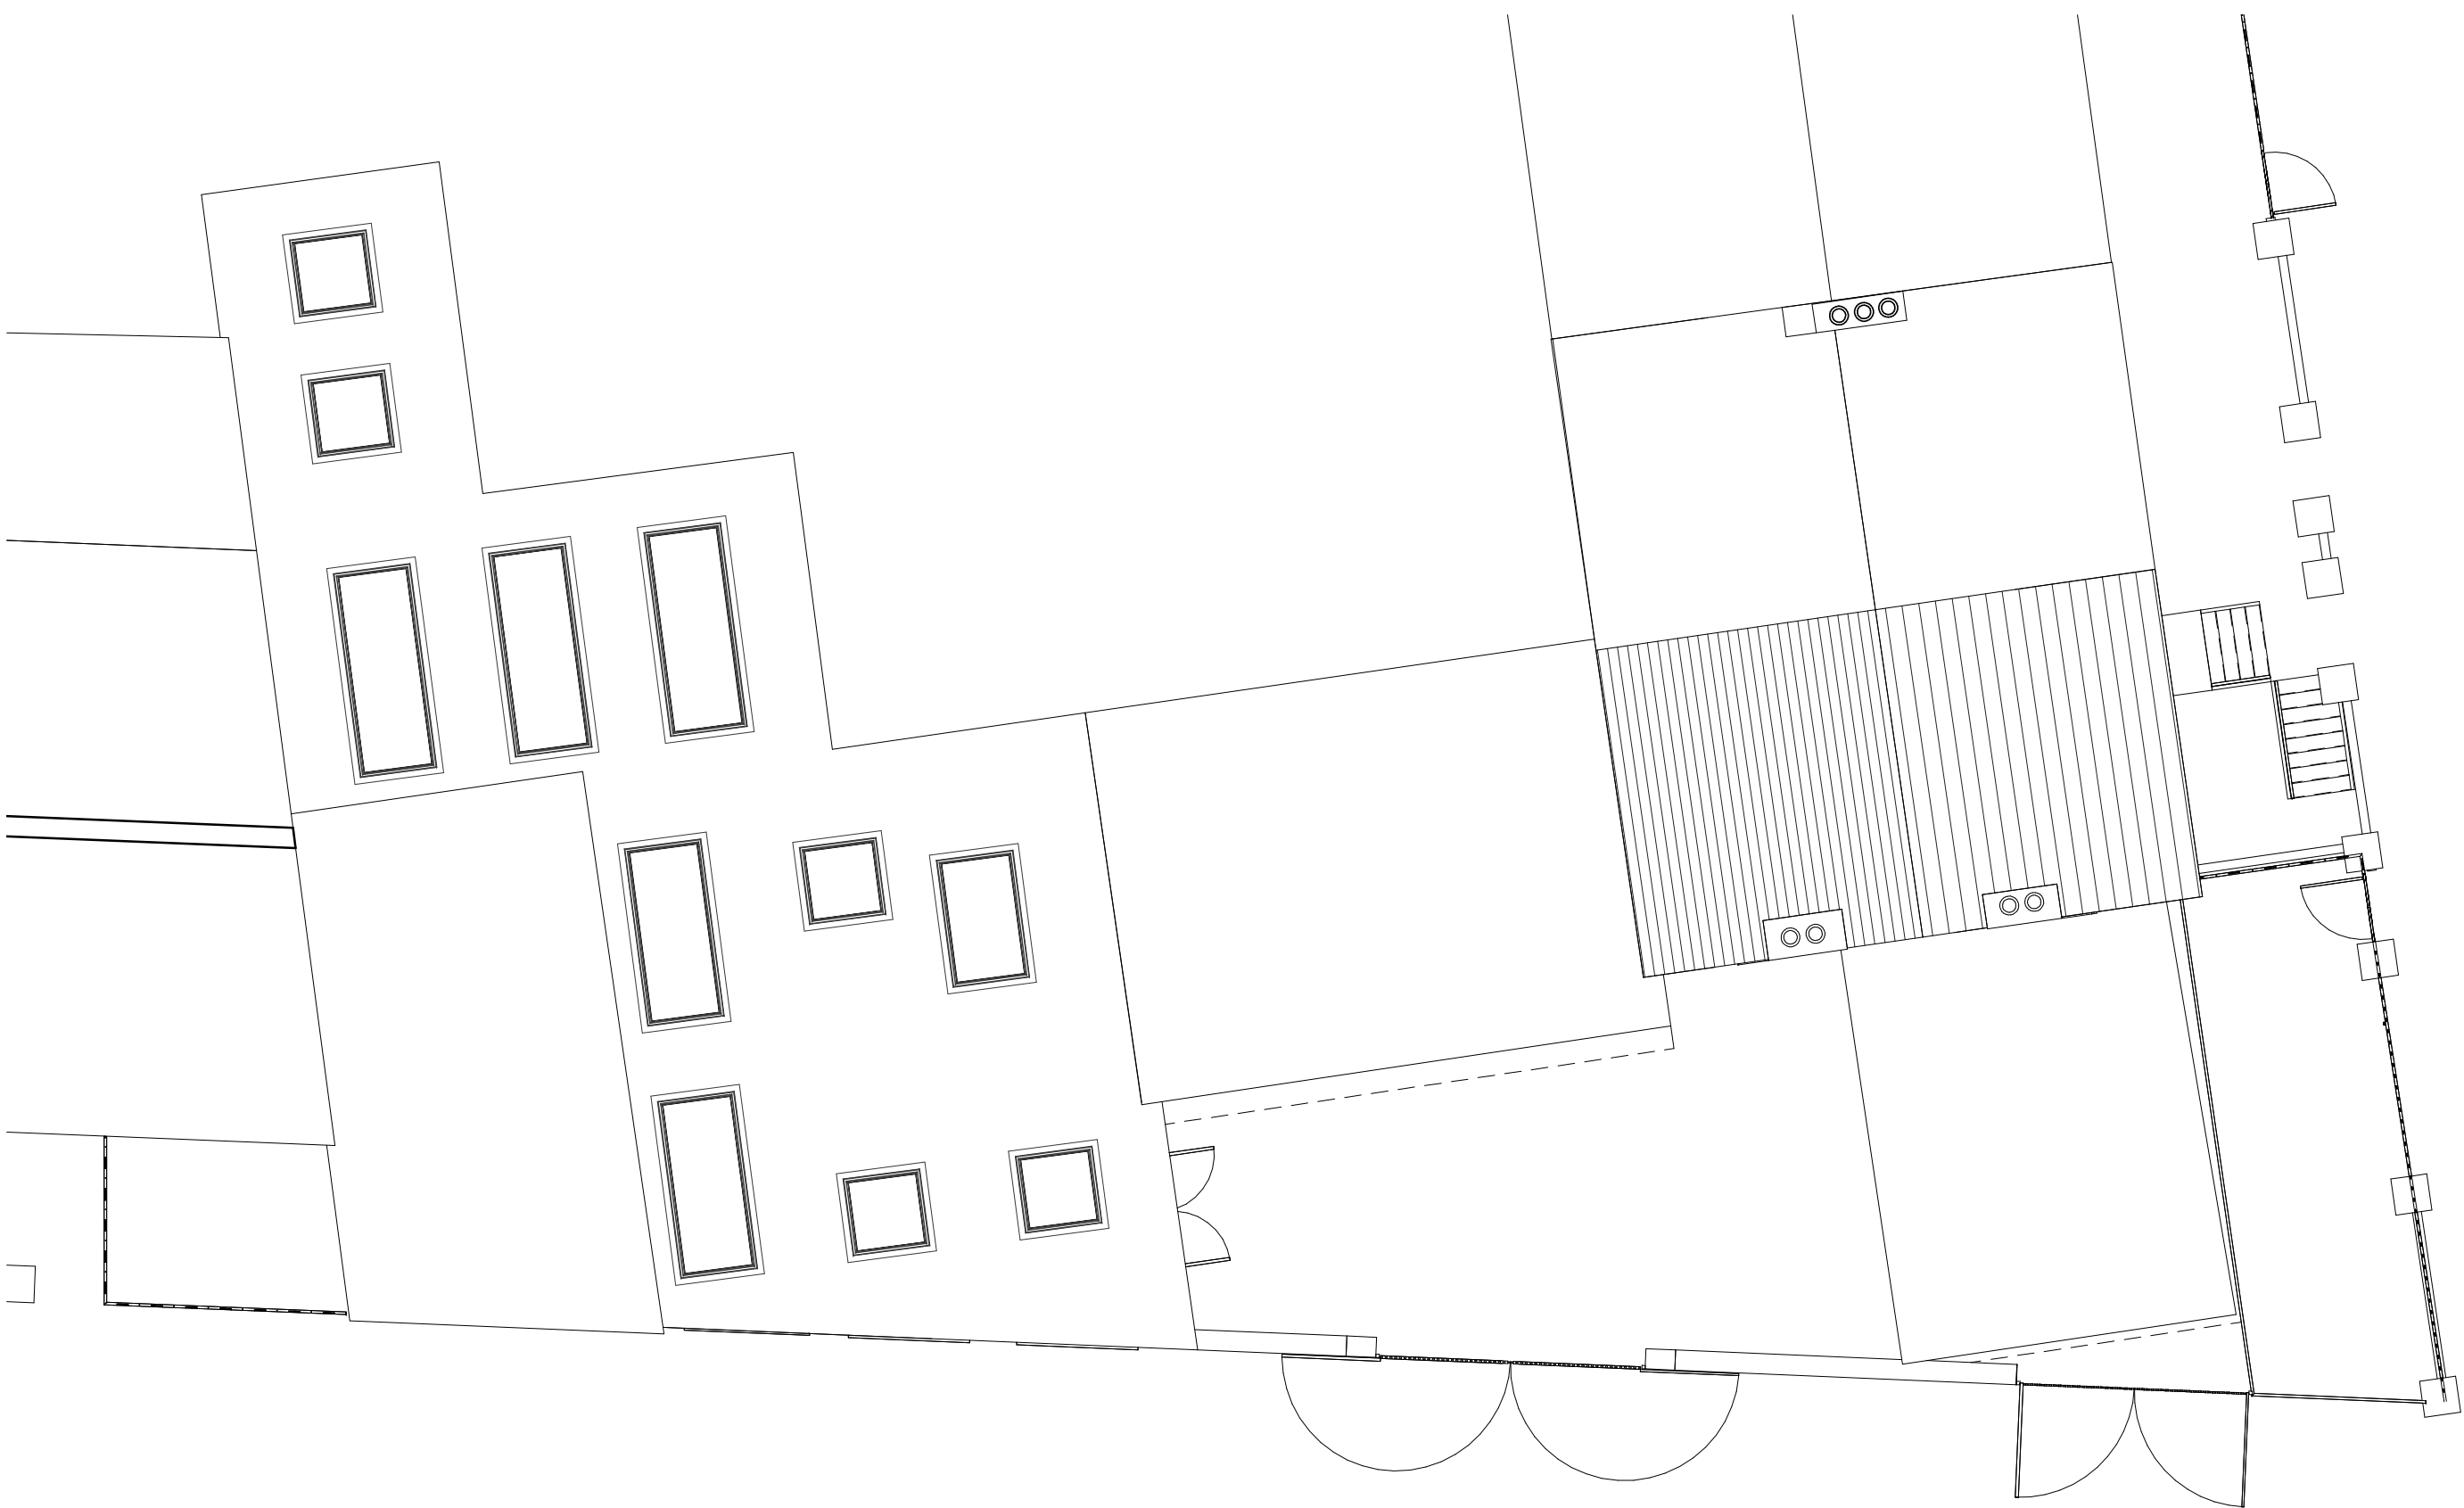

REV	AMENDMENTS	DATE
-----	------------	------

Drawing Title Existing Roof Plan		Status
		INFORMATION
1 : 100 @ A3		AF Jones Stonemasons Limited
Drawing Number 1733 - 1205	Rev.	Project Address 33 Bedford Road, Reading
		 robert rigby architects limited 42 Portman Road Reading, Berkshire RG30 1EA  ARB Architects Registered Body  RIBA Chartered Practice tel: 0118 959 4932 enquiries@rigbyarchitects.com www.rigbyarchitects.com