


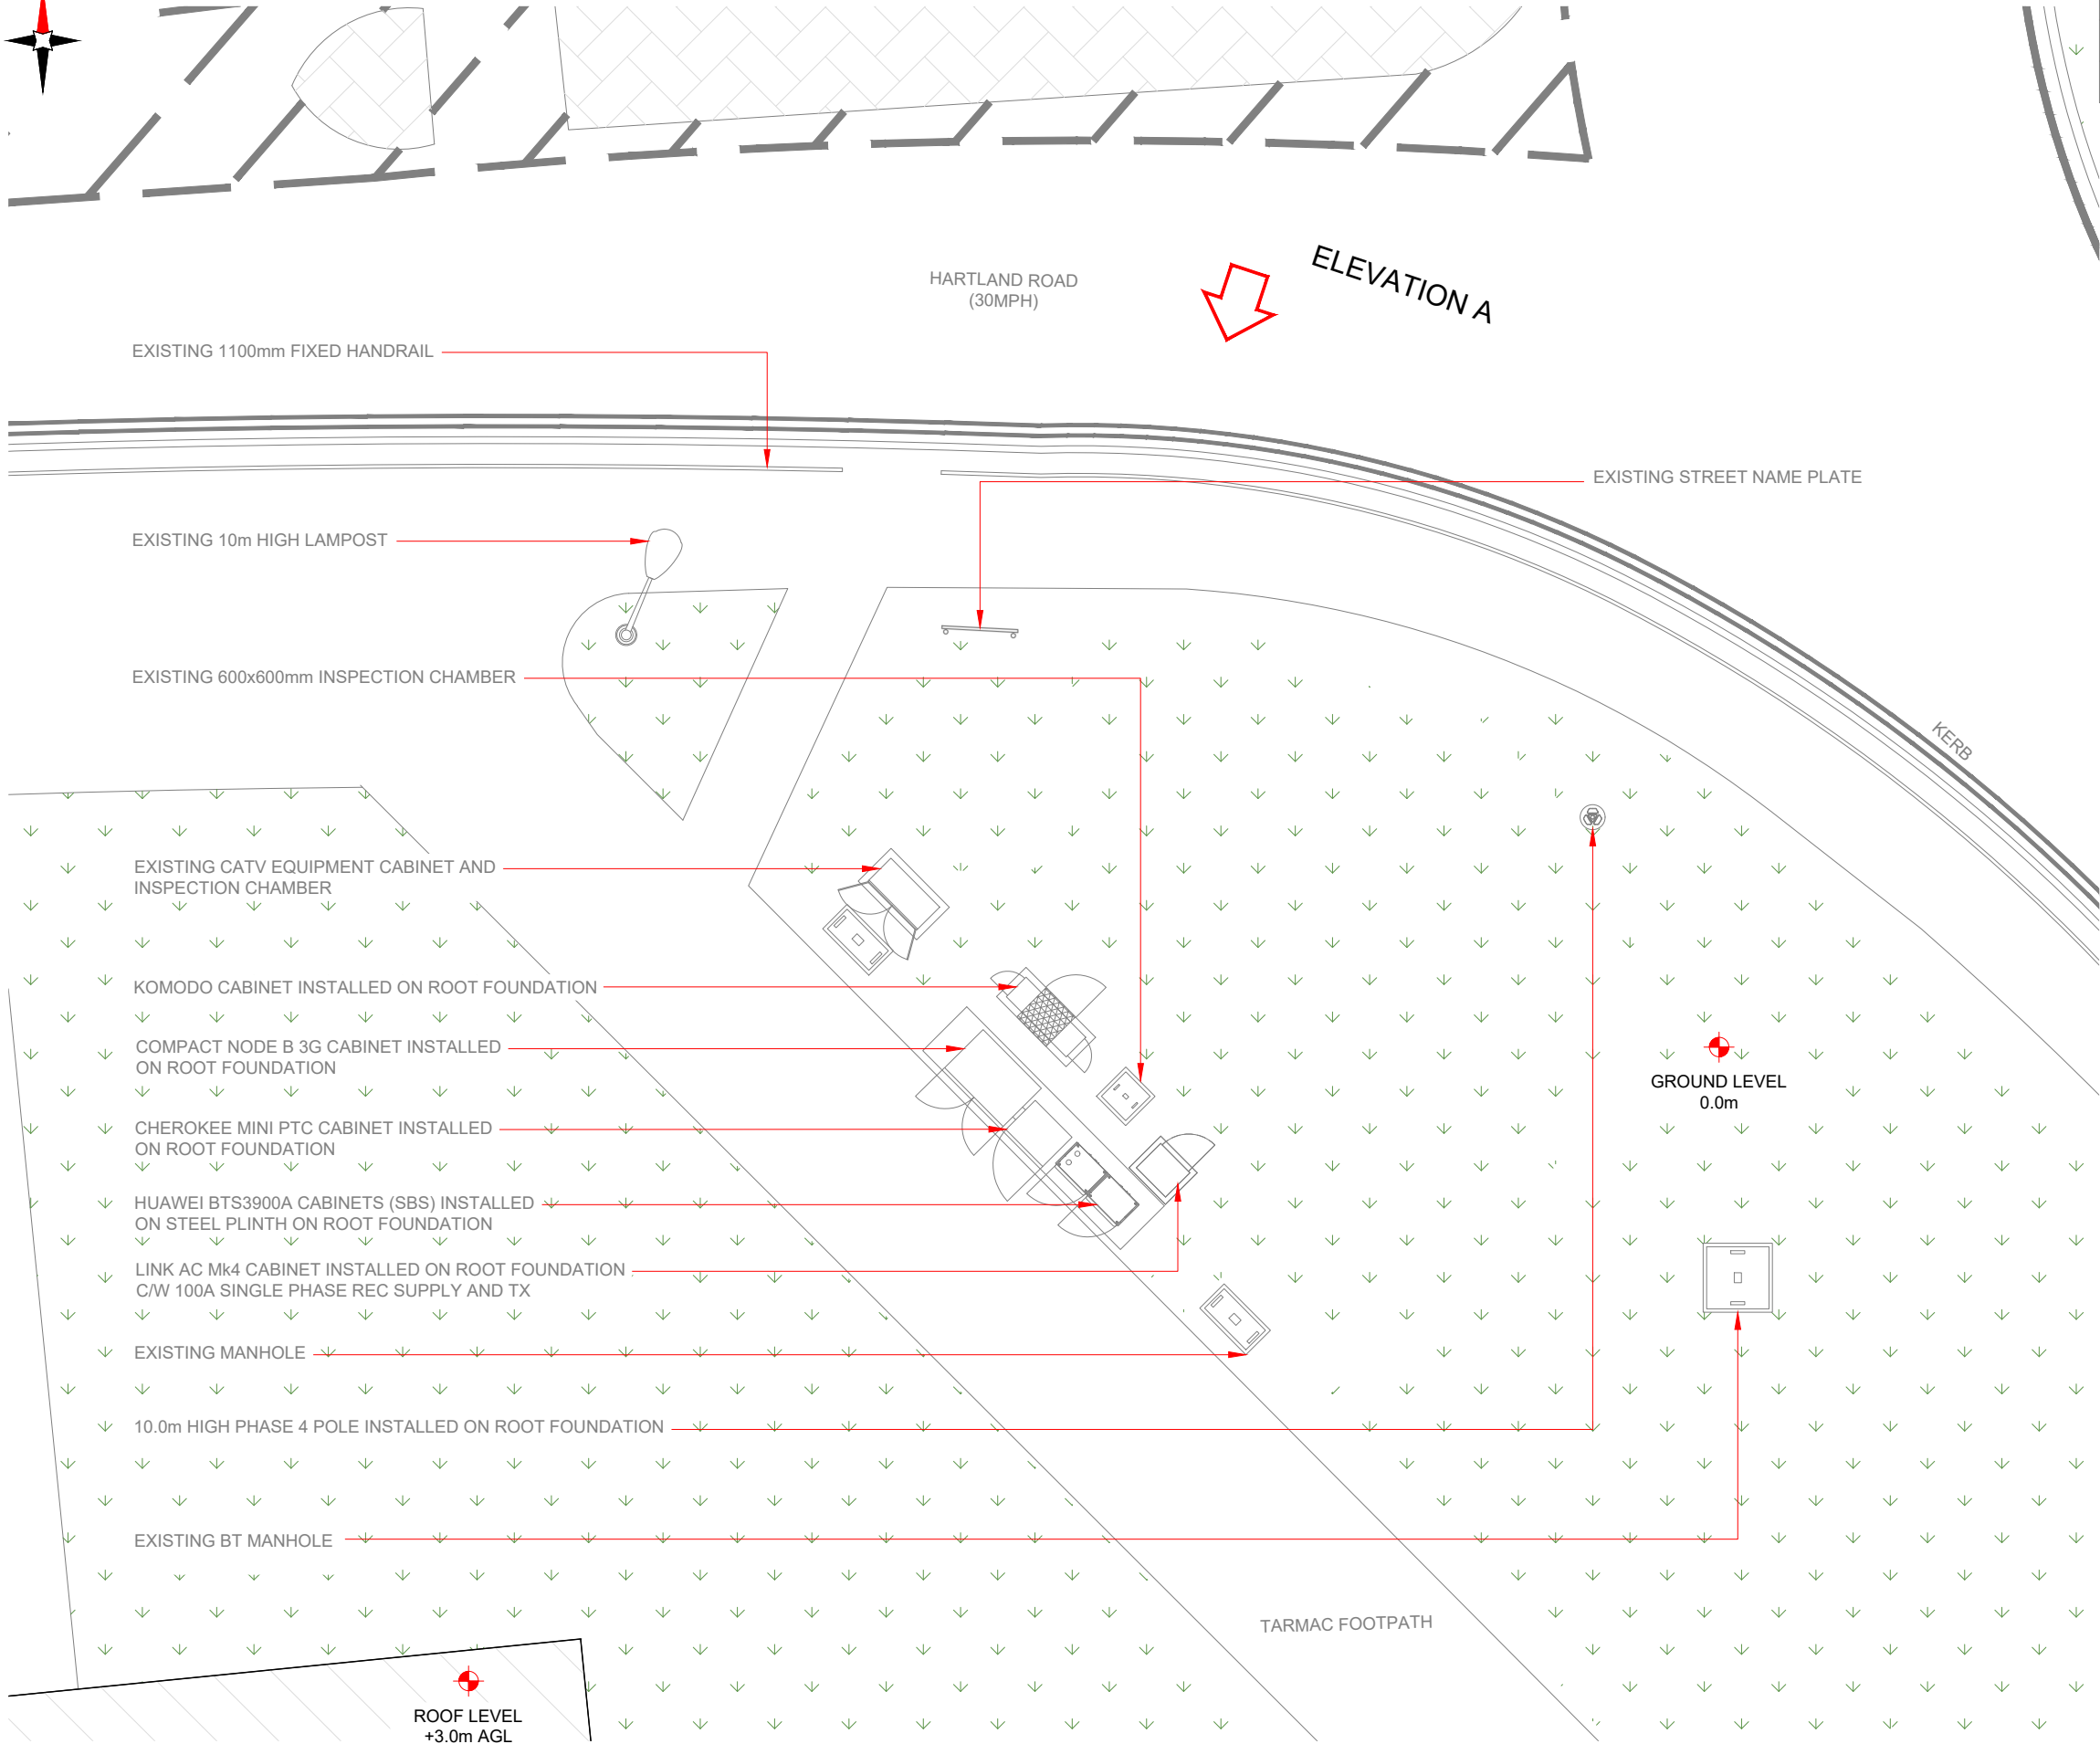

3G Antenna ID	Existing 3G Bearing
uA1	0°
uB1	120°
uC1	240°

NOTES:

1. ALL DIMENSIONS IN MM UNLESS OTHERWISE NOTED.



Master:	MBNL / EE / H3G:	Project:	T&A	Purpose of Issue:	Planning	Issue:	B
Date:	11/09/2019	Revision / Upgrade Description:					
Drawn:	B.Arnold	ICNIRP Step downs on all sectors amended. Power requirements detailed to latest requirements					
Checked:	D.Ceaton						
Approved:	C. Fraser						
Master:	MBNL / EE / H3G:	Project:	T&A	Purpose of Issue:	Planning	Issue:	A
Date:	30/07/2019	Revision / Upgrade Description:					
Drawn:	B.Parker	First Issue					
Checked:	D.Ceaton						
Approved:	D.Green						



Hutchison 3G UK Limited
Star House, 20 Grenfell Road
Maidenhead, SL6 1EH
Tel: 01628 765 000
Fax: 01628 765 001

H3G Base Station Information line:
0845 6043000
Available 8am-8pm Monday to Friday



Hatfield Business Park
Hatfield
Hertfordshire
AL10 9BW

Tel: 01707 315000
Fax: 01707 319001



Mobile Broadband Network Limited
Sixth Floor, Thames Tower, Station Road, Reading, RG1 1LX

Design Consultant:



Head Office:
Unit 3, Laurel House,
1 Station Road, W-S-M, BS22 6AR

Tel: +44 (0)1934 510244
Email: solutions@casado-design.co.uk

Principal Contractor:



UK Office:
Unit 5, Denbigh Hall Industrial Estate,
Bletchley, Milton Keynes MK3 7QT

Tel: +44 (0)1908 377 766
Email: info@ktl.ie

Site Name:

MM WHITLEY ROUNDABOUT

Site ID:

1185684

Address:

MM WHITLEY ROUNDABOUT
SW CORNER OF THE RAB JNC
BETWEEN HARTLAND ROAD AND
NORTHUMBERLAND AVE
READING
RG2 8LS

Title:

100 EXISTING SITE PLAN

Project:

T&A

Purpose of Issue:

GENERAL ARRANGEMENT

EE Cell ID:

10822

MBNL Cell ID:

RDG074

3UK Cell ID:

REG4624

Master Drawing No:

1185684_RD074_10822_REG4624_M002

Issue:

B

EXISTING SITE PLAN

