




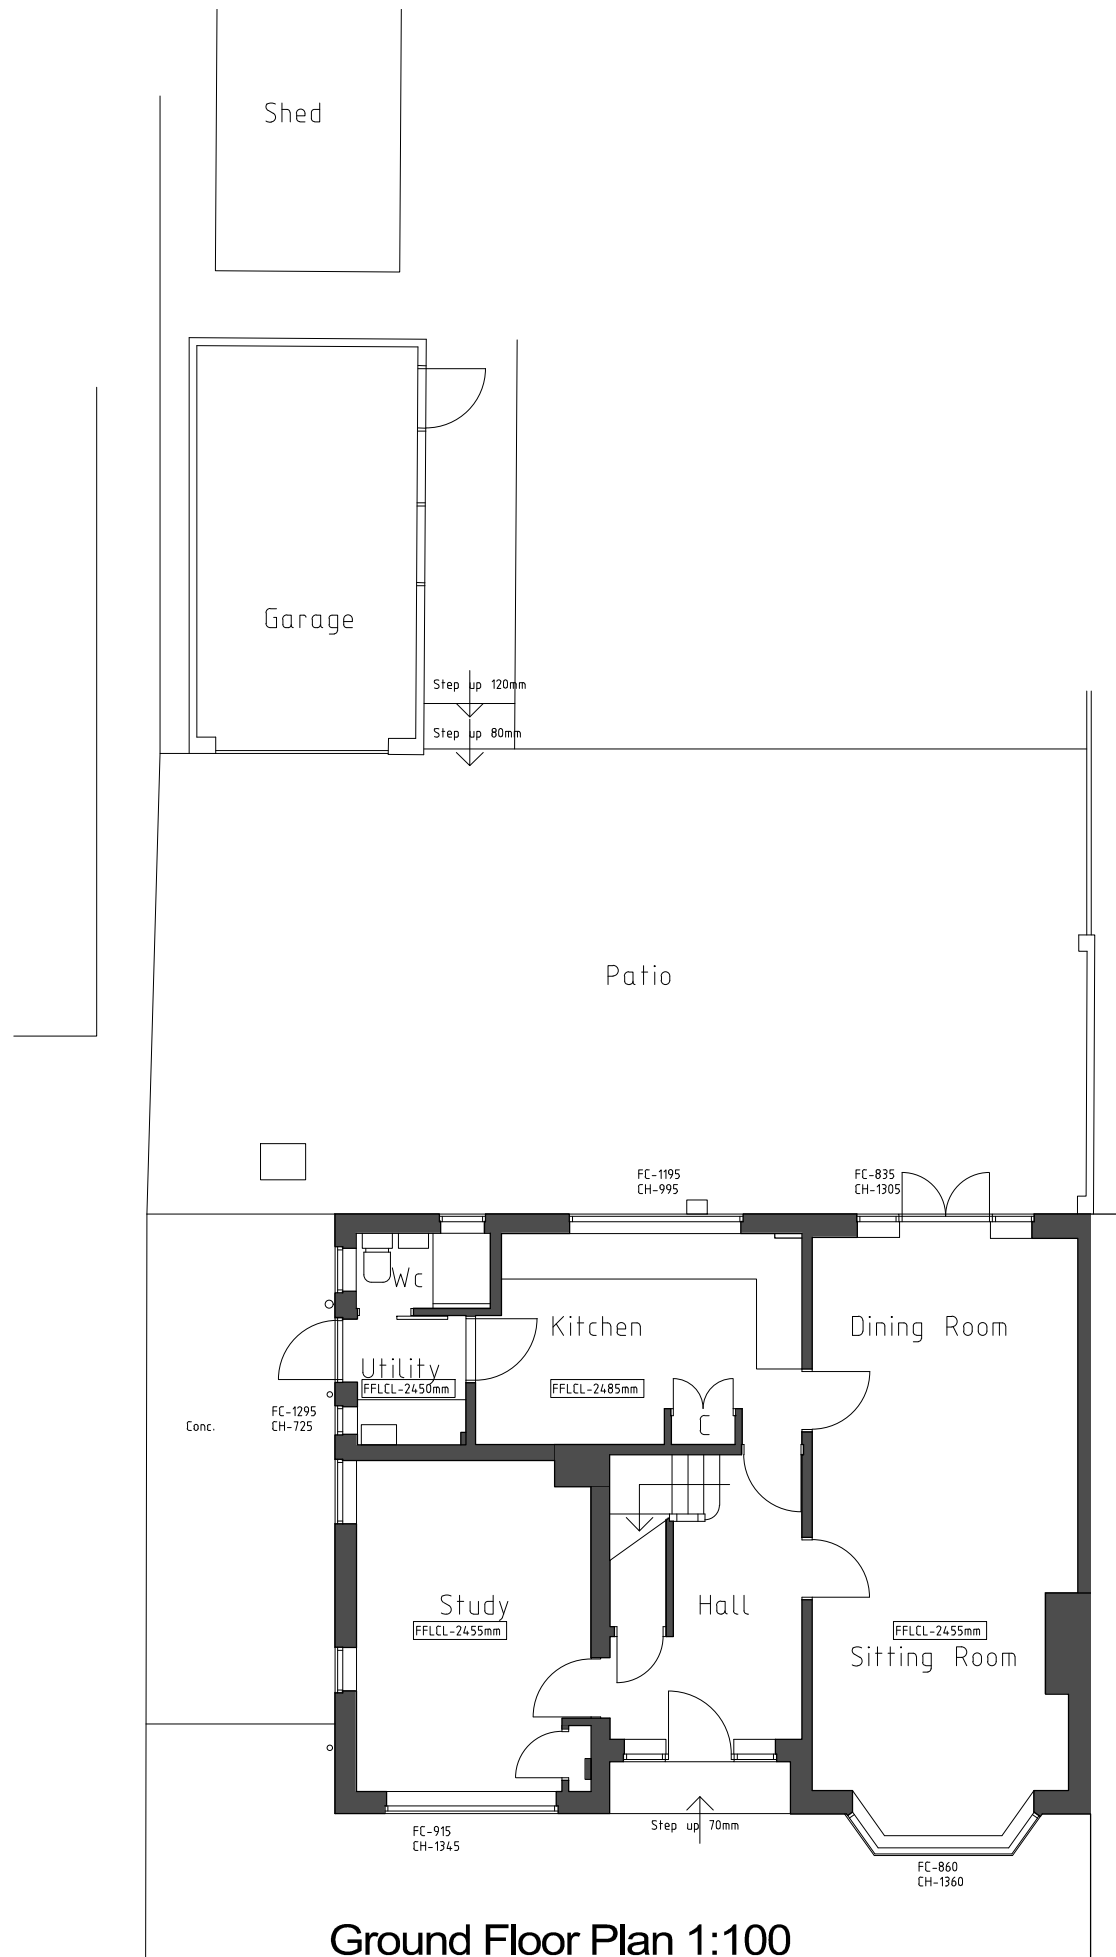

Ground Floor Plan 1:100

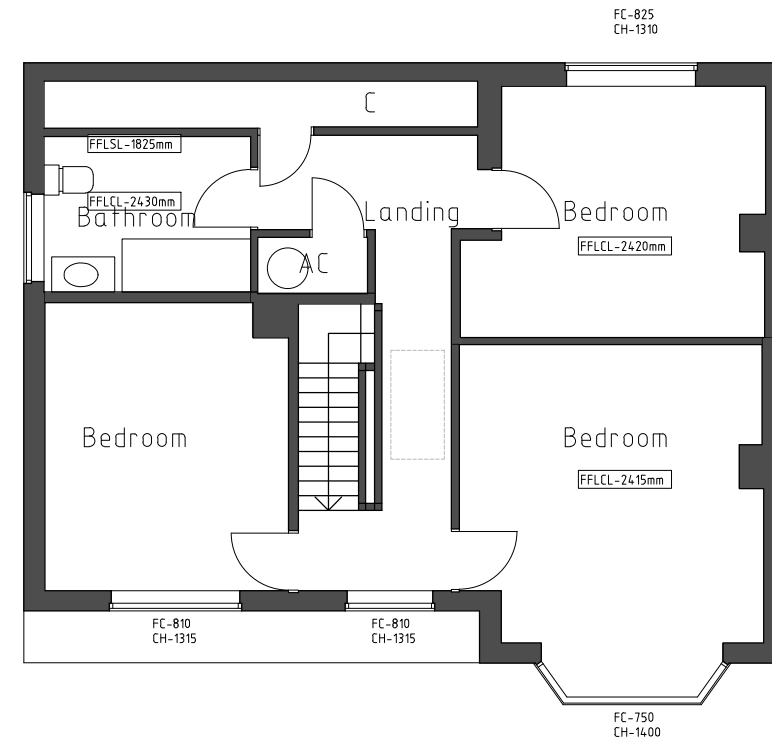


First Floor Plan 1:100

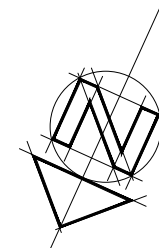

1:100 scale Bar
This Drawing has been produced for printing onto A3 size paper,



REV	COMMENTS	DATE
-----	----------	------

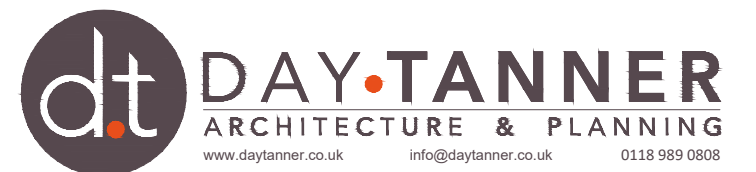

CLIENT Mr. & Mrs. M. Leach
PROJECT 6, Richmond Road
Caversham, Reading RG4 7PP
DRAWING Existing Floor Plans

STATUS **DATE** July 2019
SCALE 1:100 **DRAWN** xx **CHECKED** NO **3659 / 101** **REV**

THIS DRAWING MUST NOT BE SCALED UNLESS ISSUED FOR PLANNING PURPOSES. ALL DIMENSIONS ARE TO BE VERIFIED PRIOR TO SETTING OUT, COMMENCING WORK, OR PRODUCTION OF FABRICATION DRAWINGS. REPORT ANY DISCREPANCIES TO THE SUPERVISING OFFICER IMMEDIATELY. ©