



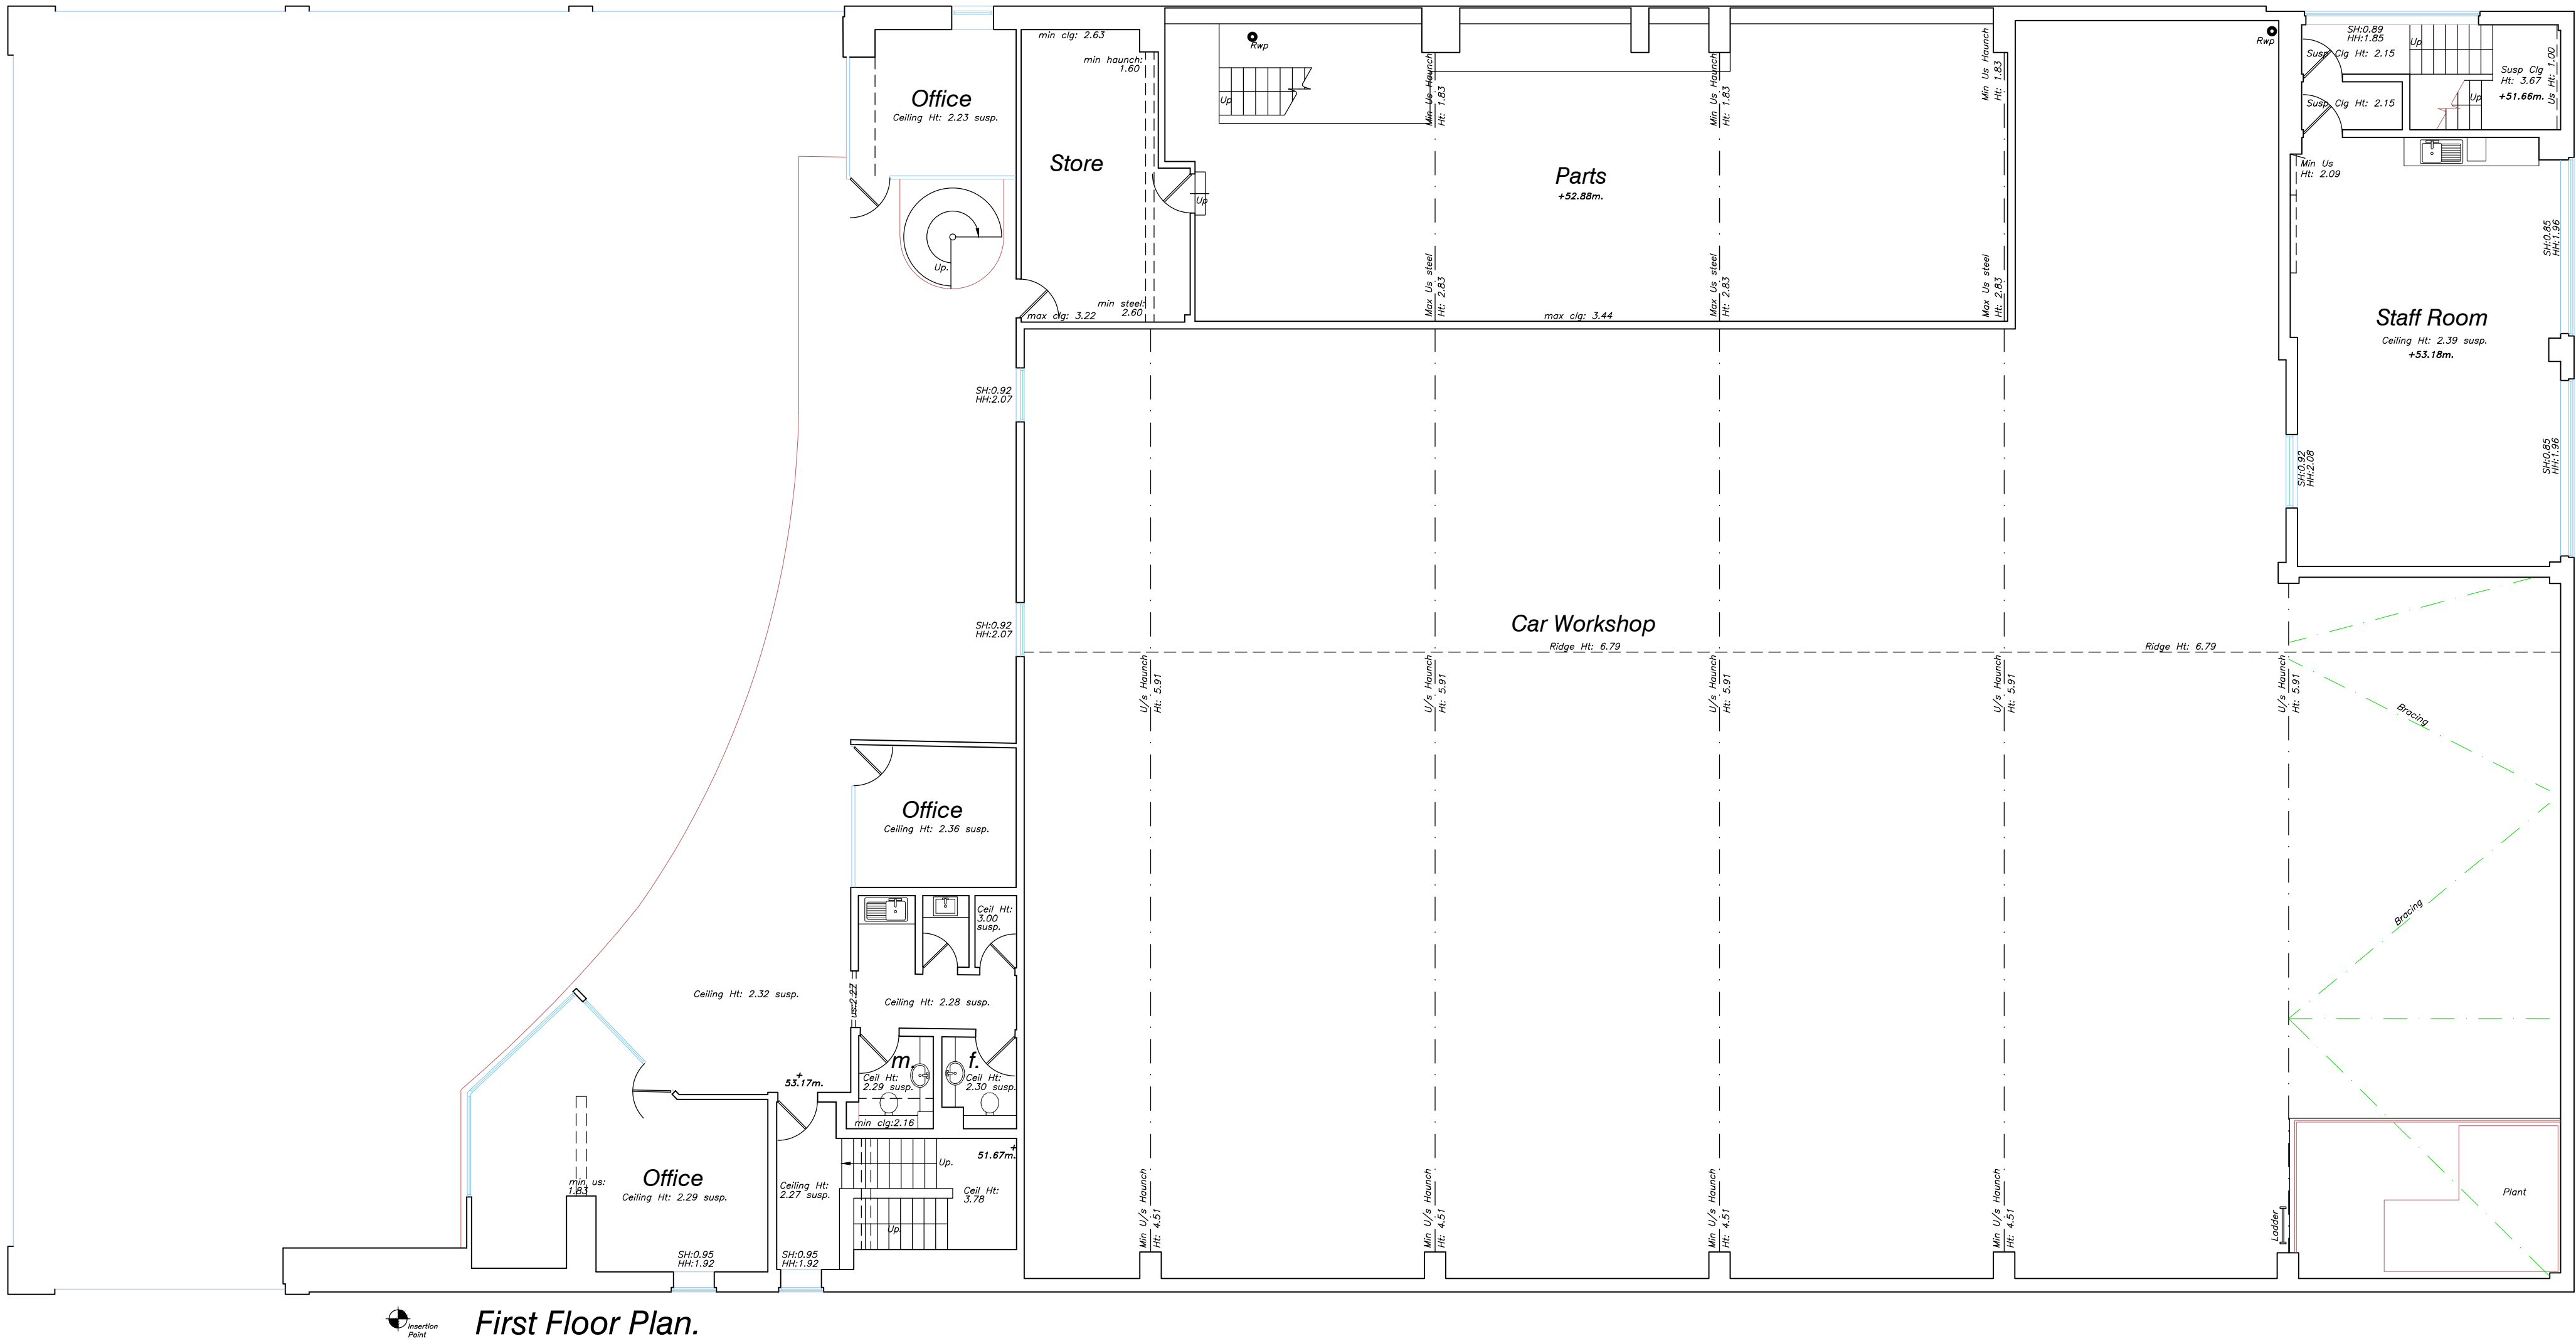

**DISCLAIMER NOTES:**  
DRAWING SUBJECT TO FOLLOWING CONDITIONS:

- SITE LEVEL SURVEY
- MEASURED BUILDING SURVEY
- CONFIRMATION OF LEGAL BOUNDARY & EASEMENTS
- GROUND INVESTIGATION BY OTHERS
- STATUTORY AUTHORITY SERVICES INVESTIGATION
- PLANNING AUTHORITY COMMENTS/ APPROVAL
- HIGHWAY AUTHORITY COMMENTS/ APPROVAL
- CONSERVATION OFFICER COMMENTS/ APPROVAL
- FLOOD RISK ASSESSMENT
- PARTY WALL ACT 1996

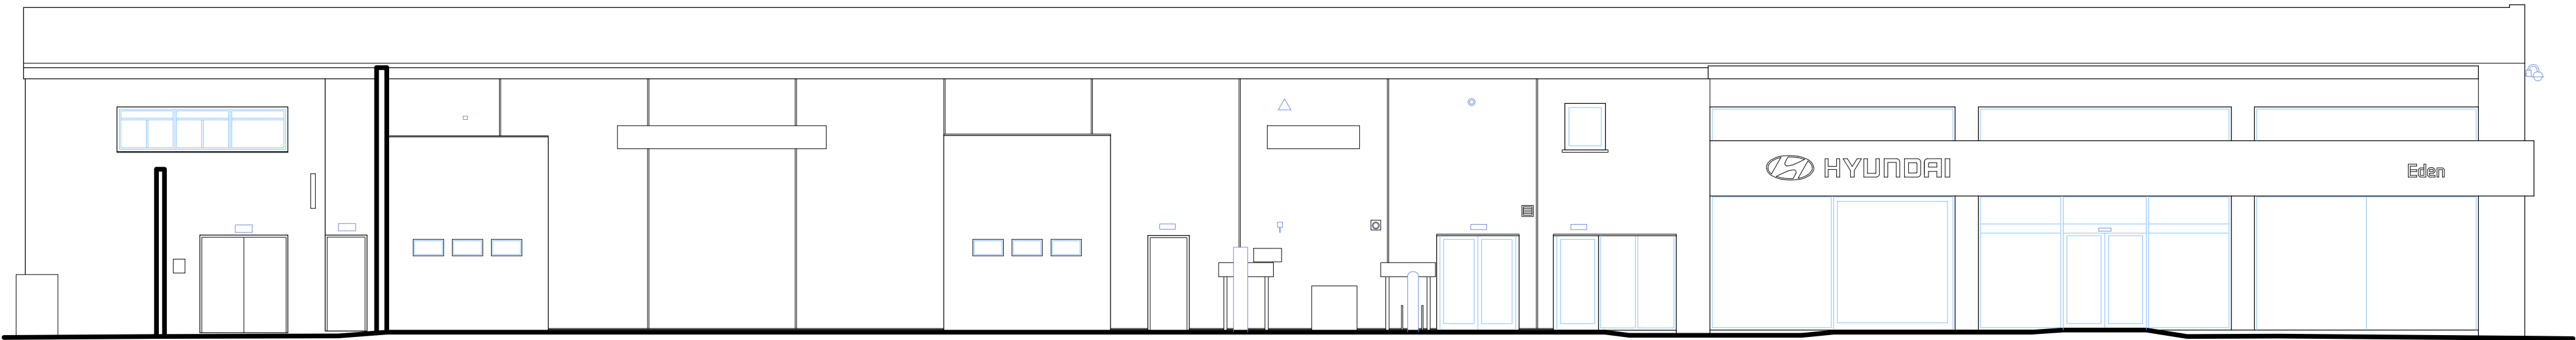

Datum: 48.00m.  
Elevation 1.

01m2m3m4m5m10m

A1 SHEET

Spaces Northgate House  
2nd & 3rd Floors, Northgate House  
Upper Borough Walls, Bath, BA1 1RG, England.  
T: 07903 073451  
E: studio@axonarchitects.co.uk  
W: www.axonarchitects.co.uk

CLIENT

EDEN Motor Group

PROJECT

Proposed Alterations to existing Dealership  
for the provision of Hyundai & Mazda Showroom  
Rose Klin Lane, Reading

STATUS

Survey

DATE

24-03-2020

DRAWN

Greenhatch

CHECKED

-

SCALE

1:100

DRAWING

Existing First Floor Plan and Elevation

DRAWING No.

191403-PL03

REVISION

A