



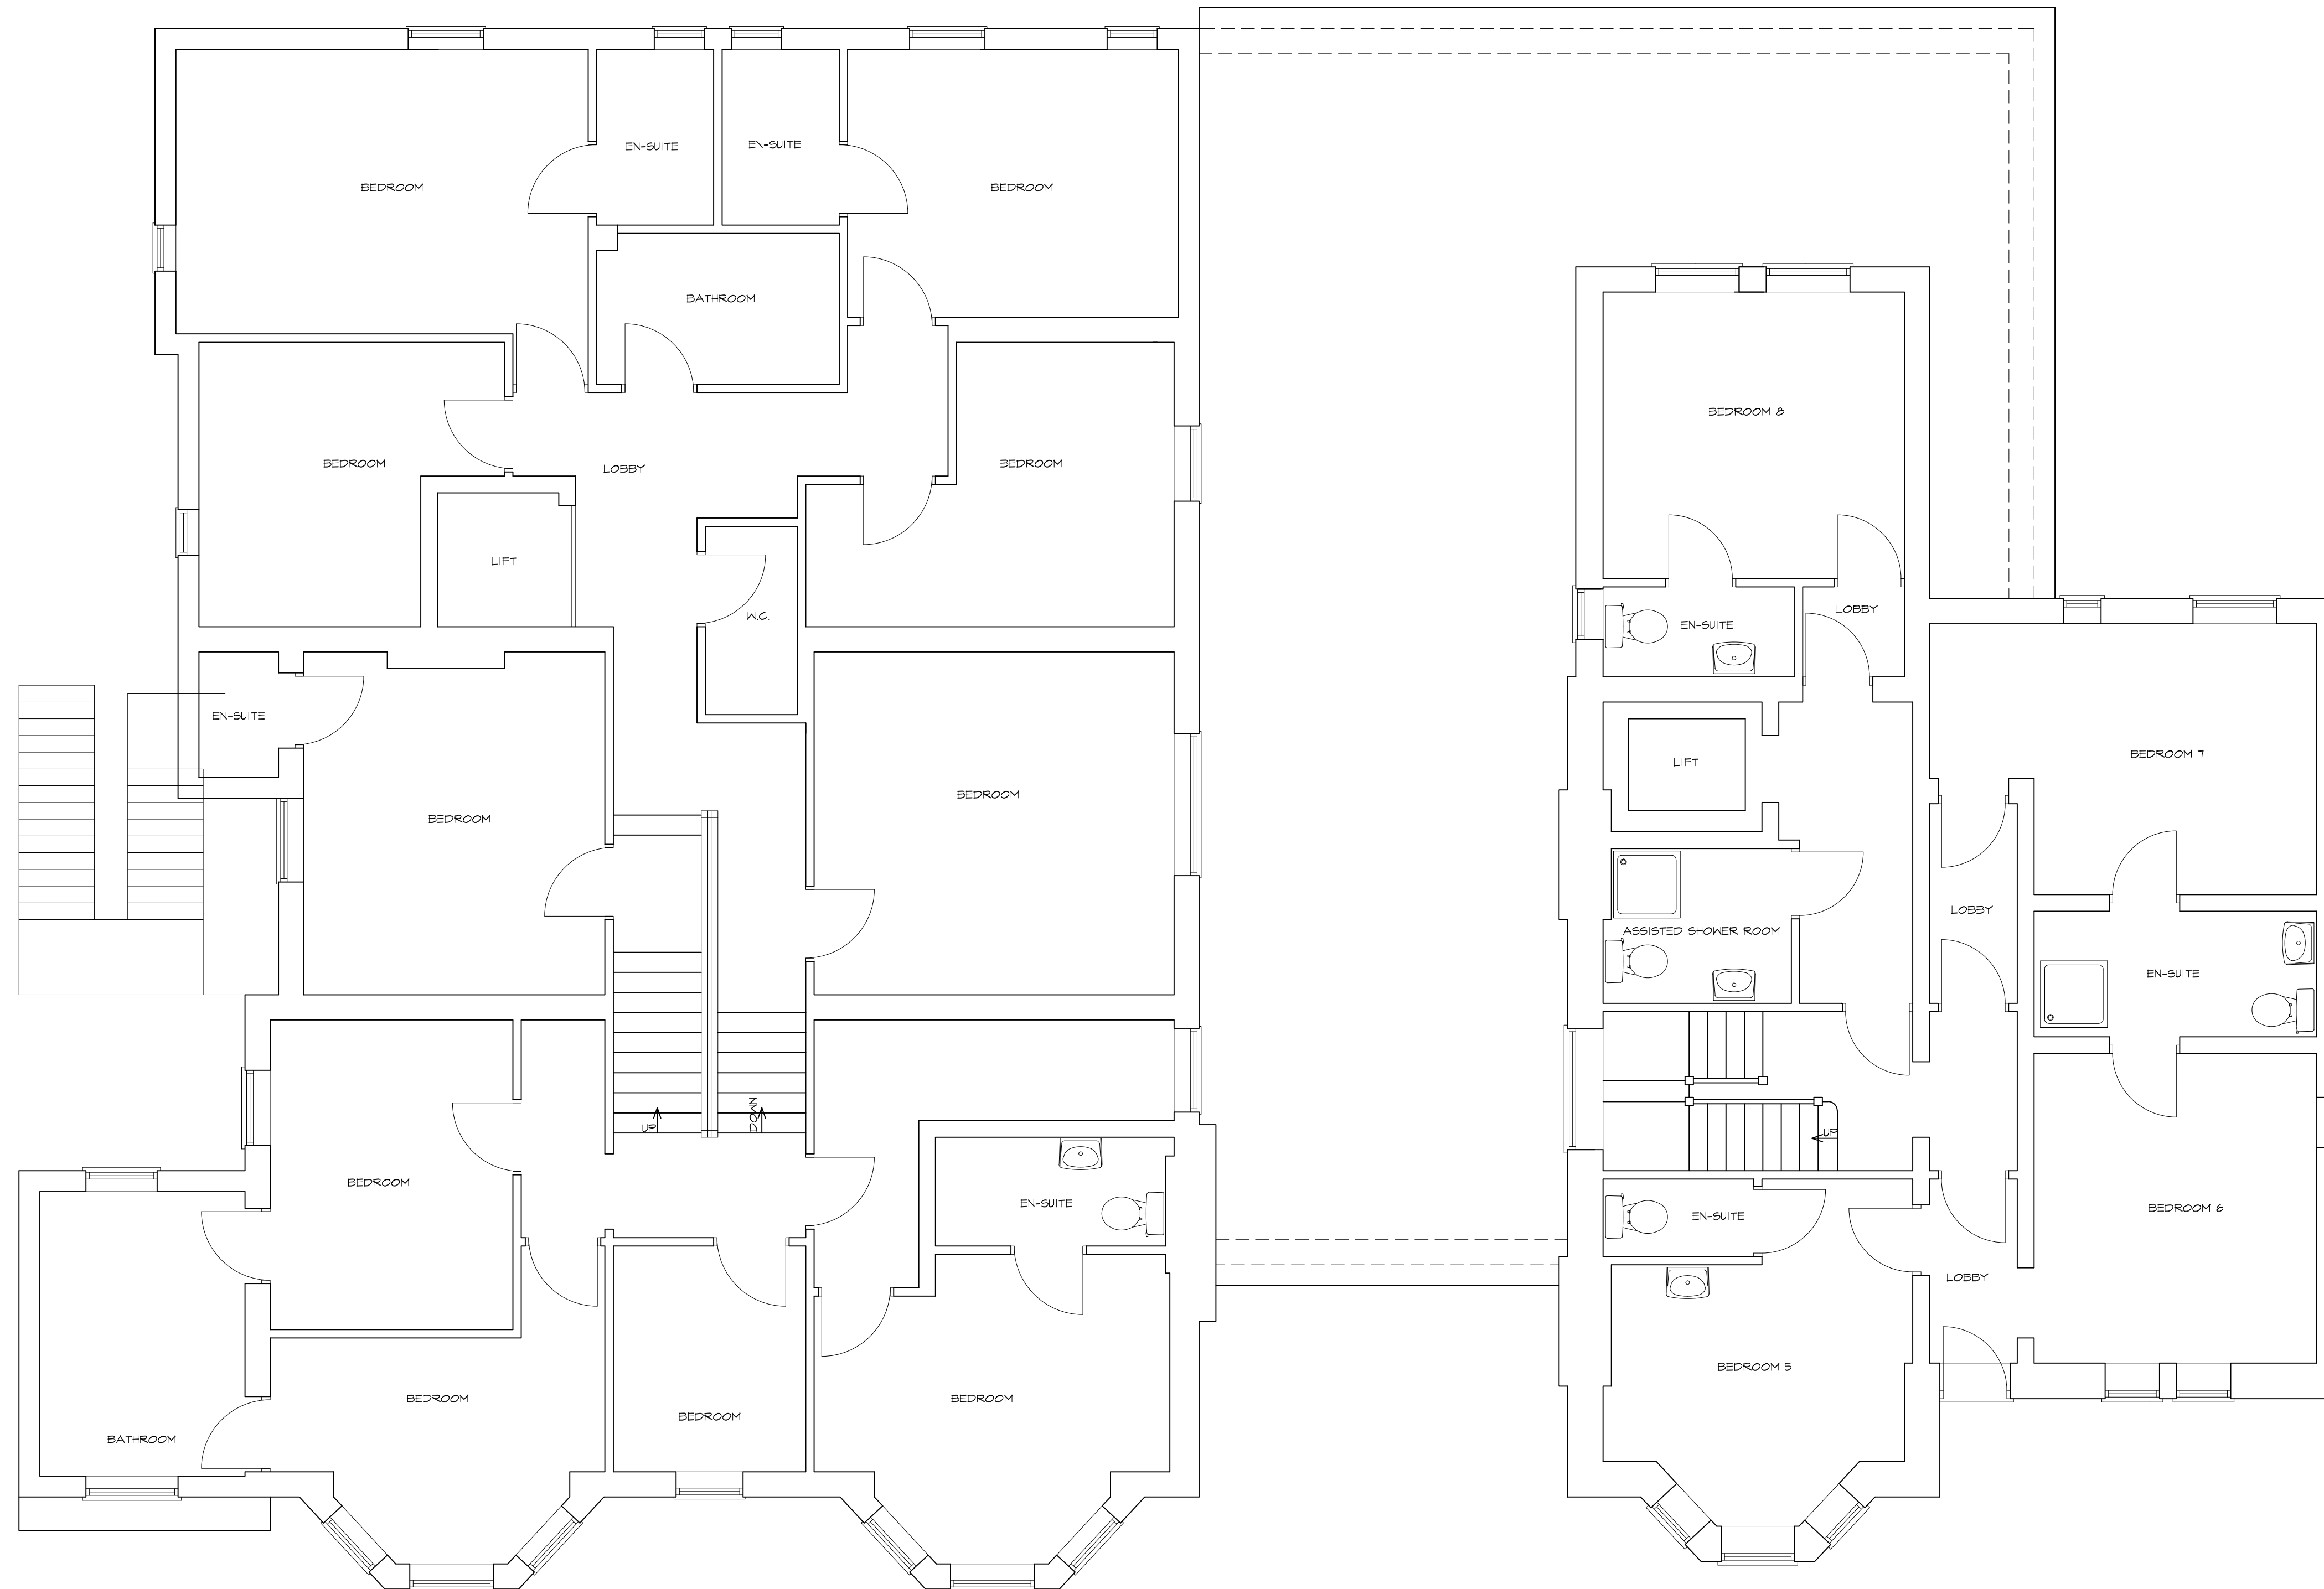

EXISTING FIRST FLOOR PLAN

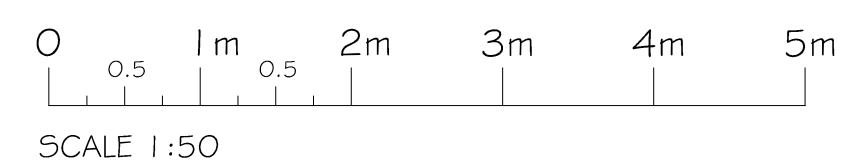

PROJECT PROPOSED DEVELOPMENT AT ; 2-4 COLLEGE ROAD READING RG6 1QD			
TITLE EXISTING FIRST FLOOR PLAN			
 CREATIVE DESIGN & STRUCTURE Ltd. HENSON HOUSE NEWTOWN ROAD HENLEY-ON-THAMES RG9 1HG Tel. 01491 411922 info@creativedesignandstructure.co.uk www.creativedesignandstructure.co.uk			
DRAWN DD		SCALE @ A1 1:50	
DATE DECEMBER 2018			
DRAWING No.		REV.	
38218-02			