



All dimensions in mm unless otherwise stated
The contractor must verify all dimensions on site before commencing on site
Architect must be notified of any suspected discrepancies or omissions
Scaled dimensions to be confirmed by the Architect



A Proposed West Elevation
1:100@A1 / 1:200 @A3

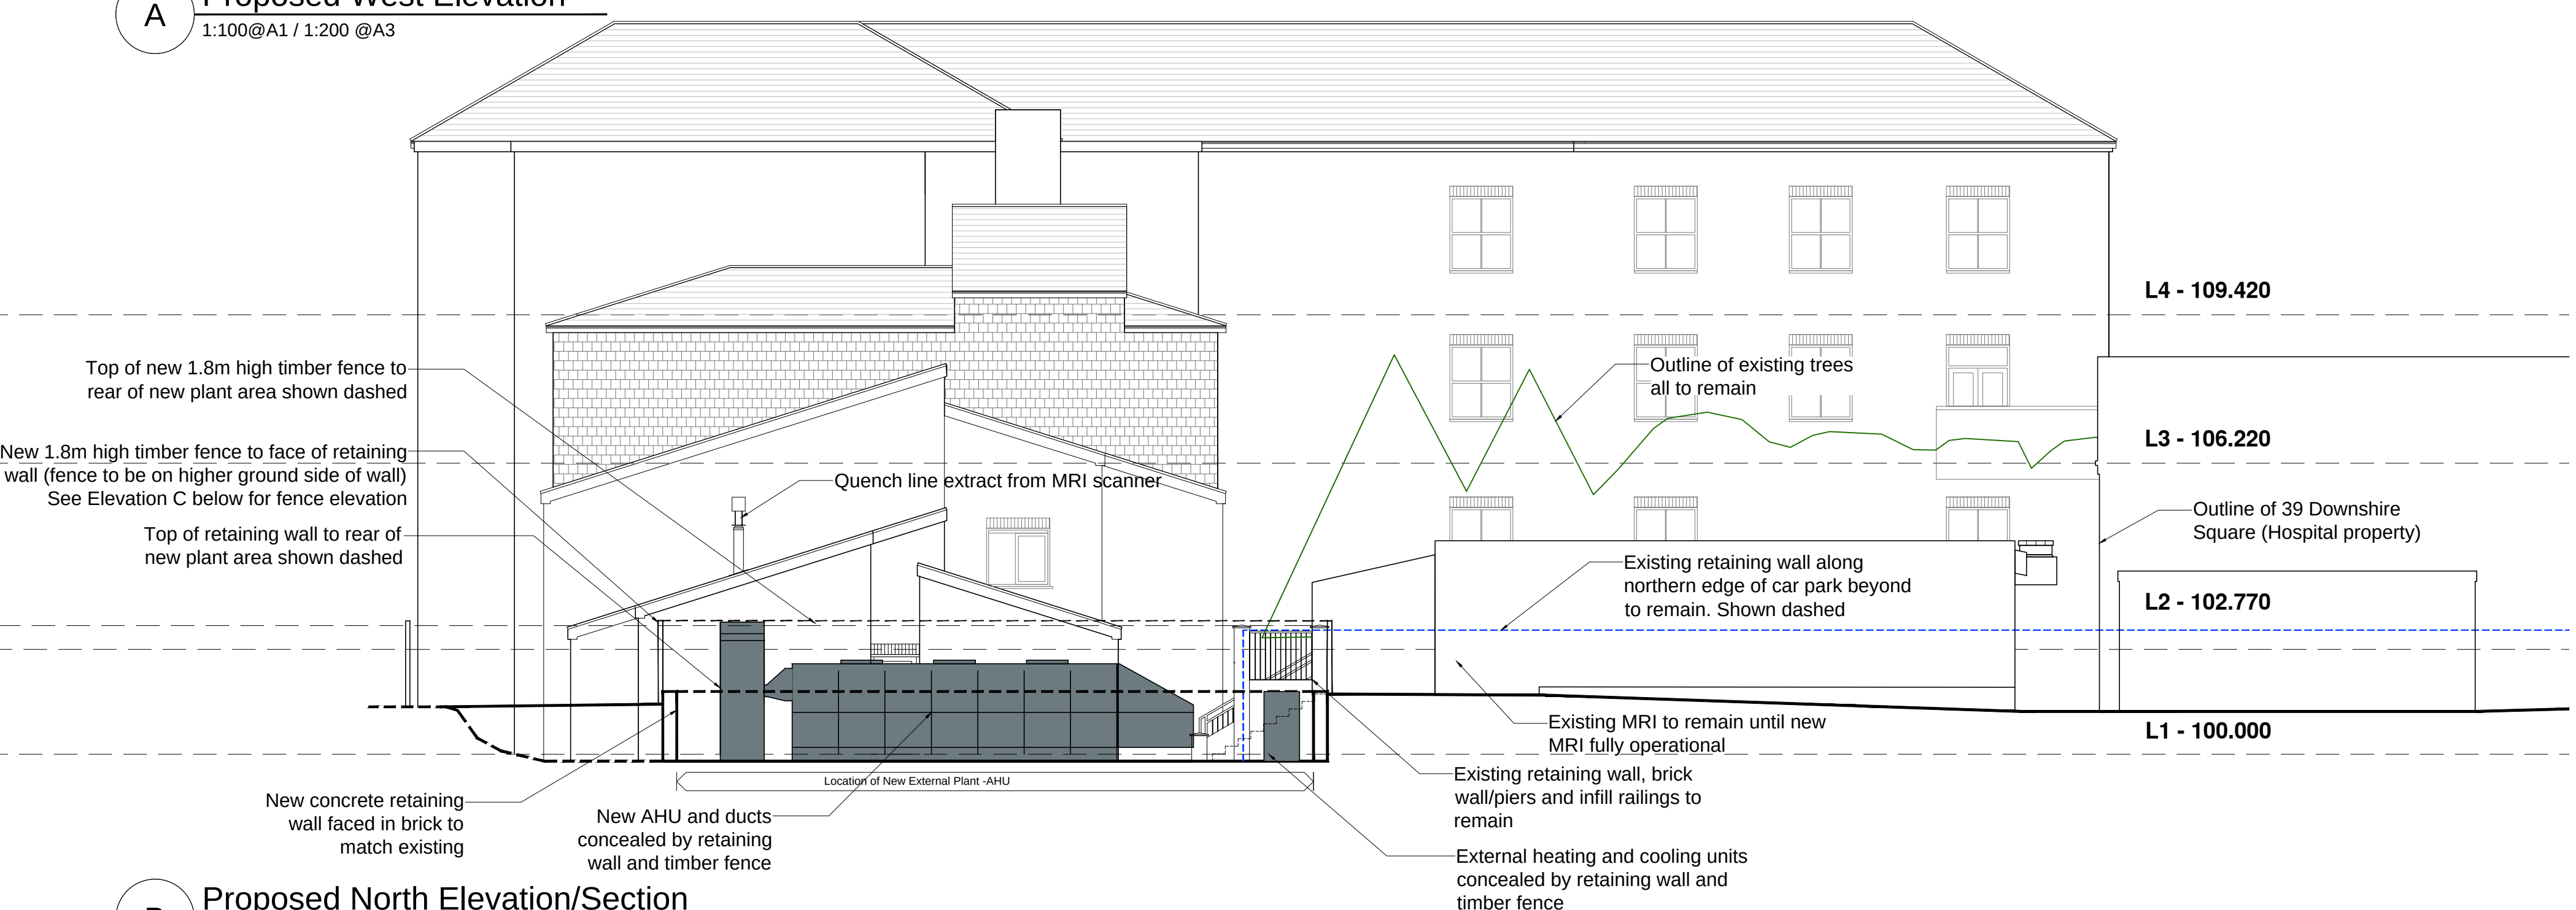

B Proposed North Elevation/Section
1:100@A1 / 1:200 @A3

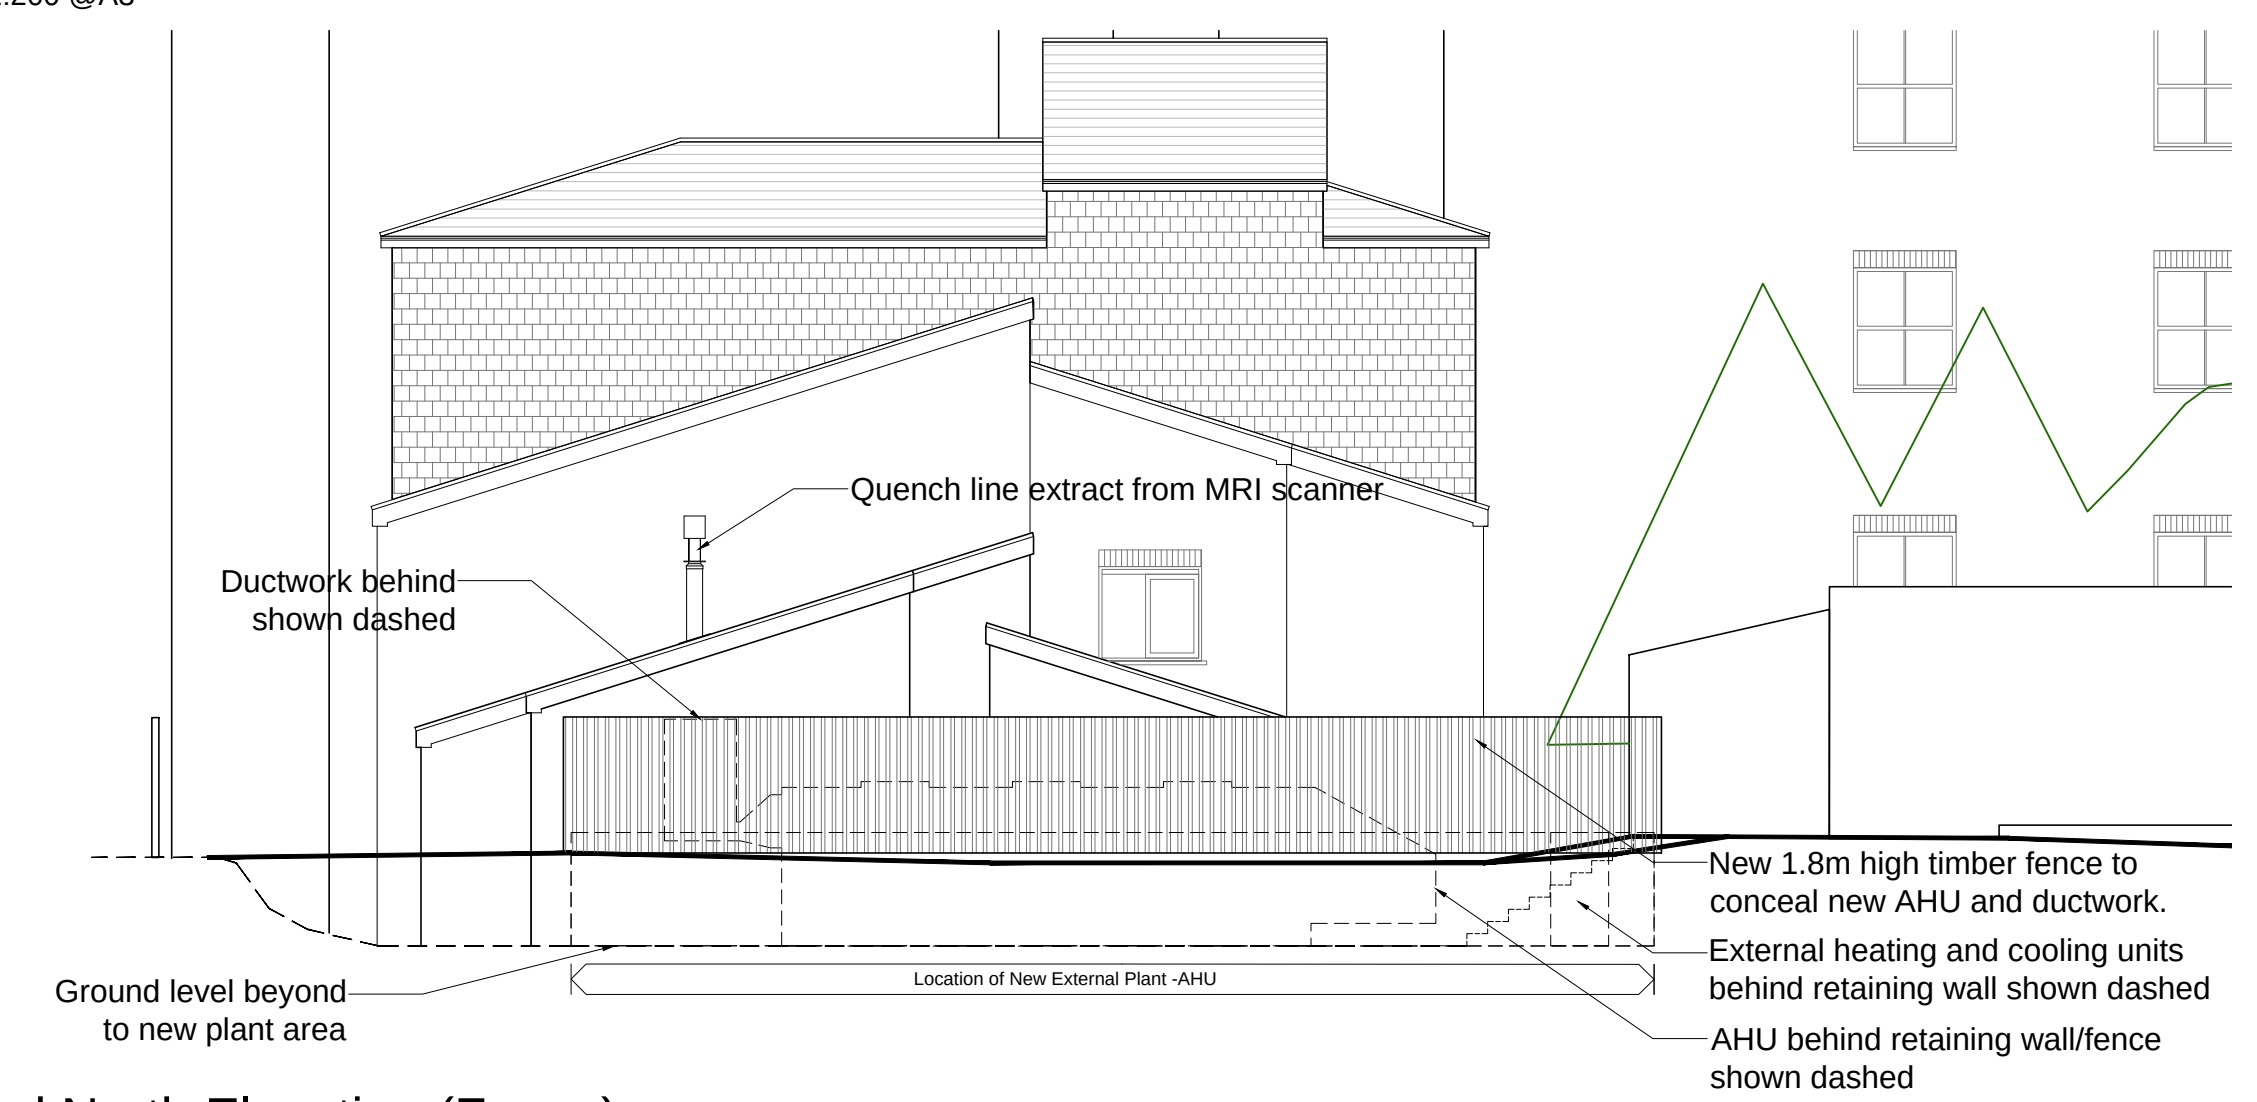

C Proposed North Elevation (Fence)
1:100@A1 / 1:200 @A3

See drawing No3476/L(25)03 for location of Elevations A, B and C.

Revisions
A-10.02.20 AHU's repositioned
B-26.02.20 AHU PLANT AREA RESITED. ELEVATION C ADDED

Spire Dunedin Hospital
16-22 Bath Road (RG1 6NB)
37 & 39 Downshire Square (RG1 6NH)
Reading
Proposed New MRI & OPD Plant
Proposed Elevations

Scale 1:100@A1 / 1:200@A3



beaumont & cowling
chartered architects

15 collegiate crescent
sheffield
S10 2BA
t: 0114 266 3001
f: 0114 266 3002
w: www.beaumontandcowling.co.uk
e: sheffield@beaumontandcowling.co.uk

Date 17-01-20 No. 3476/L(25)05 B Rev.

