

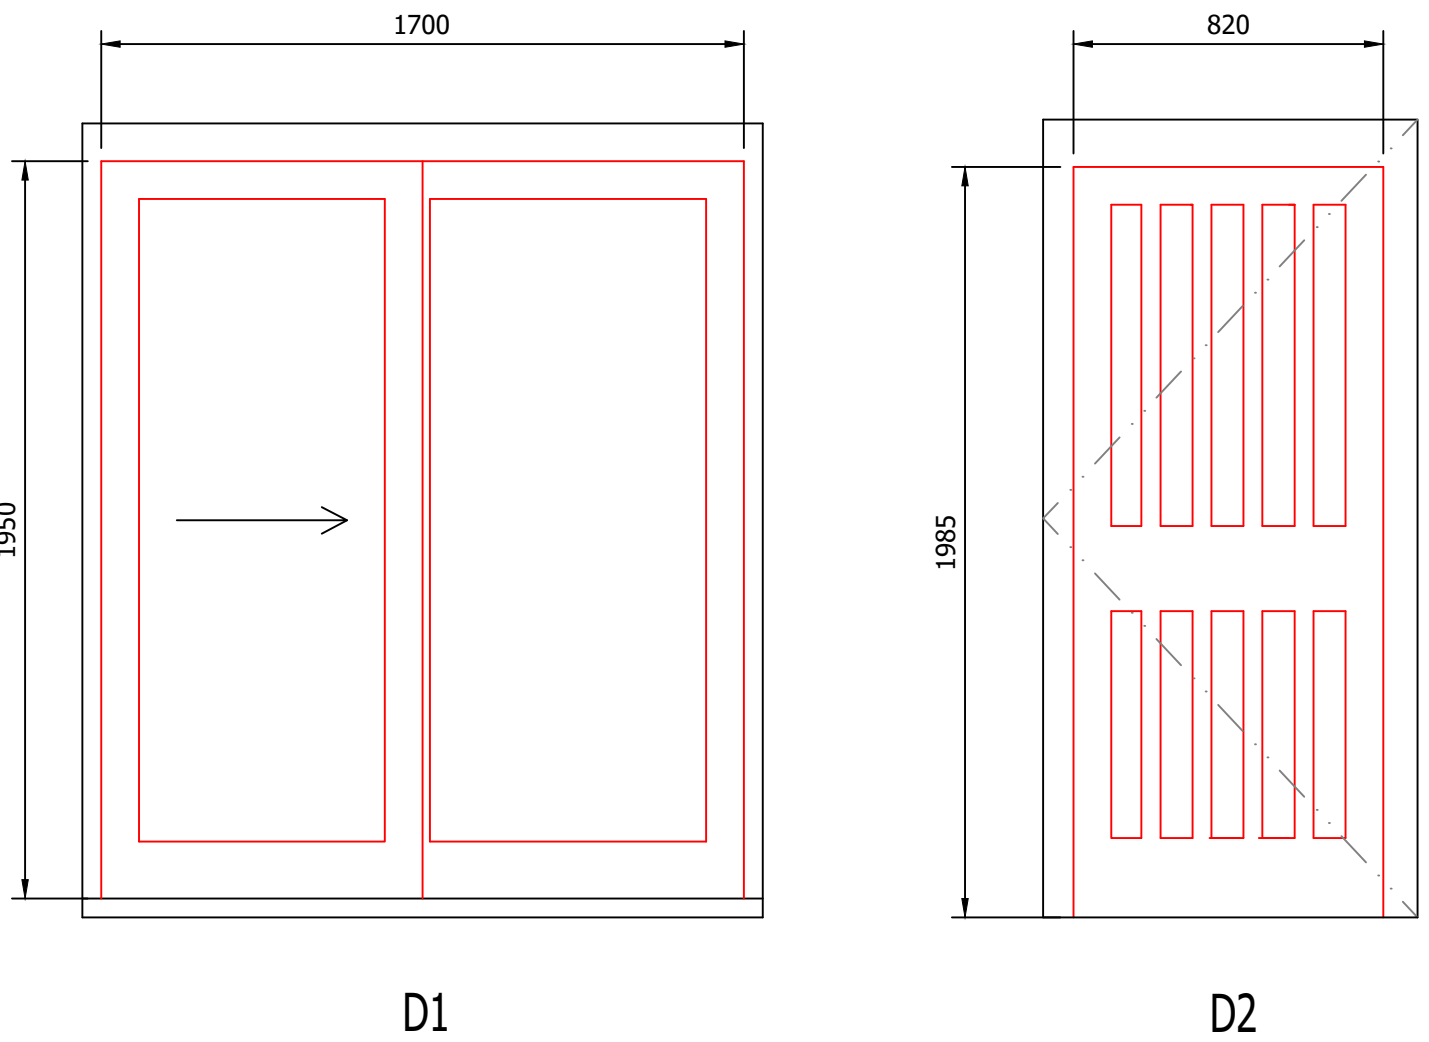
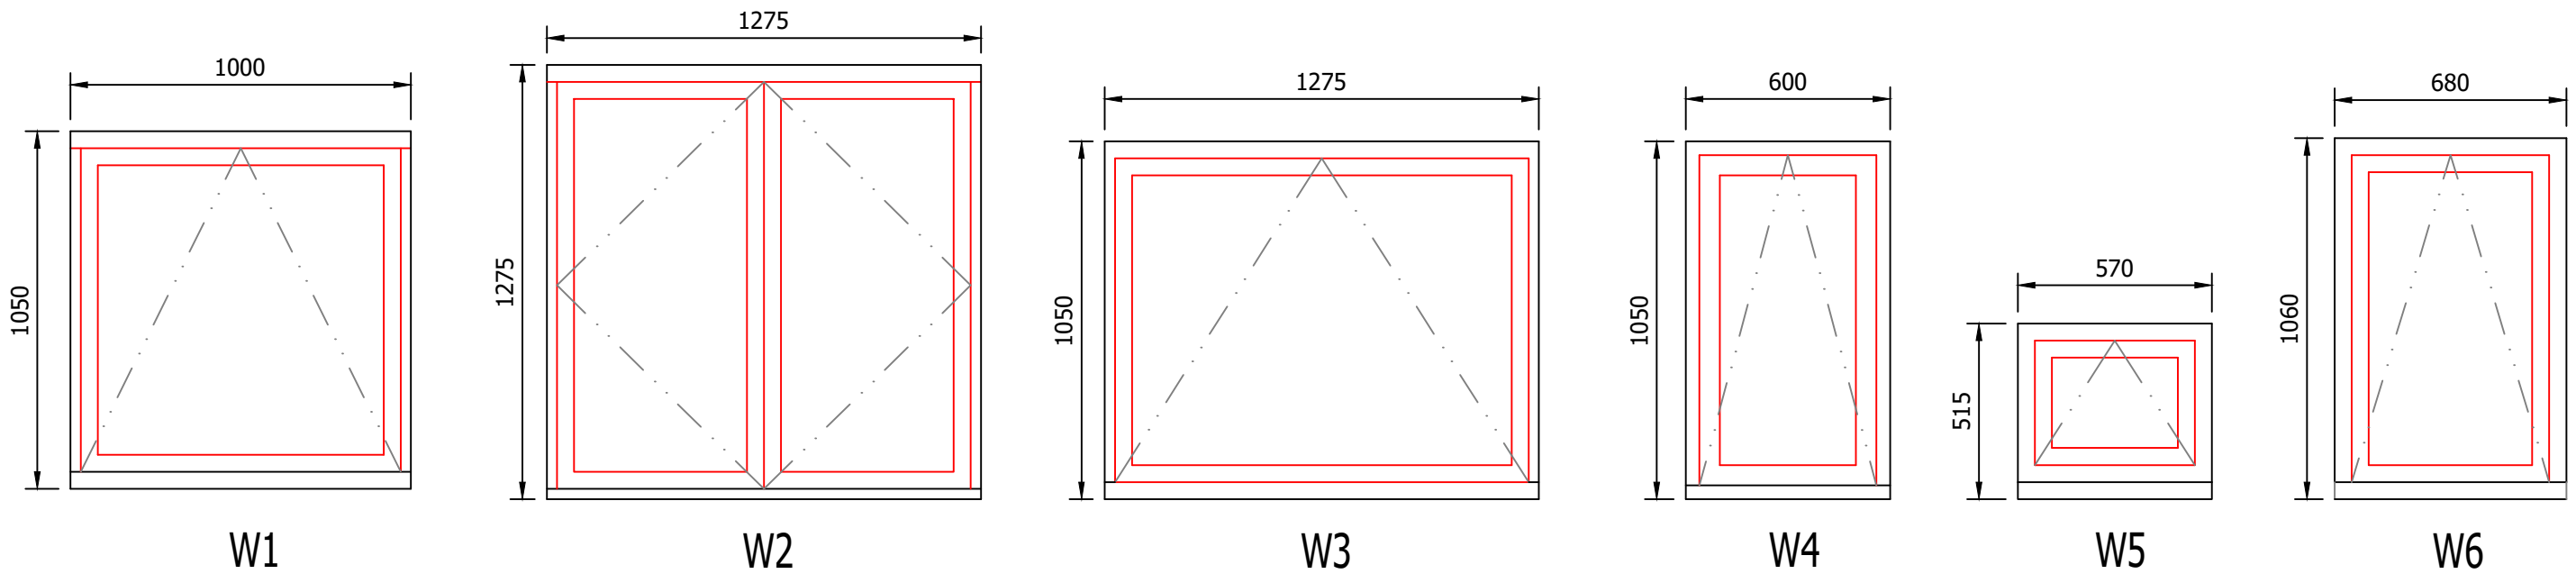
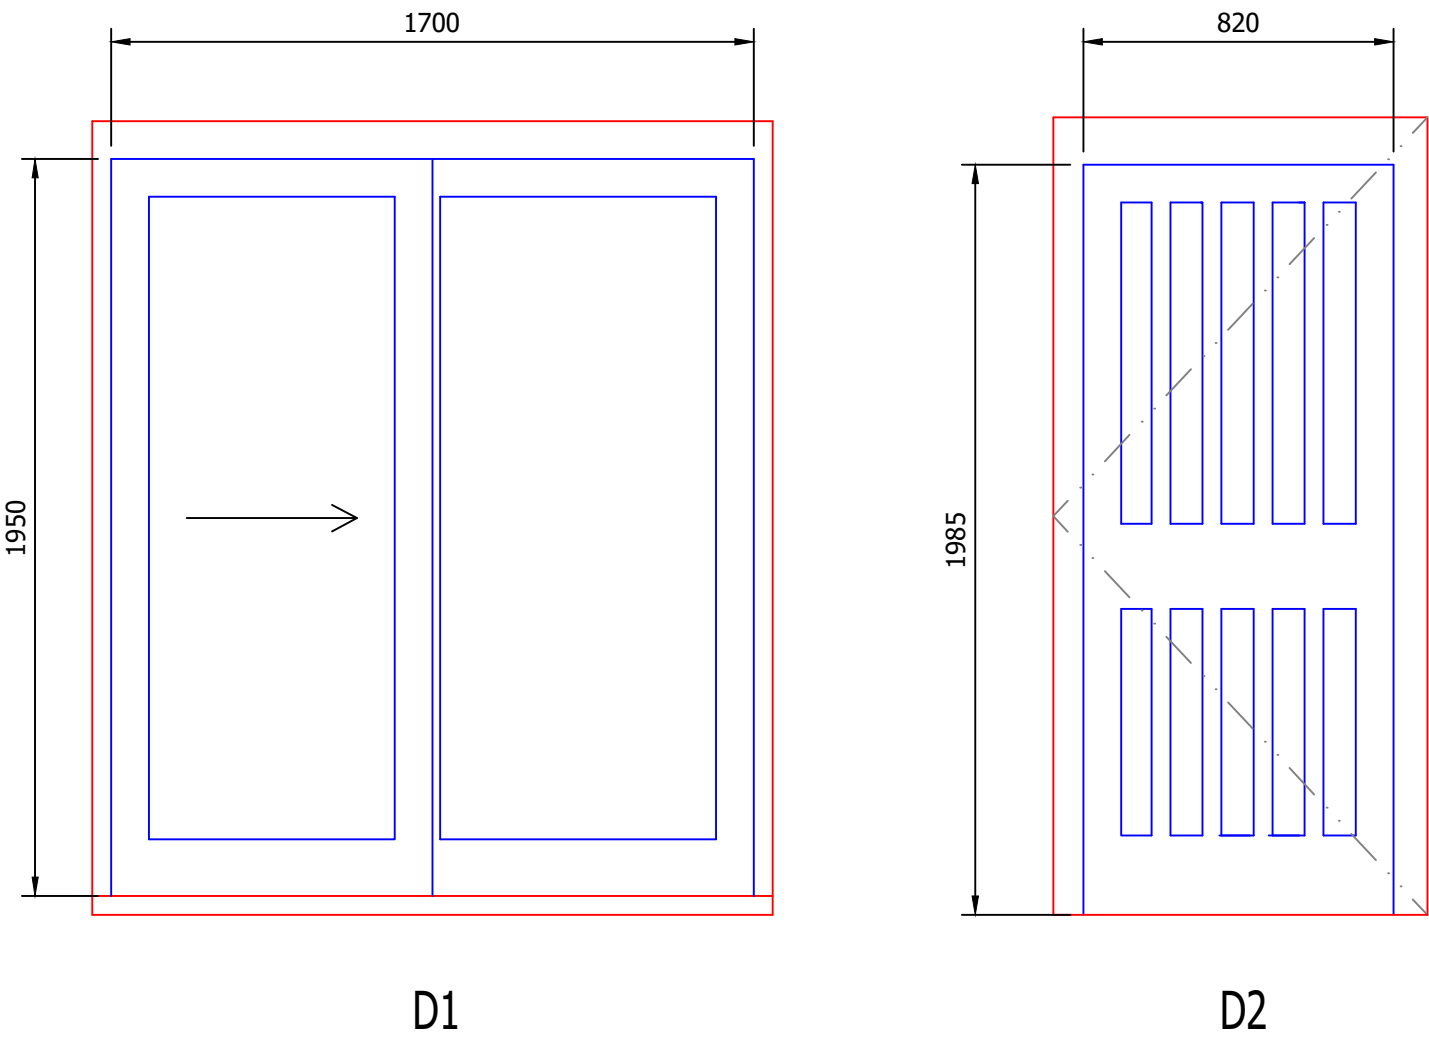


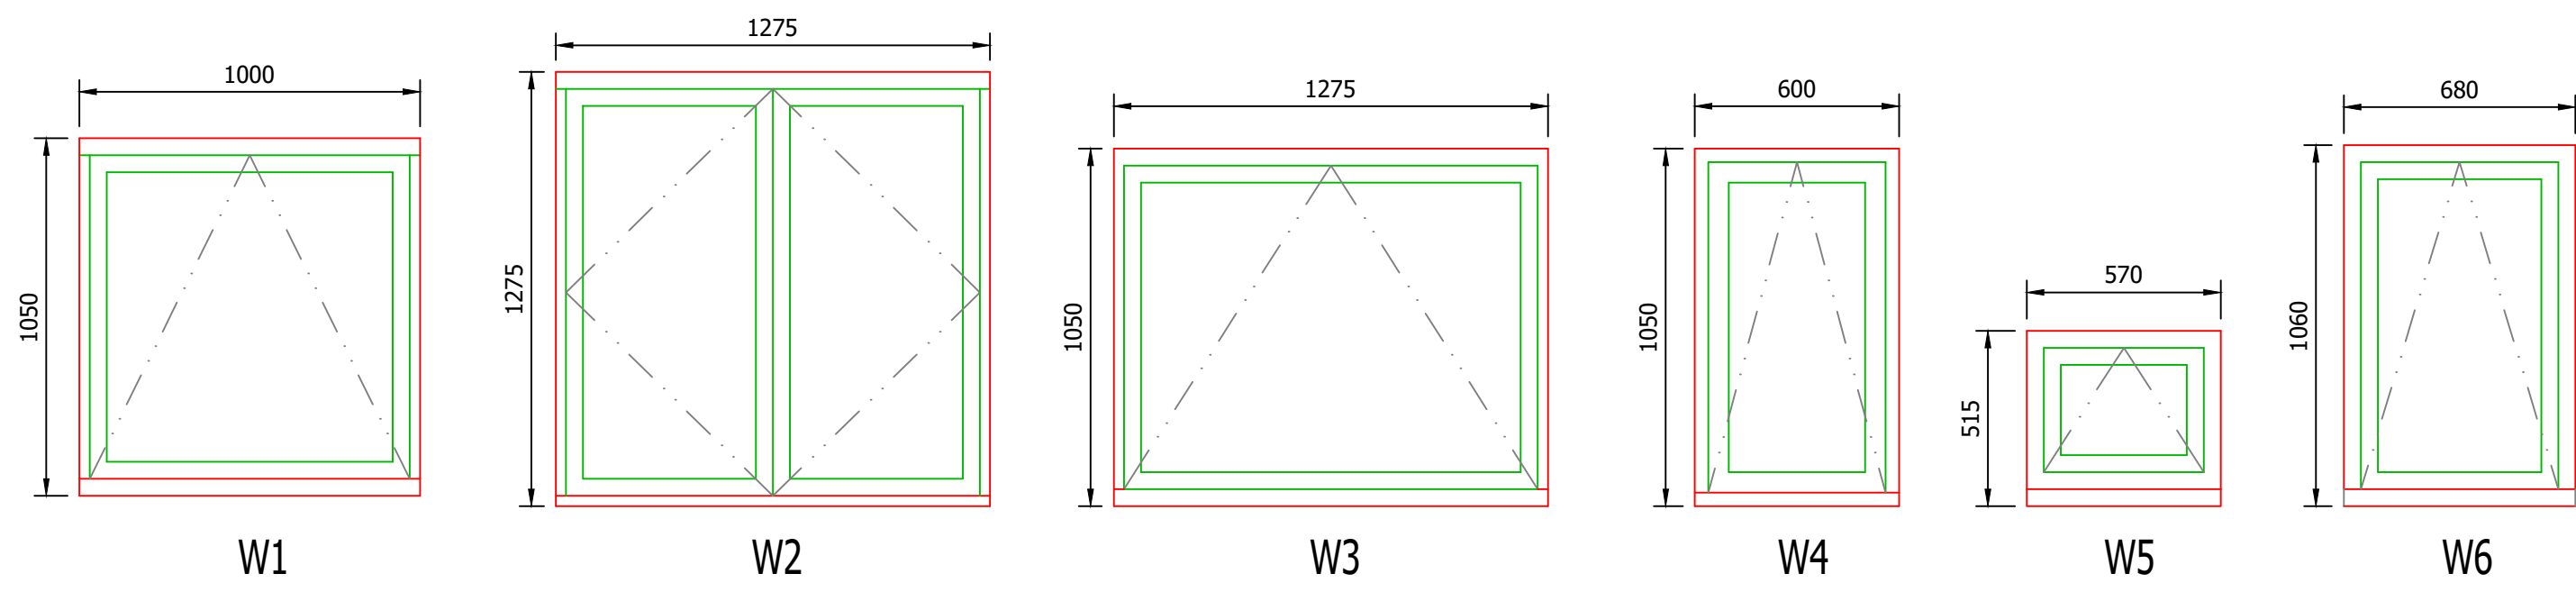

Existing Window/Door Schedule	
W1	21
W2	39
W3	3
W4	1
W5	4
W6	4
D1	14
D2	2
Total	88

Existing Window/Door Schedule	
W1	21
W2	39
W3	3
W4	1
W5	4
W6	4
D1	14
D2	2
Total	88

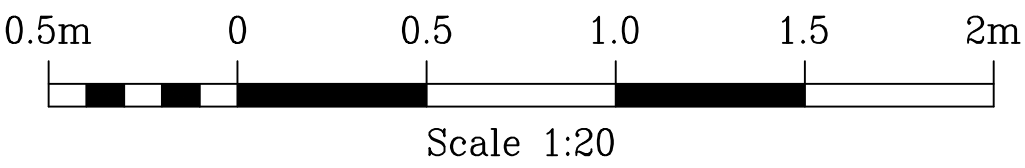

Rev.	Description	Date

Do not scale from this drawing. Dimensions to be verified on site by contractor prior to commencement of work.
This drawing is the copyright of the practice and may not be reproduced in part or in whole without the prior written consent of the practice.
© 2019 Faithorn Farrell Timms LLP

Faithorn Farrell Timms
Central Court
1 Knoll Rise
ORPINGTON
Kent BR6 0JA
T 01689 885080
F 01689 885081

Client
METROPOLITAN
THAMES VALLEY HOUSING

Project
1-6 & 7-15 MILLERS COURT
CAVERSHAM
RG4 5JX

Drawing Title
EXISTING
AND PROPOSED
WINDOW SCHEDULE

Date
16/10/19

Scale
1:20 @ A1

Drawn By
EK

Checked By
GB

Project No.
T1-5160

Drawing No.
5

Rev.