




Rev.	Date	Note	Author	Checked

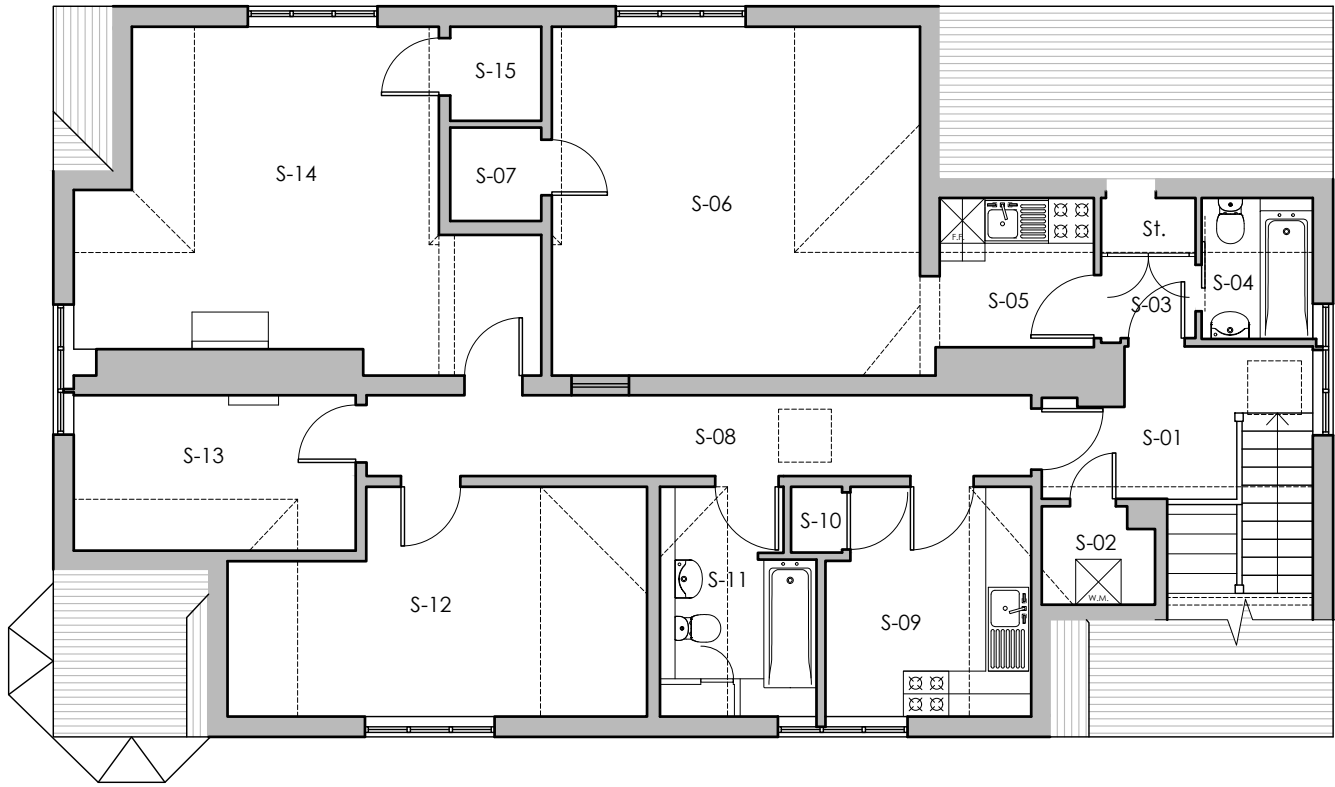



EXISTING SECOND FLOOR PLAN

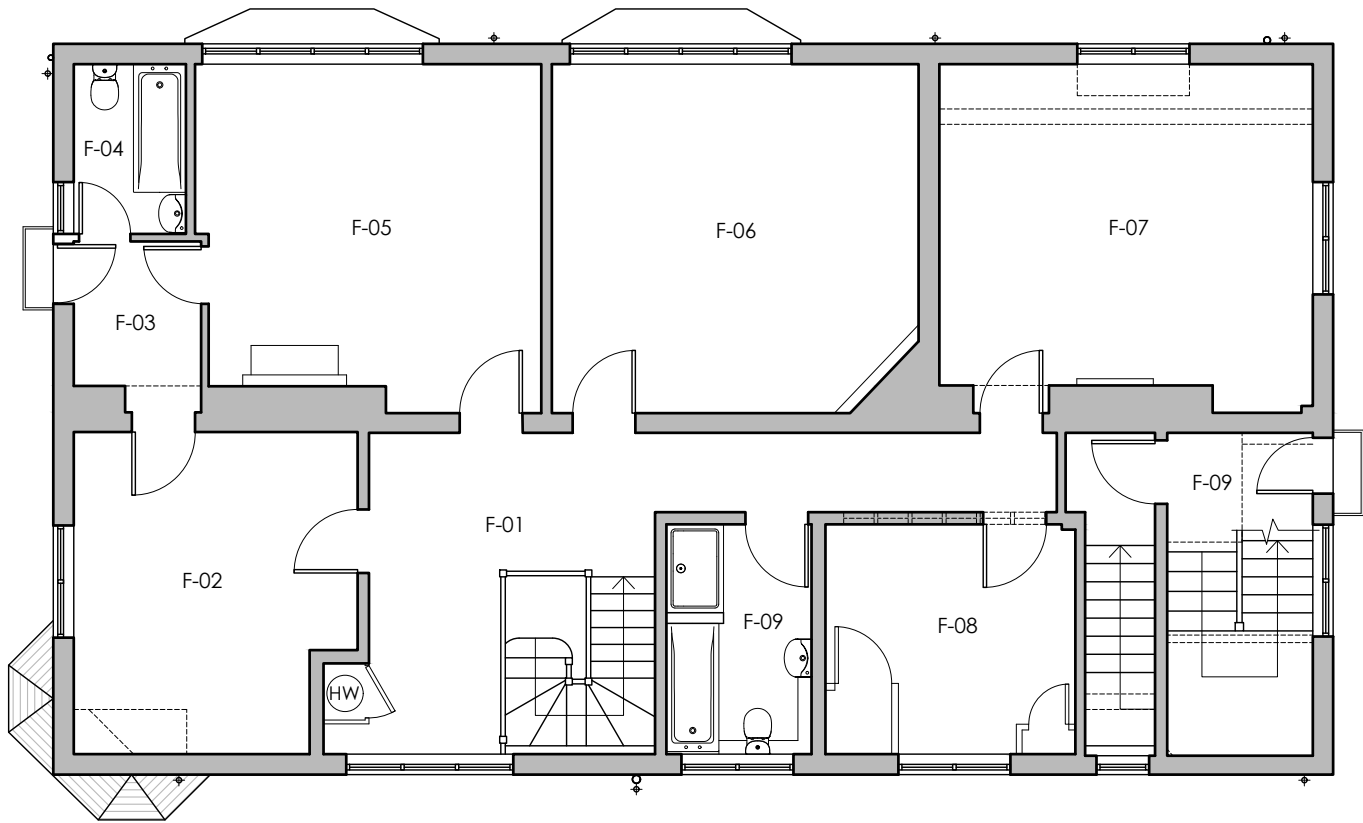

EXISTING FIRST FLOOR PLAN

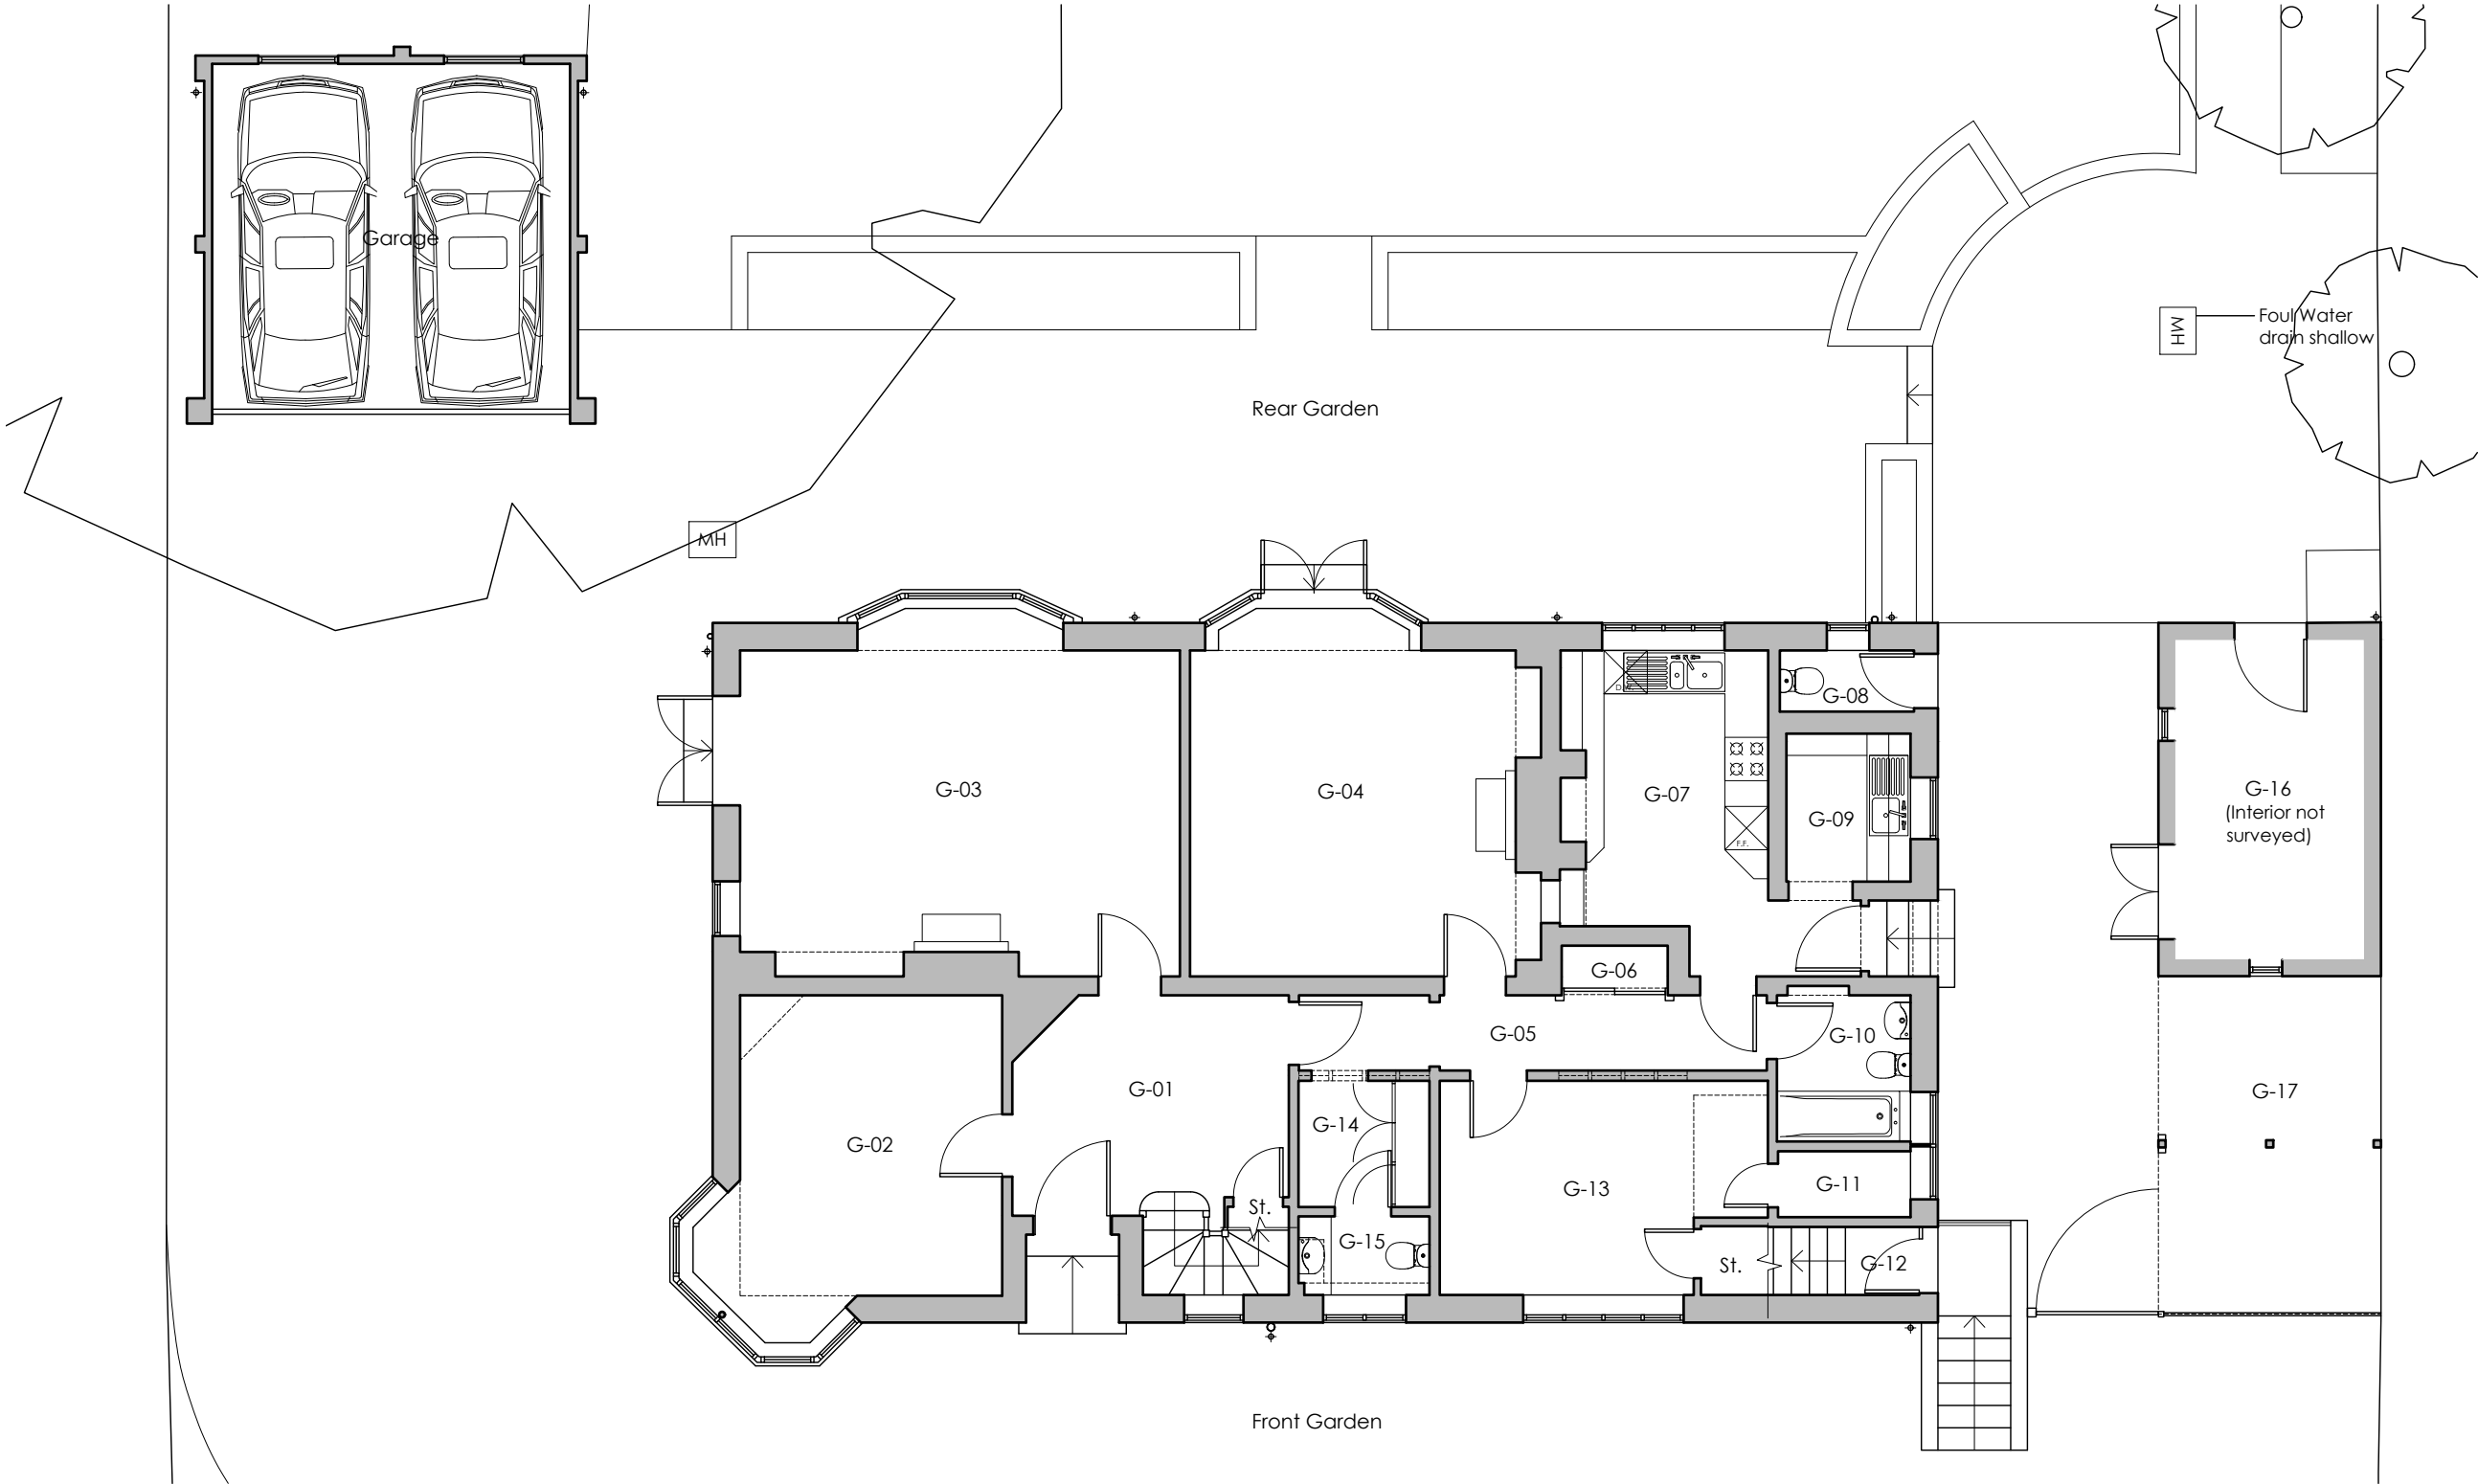

EXISTING GROUND FLOOR PLAN

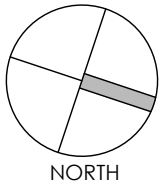 

Project	House Refurbishment & Alterations 68 Shinfield Road Reading RG2 7DA					Drawing	Existing Floor Plans			
						Job-Dwg Number	18014-PL-03		Rev.	-
Client	Turner Property					WESTON + CO ARCHITECTS Wattlington House 44 Wattlington Street Reading, RG1 4RJ T. 0118 375 0222 www.weston-co.com				
Status	Planning									
Scale	1/100		Sheet Size A2							
Author	AS	Checked	CTW	Date	12/06/2019					