



NOTES

- Do not scale from this drawing, except for planning purposes.
- Check all dimensions on site.
- Subject to survey.
- Subject to site inspection.
- Site boundary lines are indicative only.

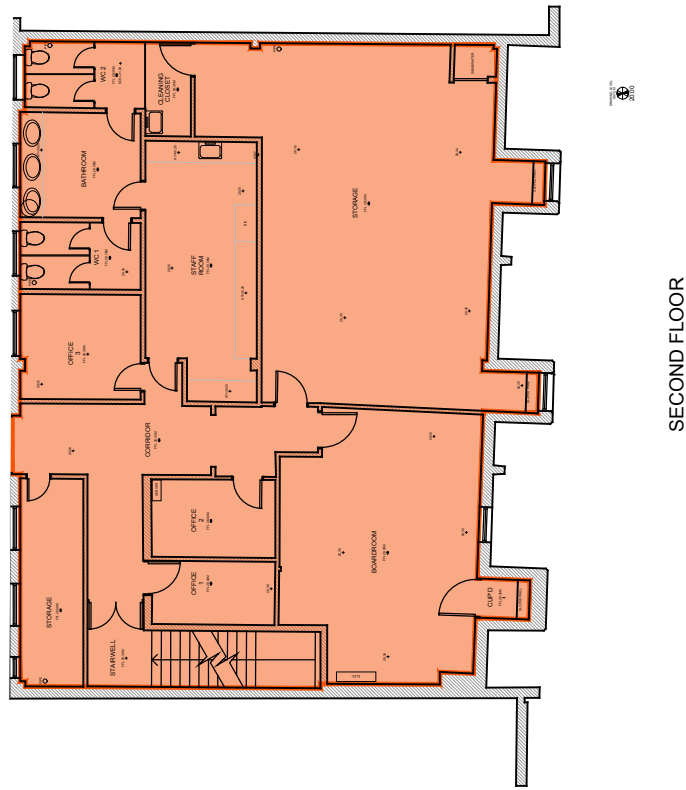


02 EXISTING SECOND FLOOR PLAN
SCALE 1:200


EXISTING GIA	JD SPORTS		FORMER RIVER ISLAND		TOTAL	
SECOND FLOOR	214 m²	2303 ft²	-	-	214 m²	2303 ft²
FIRST FLOOR	662 m²	7126 ft²	302 m²	3251 ft²	964 m²	10377 ft²
GROUND FLOOR	273 m²	2939 ft²	728 m²	7836 ft²	1001 m²	10775 ft²
TOTAL	1149 m²	12367 ft²	1030 m²	11087 ft²	2179 m²	23455 ft²

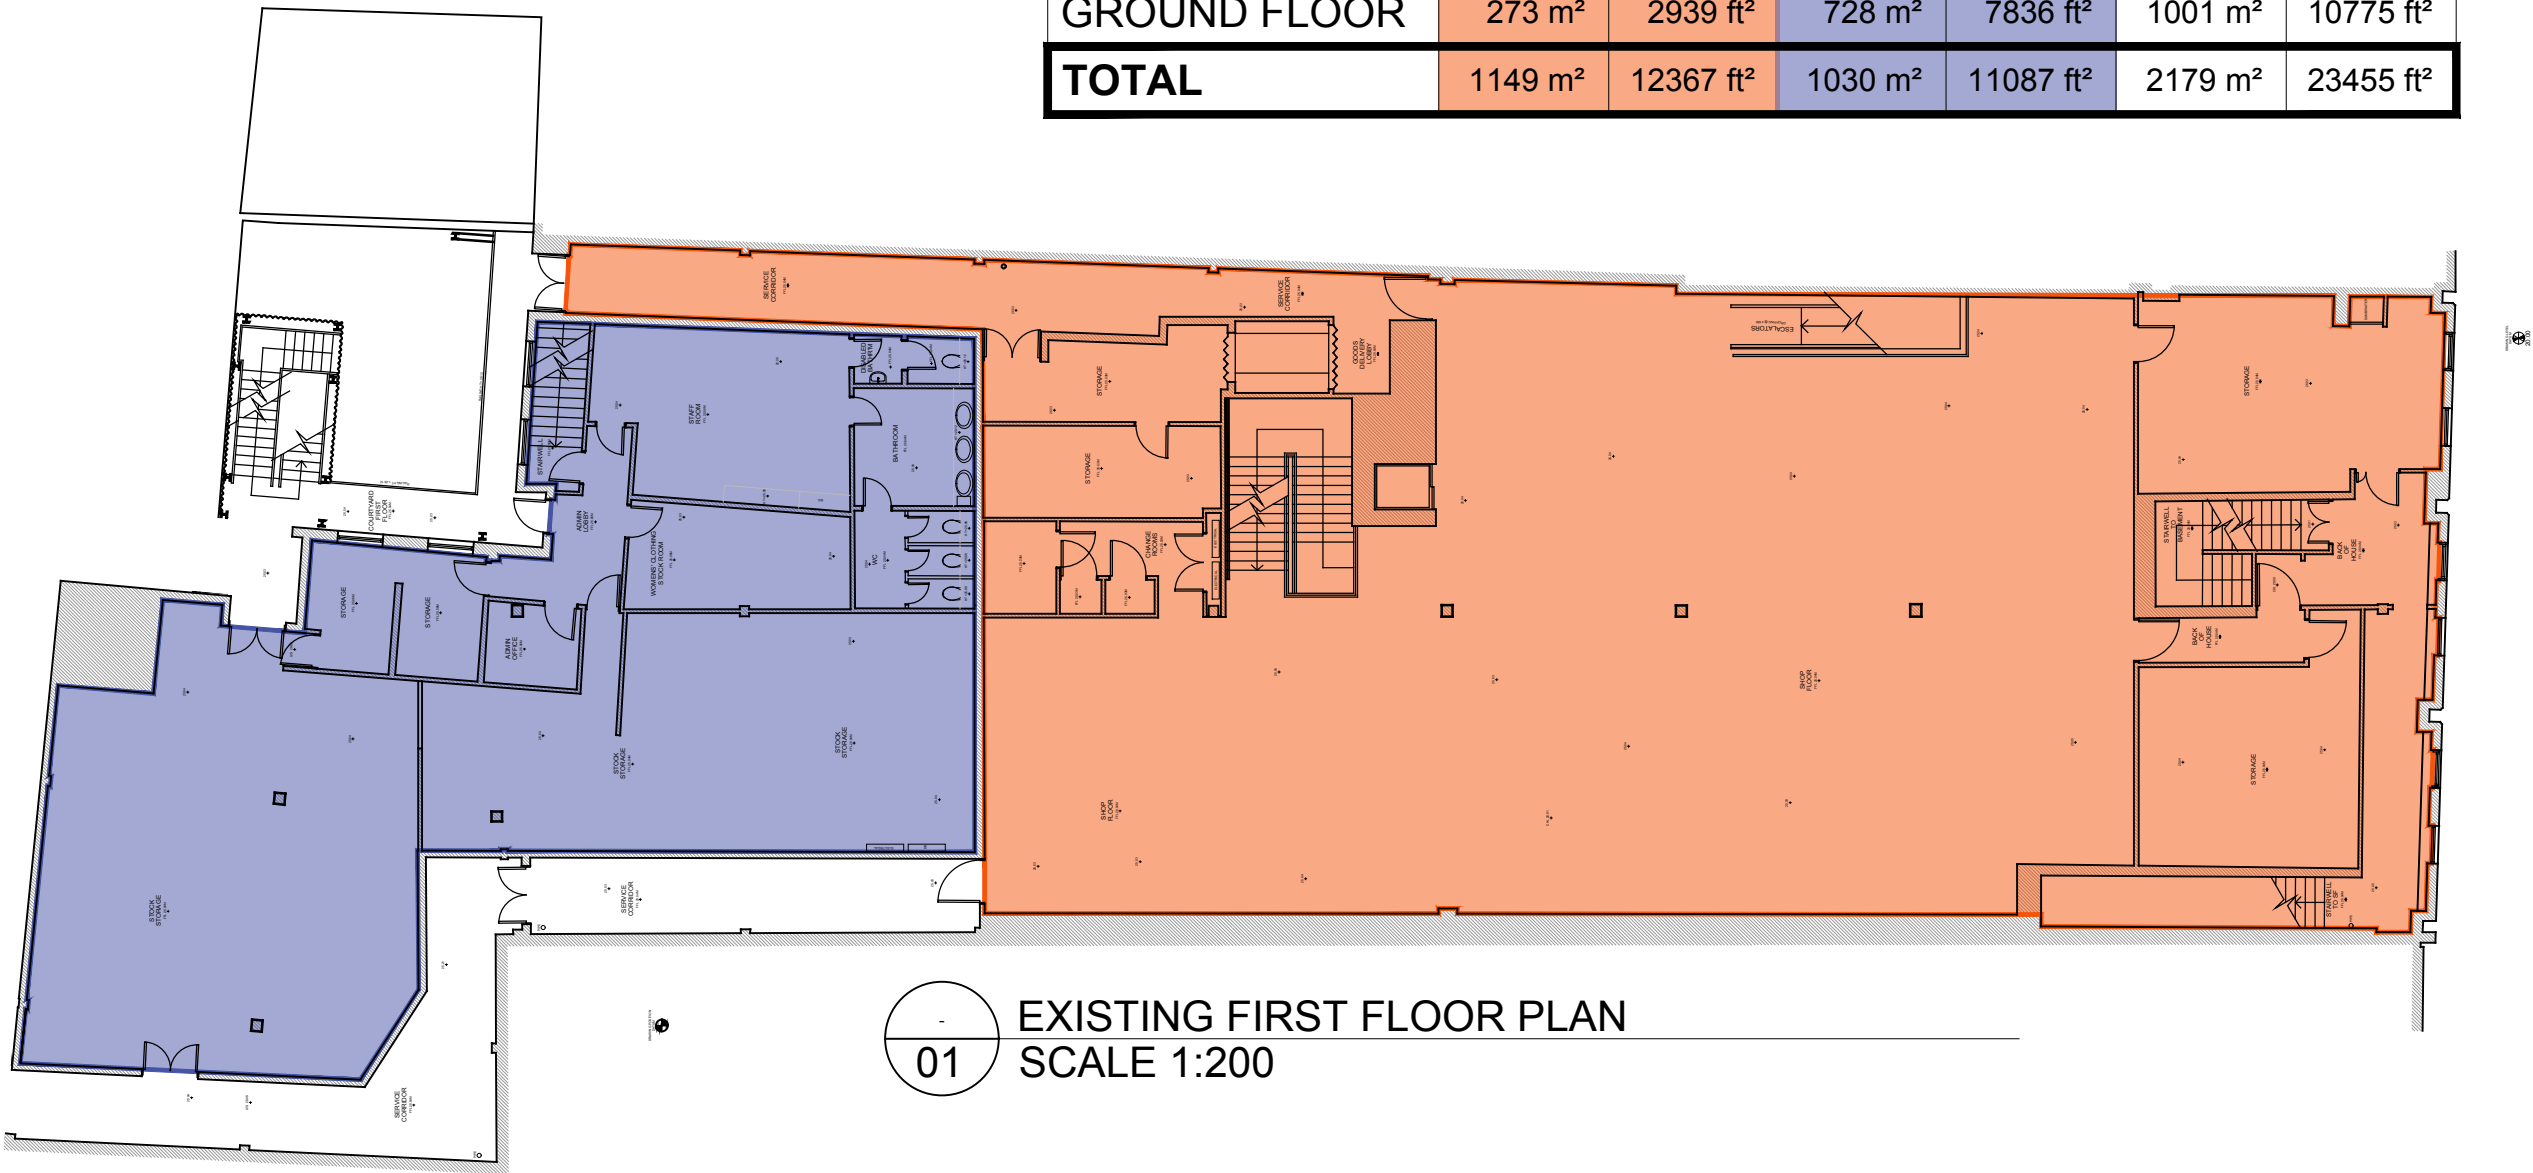


01 EXISTING FIRST FLOOR PLAN
SCALE 1:200

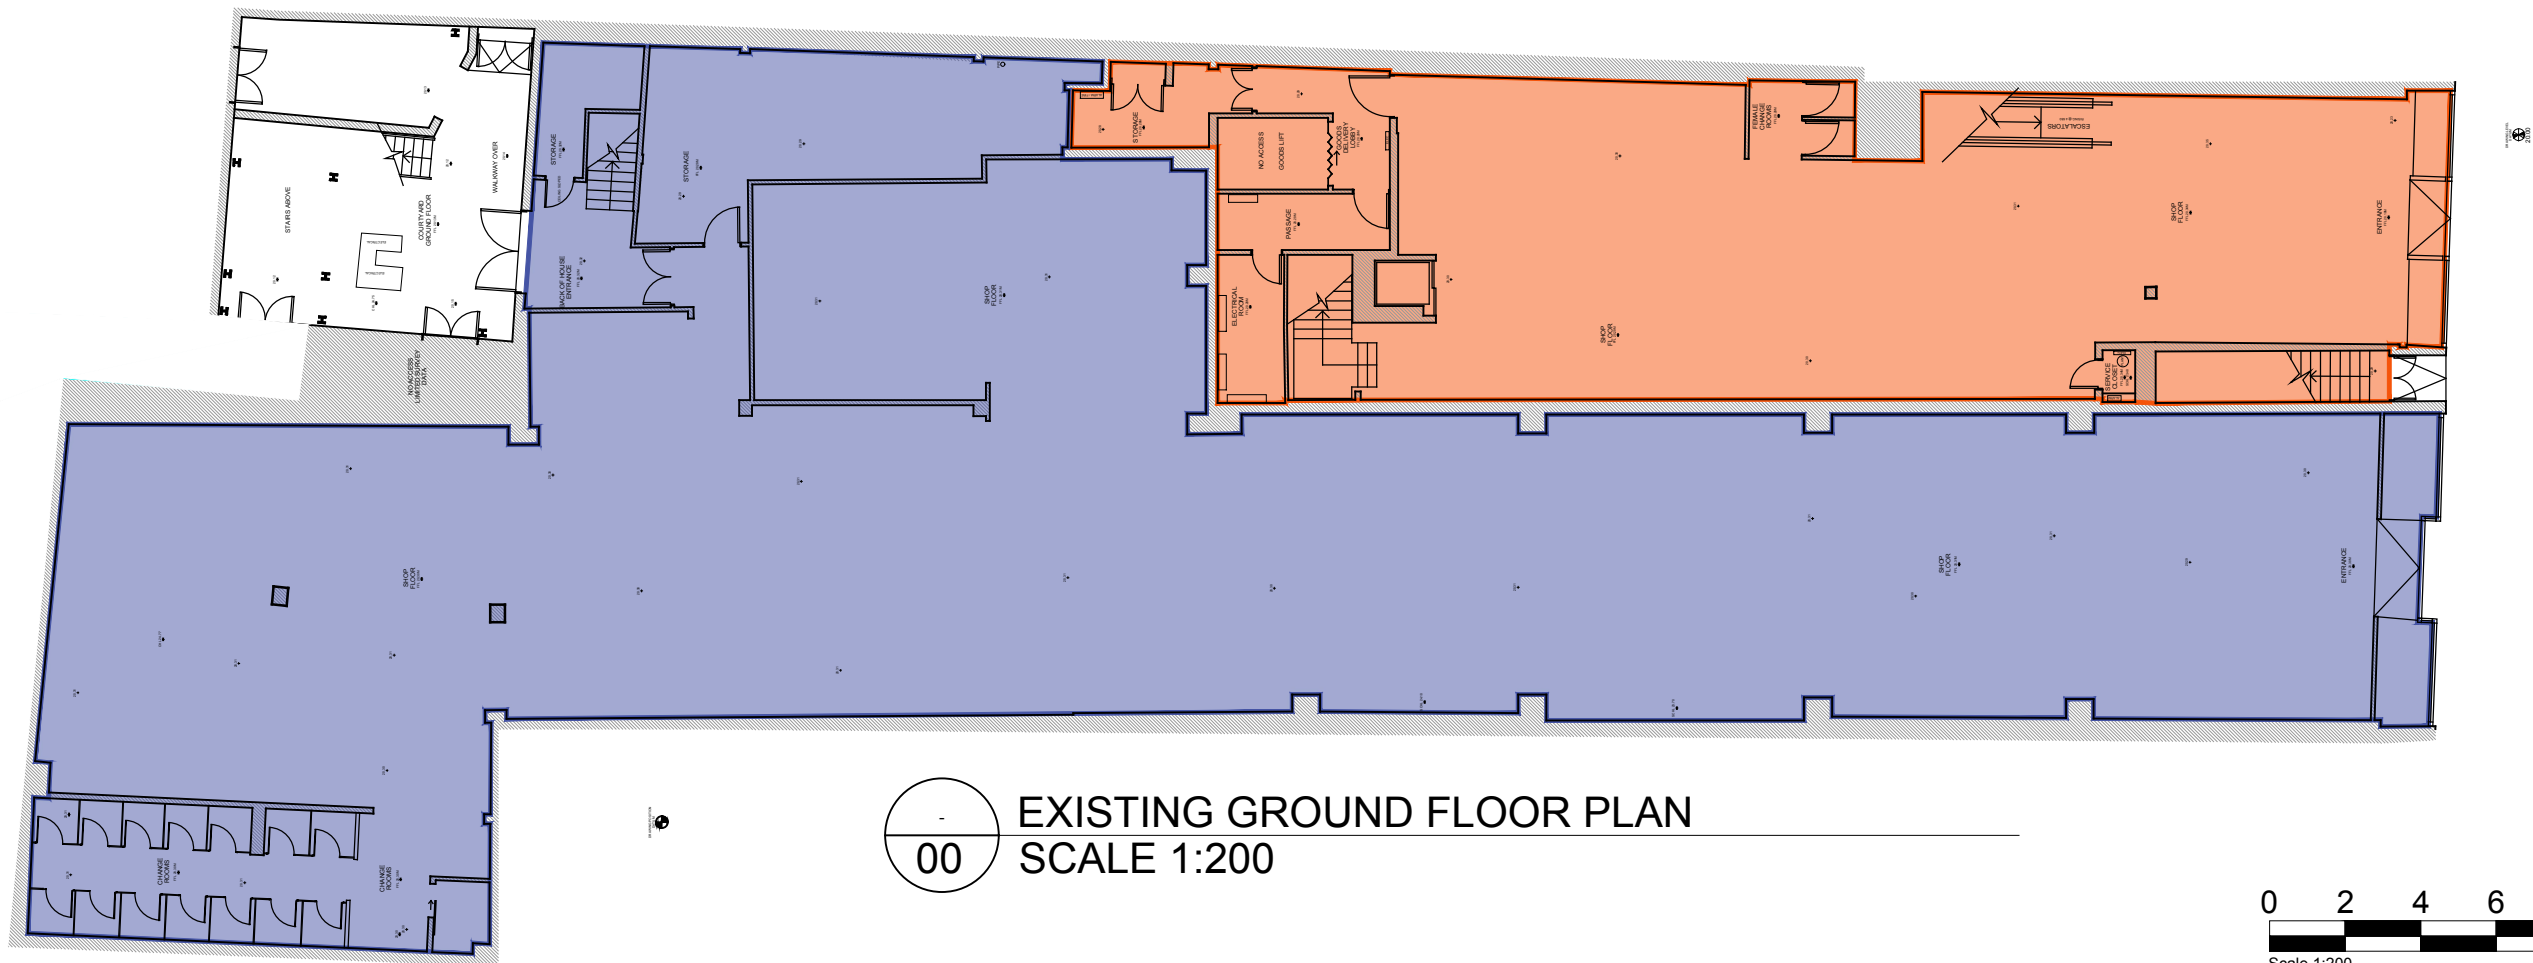

00 EXISTING GROUND FLOOR PLAN
SCALE 1:200

 

Rev	Date	By	Description
Revision Schedule			

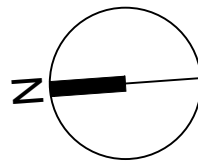

project
52-53 BROAD STREET
READING

title
EXISTING PLANS

drawing status
PLANNING

contract no. -		scale 1:200 @ A1	
client ref. -		date JUL 17	
drawn by JK		checked by JK	
project no. P17-142	drawing number CGL-XX-XX-DR-A-PL0XX1		revision A



Child Graddon Lewis
architects & designers

Studio1
155 Commercial Street
Spitalfields
London E1 6BJ

T: +44 (0) 20 7539 1200
F: +44 (0) 20 7539 1201
E: hq@cgluk.com
www.cgluk.com