


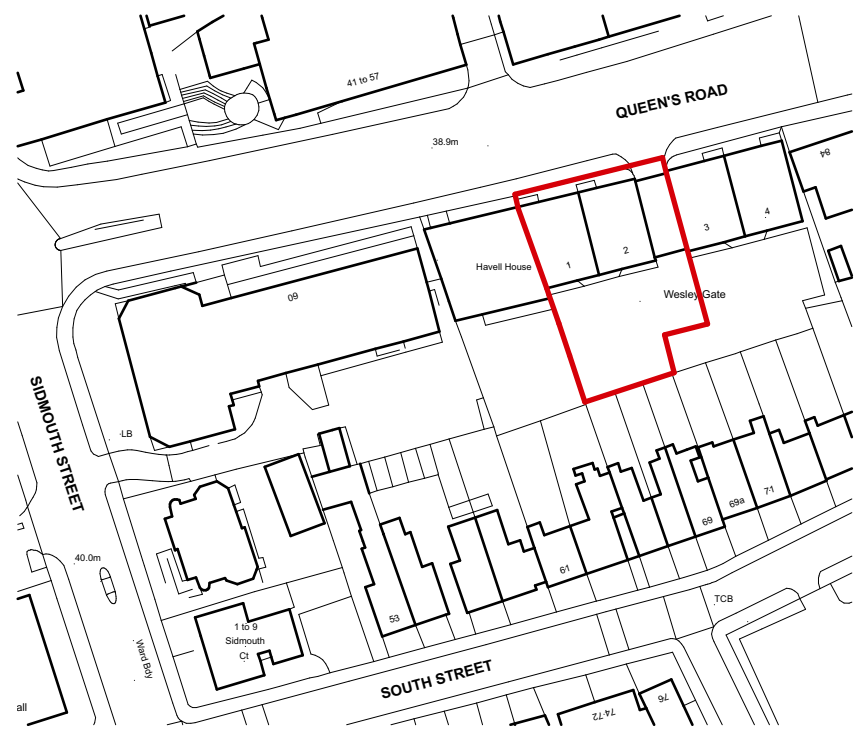

©Crown Copyright and database rights 2019 OS 100019980


SITE LOCATION PLAN

1:1250



0 20 50 100  
1:1250

**CONTRACTOR TO REVIEW  
AND DETERMINE THE  
MOST SUITABLE LAYOUT  
OF THE SITE TO  
ENSURE SAFETY DURING  
CONSTRUCTION**

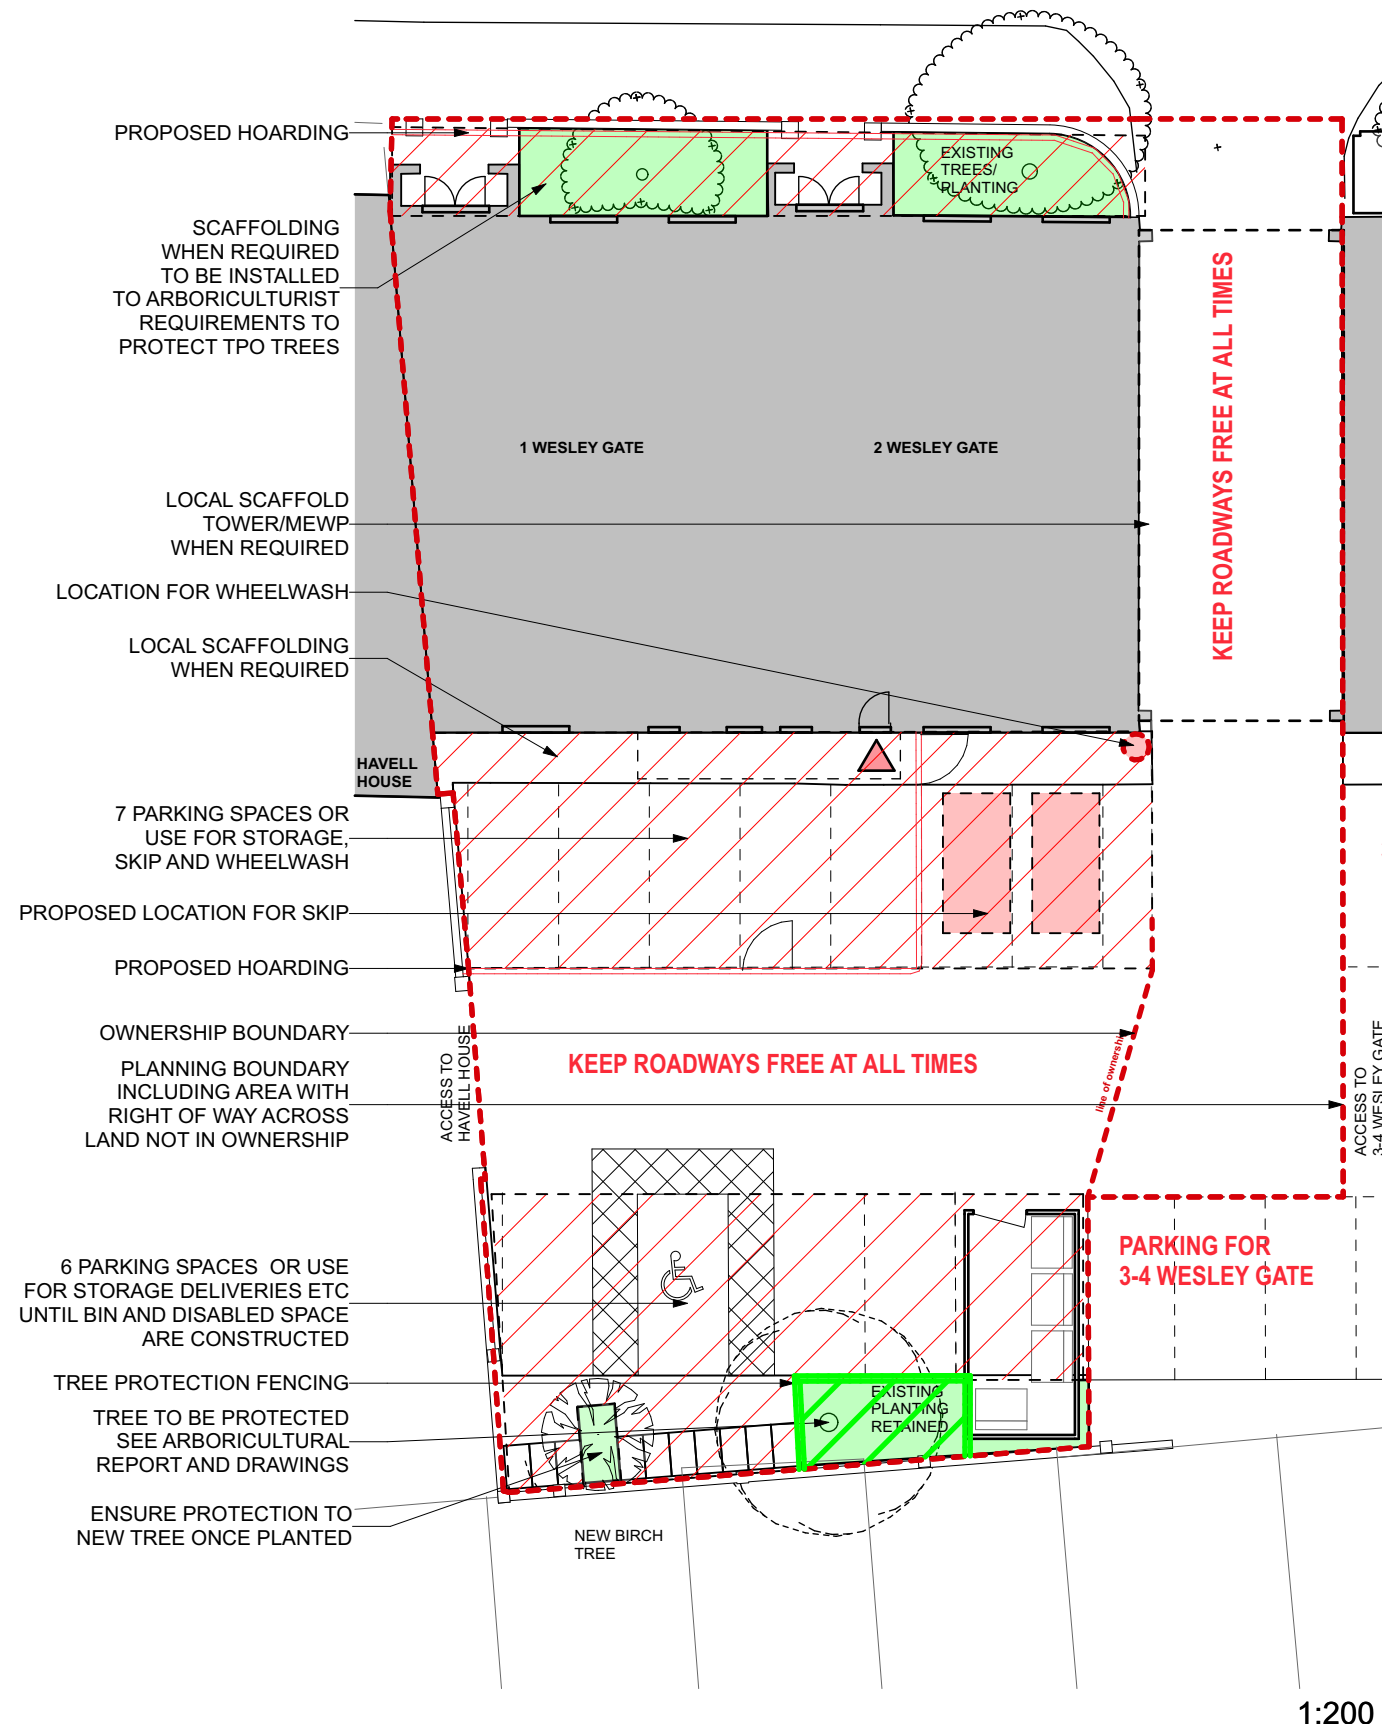

1:200



0 5 10

1:200

**NOT FOR CONSTRUCTION - PLANNING ISSUE ONLY**  
BASED ON SURVEY BY CENTRE LINE LONDON.  
THIS DRAWING IS SUBJECT TO DETAILED DESIGN,  
DESIGN COORDINATION WITH THE CONTRACTOR  
WHO SHALL PREPARE AN ALTERNATIVE PLAN FOR  
SUBMISSION AND AGREEMENT TO THE COUNCIL IF  
ANY CHANGES ARE REQUIRED.

(C) COPYRIGHT HIVES ARCHITECTS LLP

P1 1811'19 PLANNING ISSUE

Client

**WESLEY GATE LIMITED**

Job title

**1-2 WESLEY GATE,  
QUEENS ROAD,  
READING, RG1 4AP**

Drawing title

**SITE PLAN FOR CMP**

Scale @ Drawing Size Date Drawn Checked

**1:1250, 1:200 JUN'19 FM HW**

**@ A3**

Status

**PLANNING**



**hivesarchitects**

Project

Drawing

Revision

**2737 003P1**

Hives Architects LLP

29 Castle Street  
Reading  
RG1 7SB

0118 958 7331  
admin@hivesarchitects.co.uk