



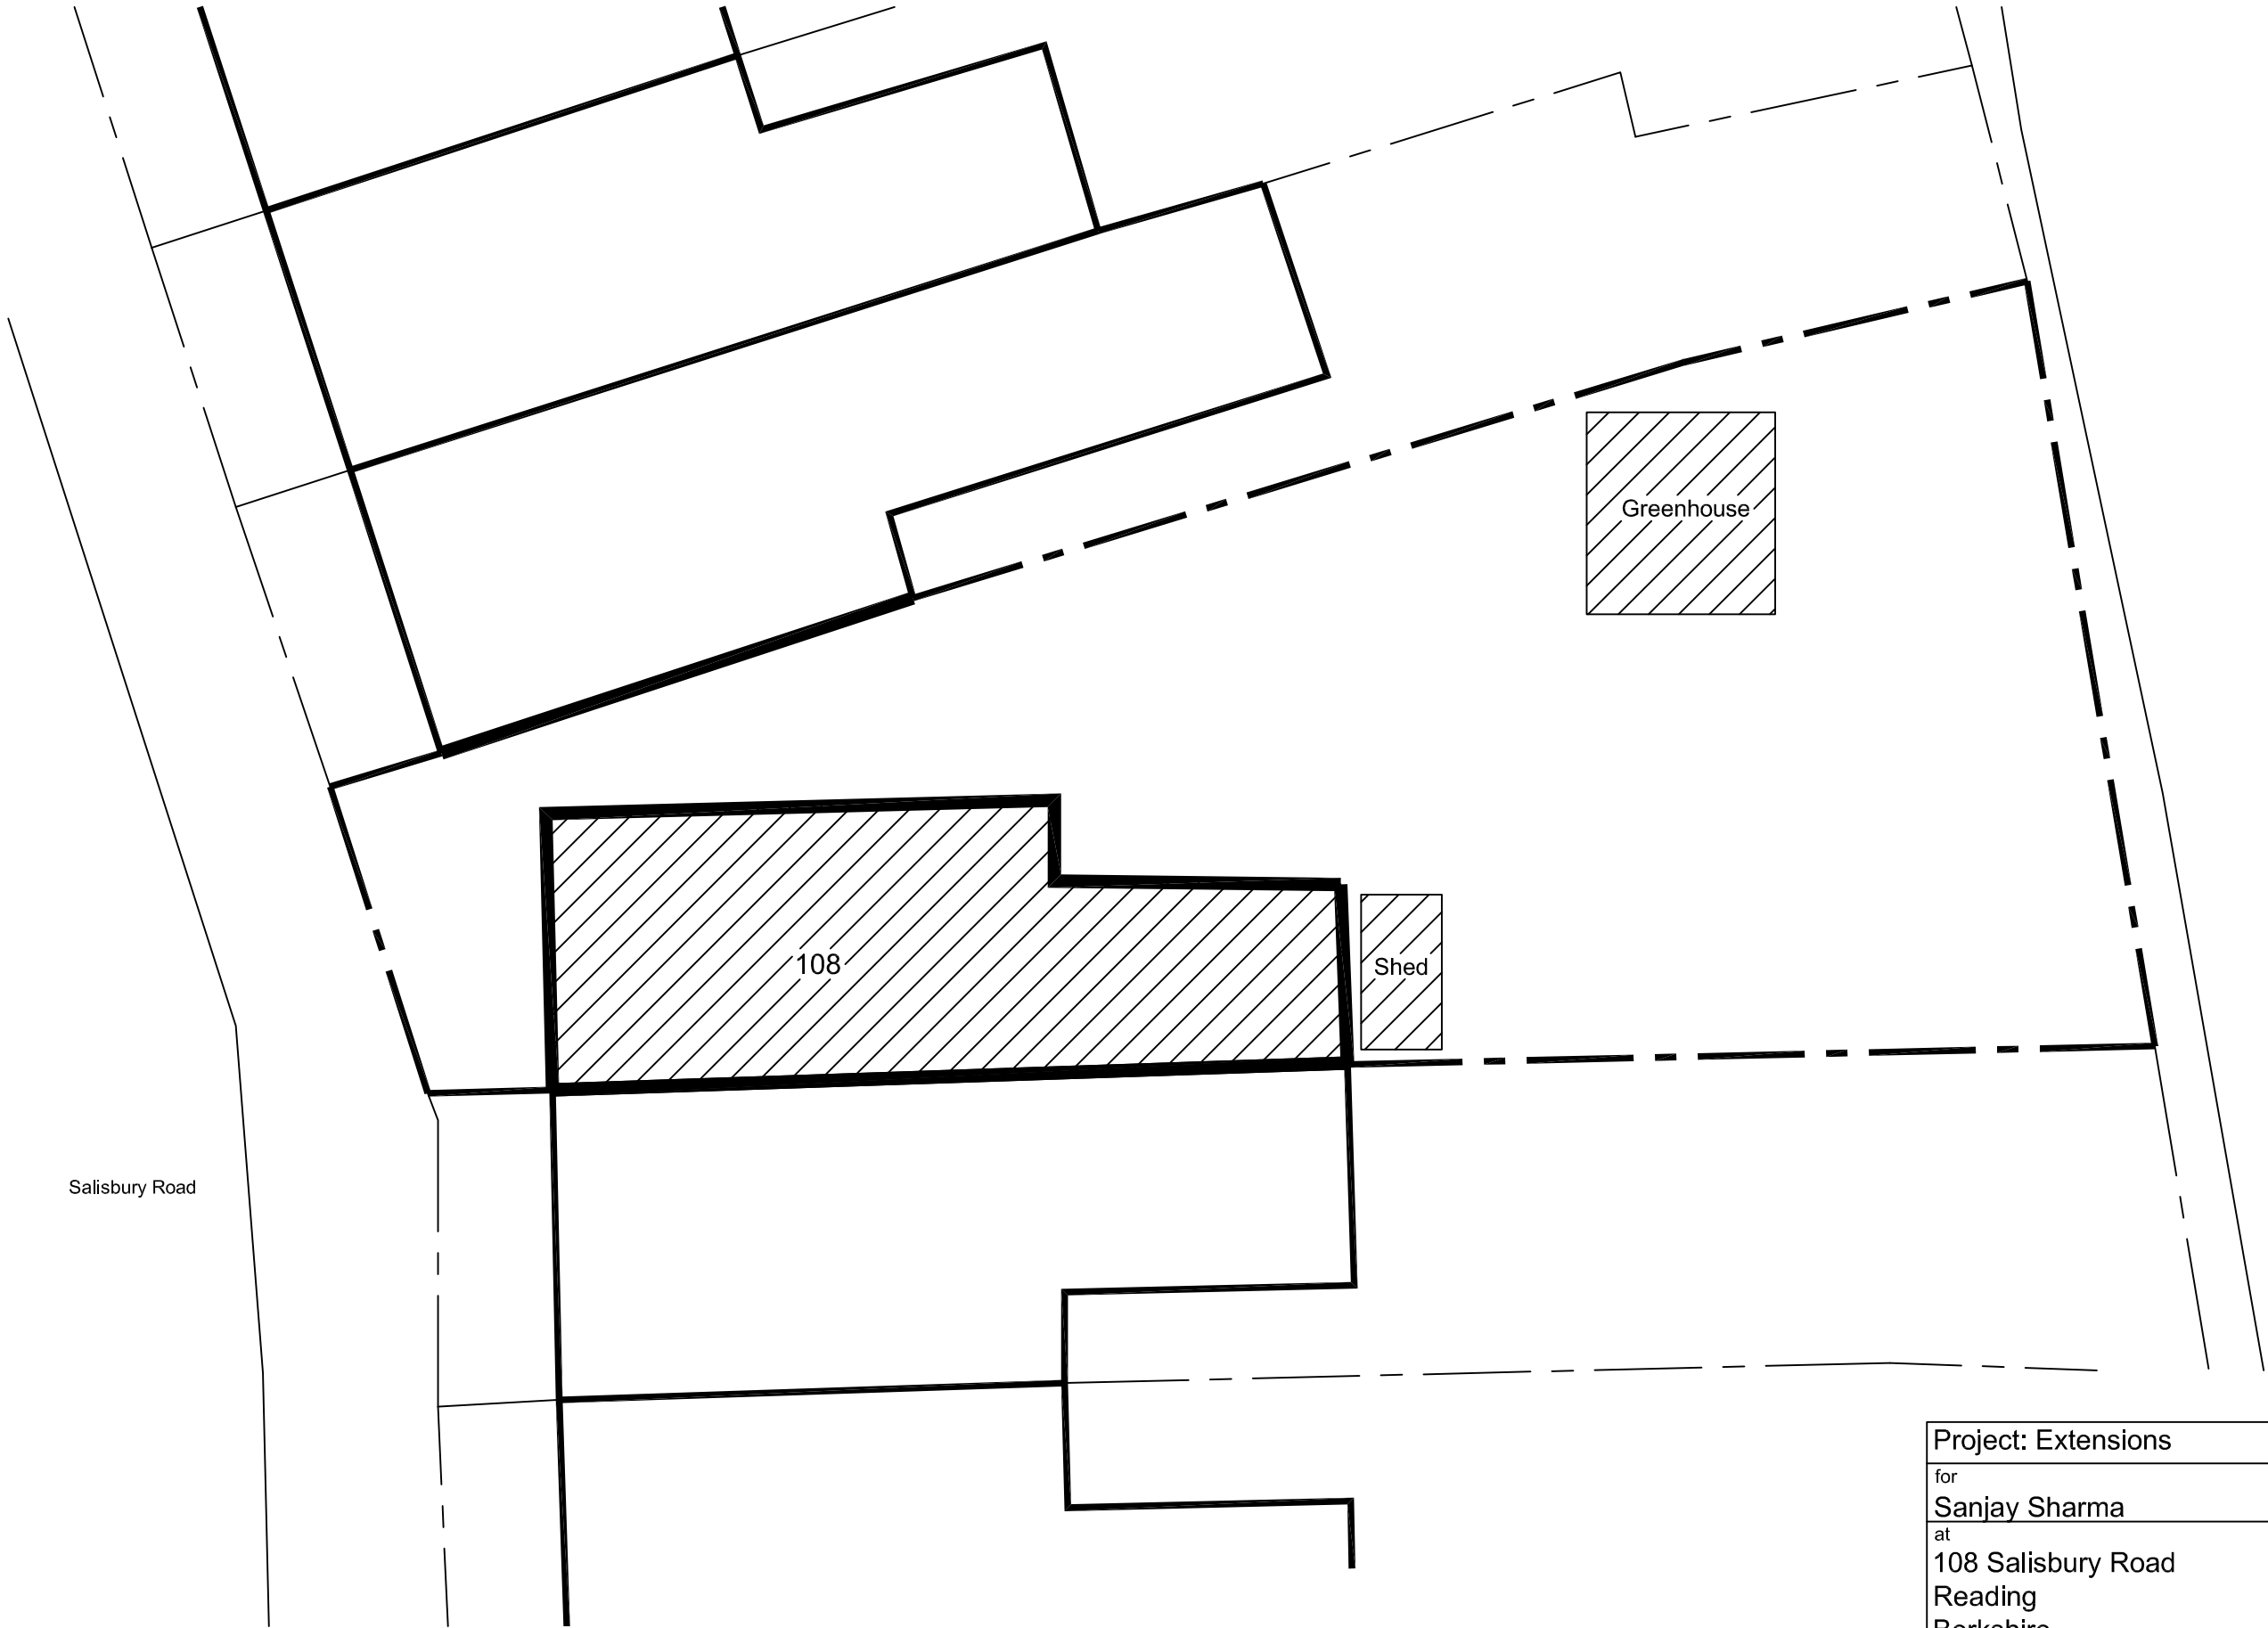

Rev.	Description	Date
-	-	-
Revisions		

Existing Site Plan
Scale 1:100 @ A3

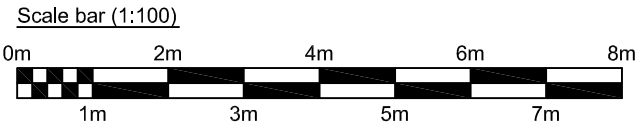

Project: Extensions		
for Sanjay Sharma		
at 108 Salisbury Road Reading Berkshire RG30 1BN		Contact: Michael Austin RIBA E-mail: michael@ma-architect.co.uk Web: www.ma-architect.co.uk Phone: 07958427610
Dwg Ref: 911 [S] 001	Rev: -	Date: November 2019