



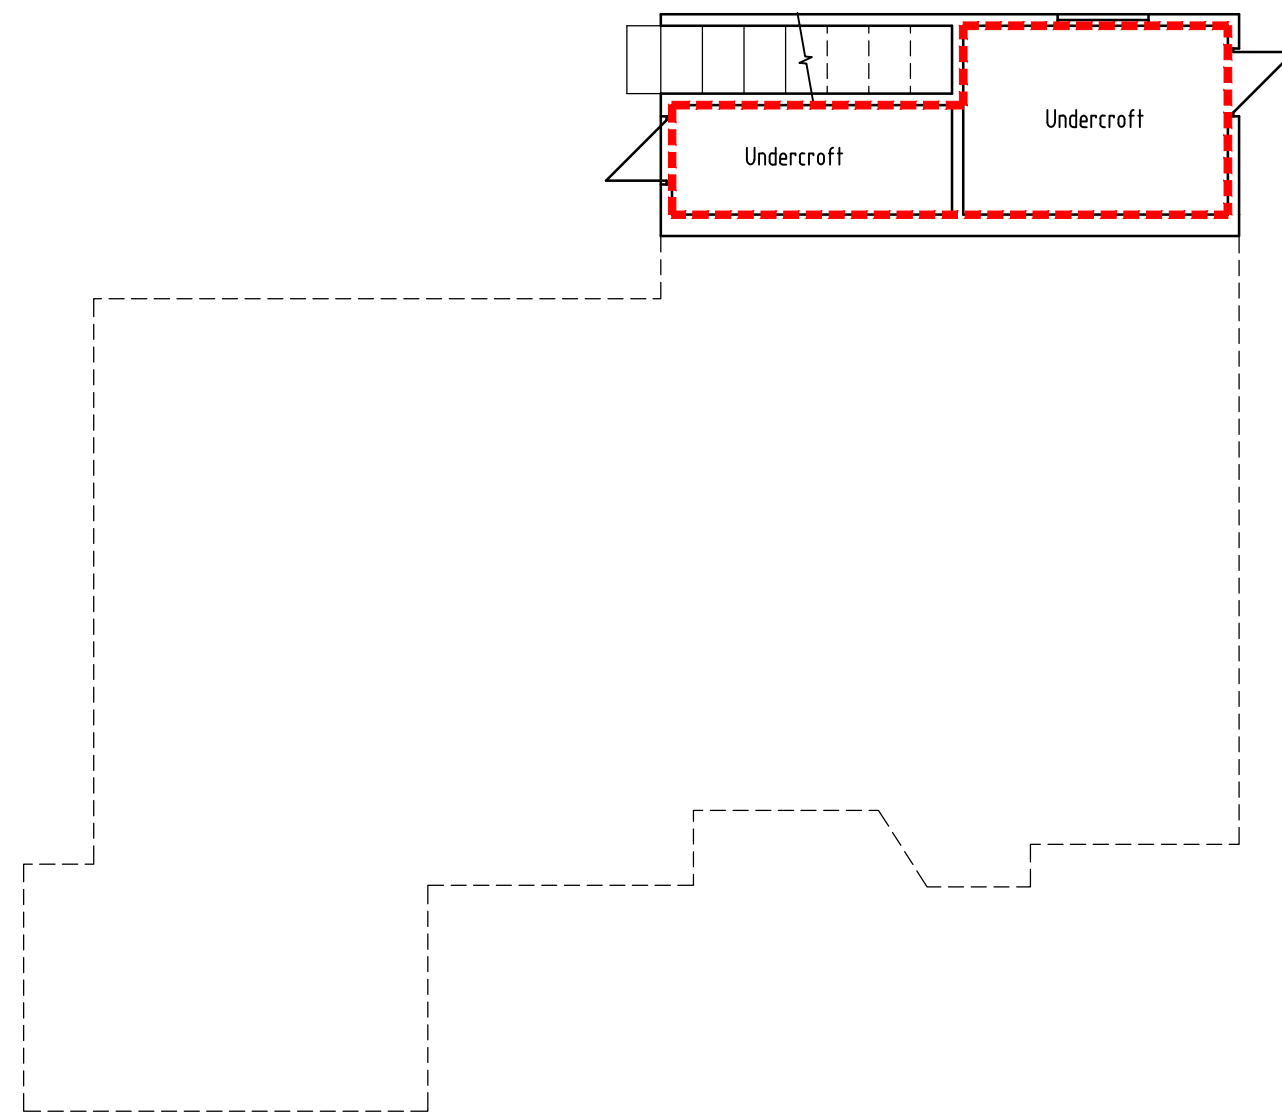

EXISTING LOWER GROUND FLOOR PLAN

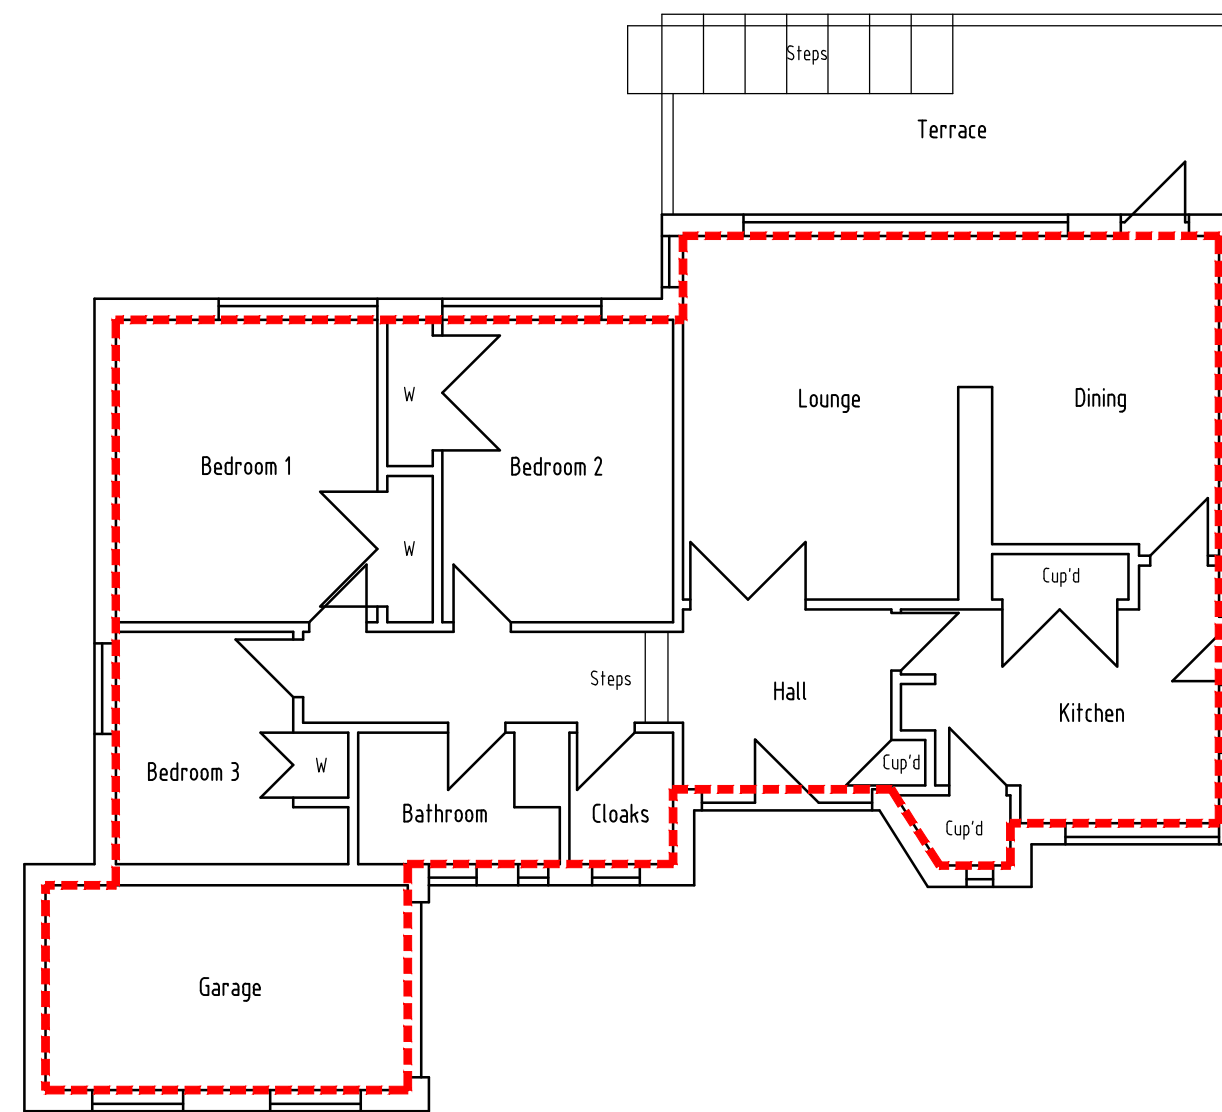

EXISTING GROUND FLOOR PLAN

BDS
Surveyors Limited

Unit 20 Pipers Industrial Estate
Pipers Lane
Thatcham
Berkshire
RG19 4NA

Phone:
0118 9884477

E-mail:
mail@bdssurveyors.co.uk

Web:
www.bdssurveyors.co.uk

Project
Replacement dwelling at
5 ST PETERS AVENUE
CAVERSHAM
READING

Drawing title
CIL AREAS

Client
Mr S MARIE

Scale
1:100

Drawing number & status
6716-CIL
FOR INFORMATION

Rev
A


Date
11.07.19

Drawn by
TCG


Revisions
A 11.07.19 Garden stores included

Scale bar - each bar measures 10mm
Drawing Copyright© BDS Surveyors Ltd A2 420 x 594mm


EXISTING GROSS INTERNAL AREA - 136.6sq.m
PROPOSED GROSS INTERNAL AREA - 386.3sq.m

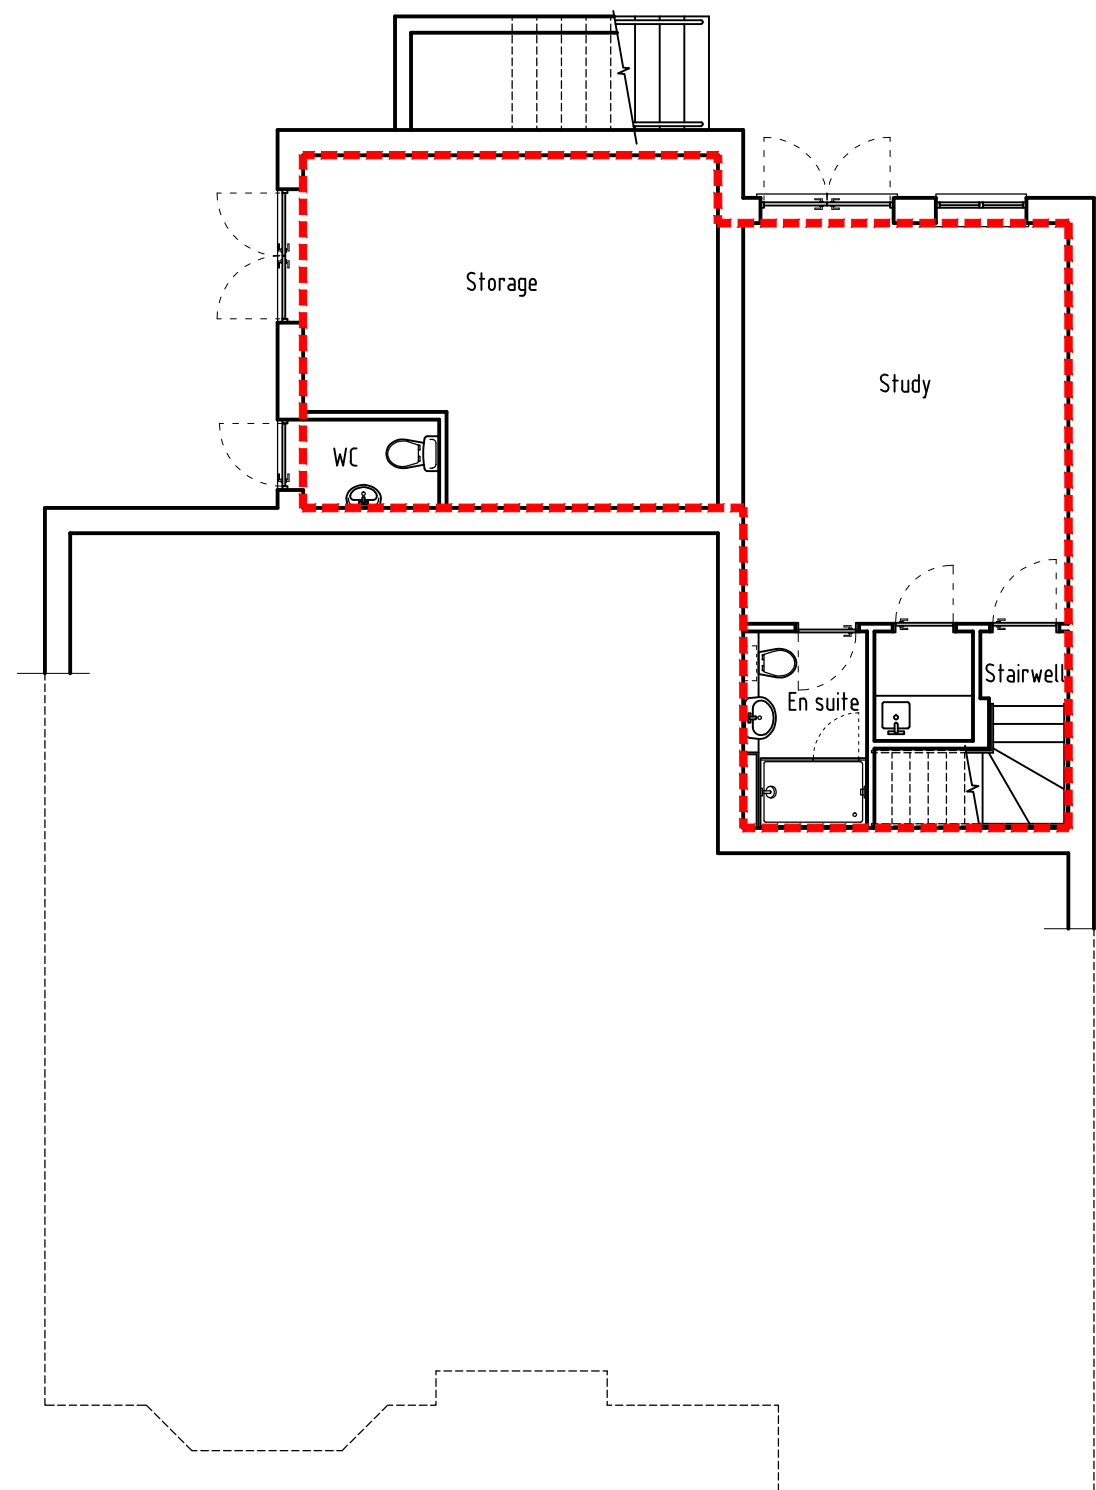

PROPOSED LOWER GROUND FLOOR PLAN

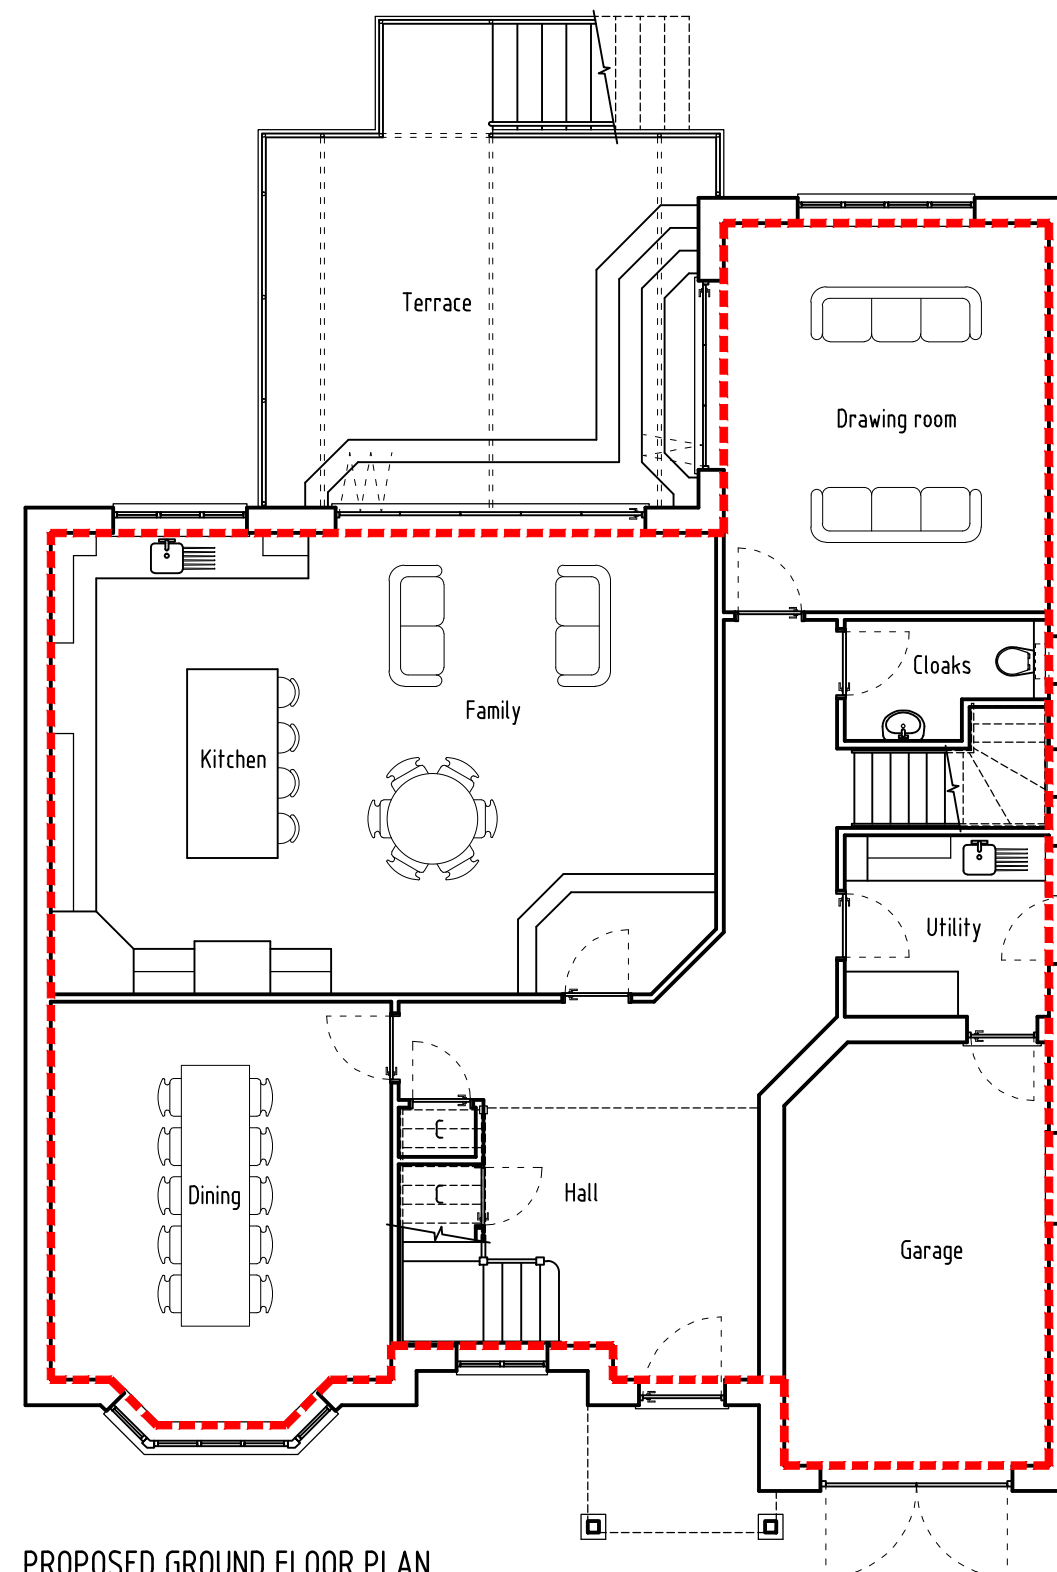

PROPOSED GROUND FLOOR PLAN

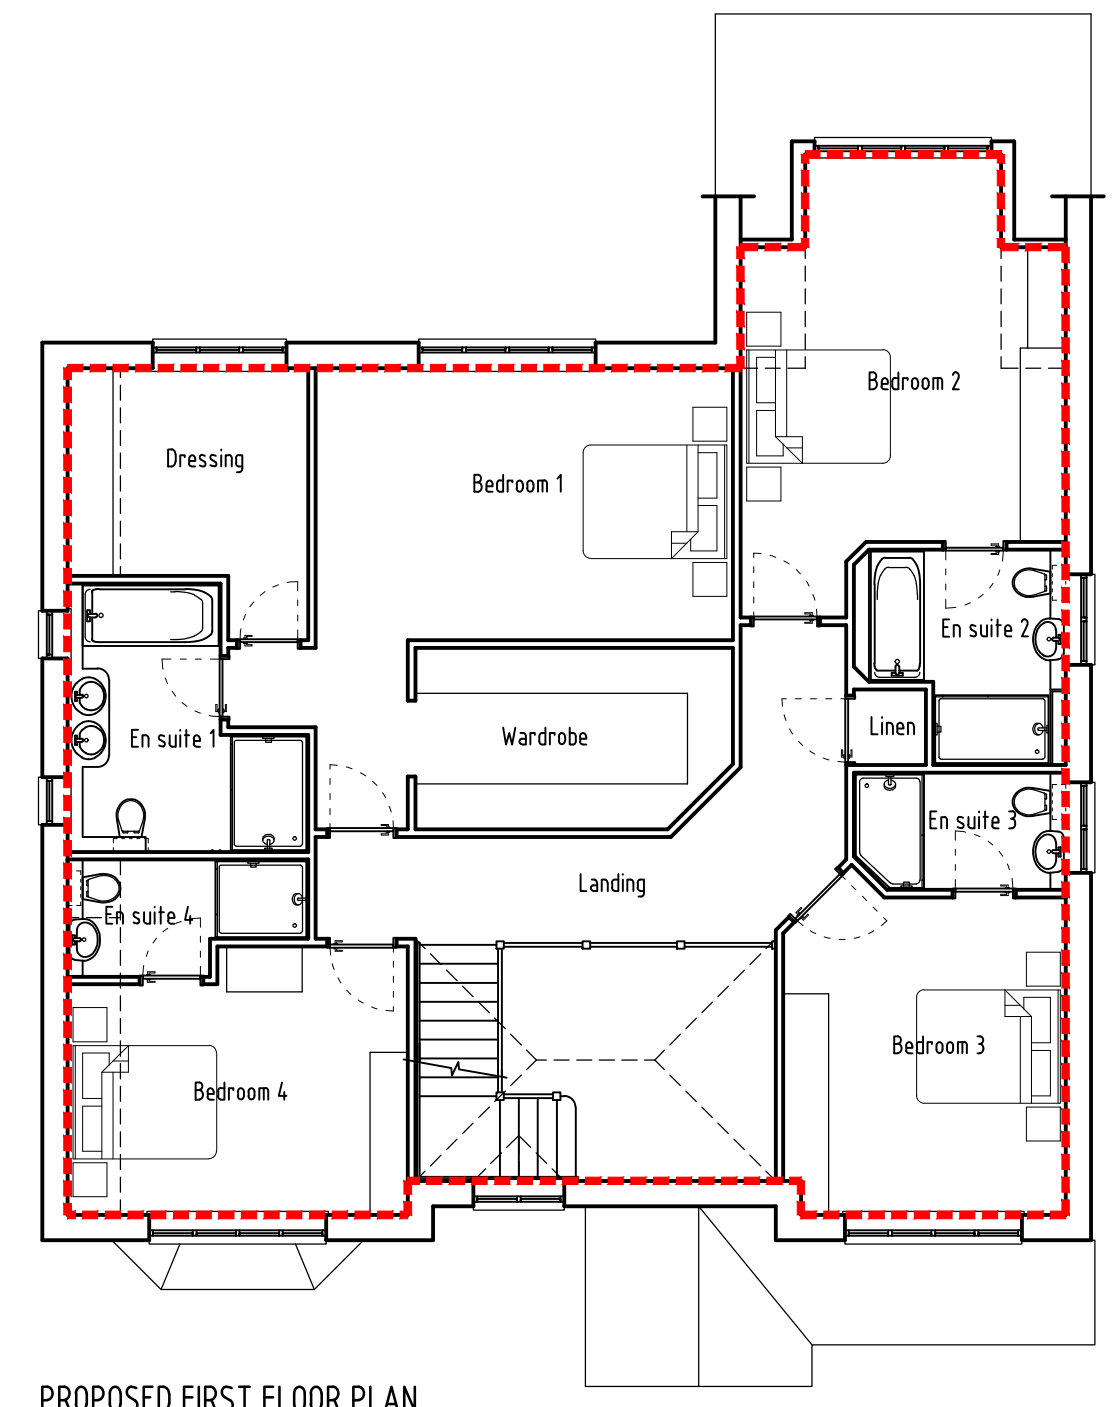

PROPOSED FIRST FLOOR PLAN