




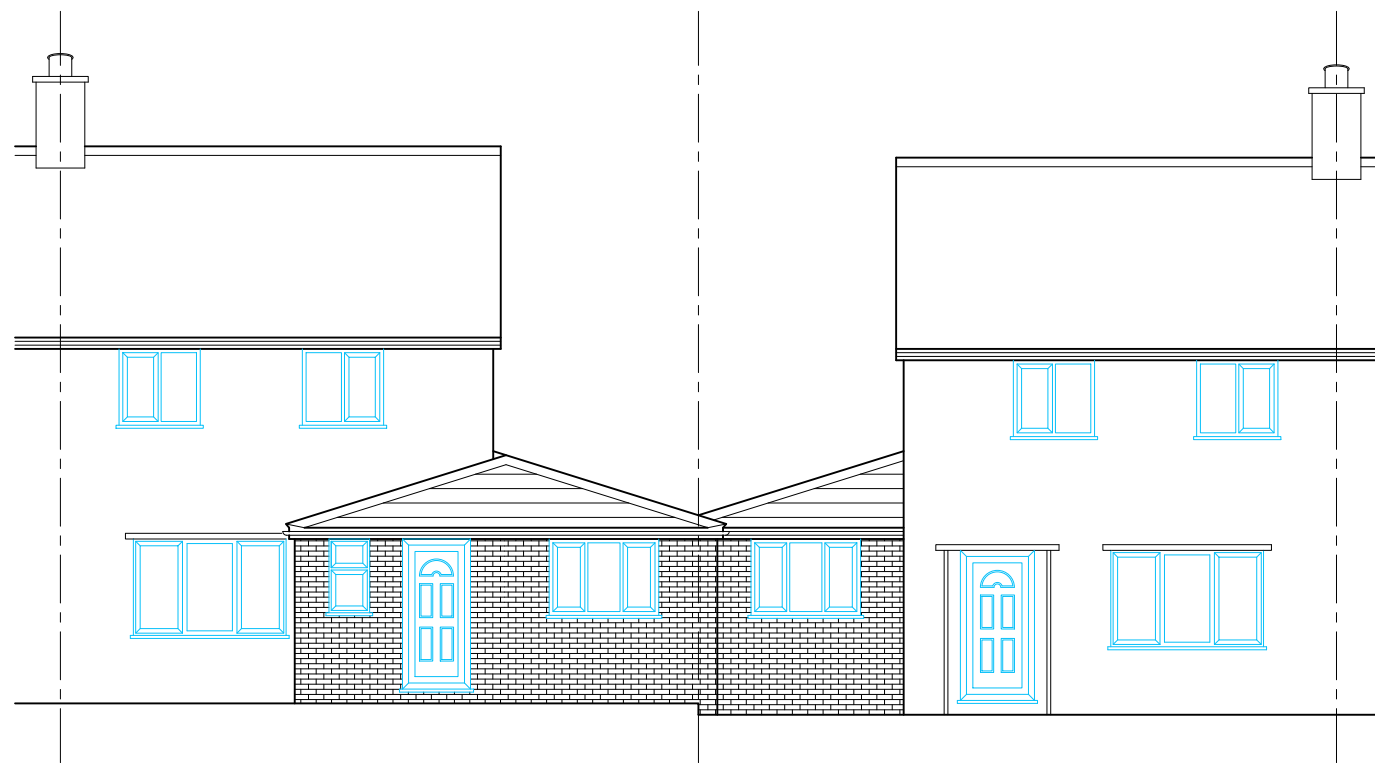


PROPOSED FRONT ELEVATION

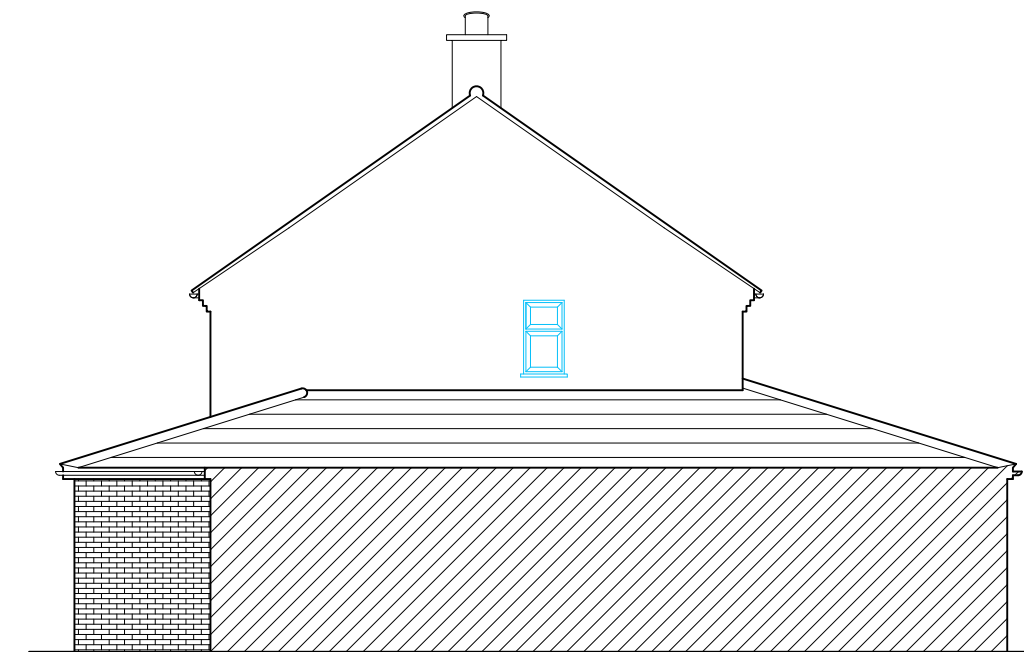

PROPOSED SIDE ELEVATION

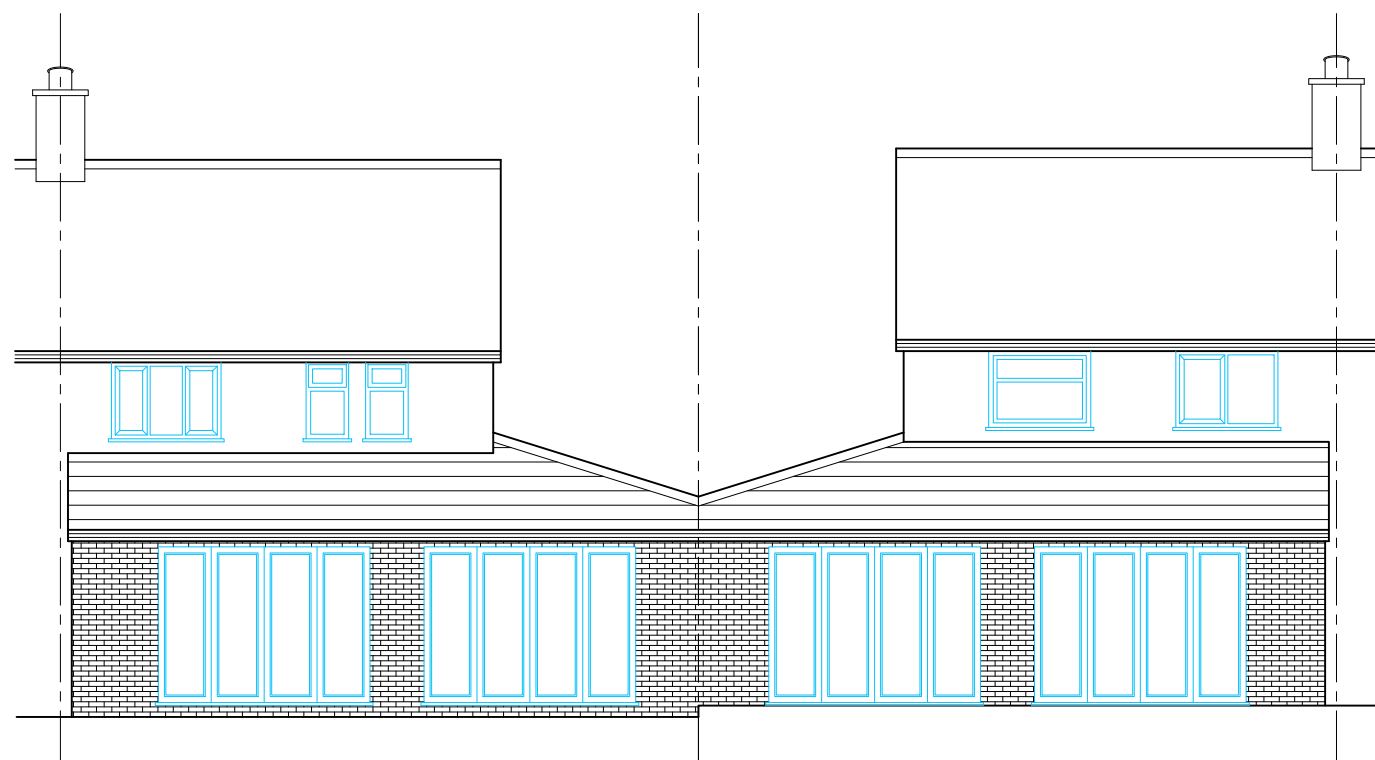

PROPOSED REAR ELEVATION

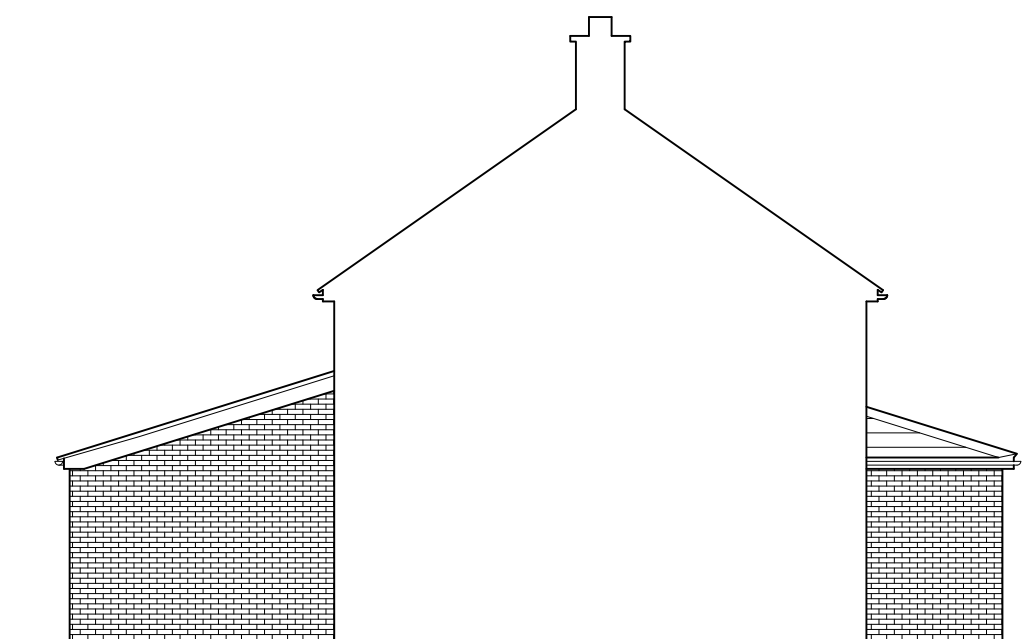

PROPOSED SIDE ELEVATION

0 1 2 3 4 5
SCALE 1:100



HAC
DESIGNS

56 SHEPHERDS LANE
READING
info@hac-designs.co.uk

CAVERSHAM
RG9 7JL
Mob: 077985296627

PROJECT:
PROPOSED DEVELOPMENT AT;
23 HATFORD ROAD
READING
RG30 3JA

CLIENTS NAME:
PATRICK

TITLE:
PROPOSED ELEVATIONS

REVISION:	

DRAWN BY: HAYDEN COOPER	SCALE: 1:100
DATE: JUNE 2019	A2

DRAWING NUMBER:
19073BC-04