


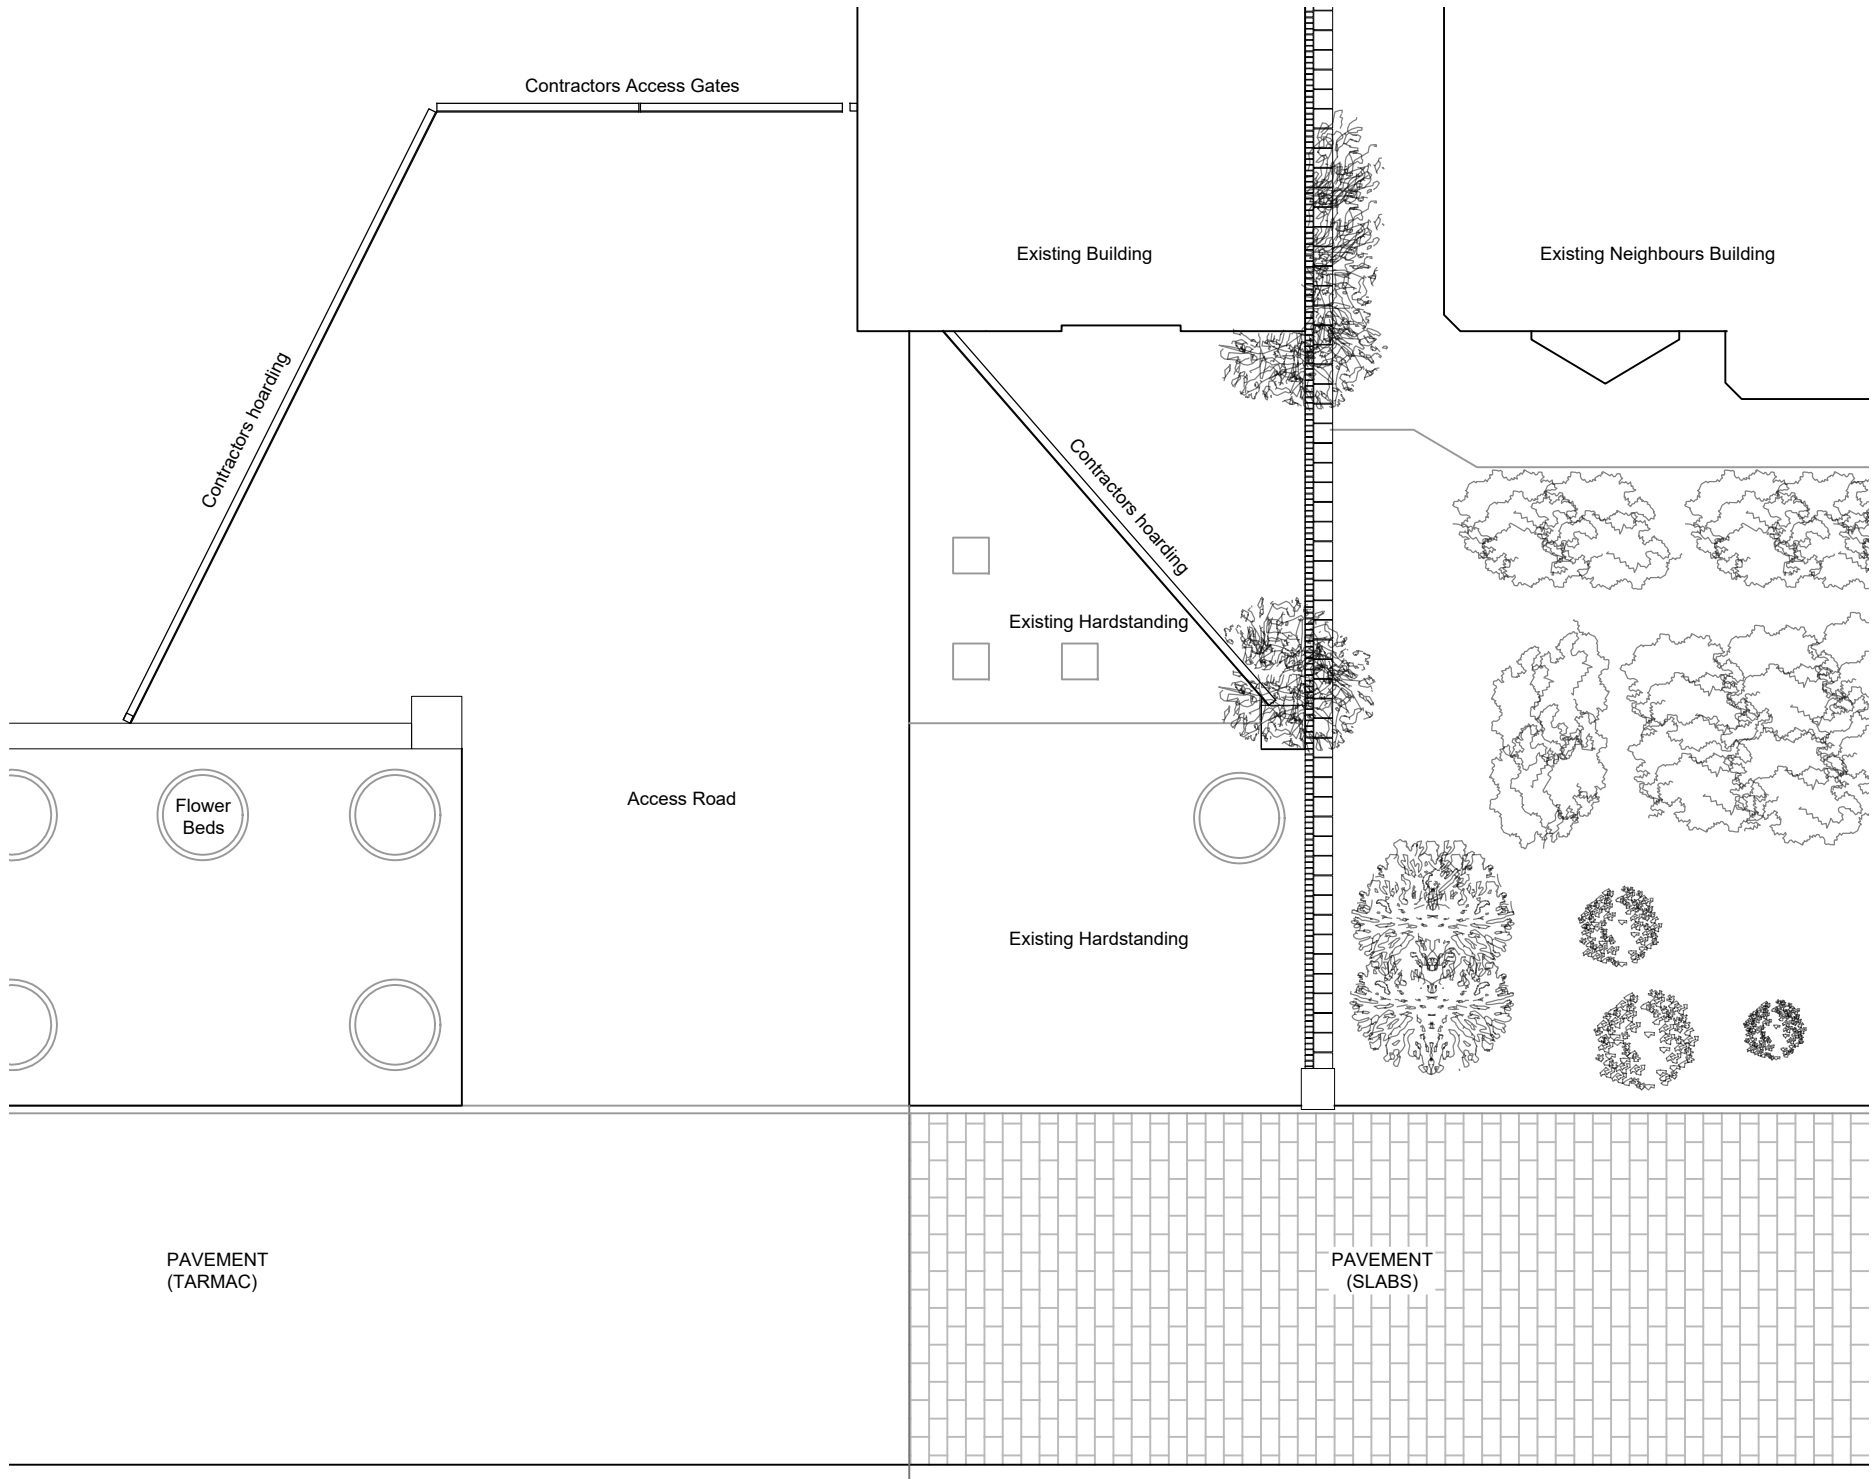


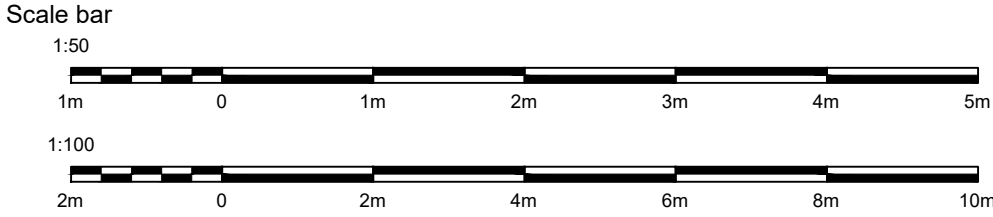

EXISTING SITE PLAN
SCALE 1:100

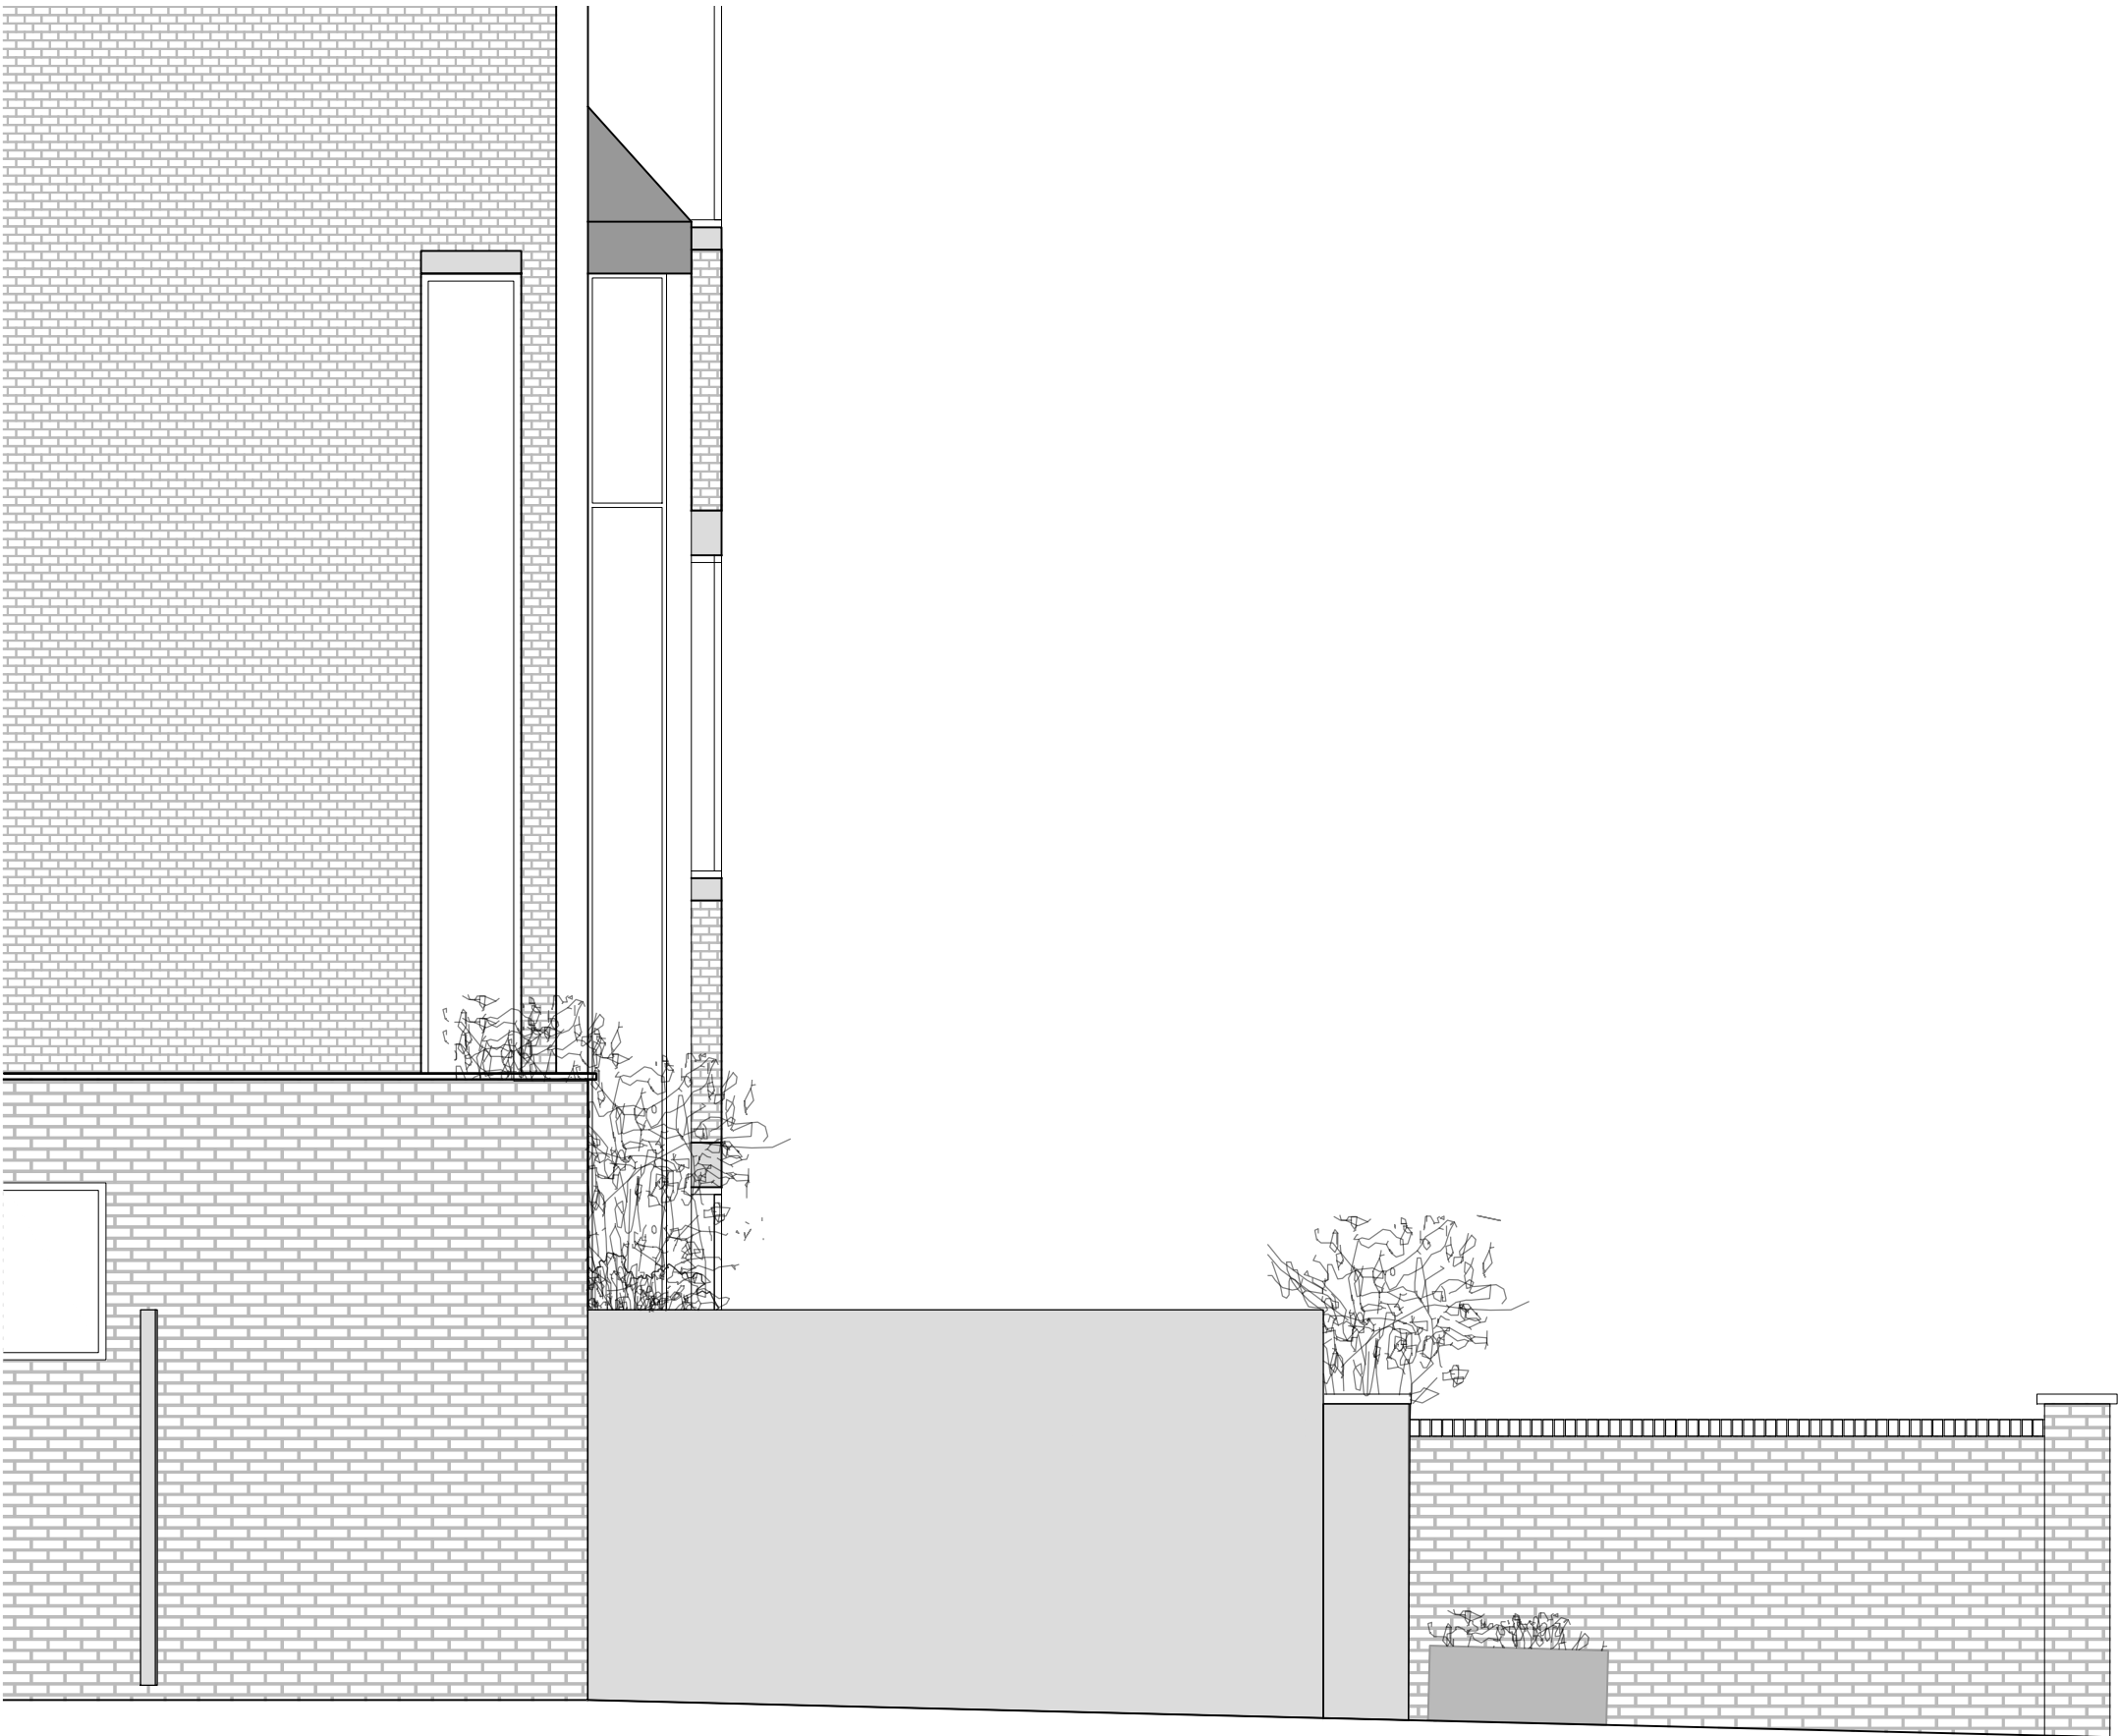

EXISTING WEST ELEVATION
SCALE 1:100

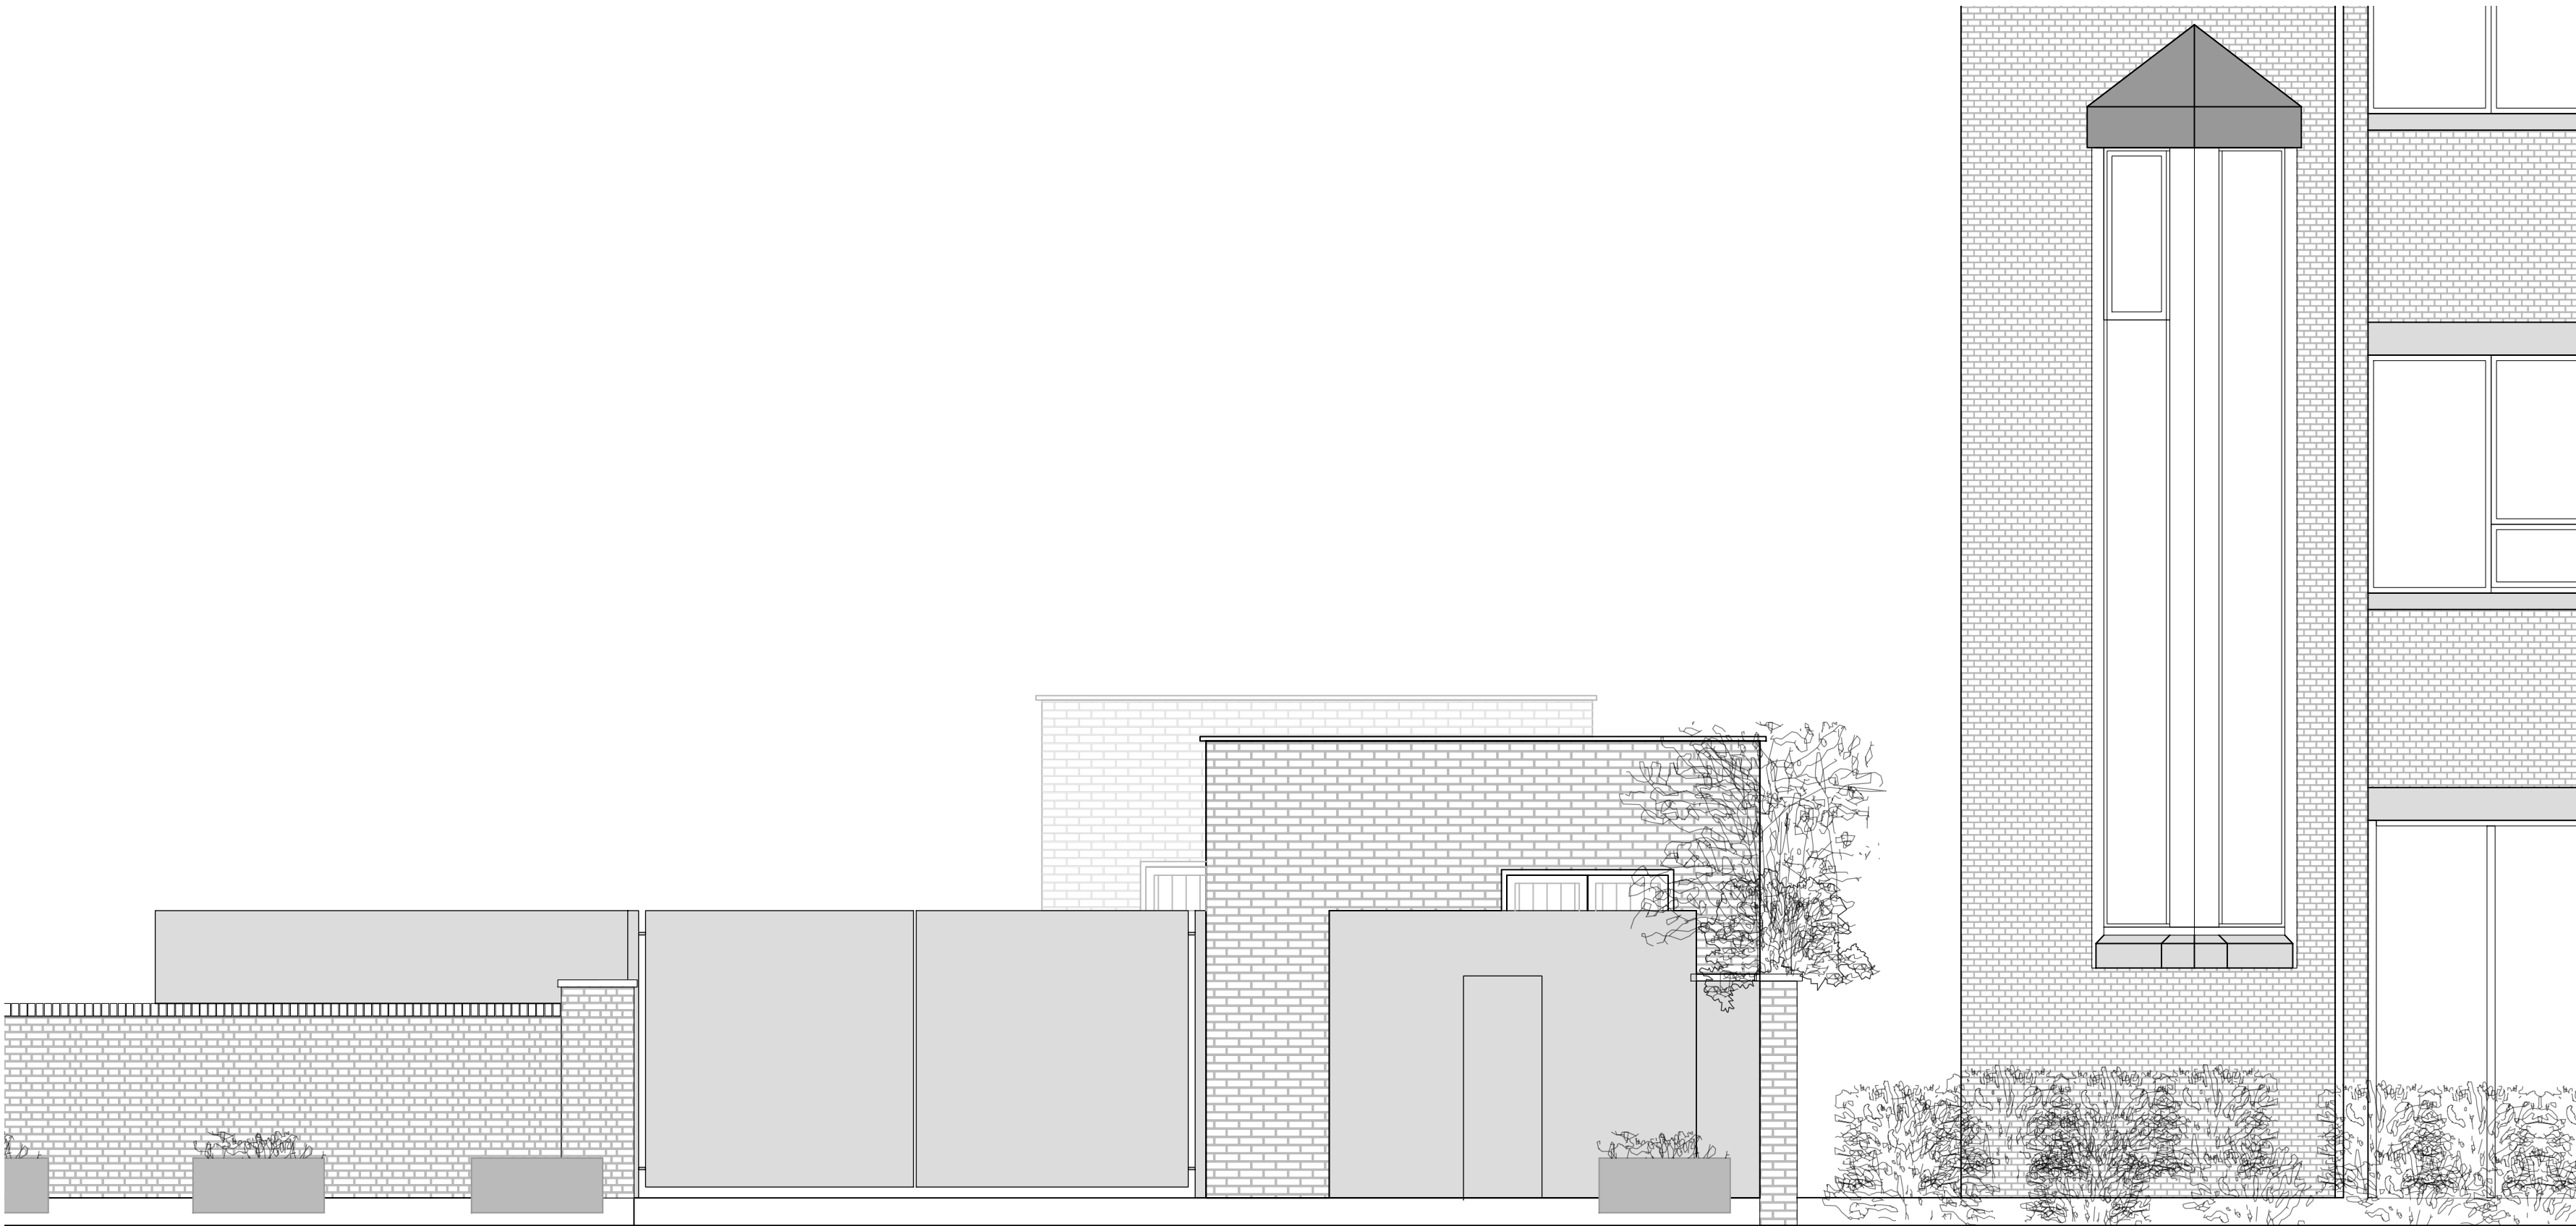

EXISTING NORTH ELEVATION
SCALE 1:100

This Drawing remains the property of Cluttons LLP January 2019 copyright ©

This drawing is to be read in conjunction with the specification and all relevant drawings.

All dimensions to be checked on site prior to commencement of any works.

Refer any discrepancies to the surveyor.

Do not scale from this drawing.

All dimensions are in mm unless otherwise specified.

The contractor is responsible for the stability of the building and adjoining structures during construction and shall design, install, adapt and maintain all necessary propping and temporary works. A method statement for the temporary works must be submitted to the contractor administrator for comment before work begins.

DESIGN STAGE SIGN OFF
SSE Civil Project Manager :
SSE Electrical Design Engineer :
Cluttons Civil Design :



PL1	09.10.19	Planning Application	KB
Rev	Date	Amendment	By

Revisions

Drawing Status

PLANNING

Project and Building Consultancy
Cluttons LLP, First Floor, 7400 The Quorum,
Alec Issigonis Way, Oxford Business Park,
Oxford, OX4 2JZ
Tel No: 01865 728000
www.cluttons.com

Project
SSE Contracting Ltd
55 Vastern Road
Reading RG1 8BU

Client


Drawing no. CN5204
-

Drawing
Existing Site
Plan and Elevations

Scale	As Shown @ A1		
Drawn By	KB	Date	Oct '19
Approved By	AC	Date	Oct '19
Drg No.	26532/01	Rev.	PL1

CLUTTONS