


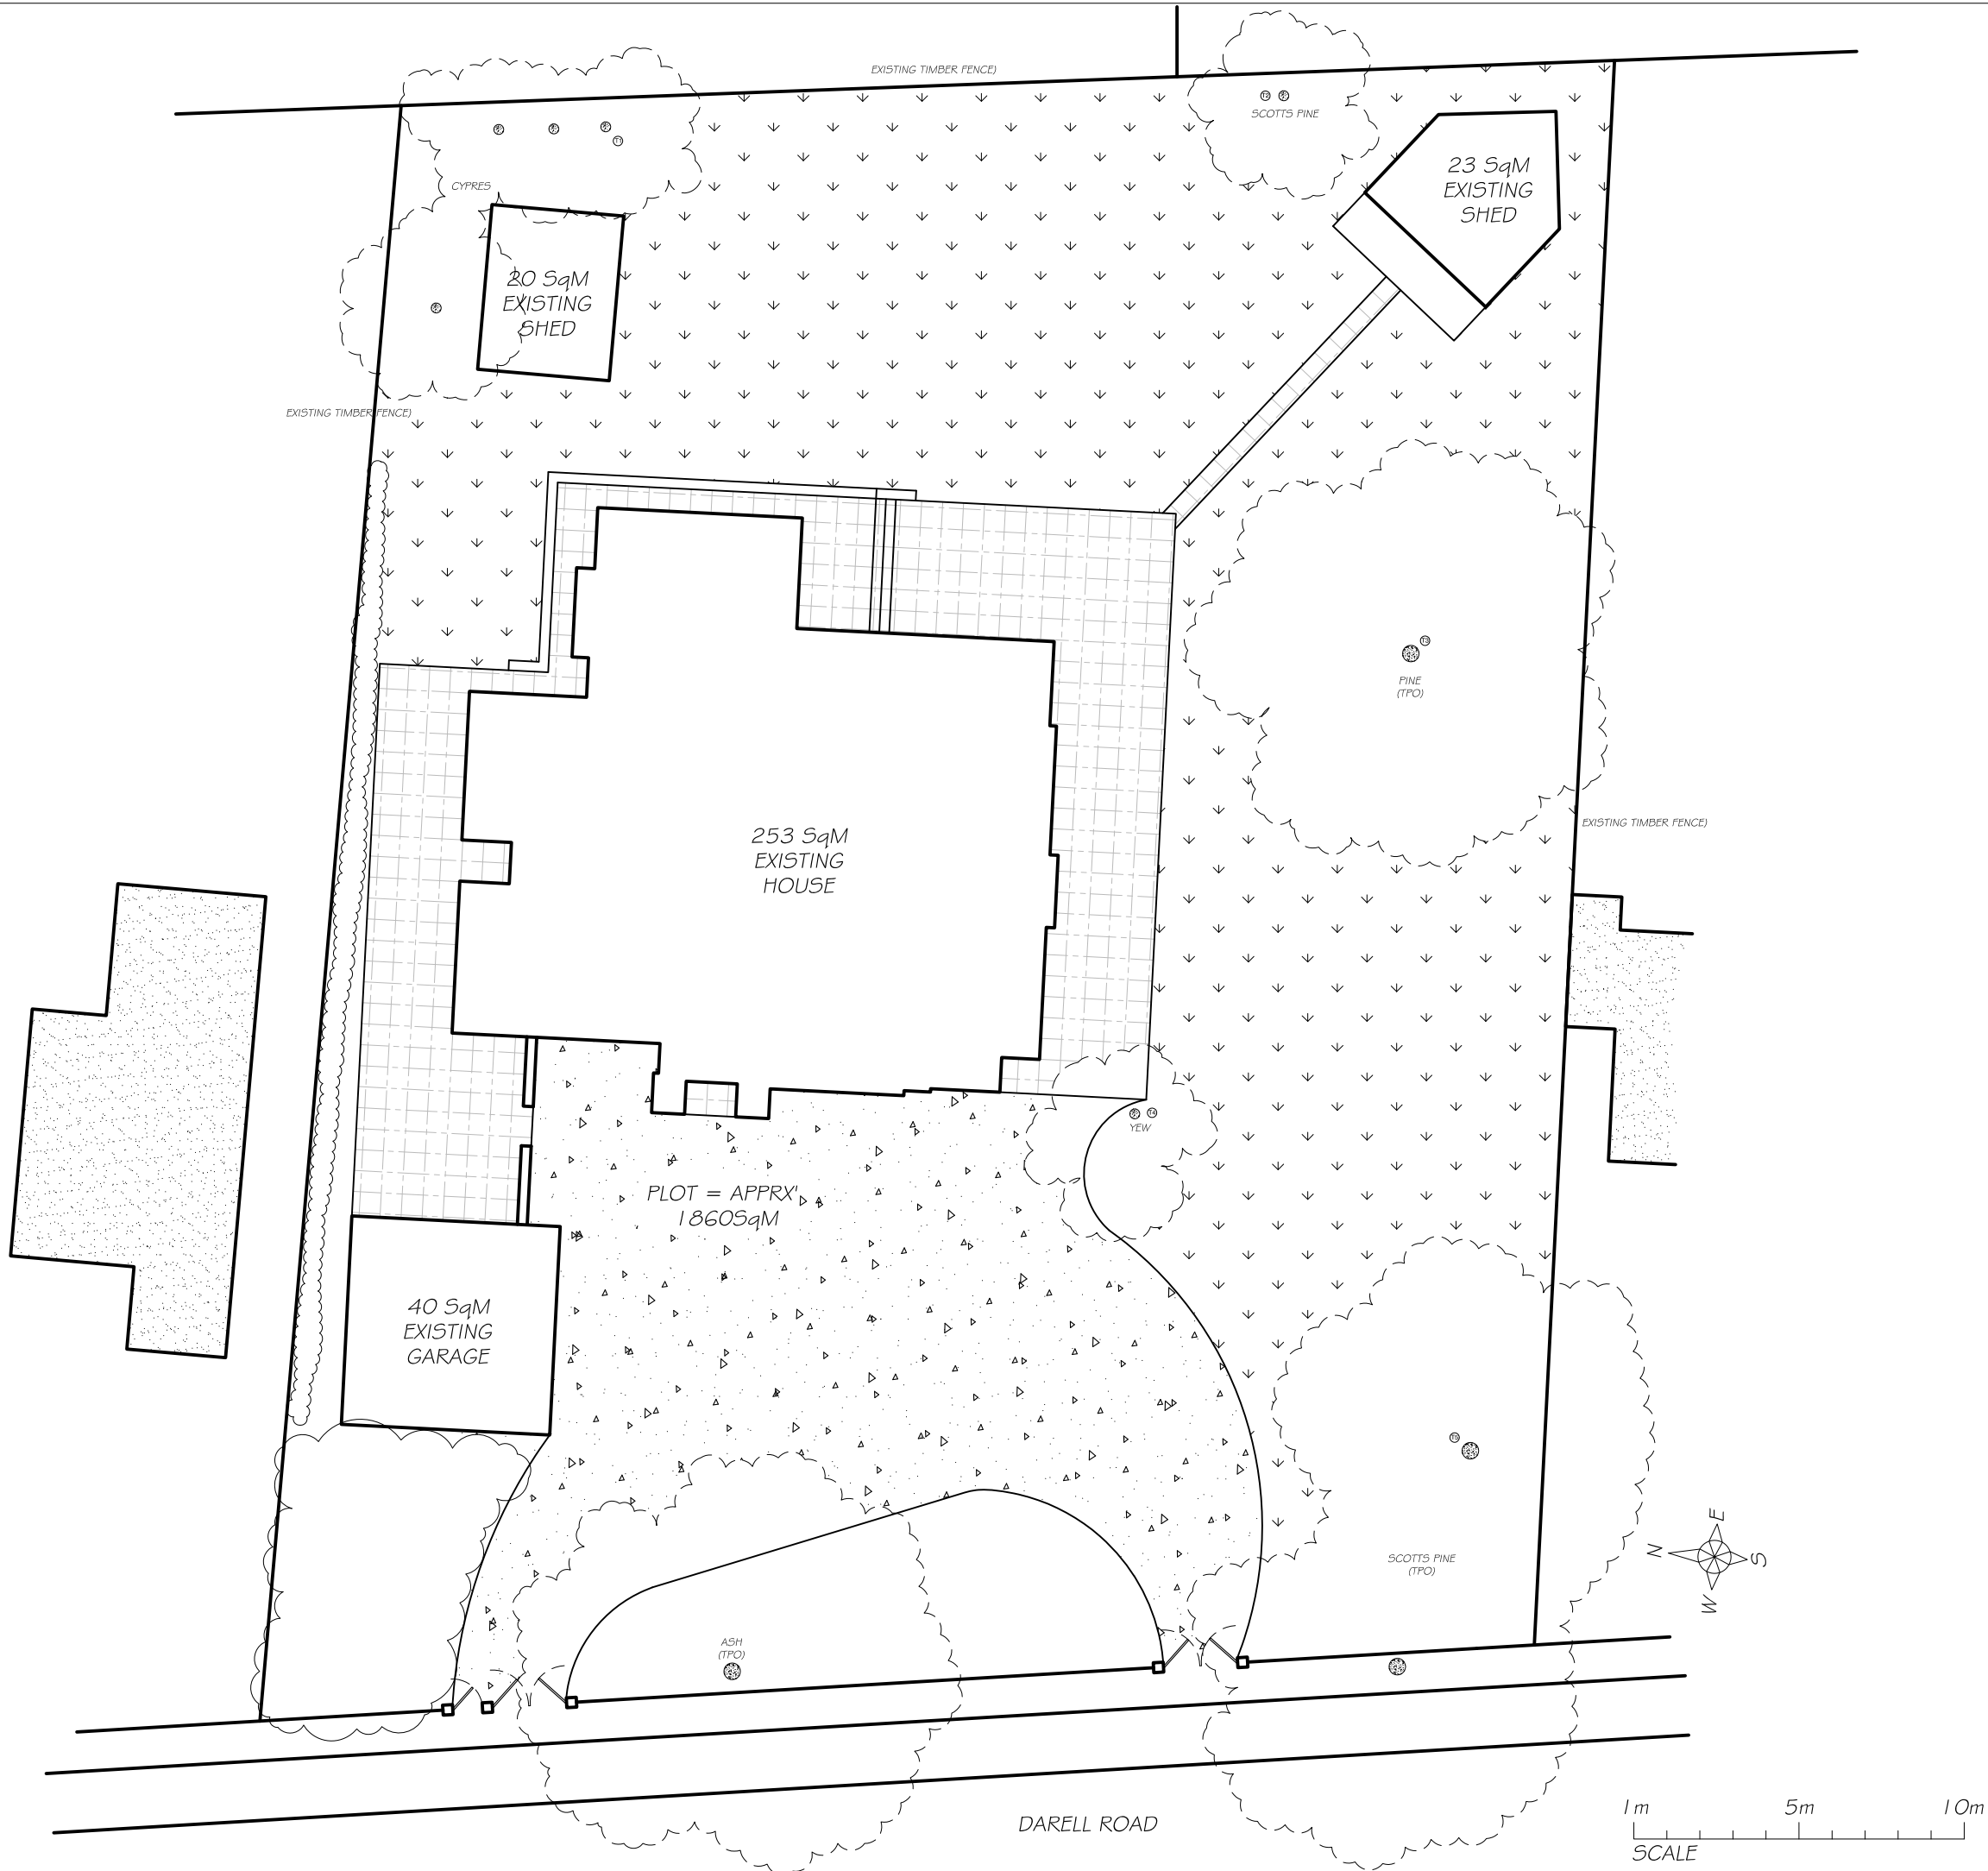

P360

DESIGN  
STUDIO

T: 07890 174506

E: phil@p360studio.com

W: www.p360studio.com

P360, 64 DIAMOND AVENUE, RAINWORTH, NOTTINGHAMSHIRE, NG21 0FF.

NOTES:

Do not scale this drawing (printed or electronic versions)

This drawing is copyright and the property of P360.

This drawing should be read in conjunction with all relevant consultants and specialist sub-contractor, supply chain drawings and specifications.

Discrepancies and/or ambiguities within this drawing, between it and information given elsewhere, must be reported immediately to this office for clarification before proceeding.

All works to be carried out in accordance with the latest British Standards/Codes of Practice unless specifically directed otherwise in the specification.

Responsibility for the reproduction of this drawing in paper form, or if issued in electronic format, lies with the recipient to check that all information has been replicated in full and is correct when compared to the original paper or electronic image.

Graphical representations of equipment on this drawing have been co-ordinated, but are approximations only. Please refer to Specifications and / or Details for actual sizes and or specific contractor construction information

|                                                                             |                   |         |            |          |
|-----------------------------------------------------------------------------|-------------------|---------|------------|----------|
|                                                                             |                   |         |            |          |
|                                                                             |                   |         |            |          |
|                                                                             |                   |         |            |          |
| B                                                                           | GENERALLY UPDATED | PW      |            | 16.12.19 |
| A                                                                           | INITIAL DRAWING   | PW      |            | 22.11.19 |
| No:                                                                         | Description:      | Prep:   | Auth:      | Date:    |
| Revisions                                                                   |                   |         |            |          |
| Drawing Status                                                              |                   |         |            |          |
| PROVISIONAL                                                                 |                   |         |            |          |
| Project Title                                                               |                   |         |            |          |
| MR & MRS P O'KEEFE<br>TOOTS FARM, 16 DARELL ROAD,<br>CAVERSHAM,<br>RG4 7AY. |                   |         |            |          |
| Drawing Title                                                               |                   |         |            |          |
| EXISTING SITE PLAN                                                          |                   |         |            |          |
| Scale @ A3                                                                  | Drawn by          | Checked | Date       |          |
| 1:200                                                                       | PMW               |         | 22/11/2019 |          |
| Project no.                                                                 |                   |         |            |          |
| -                                                                           |                   |         |            |          |
| Drawing no.                                                                 |                   |         |            | Revision |
| PW-LY00066-01                                                               |                   |         |            | B        |
| DO NOT SCALE THIS DRAWING                                                   |                   |         |            |          |