

STATION HILL

READING

AMENDMENTS TO RMA REF:
190465 PLOT E

NOV 2019

INTRODUCTION

This document sets out the changes in the approved plans to application ref: 190465 following the design development of the scheme since March 2019.

The amendments are a result of the alterations to the internal layouts to improve the residents approach into the development and provide additional storage and management provision.

The alterations to the façades respond to changes in regulation 7 for combustible materials used in glass balustrades and changes to the facade to provide screening to louvres along the main elevations and changes as a result of the design development.

The following sections provide a more detailed summary of the changes.

CONTENTS

1	PLANS
2	ELEVATION - PLOT E FRIAR STREET
3	ELEVATION - PLOT E GARRARD STREET
4	ELEVATION - PLOT E FRIARS WALK AND WESTERN FACADE

1

GENERAL ARRANGEMENTS

SUMMARY OF CHANGES

Alterations to lower ground floor layout have been made to improve the secure line to the residential lobby and flow between the move in/ move out store and lift lobby.


At mezzanine level additional management storage rooms have been provided and internal adjustments to improve access to the stair cores.

The car parking layout has been adjusted to improve access with the number of parking spaces remaining as approved.

At ground floor level the bicycle store has been reduced for additional commercial space but the number of cycle parking provision will remain, the entrance lobby to Plot E residential entrance from Friars walk is moved along from the corner with an additional entrance and canopy provided from Friars Walk.

APPROVED


All rights reserved.
All drawings and written material appearing here, constitute original and unpublished work of the Architect and may not be duplicated, used or disclosed without written consent of the Architect.
Notes and material designations are typical for similar conditions unless otherwise indicated.

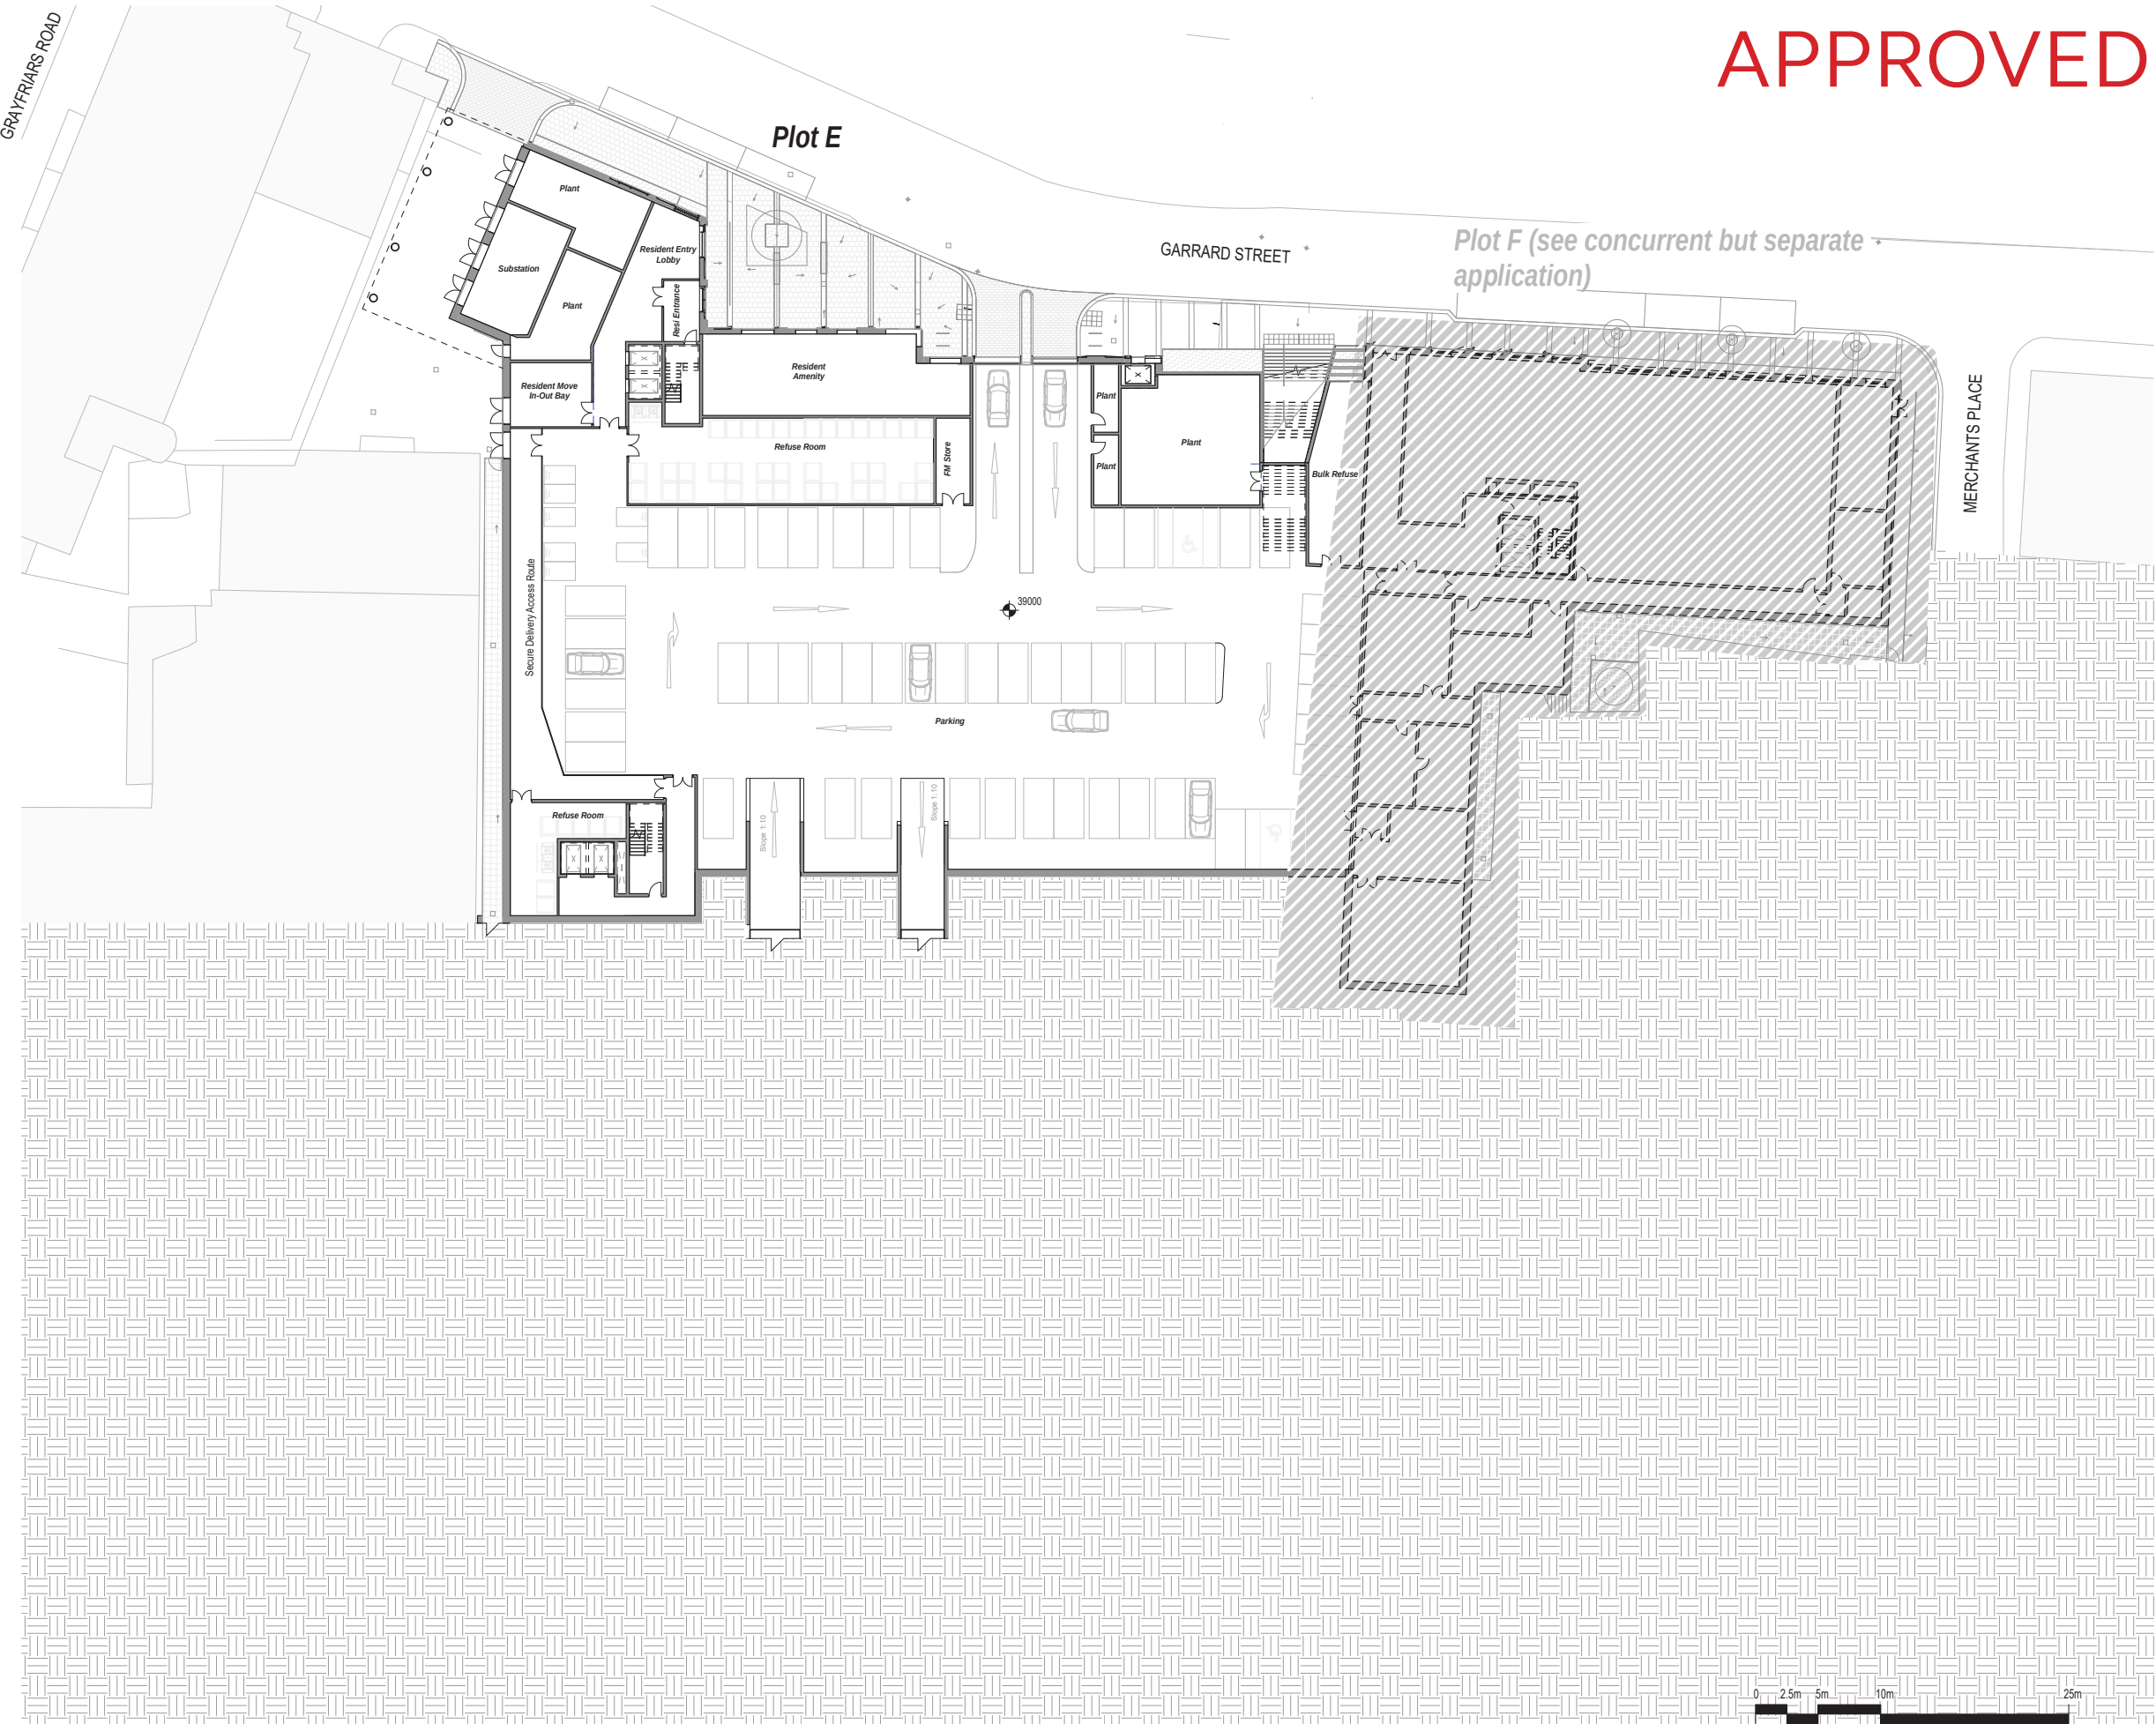

1 Block E - Lower Ground Floor Level
1: 250

P10	2019-0315	Issued for Planning
REV No.	DATE	DESCRIPTION
		DWN CHK

KEY PLAN

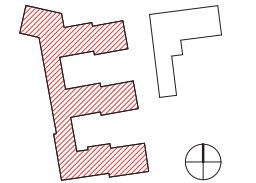

PROJECT

Station Hill, Reading

CLIENT

SH Reading Master
LLP

CALLISONRTKL
A DESIGN CONSORTIUM OF ARCADIS

CallisonRTKL - UK Ltd.
25 Farringdon Street, 10th Floor
London EC4A 4AB

T: +44(0)20 7306 0404

SHEET IDENTIFICATION

TITLE

Plot E - Lower Ground
Floor Level (39 AOD)

STATUS

Planning

PROJECT NUMBER	DATE DRAWN	09/27/18
050-170073	SCALE @ A1:	1: 250
	DRAWN BY:	AM
	CHECKED BY:	AR

PROJECT ORIGINATOR	ZONE	LEVEL	TYPE
SHR - CRL - SB	SB	LG - PL	PL
ROLE	NUMBER	REVISION	
A	130-001	P10	

© 2018 CallisonRTKL - UK Ltd.


C:\Users\tajra\pinto\Documents\Revit\locals\SHR-CRL-AA-ZZ-403-A-000001-SheetFile-SB_tajra.pinto.rvt 14/03/2019 14:57:52

Lobbies added to residential layout from lift lobby and stair core.

Move in and move out layout adjusted to improve connection with lift lobby.

PROPOSED


All rights reserved.
All drawings and written material appearing here, constitute original and unpublished work of the Architect and may not be duplicated, used or disclosed without written consent of the Architect.
Notes and material designations are typical for similar conditions unless otherwise indicated.

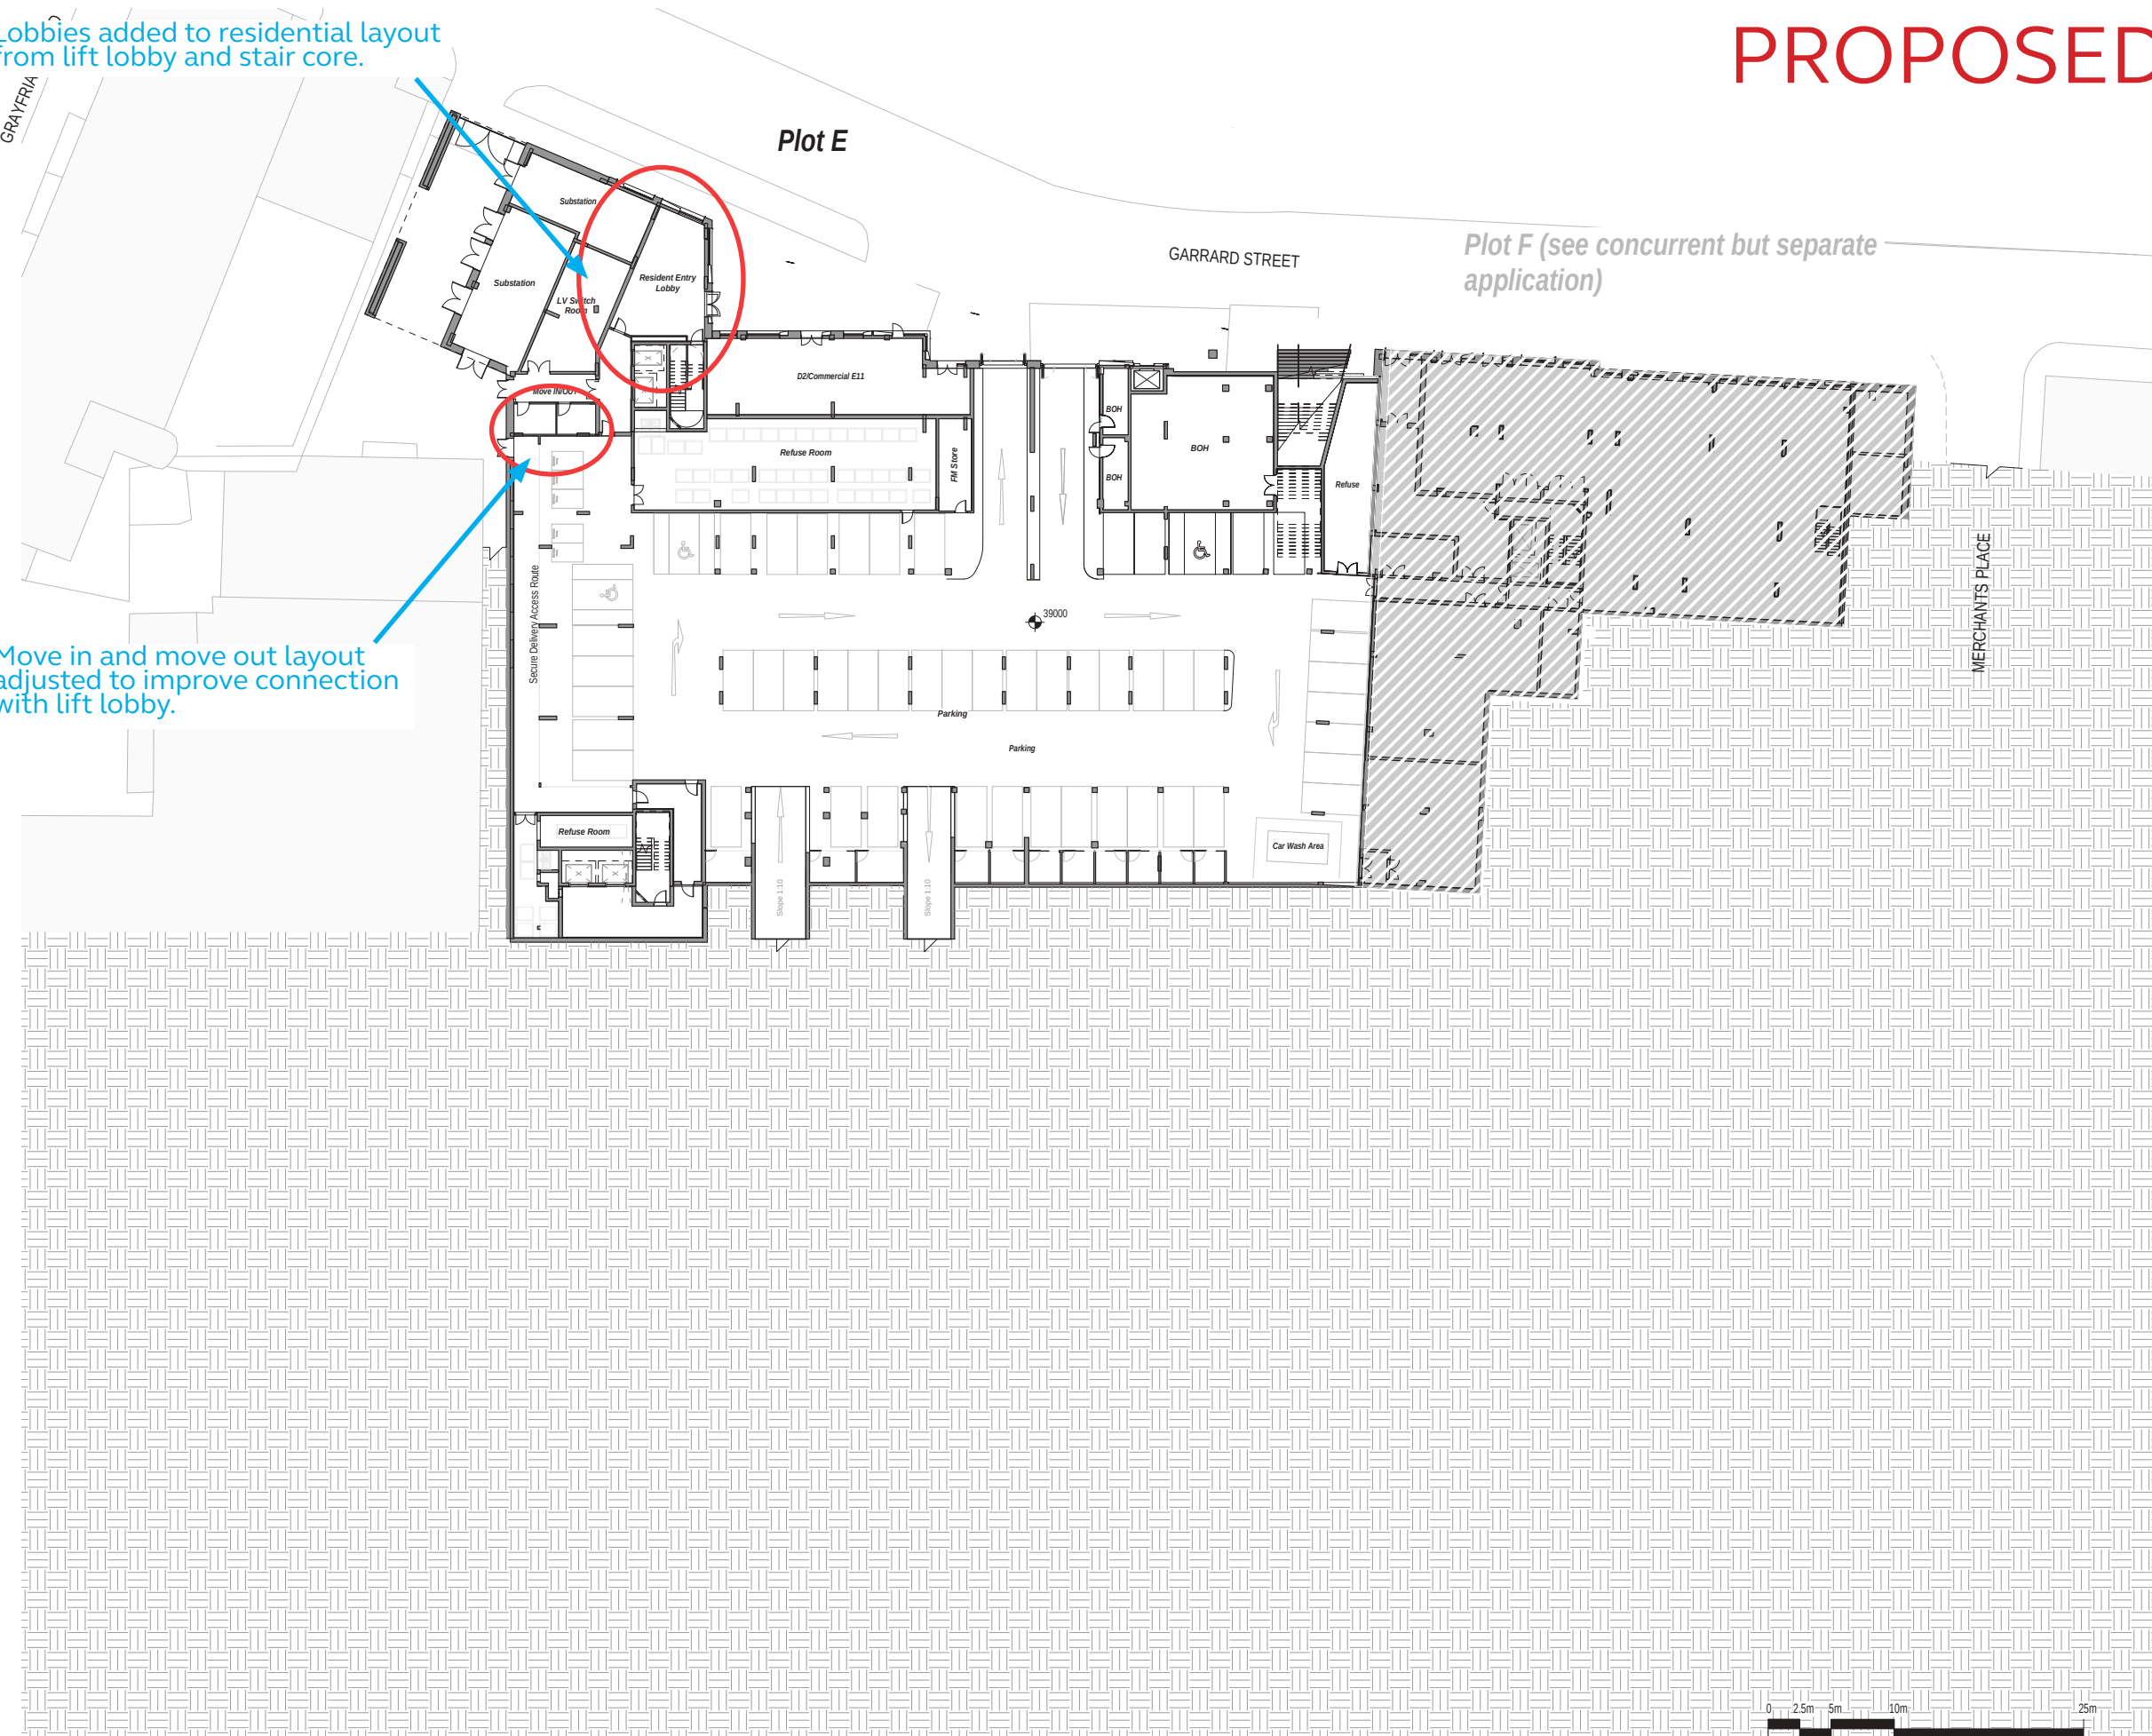

1 Block E - Lower Ground Floor Level
1:250

REV No.	DATE	DESCRIPTION	DWN	CHK
P13	2019-10-29	NMA 1		
P12	2019-06-28	Cycle spaces consolidated. DCA spaces repositioned. D1 / D2 spaces noted.		
P11	2019-05-31	Door Swings Amended		
P10	2019-03-15	Issued for Planning		

KEY PLAN

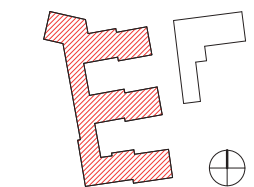

PROJECT

Station Hill, Reading

CLIENT

SH Reading Master
LLP

CALLISONRTKL
A DESIGN CONSULTANT OF ARCADIS

CallisonRTKL - UK Ltd.
25 Farringdon Street, 10th Floor
London EC4A 4AB
T: +44(0)20 7306 0404

SHEET IDENTIFICATION

TITLE

Plot E - Lower Ground
Floor Level (39 AOD)

STATUS

Planning

PROJECT NUMBER
050-170073

DATE DRAWN: 09/27/18
SCALE @ A1: 1:250
DRAWN BY: AM
CHECKED BY: AR


PROJECT	ORIGINATOR	ZONE	LEVEL	TYPE
SHR	CRL	SB	LG	PL
ROLE	NUMBER	REVISION		
A	130-001	P13		

© 2018 CallisonRTKL - UK Ltd.

28/10/2019 12:48:27

APPROVED


All rights reserved.
All drawings and written material appearing here, constitute original and unpublished work of the Architect and may not be duplicated, used or disclosed without written consent of the Architect.
Notes and material designations are typical for similar conditions unless otherwise indicated.

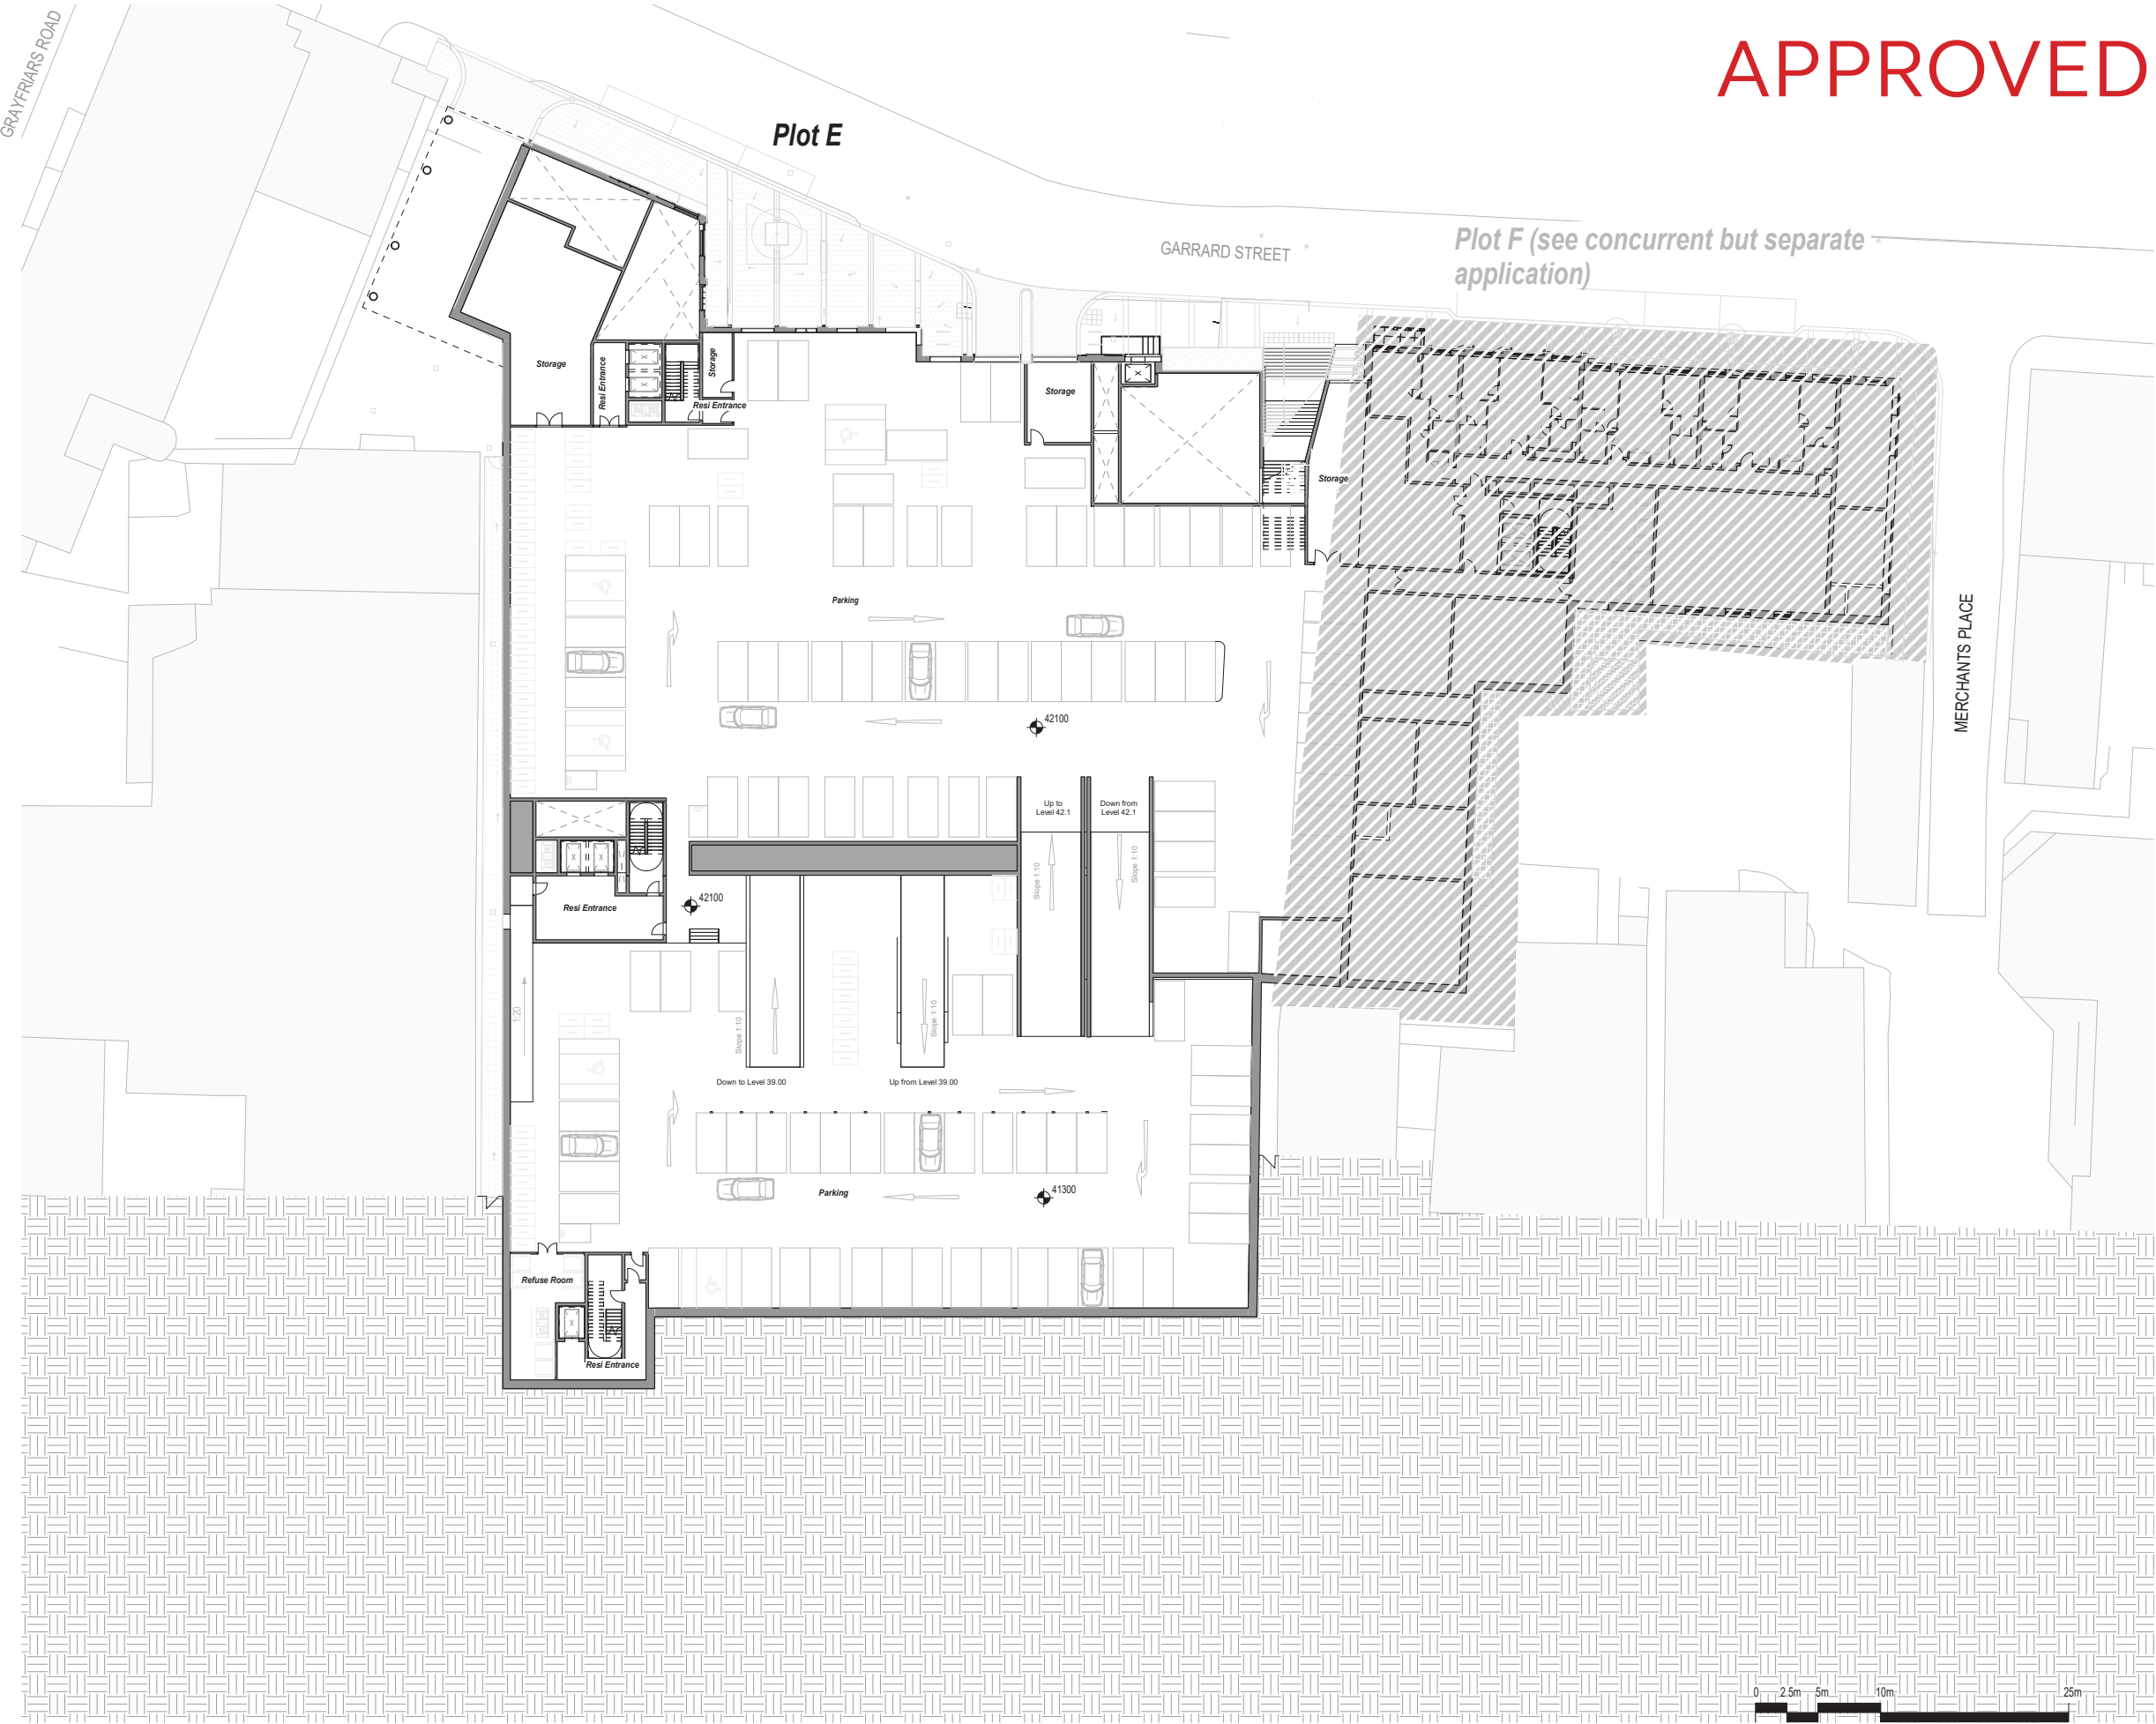

1 Block E - Mezzanine Floor Level
1: 250

REV No.	DATE	DESCRIPTION	DWN	CHK
P11	2019-0628	Updated for Planning		
P10	2019-0315	Issued for Planning		

KEY PLAN

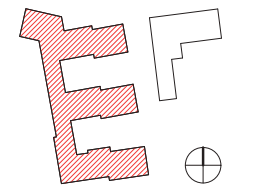

PROJECT
Station Hill, Reading

CLIENT
SH Reading Master LLP

CALLISONRTKL
A DESIGN CONSULTANCY OF ARCHITECTS

CallisonRTKL - UK Ltd.
25 Farringdon Street, 10th Floor
London EC4A 4AB
T: +44(0)20 7306 0404

SHEET IDENTIFICATION
Plot E - Mezzanine Floor Level (41.3 - 42.1 AOD)


STATUS
Planning

PROJECT NUMBER 050-170073	DATE DRAWN: 09/27/18
SCALE @ A1: 1 : 250	DRAWN BY: AM
	CHECKED BY: AR
PROJECT ORIGINATOR SHR - CRL - SB - MZ - PL	ZONE A
ROLE A - 130-002 - P11	NUMBER 130-002 - P11
	REVISION

© 2018 CallisonRTKL - UK Ltd.

PROPOSED


All rights reserved.
All drawings and written material appearing here, constitute original and unpublished work of the Architect and may not be duplicated, used or disclosed without written consent of the Architect.
Notes and material designations are typical for similar conditions unless otherwise indicated.

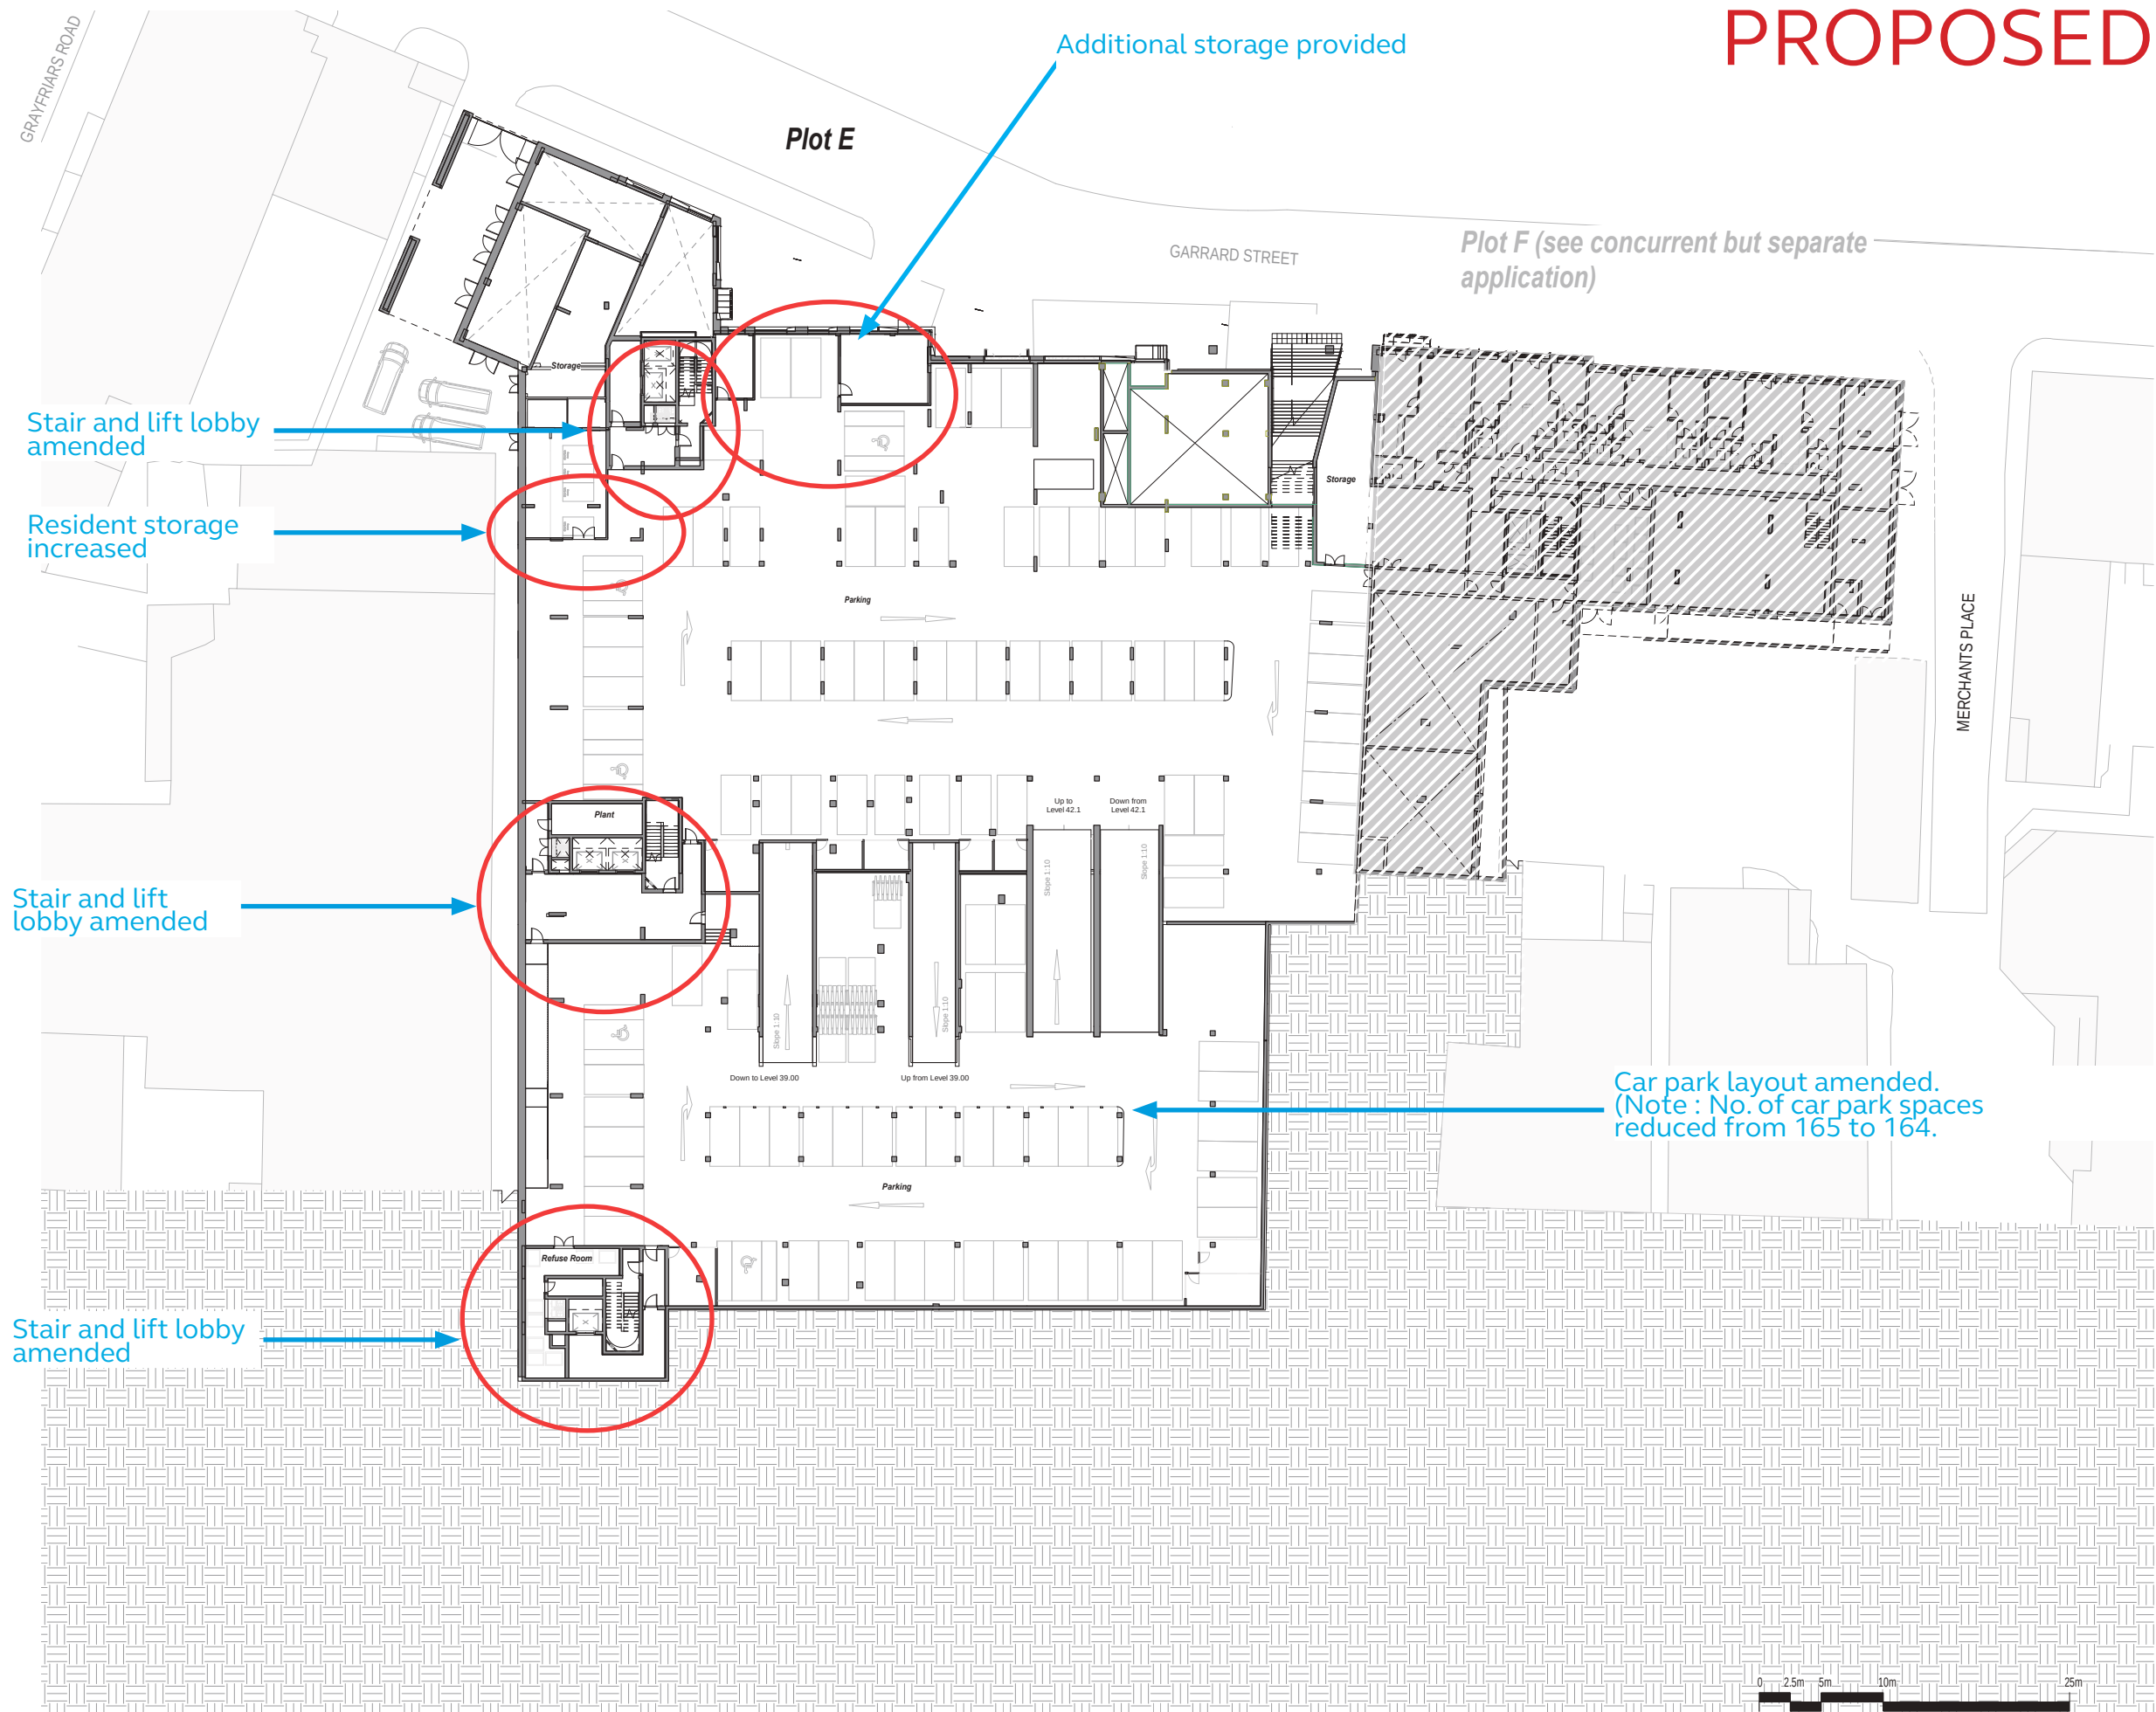

1 Block E - Mezzanine Floor Level
1: 250

REV No.	DATE	DESCRIPTION	DWN	CHK
P12	2019-10-28	NMA 1		
P11	2019-06-28	Cycle spaces consolidated. DCA spaces repositioned. D1 / D2 spaces noted.		
P10	2019-03-15	Issued for Planning		

KEY PLAN

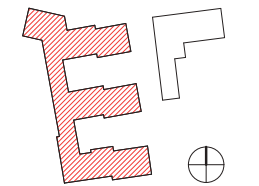

PROJECT
Station Hill, Reading

CLIENT
SH Reading Master
LLP

CALLISONRTKL
A DESIGN CONSULTANCY OF ARCHICUS

CallisonRTKL - UK Ltd.
25 Farringdon Street, 10th Floor
London EC4A 4AG
T: +44(0)20 7306 0404
SHEET IDENTIFICATION

TITLE
Plot E - Mezzanine Floor
Level (41.3 - 42.1 AOD)


STATUS
Planning

PROJECT NUMBER
050-170073
DATE DRAWN: 09/27/18
SCALE @ A1: 1: 250
DRAWN BY: AM
CHECKED BY: AR

PROJECT ORIGINATOR ZONE LEVEL TYPE
SHR - CRL - SB - MZ - PL
ROLE NUMBER REVISION
A - 130-002- P12

© 2018 CallisonRTKL - UK Ltd.

28/10/2019 12:48:55

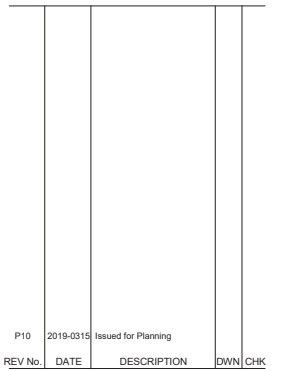

CLIENT

**SH Reading Master
LLP**

CallisonRTKL - UK Ltd.
25 Farringdon Street, 10th Floor
London EC4A 4AB
T: +44(0)20 7306 0404
SHEET IDENTIFICATION

TITLE

**Plot E - Ground Floor
Level (45.7 AOD)**

PROJECT NUMBER 050-170073	DATE DRAWN: 09/27/18
	SCALE @ A1: 1: 250
	DRAWN BY: AM
	CHECKED BY: AR

PROJECT	ORIGINATOR	ZONE	LEVEL	TYPE
SHR	- CRL	- SB	- GF	- PL
ROLE	NUMBER	REVISION		
A	- 130-003	- P10		

GRAYFRIARS ROAD

Layout updated following Detailed Design Development.
(Note: No. and mix of units unchanged)

Plot E

GARRARD STREET

Plot F (see concurrent but separate application)

MERCHANTS PLACE

FRIAR STREET

PROPOSED

Bicycle store area reduced.
(Note : No. of cycles parking remain unchanged)

Additional entrance to Block E added.


Entry lobby moved across
(2nd entrance/ night entrance)

Commercial area increased
(additional 221m²) and internal
dividing walls removed to provide
1no. Large unit.

All rights reserved.
All drawings and written material appearing here,
constitute original and unpublished work of the Architect
and may not be duplicated, used or disclosed without
written consent of the Architect.
Notes and material designations are typical for similar
conditions unless otherwise indicated.

REV No.	DATE	DESCRIPTION	DWN	CHK
P13	2019-10-28	NMA 1		
P12	2019-06-28	Cycle spaces consolidated. ODA spaces repositioned. D1 / D2 spaces noted.		
P11	2019-05-31	Door Swings Amended		
P10	2019-03-15	Issued for Planning		

KEY PLAN

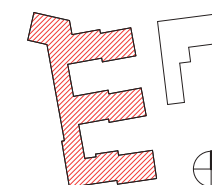

PROJECT

Station Hill, Reading

CLIENT

SH Reading Master
LLP

CALLISONRTKL
A DESIGN CONSULTANT OF ARCADIS

CallisonRTKL - UK Ltd.
25 Farringdon Street, 10th Floor
London EC4A 4AB
T: +44(0)20 7306 0404
SHEET IDENTIFICATION

TITLE
**Plot E - Ground Floor
Level (45.7 AOD)**



STATUS

Presentation

PROJECT NUMBER	DATE DRAWN	09/27/18
050-170073	SCALE @ A1	1 : 250
PROJECT ORIGINATOR	DRAWN BY	AM
SHR - CRL - SB - GF - PL	CHECKED BY	AR
ROLE	NUMBER	REVISION
A - 130-003- P13		

© 2018 CallisonRTKL - UK Ltd.

09/11/2019 11:54:18

  

C:\Users\alastair.red\Documents\Revit\Local\SHR-CRL-MA-ZZ-M3-A-000001-SheetFile-SB_alastair.red.rvt 05/11/2019 11:54:18

APPROVED

All rights reserved.
All drawings and written material appearing here, constitute original and unpublished work of the Architect and may not be duplicated, used or disclosed without written consent of the Architect.
Notes and material designations are typical for similar conditions unless otherwise indicated.




1 Plot E - Level 01
1:250



2 Plot E - Level 02
1:250

REV No.	DATE	DESCRIPTION	OWN	CHK
P10	2019-03-15	Issued for Planning		

KEY PLAN

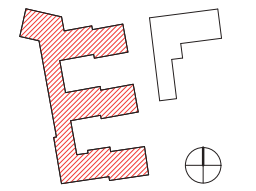

PROJECT

Station Hill, Reading

CLIENT

SH Reading Master LLP

CALLISONRTKL
A DESIGN CONSULTANCY OF ARCADIS

CallisonRTKL - UK Ltd.
25 Farringdon Street, 10th Floor
London EC4A 4AB
T: +44(0)20 7306 0404
SHEET IDENTIFICATION


TITLE
Plot E - Floor Levels 01-02

STATUS

Planning

PROJECT NUMBER	050-170073	DATE DRAWN	09/27/18	SCALE @ AT	1:250
DRAWN BY	AM	CHECKED BY	AR		
PROJECT ORIGINATOR	SHR - CRL - SB - ZZ - PL	ZONE		LEVEL	
ROLE		NUMBER		REVISION	
	A - 130-004 - P10				

© 2018 CallisonRTKL - UK Ltd.

 

PROPOSED

Layout updated following Detailed Design Development.
(Note: No. And mix of units unchanged)

Canopy added to new entrance.


Canopy relocated.

Fire escape route from roof terrace added.

All rights reserved.
All drawings and written material appearing here, constitute original and unpublished work of the Architect and may not be duplicated, used or disclosed without written consent of the Architect.
Notes and material designations are typical for similar conditions unless otherwise indicated.

P11	2019-1028	NMA 1		
P10	2019-0315	Issued for Planning		
REV No.	DATE	DESCRIPTION	OWN	CHK

KEY PLAN

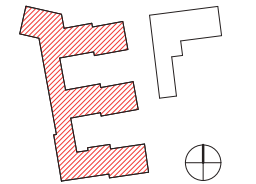

PROJECT

Station Hill, Reading

CLIENT

SH Reading Master
LLP

CALLISONRTKL
A DESIGN CONSULTANT OF ARCADIS

CallisonRTKL - UK Ltd.
25 Farringdon Street, 10th Floor
London EC4A 4AB
T: +44(0)20 7306 0404
SHEET IDENTIFICATION
TITLE
Plot E - Floor Levels 01-02

STATUS

Planning



PROJECT NUMBER	DATE DRAWN:	09/27/18
050-170073	SCALE @ A1:	1: 250
	DRAWN BY:	AM
	CHECKED BY:	AR

PROJECT	ORIGINATOR	ZONE	LEVEL	TYPE
SHR	- CRL	- SB	- ZZ	- PL
ROLE	NUMBER	REVISION		
A	130-004	P11		

© 2018 CallisonRTKL - UK Ltd.

1 Plot E - Level 01
1: 250

2 Plot E - Level 02
1: 250

  

2

ELEVATION - PLOT E FRIAR STREET

SUMMARY OF CHANGES

Due to changes in regulation 7 which restricts the use of glass balustrades in developments above 18m all glazed balustrades have been replaced by a metal railing.

Chagnes to facade reducing the solider course above the shop fronts to line through with the window positions above.


APPROVED

All rights reserved
All drawings and written material are the property of the Architect and may not be reproduced, used or disclosed without written consent of the Architect.
Notes and material designations are for information only and are not to be used for construction purposes.

Building Parameter

Retail frontages are indicative only.

REV	DATE	DESCRIPTION	OWN	CHK
1	12/01/20	Issue for Planning		

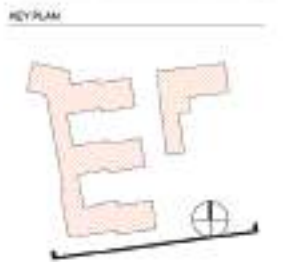

PROJECT
Station Hill, Reading

CLIENT
SH Reading Master
LLP

CALLISONRTKL
A DESIGN CONSULTANCY OF ARCADIS

CallisonRTKL - UK Ltd
20 Watlington Street, 10th Floor
London (E14 5JF)
T: +44 (0)20 7380 6000

SHEET IDENTIFICATION
TITLE
Site - Friar Street
Elevation Plot E

STATUS
Planning

PROJECT NUMBER	060-170073	SHEET NUMBER	1-148
PROJECT NAME	SHR - CRL - SB - ZZ - PL	DATE	12/01/20
FILE NAME	A - 200-002 - P10	DATE	12/01/20



1 Site - Friar Street Elevation Plot E
1/20



© 2019 CallisonRTKL - UK Ltd

GENERAL NOTES

All rights reserved.

All drawings and written material appearing here, constitute original and unpublished work of the Architect and may not be duplicated, used or disclosed without written consent of the Architect.


Notes and material designations are typical for similar conditions unless otherwise indicated.

Building Parameter

Retail frontages are indicative only.

REV	NO.	DATE	DESCRIPTION	DWN	CHK
P11	2019-1026	NMA 1			
P10	2019-0315	Issued for Planning			

KEY PLAN

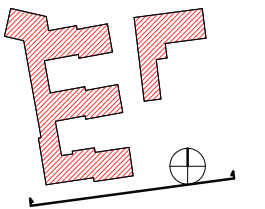

PROJECT

Station Hill, Reading

CLIENT

SH Reading Master
LLP

CALLISONRTKL
A DESIGN CONSULTANCY OF AECOM

CallisonRTKL - UK Ltd.
25 Farringdon Street, 10th Floor
London EC4A 4AB
T: +44(0)20 7306 0404

**Site - Friar Street
Elevation Plot E**

STATUS

Planning

PROJECT NUMBER
050-170073


DATE DRAWN: 10/02/18
SCALE @ A1: 1 : 250
DRAWN BY: TP
CHECKED BY: AR

PROJECT	ORIGINATOR	ZONE	LEVEL	TYPE
SHR - CRL - SB - ZZ - PL				
ROLE	CURL	REVISION		
A - 200-002- P11				

© 2018 CallisonRTKL - UK Ltd.



Soldier course band reduced to fit between windows

 

C:\Users\cacimhe.1ofus\Documents\Revit\Locals\SHR-CRL-MA-ZZ-M3-A-000001-SheetFile-SB_cacimhe.1ofus@crtl.com.rvt 28/10/2019 13:08:33






[illegible]

APPROVED

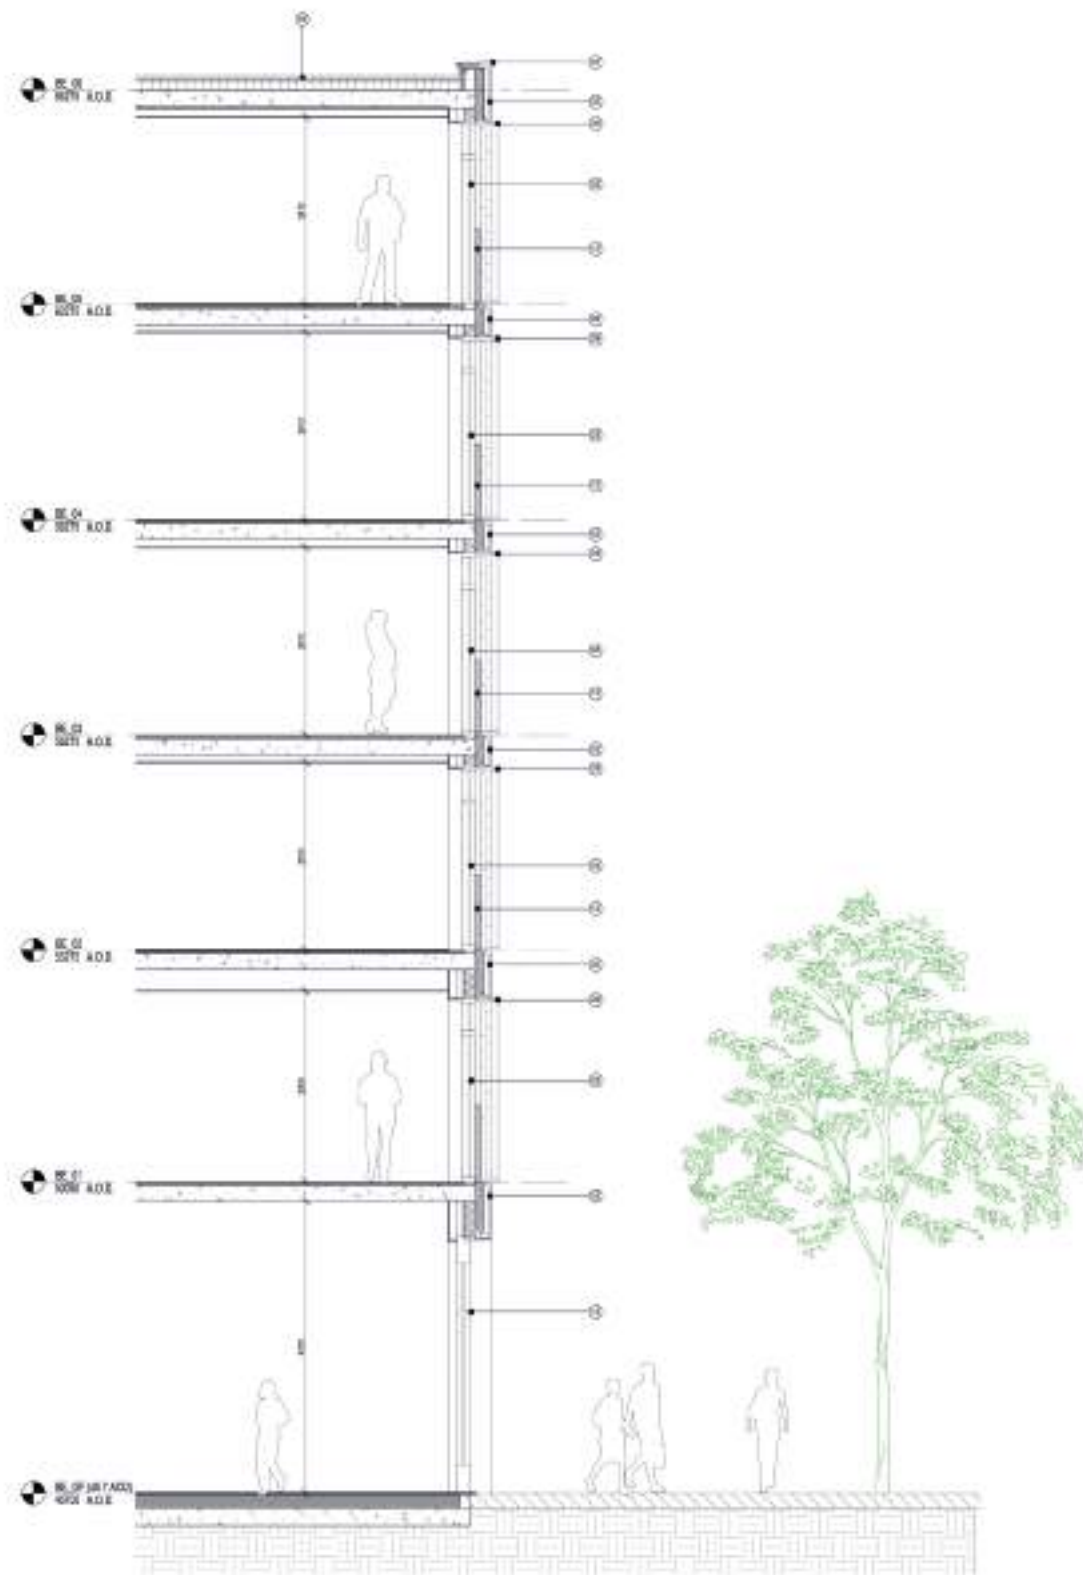

2 Plot E - Friar Street - Brick - Strip Section
1:30



1 Plot E - Friar Street - Brick - Bay Elevation
1:30



GENERAL NOTE
All rights reserved.
No drawings and/or material appearing here, in whole or in part, may be reproduced, stored in a retrieval system, or transmitted in any form or by any means, electronic, mechanical, photocopying, recording, or by any information storage and retrieval system, without the prior written permission of the Architect.
Notes and material designations are typical for similar conditions unless otherwise indicated.

Item Number	Item Text
01	Aluminum exterior door
02	Aluminum exterior frame
03	Aluminum window
04	Aluminum window frame
05	Aluminum window sill
06	Aluminum window head
07	Aluminum window jamb
08	Aluminum window pane
09	Aluminum window sash
10	Aluminum window track
11	Aluminum window hardware
12	Aluminum window seal
13	Aluminum window stop
14	Aluminum window weatherstripping
15	Aluminum window lintel
16	Aluminum window sill
17	Aluminum window frame
18	Aluminum window head
19	Aluminum window jamb
20	Aluminum window pane
21	Aluminum window sash
22	Aluminum window track
23	Aluminum window hardware
24	Aluminum window seal
25	Aluminum window stop
26	Aluminum window weatherstripping
27	Aluminum window lintel
28	Aluminum window sill
29	Aluminum window frame
30	Aluminum window head
31	Aluminum window jamb
32	Aluminum window pane
33	Aluminum window sash
34	Aluminum window track
35	Aluminum window hardware
36	Aluminum window seal
37	Aluminum window stop
38	Aluminum window weatherstripping
39	Aluminum window lintel
40	Aluminum window sill
41	Aluminum window frame
42	Aluminum window head
43	Aluminum window jamb
44	Aluminum window pane
45	Aluminum window sash
46	Aluminum window track
47	Aluminum window hardware
48	Aluminum window seal
49	Aluminum window stop
50	Aluminum window weatherstripping

REV. No.	DATE	DESCRIPTION	BY/APP'D
----------	------	-------------	----------




PROJECT
Station Hill, Reading

CLIENT
SH Reading Master
LLP

CALLISONRTKL
A DESIGN CONSULTANCY OF ARCADIS
CallisonRTKL - UK Ltd.
25 Pall Mall Street, 10th Floor
London W1K 7AF
T: +44 (0)20 7306 2400
F: +44 (0)20 7306 2401
SHOULDN'T BE HERE
TYPE
Plot E - Friar St - Bay
Elevation

STATUS
Planning
PROJECT NUMBER: 558-170073
DATE: 10/11/2011
SCALE: 1:50
DRAWN BY: [Name]
CHECKED BY: [Name]
PROJECT: SHR - CRL - SB - ZZ - PL
NO. 1
A - 400-002 - P10
© 2011 CallisonRTKL - UK Ltd.

PROPOSED

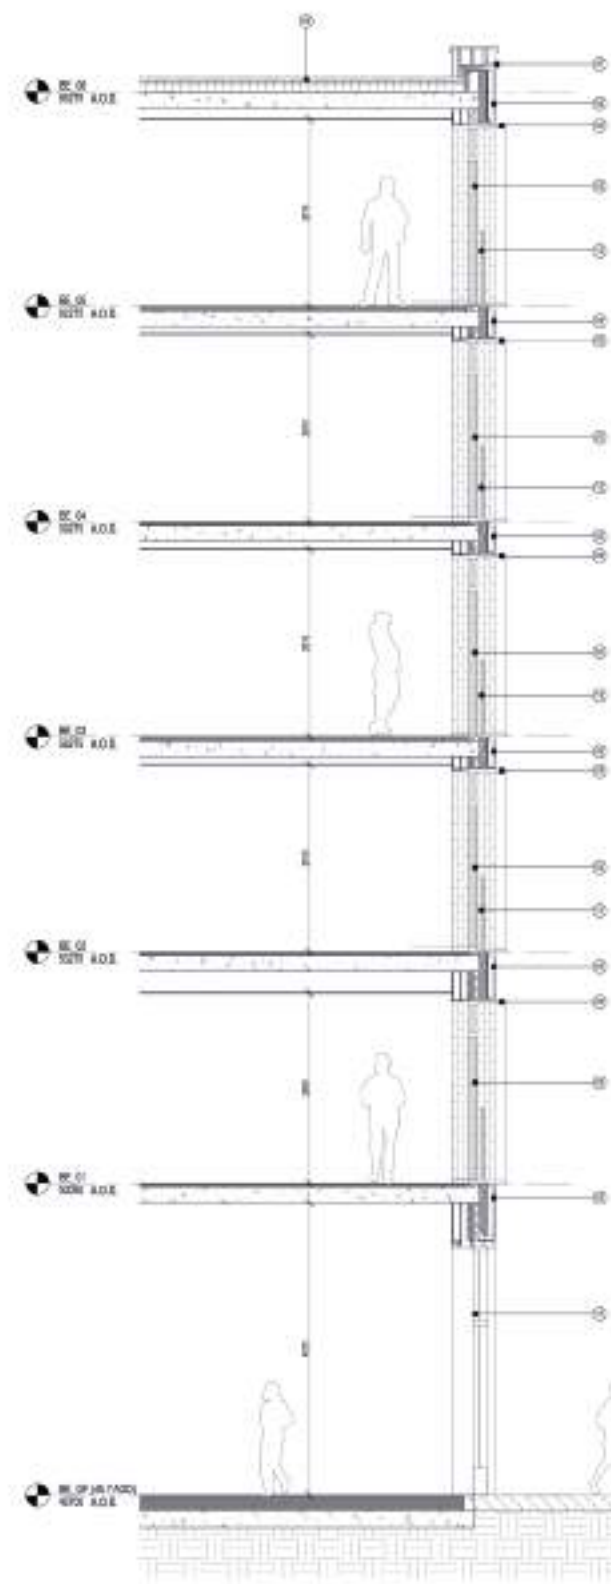

2 Plot E - Friar Street - Brick - Strip Section
1:50

Glass balustrades replaced with metal railings across all façades



Soldier course band reduced to fit between windows



1 Plot E - Friar Street - Brick - Bay Elevation
1:50

Soldier course band reduced to fit between windows (tree removed for clarity).



GENERAL NOTES

All drawings and written material are the property of the Architect and may not be duplicated, used or disclosed without written consent of the Architect.

Notes and material designations are typical for similar conditions unless otherwise indicated.

Materials Schedule	
ITEM NUMBER	DESCRIPTION
01	Aluminium external door
02	Aluminium external window
03	Aluminium window
04	Build up of roofing system
05	Single glazed window panel
06	Electrically operated window panel
07	Aluminium cladding
08	Brick facing (cladding)
09	Aluminium window frame
10	Brick facing (cladding)
11	Brick facing (cladding)
12	Brick facing (cladding)
13	Aluminium window frame
14	Aluminium window frame
1:11 2019-11-15 10:00 AM
1:12 2019-11-15 10:00 AM
REV No. DATE DESCRIPTION DRAWN BY

KEY PLAN

OBJECT
Station Hill, Reading

CLIENT
SH Reading Master LLP

CALLISORTKL
A DESIGN CONSULTANCY OF ARCADIS

CallisortKL - UK Ltd
38 Park Road, 100 Floor
London EC4A 3DF
T: +44 (0)20 7300 2400
SHORTLISTED
TRUE
Plot E - Friar St - Bay Elevation

STATUS
Planning

PROJECT NUMBER
058-170073

DATE
1:11

SCALE
1:50

DESIGN
1:50

CONSTRUCTION
1:50

SHR - CRL - SB - ZZ - PL
A - 400-002 - P11


© 2019 CallisortKL - UK Ltd

DISCLAIMER NOTICE
All rights reserved.
No drawings and/or other material appearing here, concrete original and unpublished work of the Author and may not be duplicated, used or included without written consent of The Author(s).
Names and material designations are typical for similar conditions unless otherwise indicated.

Materials Schedule	
Item Number	Item Text
30	Aluminum exterior door
32	Breakfast bar/stove counter
33	Aluminum window
34	Barreling 4" mixing system
35	Impact resistant mold panel
36	Aluminum extruding panel
37	Aluminum railing
38	Steel wiring brackets
39	Exterior vinyl frame exterior window
40	Roofs
41	Paint (semi-gloss)
42	Acrylic coating panel
43	Steel brackets
44	Aluminum cylindrical
45	Aluminum extruding panel
46	Aluminum window
47	Aluminum window counter
48	Aluminum grille
49	Aluminum aluminum counter
50	Exterior aluminum
51	Aluminum counter window
52	Acrylic coating in cabinet
53	Roofs system
54	Steel wiring system
55	Steel frame panels
56	Coating with acrylic above

DEV No	DATE	DESCRIPTION	INITIALS
--------	------	-------------	----------

KEY PLANTS

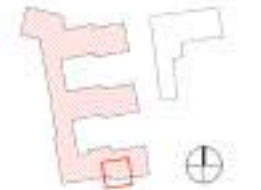

Station Hill, Reading

**SH Reading Master
LLP**

CALLISONRTKL
A DESIGN CONSULTANCY OF ARCADIS

CellSaver® 700 – BK Unit

28 Farringham Street, 10th Floor
London EC4A 4AE

T-H-94/2019 7300 0909

PROPERTY OF THE UNIVERSITY OF TORONTO

Plot E - Friar St - Bay
Elevation

51498

Planning


800-762-7827


100

548 SUP. CRIM. S.

AGE - NUMBER - AGE

A - 400-003- P

© 2011 Cellco Partnership. All rights reserved.

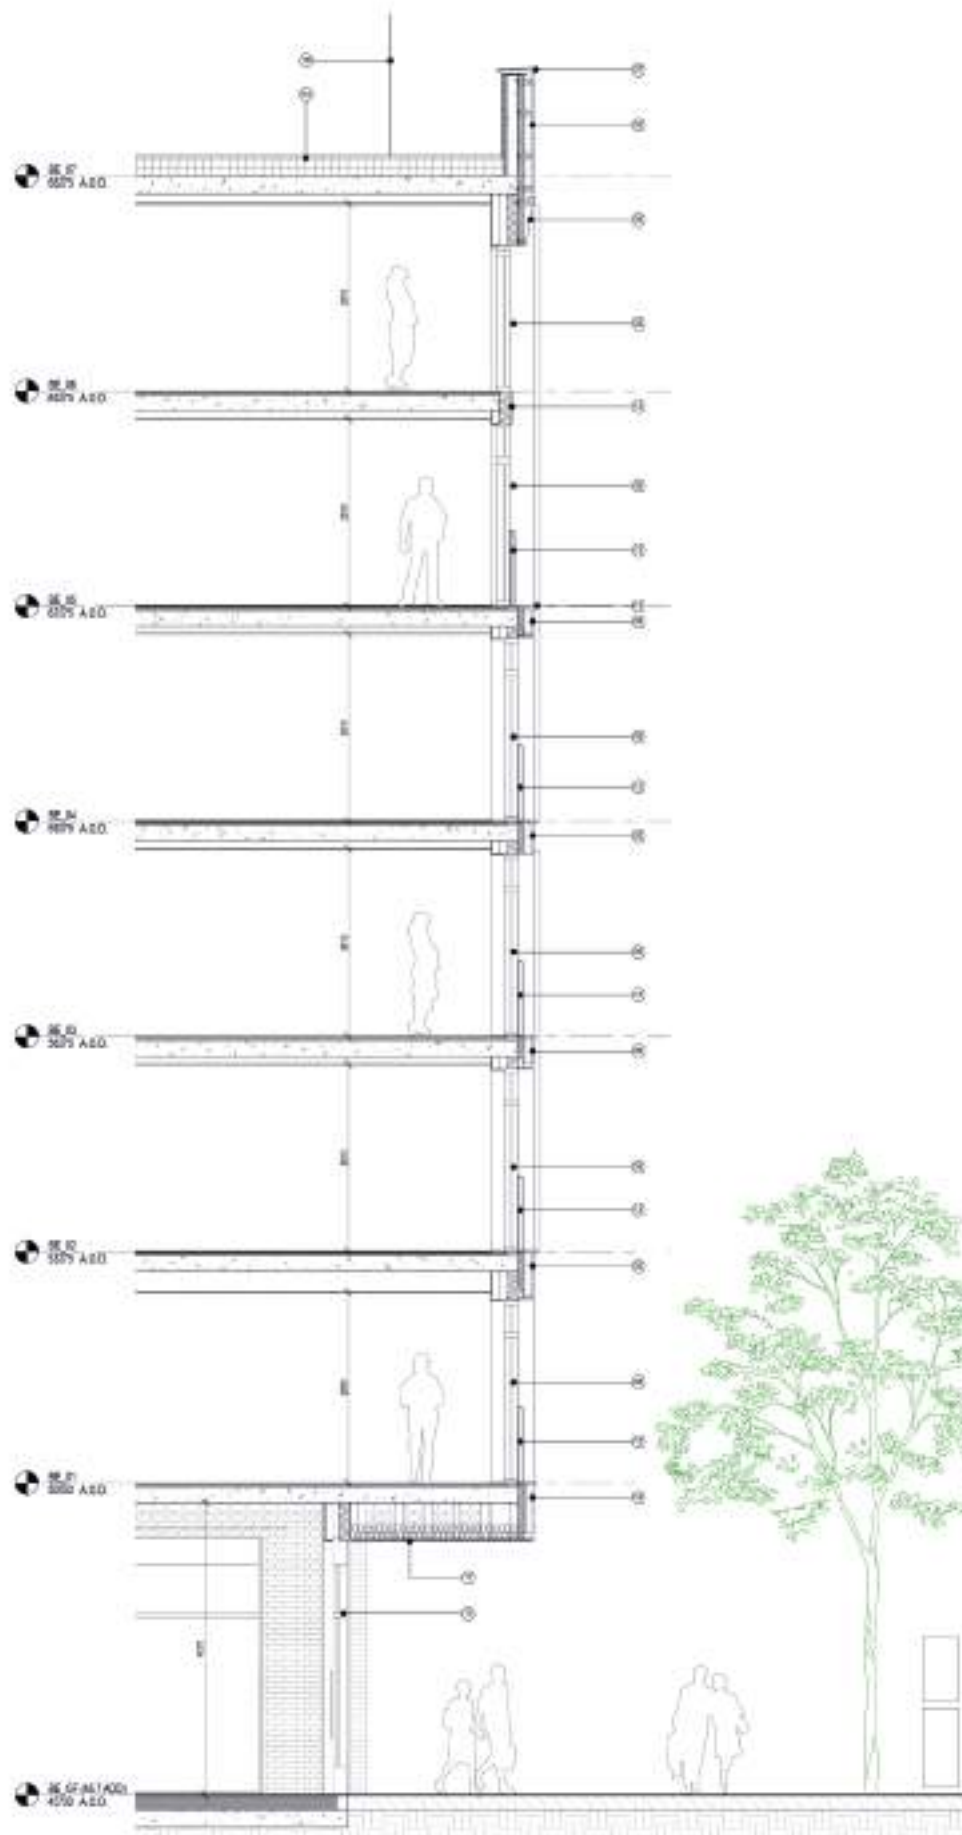


2 Plot E - Friar Street - Brick/ Lantern - Strip Section
1:50



1 Plot E - Friar Street - Brick/ Lantern - Bay Elevation

PROPOSED

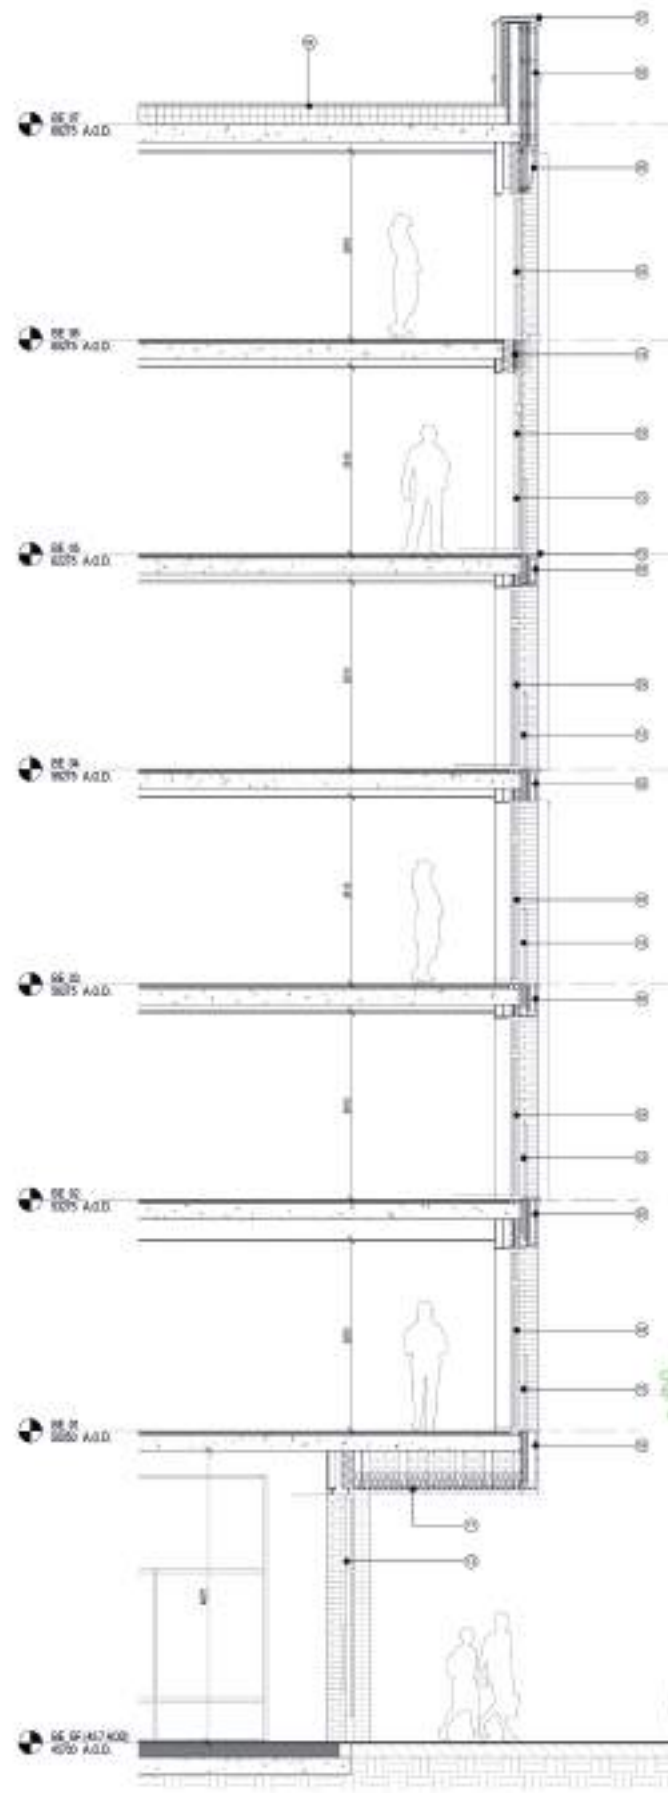

2 Plot E - Friar Street - Brick/ Lantern - Strip Section
1:50

Glass balustrades replaced with metal railings across all façades



Soldier course band reduced to fit between windows



1 Plot E - Friar Street - Brick/ Lantern - Bay Elevation
1:50

Soldier course band reduced to fit between windows (tree removed for clarity).

DISCLAIMER
All rights reserved.
All drawings and written material appearing here, including original and reproduced work of the Architect, and may not be duplicated, used or disclosed without written consent of the Architect.
Models and material integrations are typical for similar conditions unless otherwise indicated.

Item Number	Item Text
01	Acoustic external
02	Acoustic external
03	Acoustic window
04	Acoustic window
PROJ: SHR-005-MB-1
PLOT: SHR-005-MB-1
REV: DATE DESCRIPTION
REV: DATE DESCRIPTION
REV: DATE DESCRIPTION

KEY PLAN

PROJECT
Station Hill, Reading

CLIENT
SH Reading Master LLP

CALLISONRTKL
A DESIGN CONSULTANCY OF ARCADIS

CallisonRTKL - UK Ltd.
20 Finsbury Street, 20th Floor
London EC2A 4AB
T: +44 (0)20 7388 0400
SHEET IDENTIFICATION
TITLE
Plot E - Friar St - Bay Elevation

SIGNATURE
Planning

PROJECT NUMBER: SHR-005-MB-1
SHEET NUMBER: 11/11
SHEET DATE: 11/11
SHEET AUTHOR: AR
SHEET CHECKER: AR
SHEET DATE: 11/11

PROJECT ORGANISATION: SHR-005-MB-1
SHEET NUMBER: 11/11
SHEET DATE: 11/11
SHEET AUTHOR: AR
SHEET CHECKER: AR
SHEET DATE: 11/11

SHR - CRL - SB - ZZ - PL
A - 400-003 - P11

© 2019 CallisonRTKL - UK Ltd.

3

ELEVATION - PLOT E GARRARD STREET

SUMMARY OF CHANGES

Due to changes in regulation 7 which restricts the use of glass balustrades in developments above 18m all glazed balustrades have been replaced by a metal railing.

The changes to façades along Garrard street are to provide screening to the plant room louvres and general coordination adjustment with the internal layouts, bi-folding doors have been provided in place of roller shutter for access into the residents parking.

APPROVED

All rights reserved.
All drawings and written material represent the
architect's original and unpublished work of the Architect
and may not be duplicated, used or otherwise without
written consent of the Architect.
Notes and material designations are typical for similar
conditions unless otherwise indicated.

Building Footprint

Retail frontages are indicative only.



1 Site - Garrard Street Elevation Plots F and E
1:250



PROJECT
Station Hill, Reading
CLIENT
SH Reading Master LLP

CALLISON RTKL
A DESIGN CONSULTANCY OF ARCADIS
CallisonRTKL, UK Ltd
25 Finsbury Square, 10th Floor
London EC2A 4AB
T: +44 (0)20 7300 0400
SHEET IDENTIFICATION
TITLE
**Site - Garrard Street
Elevation Plots F and E**

STATUS
Planning
PROJECT NUMBER
090-573673
DATE DRAWN
08/04/16
DRAWN BY
JL
CHECKED BY
AR
PROJECT ORGANISATION
SHR - CRL - SB - ZZ - PL
ROLE
A - ARCHITECT
B - BUILDING
C - CIVIL
D - ELECTRICAL
E - ENVIRONMENTAL
F - FURNITURE
G - GEOTECHNICAL
H - HEALTH & SAFETY
I - HISTORIC
J - LANDSCAPE
K - LIGHTING
L - MATERIALS
M - MECHANICAL
N - NOISE
O - OTHER
P - PLANNING
Q - QUANTITY
R - ROAD
S - STRUCTURAL
T - TRAFFIC
U - UTILITIES
V - VEGETATION
W - WATER
X - WASTE
Y - YARD
Z - ZONING




PROPOSED

All rights reserved.
All drawings and written material appearing here, constitute original and unpublished work of the Architect and may not be duplicated, used or disclosed without written consent of the Architect.
Notes and material designations are typical for similar conditions unless otherwise indicated.

Building Parameter

Retail frontages are indicative only.

P12	2019-10-28	NMA 1		
P11	2019-02-15	Updated for planning		
P10	2019-03-15	Issued for Planning		
REV No.	DATE	DESCRIPTION	DWN	CHK

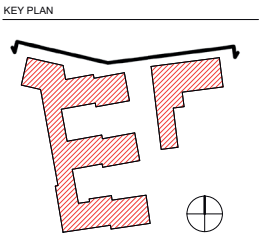


PROJECT
Station Hill, Reading

CLIENT
SH Reading Master LLP

CALLISONRTKL
A DESIGN CONSULTANCY OF ARCADIS
CallisonRTKL - UK Ltd.
25 Farringdon Street, 10th Floor
London EC4A 4AB
T: +44(0)20 7306 0404
SHEET IDENTIFICATION
TITLE
**Site - Garrard Street
Elevation Plots F and E**

STATUS				
Planning				
PROJECT NUMBER	DATE DRAWN	SCALE @ A1	1 : 250	09/24/18
050-170073		DRAWN BY:	TP	
		CHECKED BY:	AR	
PROJECT ORIGINATOR	ZONE	LEVEL	TYPE	
SHR - CRL - SB - ZZ - PL				
ROLE	NUMBER	REVISION		
A	200-001	P12		

© 2018 CallisonRTKL - UK Ltd.

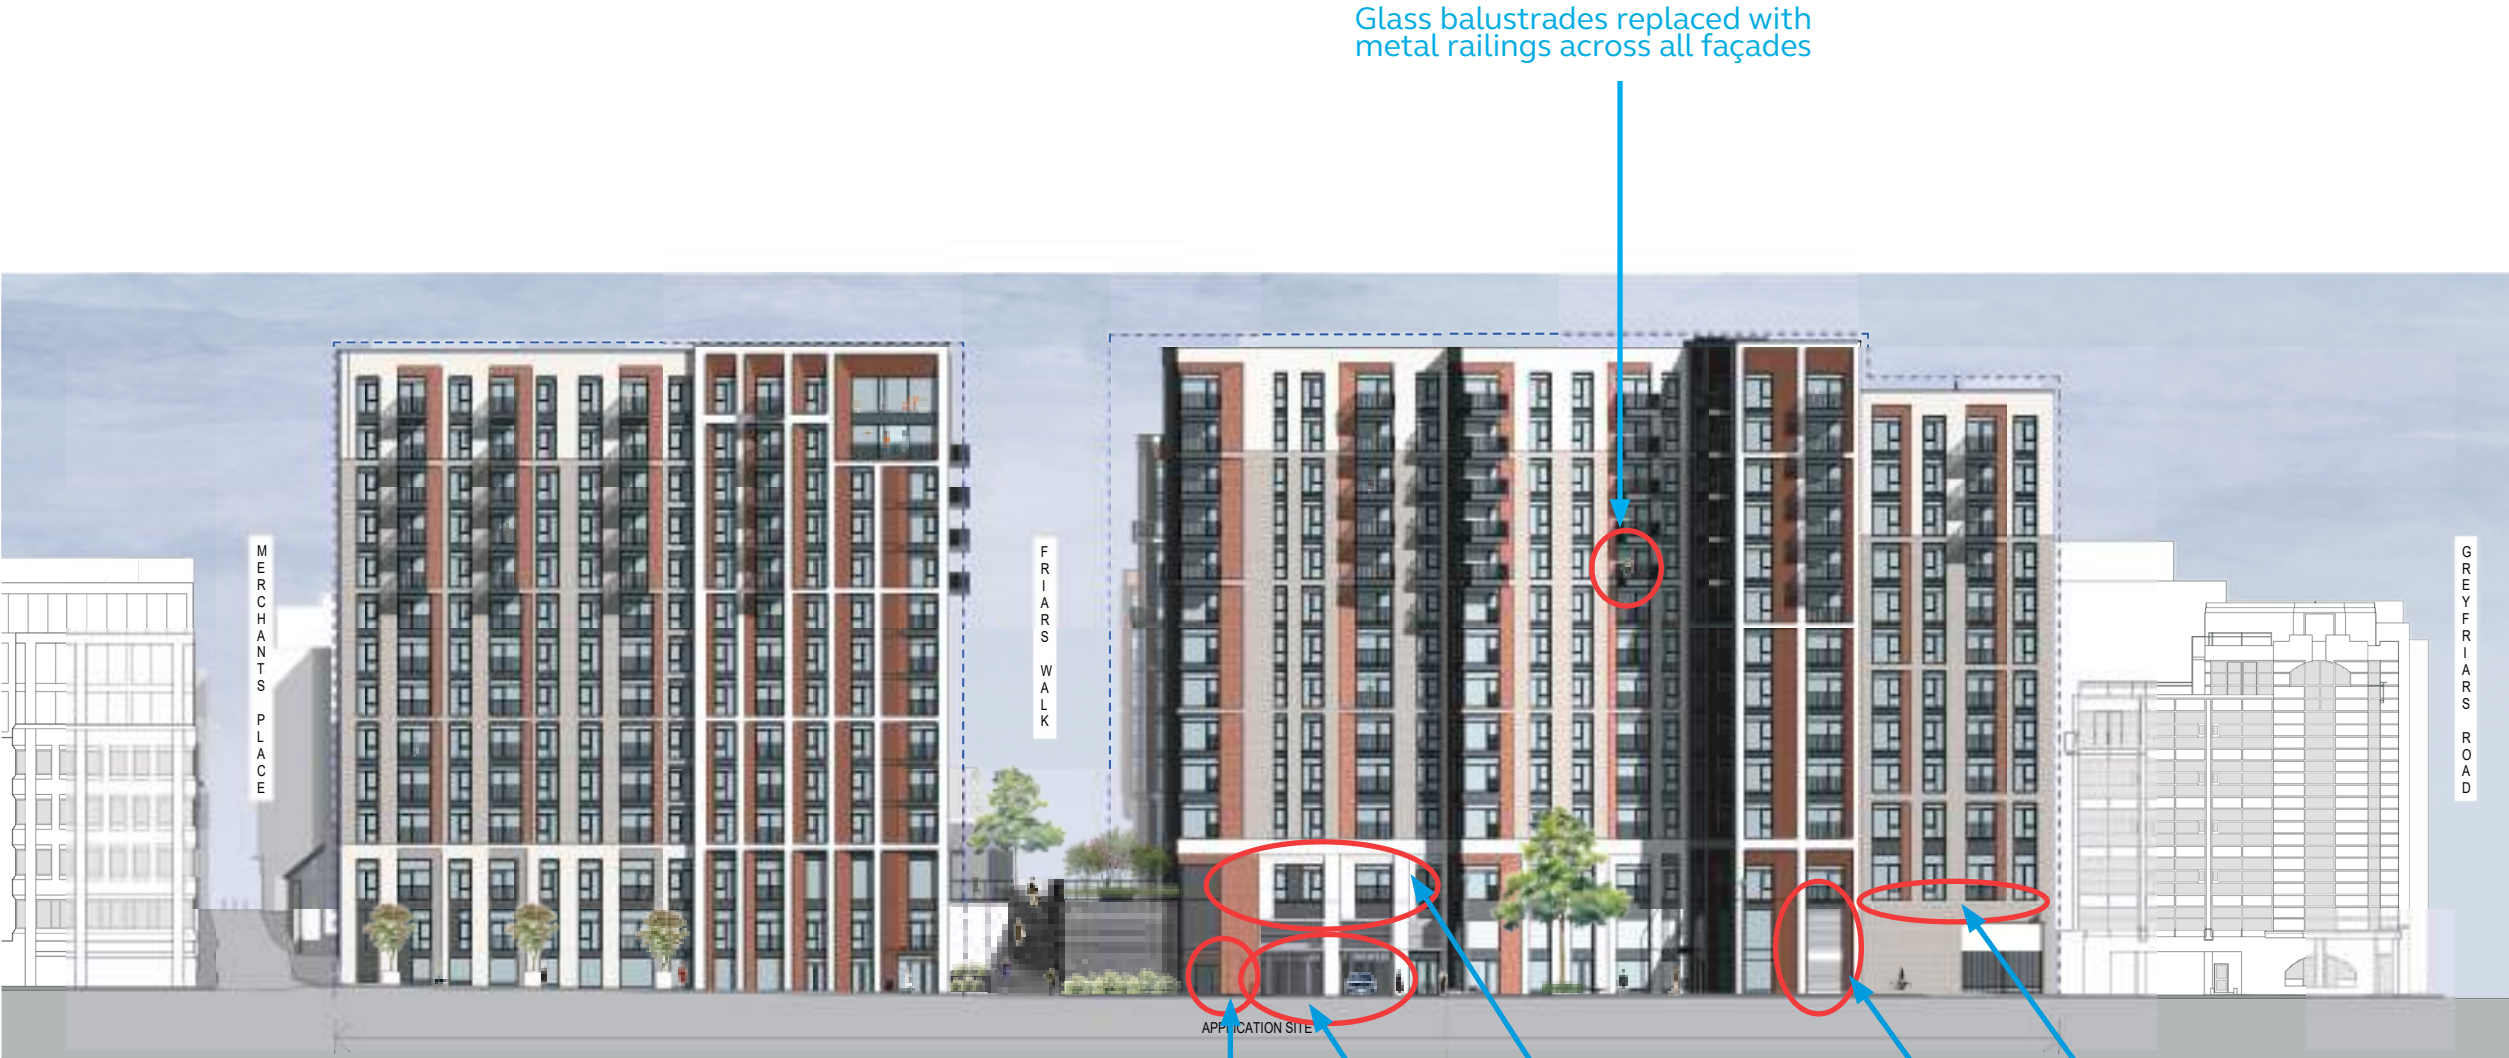

1 Site - Garrard Street Elevation Plots F and E
1 : 250

Brick hit and miss panel to provide screening to louvre to plant room behind.

GRC panel with horizontal slotted openings to provide screening to car park louvres.

Bi-folding car park entrance doors in place of roller shutters.


Aluminium spandrel panel omitted for brickwork.

GRC panel with horizontal slotted openings to provide screening to plant louvre.



C:\Users\casm\Documents\Revit\Locate\SHR-CRL-MA-ZZ-M3-A-00001-Sheet\Fie-SB_casm\the\ofus\@rtkl.com.rvt 28/10/2019 12:56:17

APPROVED

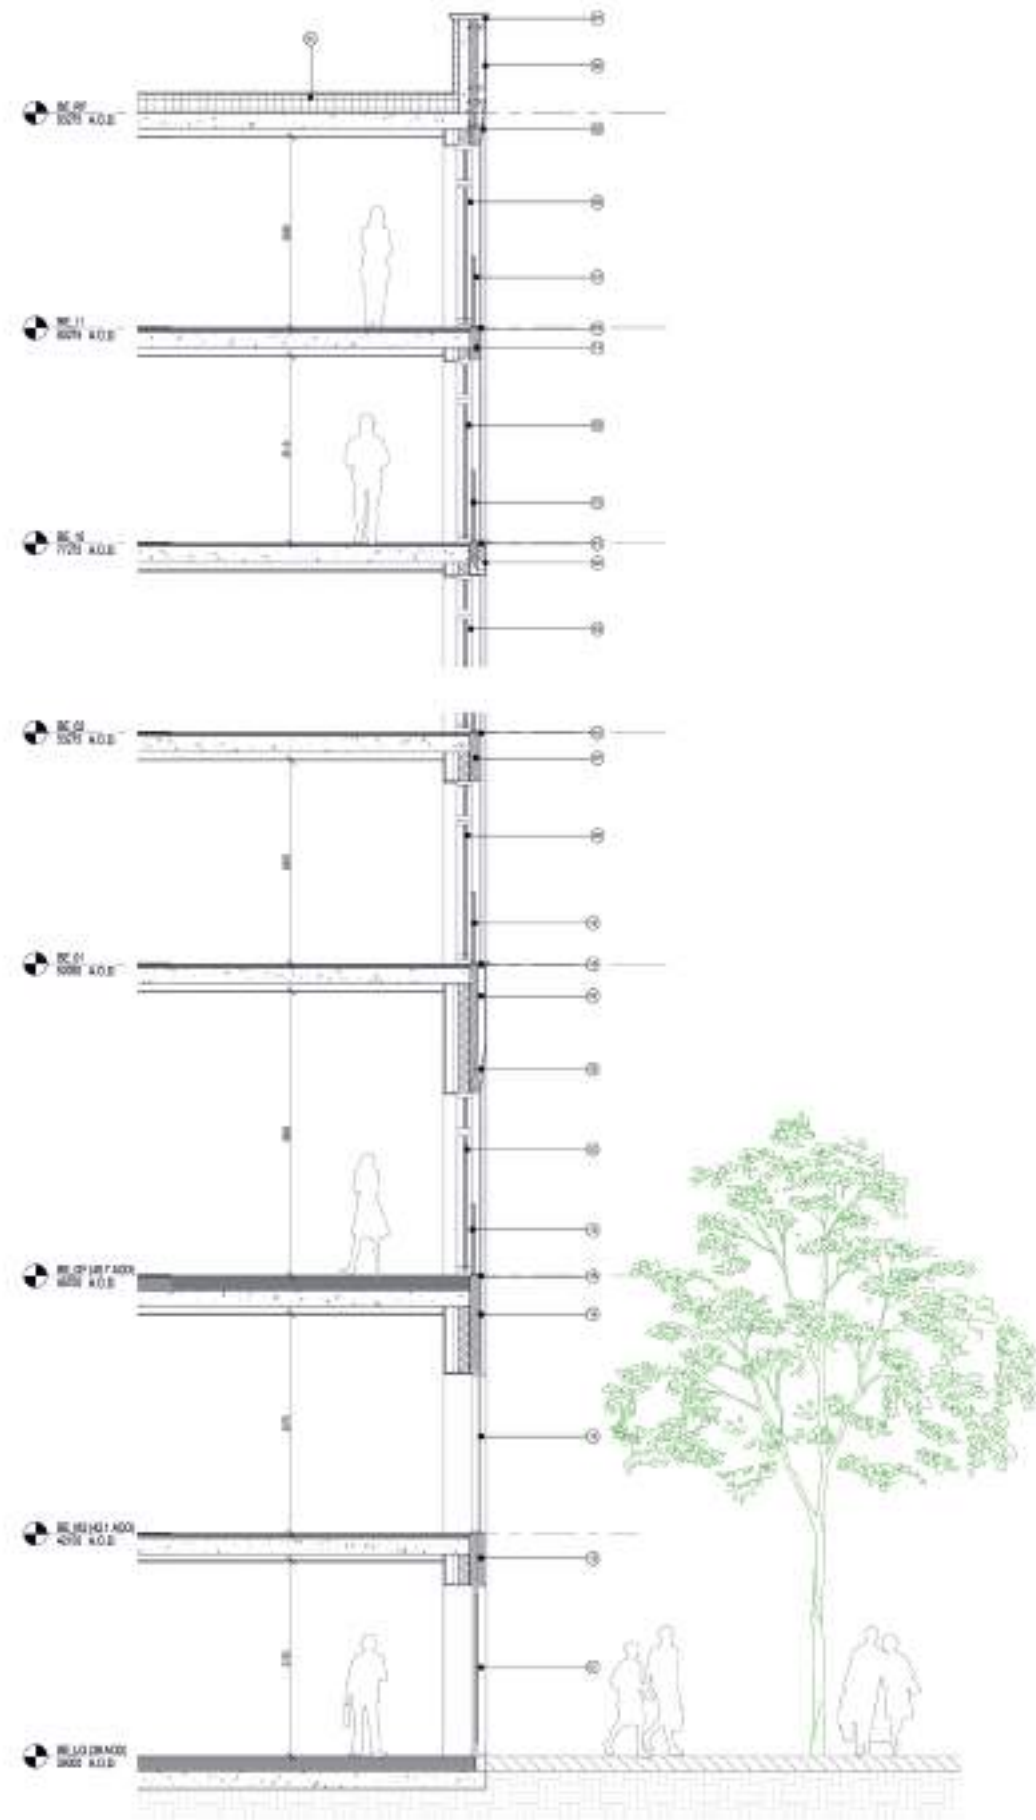

2 Plot E - Garrard Street - Strip Section 2
1:50



1 Block E North Elev_Bay
1:50




GENERAL NOTES:
All rights reserved.
No drawings and/or material appearing here, including original and/or unpublished, shall be reproduced, stored in a retrieval system, or transmitted in any form or by any means, electronic, mechanical, photocopying, recording, or by any information storage and retrieval system, without prior written permission of the Architect.
Notes and material designations are typical for similar conditions unless otherwise indicated.


Table Number	Table Title
01	Aluminium external door
02	Aluminium external door
03	Aluminium window
04	Aluminium window
PROJECT: Station Hill, Reading
CLIENT: SH Reading Master LLP
ARCHITECT: CALLISORTKL
A DESIGN CONSULTANCY OF ARCADIS
CallisortKL - UK Ltd.
30 Farringdon Street, 10th Floor
London EC4A 3DF
T: +44 (0)20 7300 0400
F: +44 (0)20 7300 0401
WWW.CALLISORTKL.COM
PROJECT IDENTIFICATION
TITLE: Plot E - Garrard Street - Bay Elevation
STATUS: Planning
PROJECT NUMBER: 955-110073
DATE: 10/10/19
SCALE: 1:50
DRAWN BY: AR
CHECKED BY: AR
PROJECT MANAGER: AR
DESIGN: AR
DRAWING NO: A-400-007-P10
© 2019 CallisortKL - UK Ltd.

PROPOSED

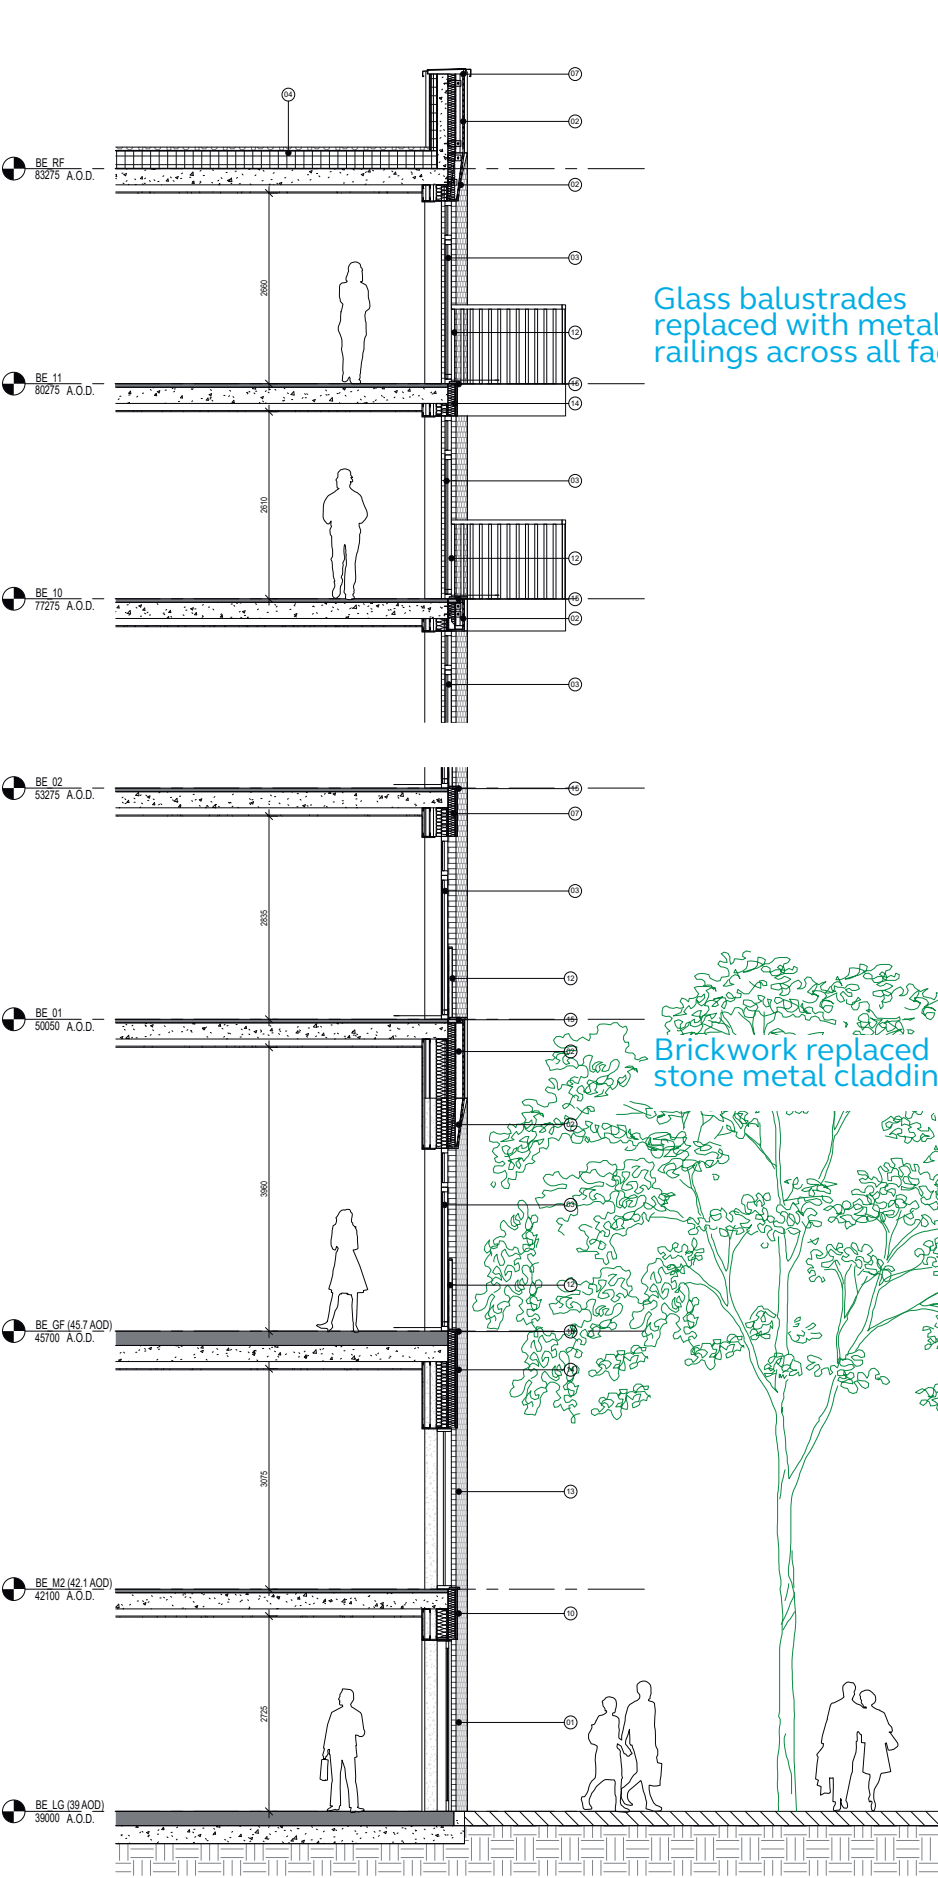

2 Plot E - Garrard Street - Strip Section 2
1:50

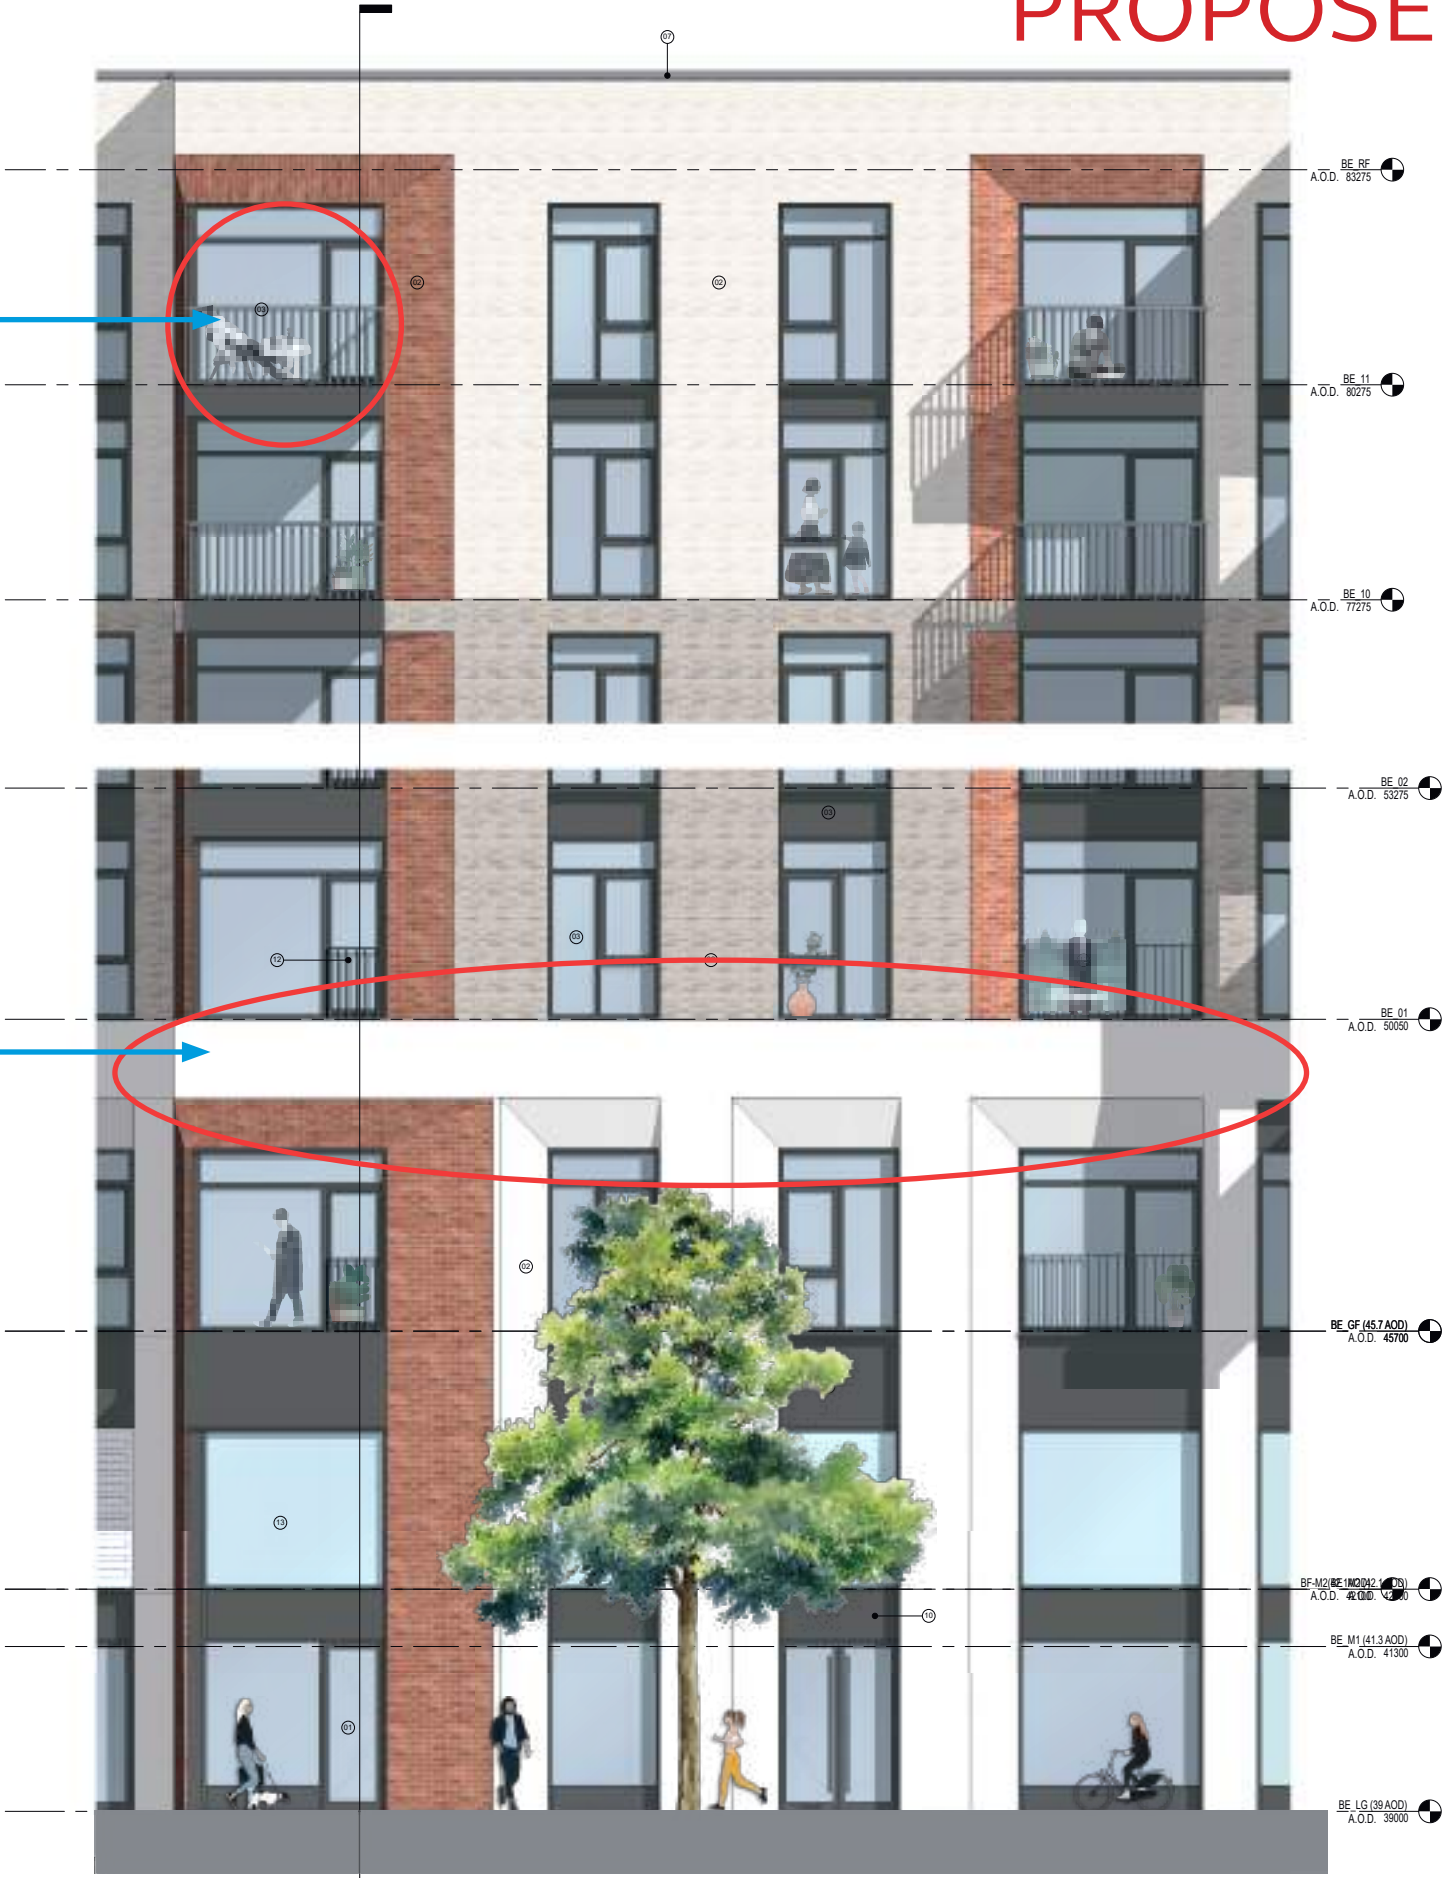

1 Block E North Elev_Bay
1:50

GENERAL NOTES
All rights reserved.
All drawings and written material appearing here, constitute original and unpublished work of the Architect and may not be duplicated, used or disclosed without written consent of the Architect.
Notes and material designations are typical for similar conditions unless otherwise indicated.

Materials Schedule	
Note Number	Note Text
01	Aluminium external door
02	Brickwork horizontal course
03	Aluminium window
04	Build up of roofing system
05	Angled projecting metal panel
06	Stone coloured cladding panel
07	Aluminium coping
08	Metal railing balustrade
09	Extruded metal frame around window openings
10	Metal frame louvre
11	Metal cladding panel
12	Glass balustrade
13	Aluminium curtain wall
14	Aluminium spandrel panel
15	Aluminium window sills
16	Brickwork soldier course
17	Brickwork soffit
18	Perforated plant screen
19	Metal cladding to soffit
20	Aluminium corner window
21	Metal cladding to columns
22	Render system
23	Metal railing balcony
24	Metal Timber Pergola
25	Canopy with signage above

P11 2019-1028 NMA 1
P10 2019-0315 Issued for Planning

REV No.	DATE	DESCRIPTION	OWN	CHK

KEY PLAN

PROJECT
Station Hill, Reading

CLIENT
SH Reading Master LLP

CALLISONRTKL
ARCHITECTURAL CONSULTANTS OF ARCHITECTS

CallisonRTKL - UK Ltd.
25 Farringdon Street, 10th Floor
London EC4A 4AB
T: +44(0)20 7306 0404

SHEET IDENTIFICATION
TITLE
Plot E - Garrard Street - Bay Elevation

STATUS
Planning

PROJECT NUMBER	DATE DRAWN	DATE	TYPE
050-170073	01/08/19	1:50	AR
		MD	

PROJECT	ORIGINATOR	ZONE	LEVEL	TYPE
SHR - CRL - SB - ZZ - PL				
A - 400-007 - P11				

© 2018 CallisonRTKL - UK Ltd.

28/10/2019 13:47:38

4

ELEVATION - PLOT E FRIARS WALK AND WESTERN FACADE

SUMMARY OF CHANGES

Due to changes in regulation 7 which restricts the use of glass balustrades in developments above 18m all glazed balustrades have been replaced by a metal railing.

Additional louvres at lower ground floor and mezzanine level are now shown to the western façade in-line with the car park ventilation strategy and grey render panels are replaced with red brickwork.


Along friars walk the shop front elevation, railings have been omitted to allow brickwork to continue up for form parapet and timber cladding to façade has been omitted and additional canopy provide over new entrance door. Grey zinc panelling to the mid core is extend down to ground floor level in lieu of glazing.

At level 6 a glass balustrade has been added to the roof terrace.

APPROVED



1 Block E - East Elevation
1:200

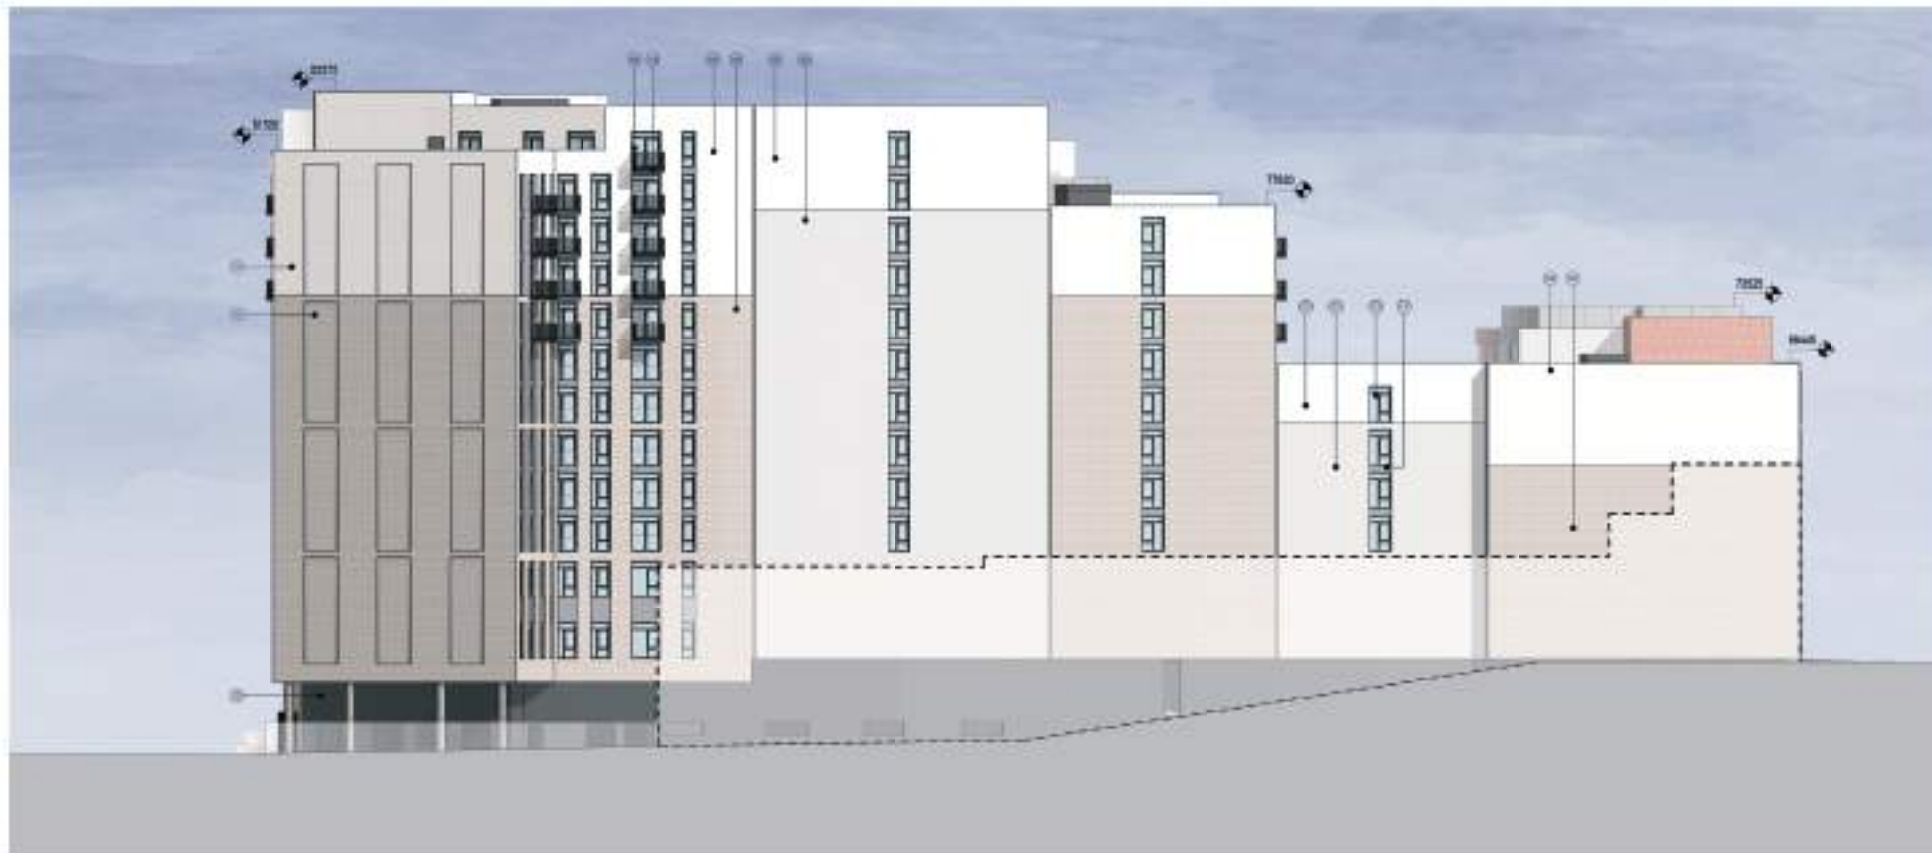


2 Block E - West Elevation
1:200



All rights reserved.
All drawings and written material appearing here, constitute original and unpublished work of the Architect and may not be reproduced, used or distributed without written consent of the Architect.
Notes and material designations are typical to similar conditions, unless otherwise indicated.
Retail frontages are indicative only.

Material Schedule	
Code	Material
01	Aluminium external cladding
02	Aluminium internal cladding
03	Aluminium window
04	Aluminium window frame
05	Aluminium window sill
06	Aluminium window lintel
07	Aluminium window head
08	Aluminium window jamb
09	Aluminium window frame
10	Aluminium window frame
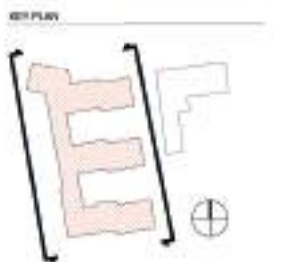

PROJECT
Station Hill, Reading

CLIENT
SH Reading Master LLP



CALLISON RTKL
A DESIGN CONSULTANCY OF ARCADIS

Callison RTKL - UK Ltd
25 Farnborough Street, 10th Floor
London EC4A 3DF
T: +44 (0)20 7300 9999
S: +44 (0)20 7300 9999
PLOT E Elevations - East and West

STATUS
Planning
PROJECT NUMBER: 058-170073
DATE: 10/01/2019
DRAWN BY: [Name]
CHECKED BY: [Name]
PROJECT: SHR - CRL - SB - ZZ - PL
PLOT: [Name]
DATE: 10/01/2019

RETAIL FRONTAGES ARE INDICATIVE ONLY.

Materials Schedule	
Note Number	Note Text
01	Aluminium external door
02	Brickwork horizontal course
03	Aluminium window
04	Build up of roofing system
05	Angled projecting metal panel
06	Stone coloured cladding panel
07	Aluminium coping
08	Metal railing balustrade
09	Extruded metal frame around window openings
10	Metal frame louvre
11	Metal cladding panel
12	Glass balustrade
13	Aluminium curtain wall
14	Aluminium spandrel panel
15	Aluminium window sills
16	Brickwork soffit course
17	Brickwork soffit
18	Perforated plant screen
19	Metal cladding to soffit
20	Aluminium corner window
21	Metal cladding to columns
22	Rivier system
23	Metal railing balcony
24	Metal Timber Pergola
25	Canopy with signage above

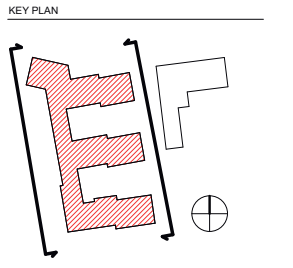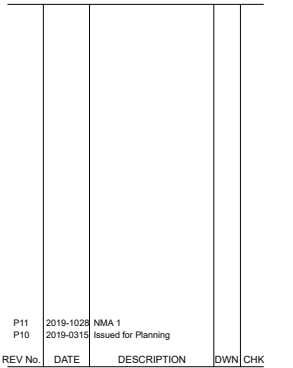

CLIENT

**SH Reading Master
LLP**

CallisonRTKL - UK Ltd.
25 Farringdon Street, 10th Floor
London EC4A 4AB
T: +44(0)20 7306 0404
SHEET IDENTIFICATION

TITLE

**Plot E Elevations - East
and West**

STATUS			
Planning			
PROJECT NUMBER 050-170073		DATE DRAWN: 09/24/18	
		SCALE @ A1: 1 : 250	
		DRAWN BY: Author	
		CHECKED BY: Checker	
PROJECT	ORIGINATOR	ZONE	LEVEL TYPE
SHR	- CRL	- SB	- ZZ - PL
ROLE	NUMBER	REVISION	
A	200 102	B11	

All rights reserved.


All drawings and written material appearing here, wherever signed and unpublished, are the property of the artist and may not be duplicated, used or disclosed without written consent of the artist.

Notes, and materials designations are typical for similar conditions unless otherwise indicated.



REV No	DATE	DESCRIPTION	INITIALS
--------	------	-------------	----------

KEY PLAN

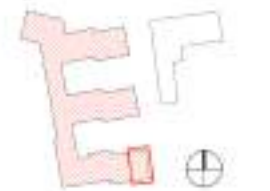

PROJECT _____

Station Hill, Reading

NAME _____

SH Reading Master
LLP

CALLISONRTKL
A DESIGN CONSULTANCY OF ARCADIS

CallisonRTDQ - BK Ltd
20 Farringham Street, 4th Floor
London EC4A 4AB
T: +44(0)20 7320 2404

SHEET IDENTIFICATION

Plot E - Friars Walk - Bay
Elevation

STATUS _____

Planning

[illegible]

2000	100	100	100
2001	100	100	100

SMB - CRI - SB - 77 - RI

WCS	NUMBER	REASON
-----	--------	--------


A - 400-004- P10

GENERAL NOTES
All rights reserved.
All drawings and written material appearing here, constitute original and unpublished work of the Architect and may not be duplicated, used or disclosed without written consent of the Architect.
Notes and material designations are typical for similar conditions unless otherwise indicated.

Materials Schedule	
Note Number	Note Text
01	Aluminium external door
02	Brickwork horizontal course
03	Aluminium window
04	Build up of roofing system
05	Angled projecting metal panel
06	Stone coloured cladding panel
07	Aluminium coping
08	Metal railing balustrade
09	Extruded metal frame around window openings
10	Metal frame louvre
11	Metal cladding panel
12	Glass balustrade
13	Aluminium curtain wall
14	Aluminium spandrel panel
15	Aluminium window sill
16	Brickwork soldier course
17	Brickwork soffit
18	Perforated plant screen
19	Metal cladding to soffit
20	Aluminium corner window
21	Metal cladding to columns
22	Render system
23	Metal railing balcony
24	Metal Timber Pergola
25	Canopy with signage above

REV No.	DATE	DESCRIPTION	OWN/CHK
P11	2019-10-28	NMA 1	
P10	2019-03-15	Issued for Planning	

KEY PLAN

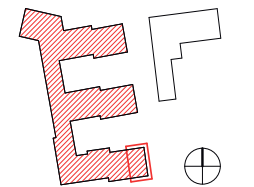

PROJECT
Station Hill, Reading


CLIENT
SH Reading Master LLP

CALLISONRTKL
A DESIGN CONSULTANT OF ARCHIS


CallisonRTKL - UK Ltd.
25 Farringdon Street, 10th Floor
London EC4A 4AB
T: +44(0)20 7306 0404

SHEET IDENTIFICATION
TITLE
Plot E - Friars Walk - Bay Elevation

STATUS
Planning
PROJECT NUMBER: 050-170073
DATE DRAWN: 11/23/18
SCALE @ A1: 1:50
DRAWN BY: AR
CHECKED BY: MD
PROJECT ORIGINATOR: ZONE: LEVEL: TYPE:
SHR - CRL - SB - ZZ - PL
ROLE: NUMBER: REVISION:
A - 400-004- P11
© 2018 CallisonRTKL - UK Ltd.

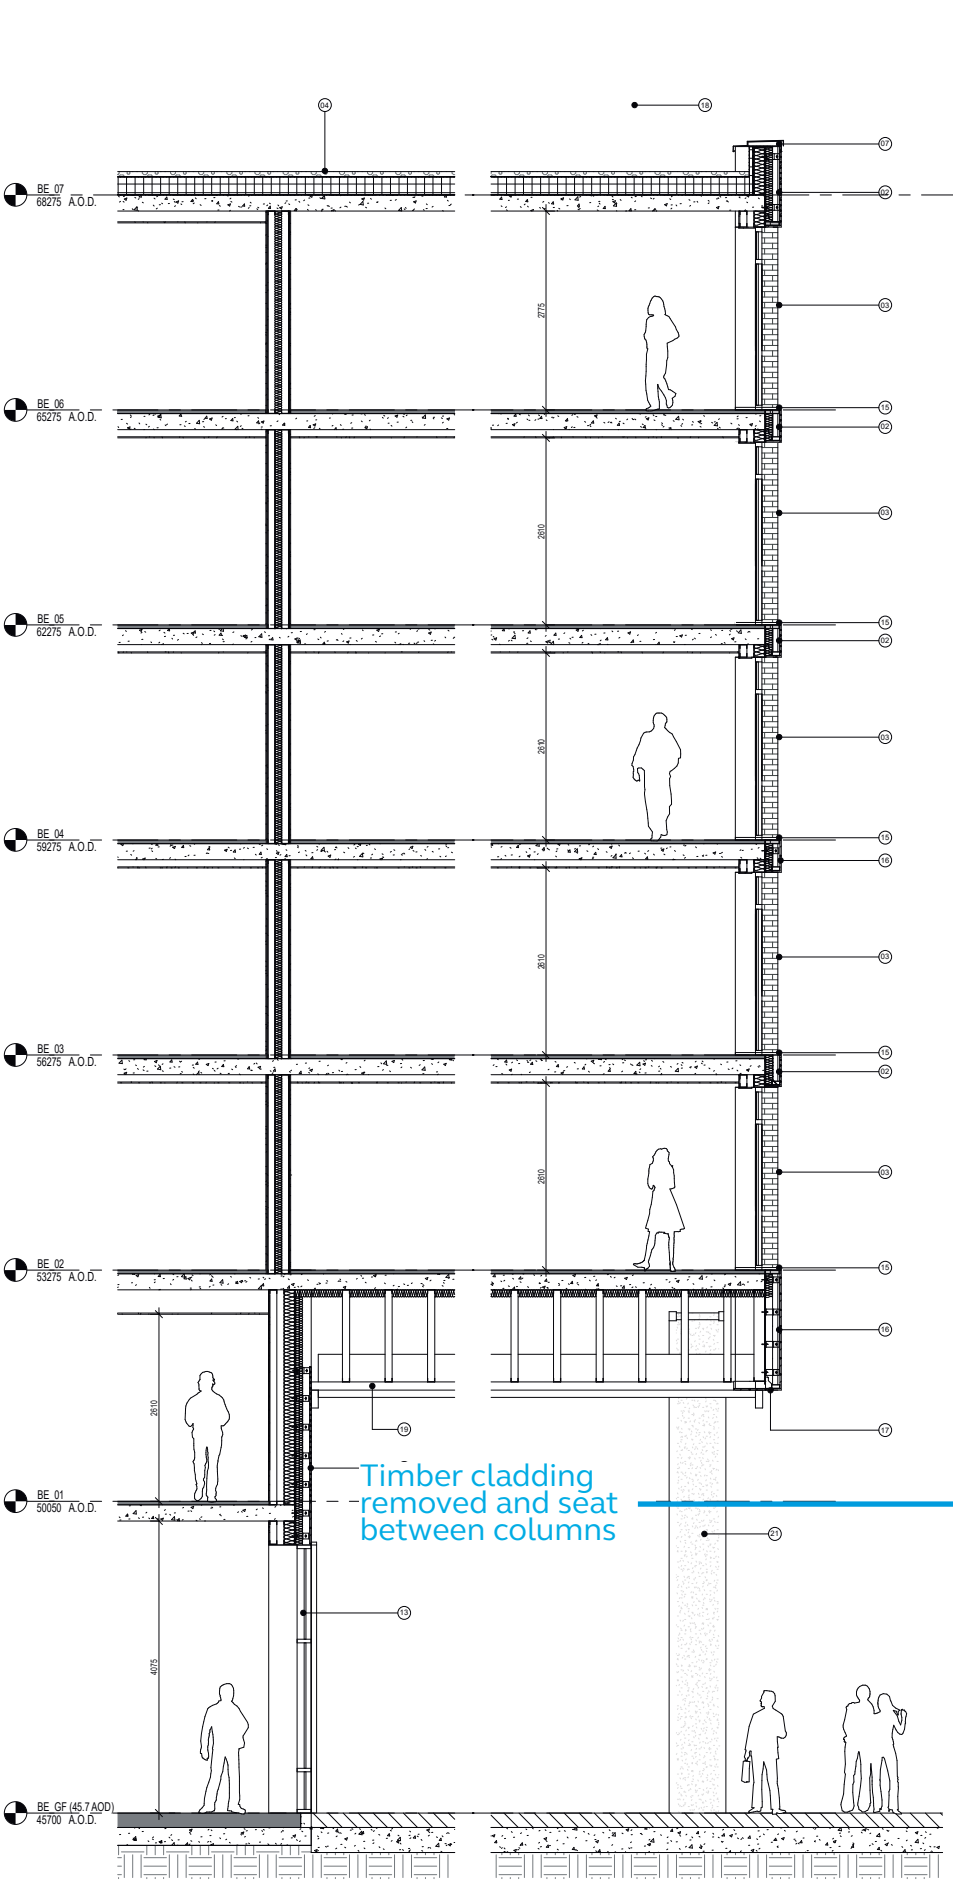

2 Plot E - Friars Walk - Brick - Strip Section
1:50

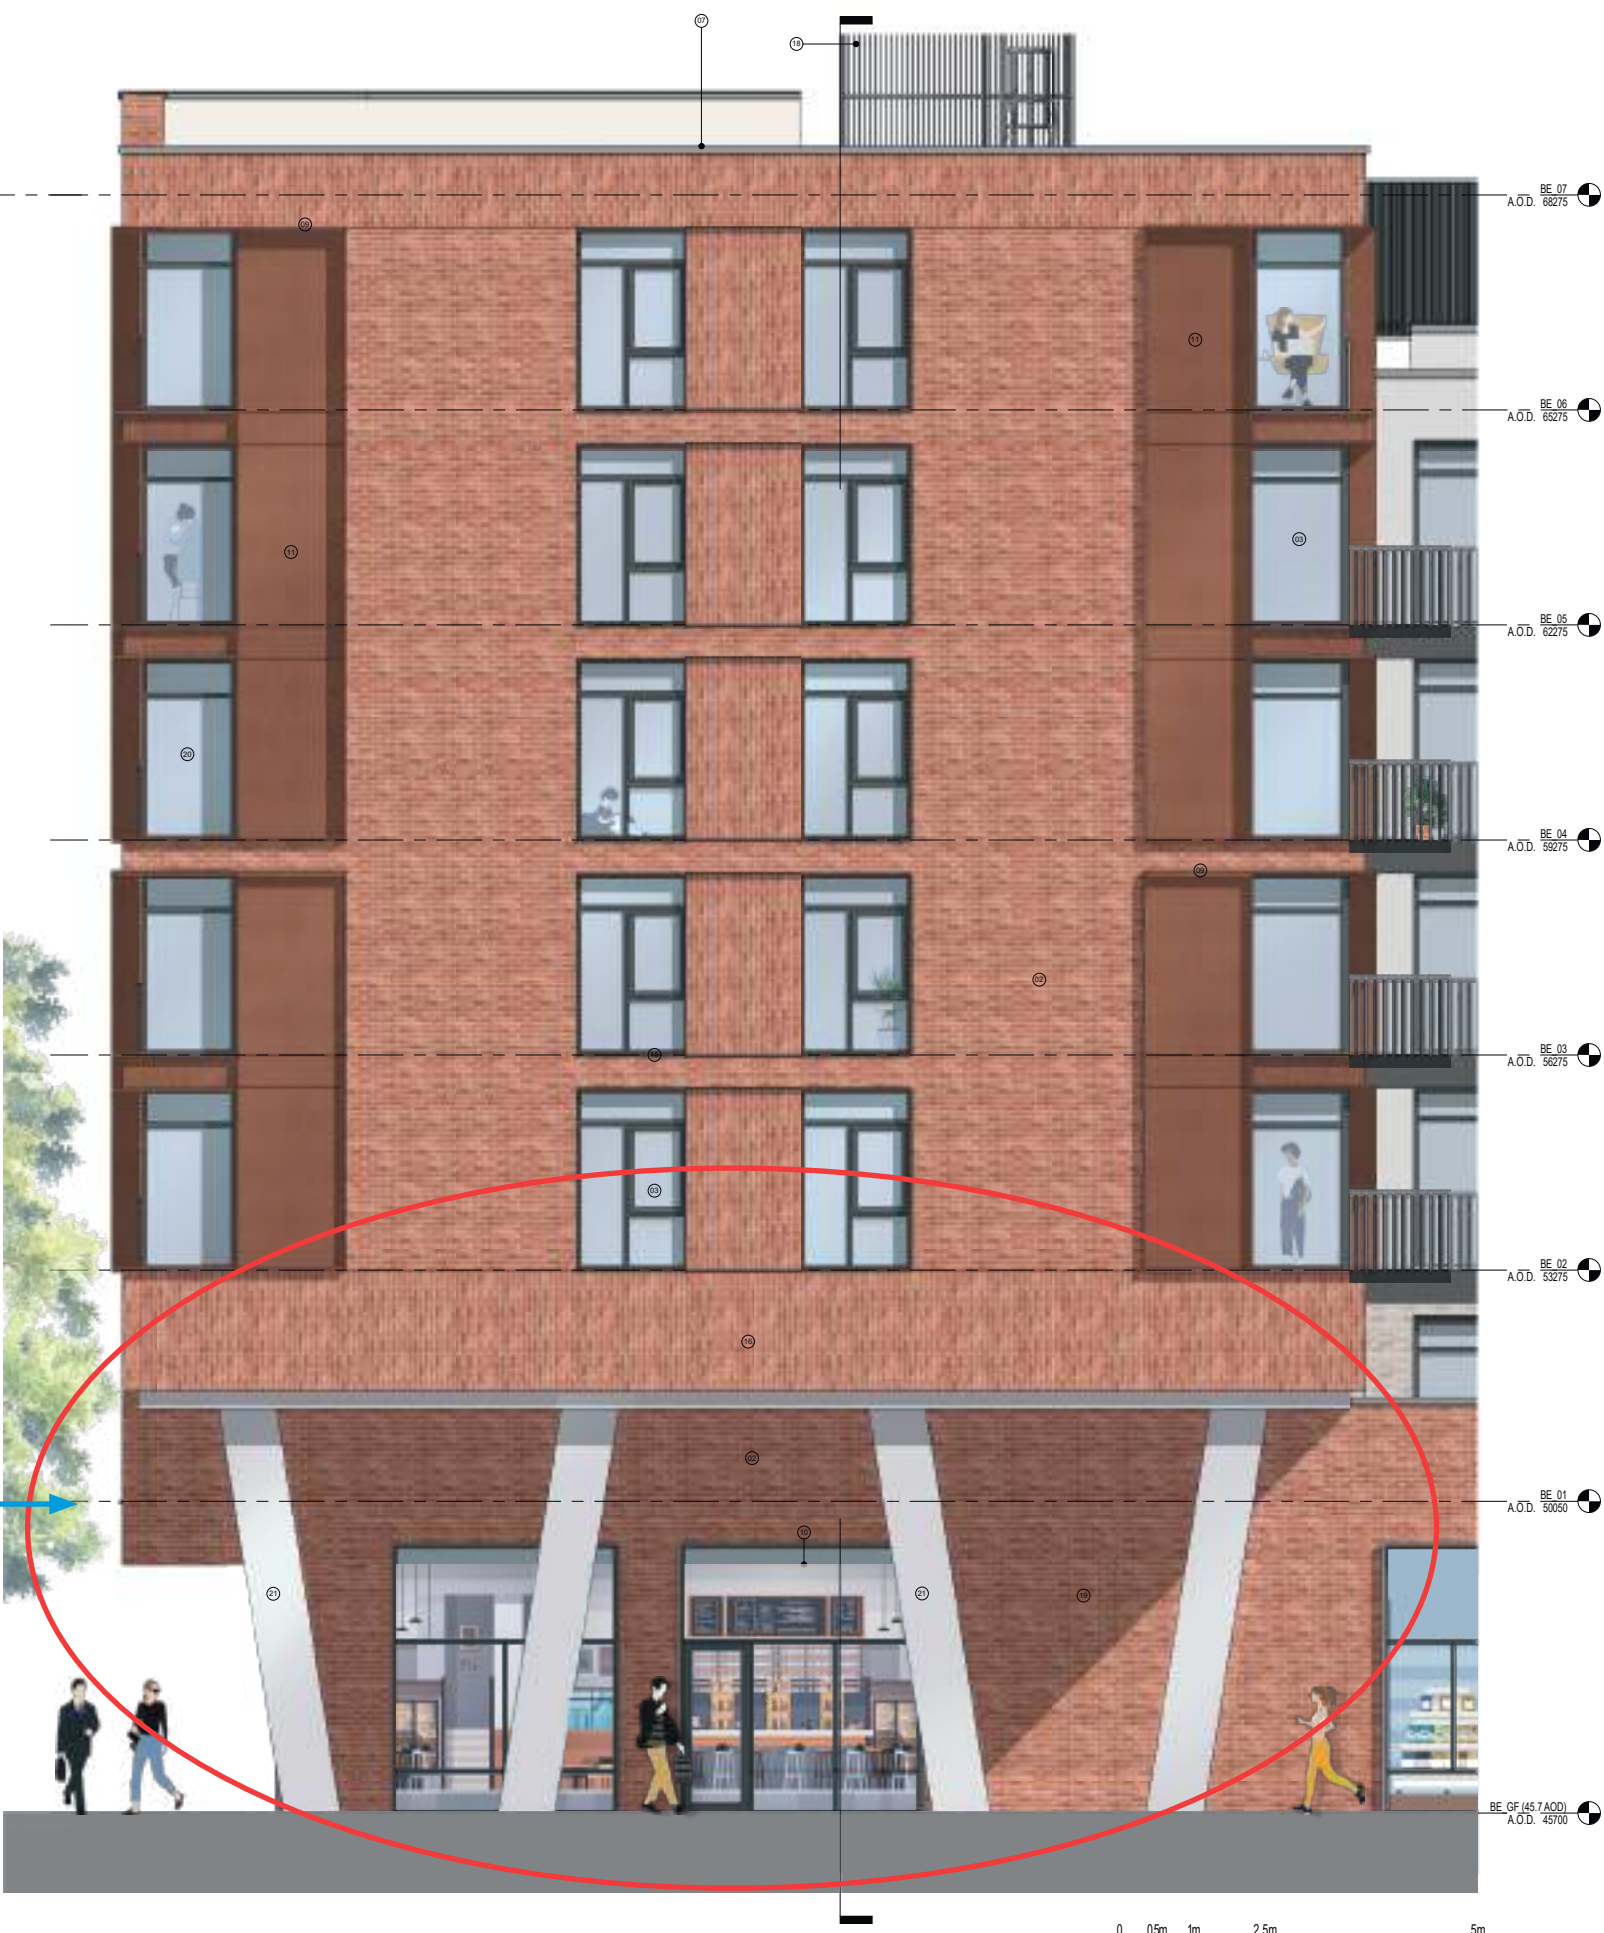

1 Plot E - Friars Walk - Brick - Bay Elevation
1:50

