


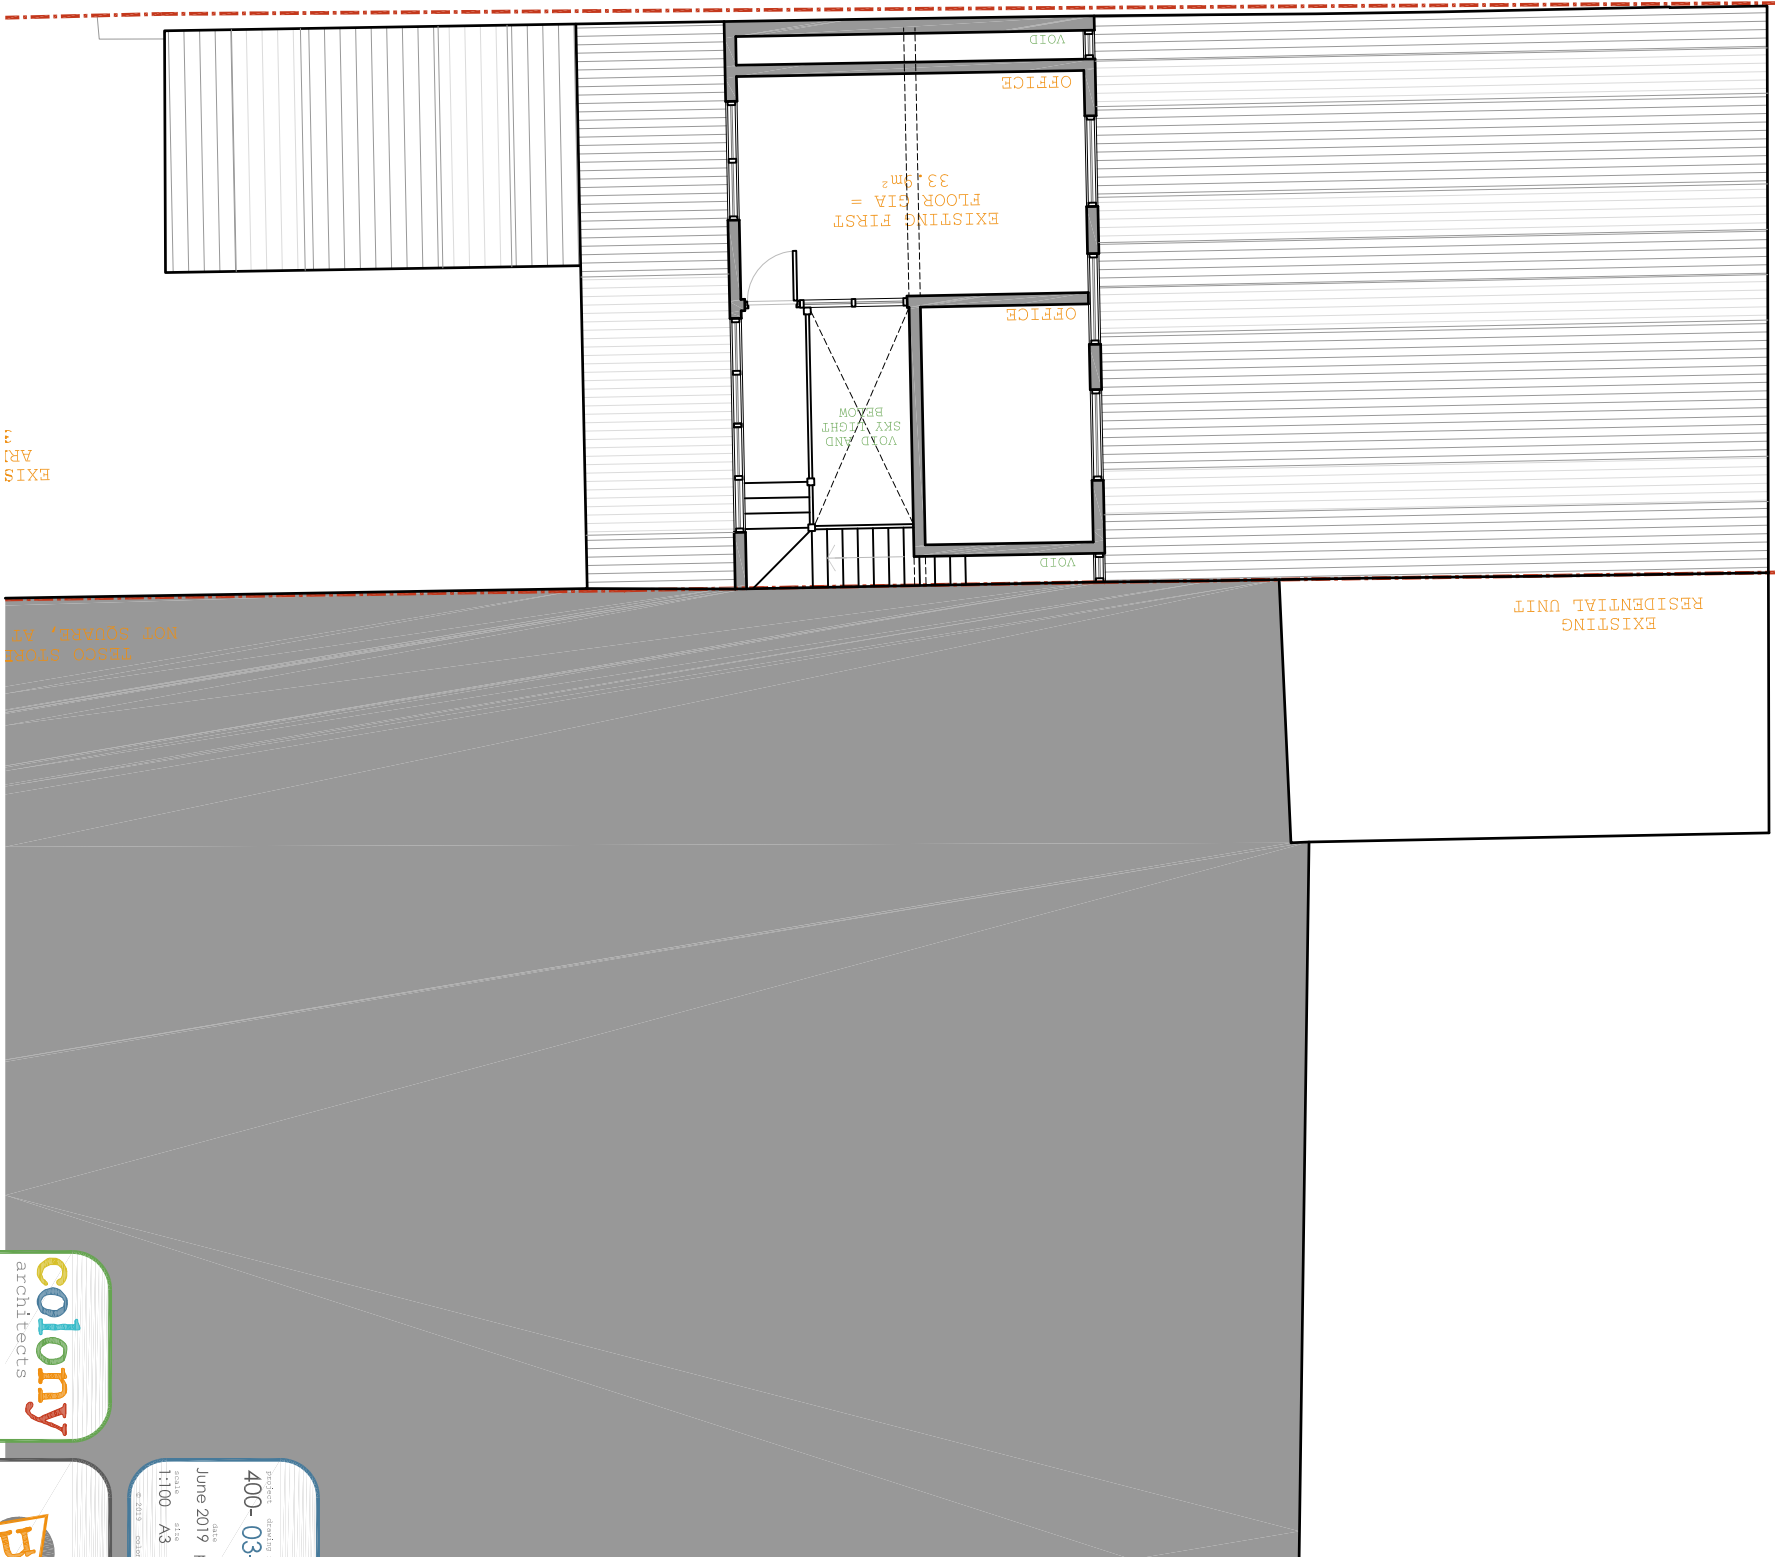

EXIST
ARJ
3

TESCO STORE
NOT SQUARE, AT

EXISTING
RESIDENTIAL UNIT



Project drawing number revision
400-03-01 -
Date status
June 2019 planning
Drawing title
1:100 - A3 SH EGM
© 2019 - Colony Architects

Project
LRO 8 Prospect Street
Client
Colony Seamless
Drawing title
Proposed Ground Floor Plan

www.colonyarchitects.com
colony architects is a collaborative of
architects and designers with an ongoing
to find out more visit our website
contact: delany@colonyarchitects.com
t: 07799 515532
m: 07779 285558
o: 0118 2860258
256 South Oak Way
Stevenage SG2 8UD